

CITY COUNCIL MEETING

City of Davenport, Iowa

Wednesday, June 23, 2021; 5:30 PM

City Hall | 226 West 4th Street | Council Chambers

I. Moment of Silence

II. Pledge of Allegiance

III. Roll Call

IV. Meeting Protocol and Decorum

V. Approval of Minutes

Approval of the City Council Meeting minutes for June 9, 2021.

VI. City Administrator Update

VII. Report on Committee of the Whole

Approval of the Report on Committee of the Whole for June 16, 2021.

VIII. Appointments, Proclamations, Etc.

A. Proclamations

1. Red, White and Boom Military & Arsenal Appreciation Day | July 3, 2021

IX. Petitions and Communications from Council Members and the Mayor

X. Individual Approval of Items on the Discussion Agenda

1. Second Consideration: Ordinance for Case REZ21-01 being the request of Dan Lorentzen on behalf of Rock Church Ministries Inc to rezone Lot 2 of Nims Acres from S-OS Open Space District to R-1 Single-Family Residential District. [Ward 7]

PLAN AND ZONING COMMISSION RECOMMENDS DENIAL. 8 VOTES REQUIRED FOR PASSAGE.

2. Motion approving the following beer and liquor license application.

A . New license, new owner, temporary permit, temporary outdoor area, location transfer, etc. (as noted):

Ward 7

Chuck E. Cheese's #957 (CEC Entertainment, LLC) - 903 E Kimberly Rd -
License Type: Beer/Wine

XI. Approval of All Items on the Consent Agenda

****NOTE:** These are routine items and will be enacted at the City Council Meeting by one roll call vote without separate discussion unless an item is requested to be removed and considered separately.

1. Third Consideration: Ordinance for Case REZ21-02 being the request of Belser Ventures, LLC for a zoning map amendment to rezone 1320 West Kimberly Road, containing 5.37 acres more or less, from C-2 Corridor Commercial to C-3 General Commercial District to allow heavy retail of commercial electronic components. [Ward 7]
2. Second Consideration: Ordinance for Case REZ21-03 being the request of Build to Suit on behalf of Elmore Storage LLC to rezone 6403 Elmore Avenue from C-E Elmore Corners to C-3 General Commercial District to allow for the expansion of the existing outdoor storage units. [Ward 6]
3. Resolution approving Case F21-02 being the request of Prairie Heights Development, LLC for a final plat of Prairie Heights Fourth Addition for a 21-lot subdivision on 17.13 acres located west of Olde Brandy Lane and Mississippi Avenue. [Ward 8]
4. Resolution approving street, lane, or public ground closures on the listed dates and times to hold outdoor events.

Andrew Kaufman; Oak Street Block Party; 4415 Oak Street; Saturday, July 3, 2021 3:00 p.m. - 11:00 p.m.; **Closure:** Oak Street from West 43rd Street to West 45th Street. [Ward 7]

City of Davenport; Red, White & Boom!; LeClaire Park; Saturday, July 3, 2021 2:00 p.m. - 11:00 p.m.; **Closures:** Ripley and Harrison Streets south of River Drive. [Ward 3]

Joseph Mendez Sr; Neighborhood Block Party; 6918 Wilkes Avenue; Sunday, July 4, 2021 7:00 a.m. - 10:00 p.m.; **Closure:** Wilkes Avenue between West 69th and West 70th Streets. [Ward 8]

Cornbelt Running Club; Bix 7 and Quick Bix; Saturday, July 24, 2021 4:00 a.m. – 12:00 p.m. **Closures:** Brady St from River Dr to Kirkwood Blvd, eastbound Kirkwood Blvd from Brady St to Jersey Ridge Rd, Jersey Ridge Rd from Kirkwood Blvd to Middle Rd, Middle Rd from Kirkwood Blvd to McClellan Blvd, McClellan Blvd from Middle Rd to River Dr, E 4th St from Main St to River Dr (4th St from Pershing Ave to River Dr closed beginning at 1:00 p.m. Friday), E 3rd St from Main St to River Dr (E 3rd St from Iowa St to River Dr closed beginning at 2:00 p.m. on Friday, July 23 to set up finish line), E 2nd St from Main St to Perry St, E 15th St from Brady St to Perry St, Perry St from E 15th St to 4th St, LeClaire St from E 2nd St to E 4th St (beginning at noon on Friday, July 23), Iowa St from E 3rd St to 4th St (beginning at 1:00 p.m. Friday, July 23). [Wards 3, 5, & 6]

Top-Notch Productions, Inc; Riverfront Pops 2021; LeClaire Park; 12:00 p.m. Friday, August 20, 2021 - 12:00 p.m. Sunday, August 22,

2021; **Closures:** Ripley and Harrison Streets from River Drive to Beiderbecke Drive. [Ward 3]

Village of East Davenport Business Association; Farm Days in the Village; Village of East Davenport; Saturday, August 28, 2021 8:00 a.m. - 6:00 p.m. and Sunday, August 29, 2021 8:00 a.m. – 6:00 p.m.; **Closures:** East 11th Street from Mound Street to Jersey Ridge Road; Christie Street from East 11th Street north to the alley. [Wards 5 & 6]

5. Resolution approving the plans, specifications, form of contract, and estimate of cost for the MWP Flood Wall, Workout Room Addition, and Clubhouse Renovation project, CIP #23049. [Ward 3]
6. Resolution awarding the contract for construction of a maintenance facility at Emeis Golf Course to Bill Bruce Builders of Eldridge, Iowa in the amount of \$374,888.20, CIP #64073. [Ward 1]
7. Resolution approving the Quad Cities Chamber Business & Economic Growth Partnership Agreement. [All Wards]
8. Resolution authorizing the Finance Director to exceed the General Fund unassigned reserve maximum of 25% of operating expenditures through June 30, 2022. [All Wards]
9. Resolution approving the renewal of general and auto liability, property, and workers' compensation insurance, as well as related professional services for FY 2022 with multiple insurance companies in the amount of \$1,589,023. [All Wards]
10. Motion approving noise variance requests for various events on the listed dates and times.

City of Davenport; Red, White & Boom!; LeClaire Park; Saturday, July 3, 2021 4:00 p.m. - 10:00 p.m.; Outdoor music and fireworks, over 50 dBA. [Ward 3]

Center for Active Seniors, Inc; Rock the Lot; CASI | 1035 West Kimberly Road; Saturday, July 17, 2021 1:30 p.m. - 12:00 a.m.; Outdoor music/band, over 50 dBA. [Ward 7]

Top-Notch Productions, Inc; Riverfront Pops 2021; LeClaire Park; Saturday, August 21, 2021 3:00 p.m. - 9:00 p.m.; Outdoor music, over 50 dBA. [Ward 3]

11. Motion approving beer and liquor license applications.

A . New license, new owner, temporary permit, temporary outdoor area, location transfer, etc. (as noted):

Ward 3

Stompbox Brewing (JPX2ME, LLC) - 210 E River Dr Unit 101 Parking Lot
July 3-4 - Outdoor Area - License Type: Class C Liquor

Ward 5

Your Private Bar (Your Private Bartender, LLC) – Lindsay Park | 2200 E 11th St – “Red Ribbon Gala” June 26, 2021 - Outdoor Area - License Type: Class C Liquor

Ward 8

Save More Super Market (Guru Nanak Food Mart) - 6723 Northwest Blvd - License Type: Class E Liquor

B. Annual license renewals (with outdoor area as noted):

Ward 1

Casey's General Store #2077 (Casey's Marketing Company) - 3700 W Locust St - License Type: Class C Beer

Ward 3

Radisson (Bucktown Lodging, LLC) - 111 E 2nd St - License Type: Class B Liquor

Stompbox Brewing (JPX2ME, LLC) - 210 E River Dr Unit 101 - Outdoor Area - License Type: Class C Beer

Ward 4

Sun Mart LLC (Sun Mart, LLC) - 2920 W Locust St - License Type: Class E Liquor

Washington St Mini Mart (Nazar, LLC) - 1601 Washington St - License Type: Class E Liquor

Ward 6

Red Lobster #0133 (Red Lobster Restaurants, LLC) - 3420 E Kimberly Rd - License Type: Class C Liquor

Ward 7

Olive Garden Italian Restaurant #1144 (GMRI, Inc) - 330 W Kimberly Rd - License Type: Class C Liquor

Ward 8

Love's Travel Stop #476 (Love's Travel Stops & Country Stores, Inc) - 8255 Northwest Blvd - License Type: Class C Beer

12. Motion approving the plans, specifications, form of contract, and estimate of

cost for the Sunderbruch Trail Reconstruction project, CIP #28030. [Ward 1]

13. Motion approving the annual renewal for the license and support of the City's records management system, OnBase, in the amount of \$53,368.46. [All Wards]

XII. Other Ordinances, Resolutions and Motions

1. Motion for suspension of the rules to add and vote on the following item.
2. Motion approving the following noise variance request for an event on the listed date and time.

Southeast Little League; End of Season Picnic; Prairie Heights Park | 5600 Eastern Avenue; Friday, June 25, 2021 approximately 8:45 p.m. for 10-15 minutes; Fireworks, over 50 dBA. [Ward 8]

XIII. Public with Business

PLEASE NOTE: At this time individuals may address the City Council on any matters of City business not appearing on this agenda. This is not an opportunity to discuss issues with the Council members or get information. In accordance with Open Meetings law, the Council can not take action on any complaint or suggestions tonight, and can not respond to any allegations at this time.

Please state your Name and Ward for the record. There is a five (5) minute time limit. Please end your comments promptly.

XIV. Reports of City Officials

XV. Adjourn

City of Davenport

Department: City Clerk
Contact Info: Brian Krup | 563-326-6163

Action / Date
6/23/2021

Subject:
Approval of the City Council Meeting minutes for June 9, 2021.

ATTACHMENTS:

Type	Description
Backup Material	CC Min 060921

REVIEWERS:

Department	Reviewer	Action	Date
City Clerk	Admin, Default	Approved	6/17/2021 - 9:30 AM

City of Davenport, Iowa
City Council Meeting Minutes
Wednesday, June 9, 2021

The City Council of Davenport, Iowa met in regular session on Wednesday, June 9, 2021 at 5:30 p.m. in the Council Chambers at Davenport City Hall, 226 West 4th Street, Davenport, Iowa with Mayor Mike Matson presiding and all Aldermen present except Alderman Ambrose (Alderman Dunn, Alderman Dohrmann, Alderwoman Meginnis, Alderwoman Lee, Alderman Gripp, Alderman Condon, Alderman Miller, Alderwoman Dickmann, and Alderman Jobgen).

I. Moment of Silence

II. Pledge of Allegiance | Led by Alderwoman Meginnis

III. Roll Call

IV. Meeting Protocol and Decorum

V. Approval of Minutes

APPROVED

Approval of the City Council Meeting minutes for May 26, 2021.

VI. City Administrator Update

VII. Report on Committee of the Whole

APPROVED

Approval of the Report on Committee of the Whole for June 2, 2021.

COUNCIL CHAMBERS, CITY HALL, Davenport, Iowa, Wednesday, June 2, 2021 -- The Council observed a moment of silence. Pledge of Allegiance led by Alderman Dohrmann. The Council met in Committee of the Whole at 5:30 p.m. with Mayor Matson presiding and all Aldermen present (Alderman Dunn, Alderman Dohrmann, Alderwoman Meginnis, Alderwoman Lee, Alderman Gripp, Alderman Condon, Alderman Miller, Alderwoman Dickmann, Alderman Jobgen, and Alderman Ambrose).

*The following Public Hearings were held: **Community Development:** 1) for Case REZ21-03 being the request of Build to Suit on behalf of Elmore Storage LLC to rezone 6403 Elmore Avenue from C-E Elmore Corners to C-3 General Commercial District to allow for the expansion of the existing outdoor storage units; and 2) on the corrections for Year 47 (July 1, 2021 – June 30, 2022) Community Development Block Grant (CDBG) funds. **Public Works:** 1) on the plans, specifications, form of contract, and estimate of cost for the CDBG Replenishment - Group 2: East 7th Street and LeClaire Street Reconstruction projects, #BG250.*

*Action items for Discussion: (The votes on all motions were by voice vote. All votes were unanimous unless specifically noted.) **Community Development:** Alderman Gripp reviewed all items listed. On motion by Alderwoman Lee, second by Alderwoman Dickmann items #1, Third Consideration: Ordinance for Case ORD21-01 amending various sections of Chapter 17 of the Municipal Code of Davenport, Iowa entitled "Zoning"; #2, Second Consideration: Ordinance for Case REZ21-02 being the request of Belser Ventures, LLC for a zoning map amendment to rezone 1320 West Kimberly Road, containing 5.37 acres more or less, from C-2 Corridor Commercial to C-3 General Commercial District to allow heavy retail of commercial electronic components; and #3, First Consideration: Ordinance for Case REZ21-03 being the request of Build to Suit on behalf of Elmore Storage LLC to rezone 6403 Elmore Avenue from C-E Elmore Corners to C-3 General Commercial District to allow for the expansion of the existing outdoor storage units, moved to the Discussion Agenda and all other items moved to the Consent Agenda. **Public Safety:** Alderman Jobgen reviewed all items listed. On motion by Alderwoman Dickmann, second by Alderman Ambrose all items moved to the Consent Agenda. **Public Works:** Alderman Dunn reviewed all items listed. On motion by Alderman Dohrmann, second by Alderman Gripp all items*

*moved to the Consent Agenda. **Finance:** Alderman Condon reviewed the one item listed. On motion by Alderman Miller, second by Alderman Ambrose the item moved to the Consent Agenda.
Council adjourned at **6:01 p.m.***

VIII. Appointments, Proclamations, Etc.

A. Appointments

APPROVED 2021-216

1. Citizens Advisory Committee
 - Adela Rasso (new appointment)
2. Historic Preservation Commission
 - Karen Miranda (re-appointment)
 - Bob McGivern (re-appointment)
3. Housing Commission
 - Matt Wissing (re-appointment)
 - Yolanda Roberts (re-appointment)
4. Parks & Recreation Advisory Board
 - Richard Thomas (re-appointment | Mayor)
 - Jerry Coiner (re-appointment | 1st Ward)
 - Wendy Peterson (re-appointment | 6th Ward)
5. Plan & Zoning Commission
 - James Stelk (new appointment)
6. Zoning Board of Adjustment
 - Bridget Boyd-Carlson (new appointment)
 - Dan Darland (re-appointment)

B. Proclamations

ISSUED 2021-217

1. Alzheimer's and Brain Awareness Month | June 2021
2. LGBTQ+ Pride Month | June 2021

IX. Presentations

HELD

A. 2021 Art in City Hall

X. Petitions and Communications from Council Members and the Mayor

XI. Individual Approval of Items on the Discussion Agenda

1. *On motion by Alderwoman Dickmann, second by Alderwoman Meginnis with all Aldermen present voting aye, the following Ordinance was adopted:*

Third Consideration: Ordinance for Case ORD21-01 amending various sections of Chapter 17 of the Municipal Code of Davenport, Iowa entitled "Zoning." [All Wards]

ADOPTED 2021-218

ORDINANCE NO. **2021-218**

AN ORDINANCE FOR CASE ORD21-01 AMENDING VARIOUS SECTIONS OF CHAPTER 17 OF THE MUNICIPAL CODE OF DAVENPORT, IOWA, ENTITLED "ZONING", BY AMENDING VARIOUS SUBSECTIONS THERETO.

BE IT ENACTED BY THE CITY COUNCIL OF THE CITY OF DAVENPORT, IOWA:

Section 1. That subsection 17.04.020(B)(2) of the Municipal Code of Davenport, Iowa, be and the same is hereby amended to read as follows:

Conversion of a structure from a single-family dwelling into a two-dwelling is prohibited.

Section 2. That the unnumbered opening paragraphs of section 17.05.040 of the Municipal Code of Davenport, Iowa, be and the same are hereby amended to read as follows:

The following design standards apply to new construction, substantial repair or rehabilitation of the exterior façade of an existing structure meant to remedy damage or deterioration, and additions to an existing structure in the commercial districts, with the exception of the C-D, C-V, and C-E Districts. Design standards for development in the C-D, C-V, and C-E Districts are found in Sections 17.05.050, 17.05.060, and 17.05.070 respectively, below. Only those standards that relate to the specific repair, rehabilitation action, or addition apply. These standards do not apply to interior remodeling.

New construction of any new dwelling shall meet either the Design Standards in Table 17.05-2 or the Use Standards for the applicable dwelling type in Section 17.080.030.

(Note: Lettered subsections A and B remain unchanged.)

Section 3. That section 17.08.020 Table 17.08-01 entitled Use Matrix of the Municipal Code of Davenport, Iowa, be the same is hereby amended as follows:

Remove "Bar" as a Special Use in C-1

Add "Bar – Neighborhood" as Permitted in C-1 with a Use Standard reference to Sec. 17.08.030

Remove "Drive-Through Facility: as a Special Use in C-1 and I-MU

Remove "Dwelling – Two-Family (Conversion)" as a Special Use in R-3 and R-4

Add "Live Performance Venue" as Permitted in I-1

Add "Outdoor Dining" as Permitted in S-IC

Add "Place of Worship" as Permitted in I-1 and I-MU

Add "Private Recreation Facility" as Permitted in C-OP and I-MU

Add "Vehicle Repair/Service – Major" as Special Use in C-3

Remove "Vehicle Repair/Service – Minor" as Special Use in C-1

Section 4. That section 17.08.030 of the Municipal Code of Davenport, Iowa, be the same as amended to add a new subsection (C) to be read as follows:

C. Bar - Neighborhood

1. The property must be within one of the following geographic locations.
 - a. Harrison Street from 14th Street to Locust Street.
 - b. Washington Street from 14th Street to Locust Street.
 - c. West Locust from Fillmore Street to Division Street.
2. A Class C license, as defined under Chapter 5.10 of the Davenport City Code, shall have been issued ten years prior to July 1, 2021.

3. Eligible neighborhood bars shall not be reestablished after July 1, 2031.

(the current subsection (C) and all subsequent lettered subsections of this section shall be relettered alphabetically as appropriate, and the relettered alphabetical changes shall be reflected as amended in the Use Standard column of Table 17.08-1 of Section 17.08.020)

Section 5. That section 17.08.050 of the Municipal Code of Davenport, Iowa, shall be the same and amended to add where alphabetically appropriate or to read as follows:

Bar – Neighborhood – A bar that is eligible for reestablishment.

Retail Alcohol Sales. A retail establishment that sells beer, wine, or liquor.

Section 6. That section 17.17.010 of the Municipal Code of Davenport, Iowa, add a new subsection shall be the same and amended to read as follows:

B. Ordinance 2002-177

1. Condition 1. That the uses be limited to apartments (with a maximum density of 192 units) and 8 condominiums in 4 buildings buffering the adjacent single family homes. All structures shall be limited to 2 ½ stories in height.
2. Condition 9. That parking lot lighting be limited to downcast luminaries.
3. Condition 14. That the developer shall construct the eight condominium units in four two-family structures on the eastern end of the of the subject property.

SEVERABILITY CLAUSE. If any of the provisions of this ordinance are for any reason illegal or void, then the lawful provisions of this ordinance, which are separable from said unlawful provisions shall be and remain in full force and effect, the same as if the ordinance contained no illegal or void provisions.

REPEALER. All ordinances or parts of ordinances in conflict with the provisions of this ordinance are hereby repealed.

EFFECTIVE DATE. This ordinance shall be in full force and effective after its final passage and publication as by law provided.

Approved 6/9/2021: Mike Matson, Mayor; Attest: Brian Krup, Deputy City Clerk

2. On motion by Alderwoman Dickmann, second by Alderman Gripp with all Aldermen present voting aye, the following Ordinance moved to third consideration:

Second Consideration: Ordinance for Case REZ21-02 being the request of Belser Ventures, LLC for a zoning map amendment to rezone 1320 West Kimberly Road, containing 5.37 acres more or less, from C-2 Corridor Commercial to C-3 General Commercial District to allow heavy retail of commercial electronic components. [Ward 7] **MOVED TO THIRD CONSIDERATION**

3. On motion by Alderwoman Meginnis, second by Alderman Gripp with all Aldermen present voting aye, the following Ordinance moved to second consideration:

First Consideration: Ordinance for Case REZ21-03 being the request of Build to Suit on behalf of Elmore Storage LLC to rezone 6403 Elmore Avenue from C-E Elmore Corners to C-3 General Commercial District to allow for the expansion of the existing outdoor storage units. [Ward 6]

MOVED TO SECOND CONSIDERATION

XII. Approval of All Items on the Consent Agenda

On motion by Alderwoman Dickmann, second by Alderman Dunn with all Aldermen present voting aye with Alderwoman Lee abstaining from item #15, the Consent Agenda was approved as follows:

1. Resolution approving Case P21-01 being the request of Dan Dolan Homes on behalf of Sophie Foster Revocable Trust for a preliminary plat of Birchwood Grove for a 73-lot subdivision on 20 acres located at 4607 East 53rd Street. [Ward 6] **ADOPTED 2021-219**

2. Resolution approving Case P21-02 being the request of S.J. Russell, L.C. on behalf of Sophie Foster Revocable Trust for a preliminary plat of Birchwood South First Addition for an 11-lot subdivision on 17.92 acres located at 4607 East 53rd Street. [Ward 6] **ADOPTED 2021-220**

3. Resolution approving street, lane, or public ground closures on the listed dates and times to hold outdoor events. **ADOPTED 2021-221**

Humility Homes & Services; Open House and Community Block Party; 519 Fillmore Street; Saturday, June 26, 2021 9:00 a.m. - 4:00 p.m.; **Closure:** Fillmore Street from West 6th Street south to just north of the alley. [Ward 3]

Cornbelt Running Club; Bix 7 Events; Brady Street Sprints Thursday, July 22, 2021 6:00 p.m. - 9:00 p.m.; **Closure:** Brady Street from 5th Street to 11th Street; Jr Bix 7 Friday, July 23, 2021 2:00 p.m. - 9:00 p.m.; **Closures:** East 4th and East 3rd Streets from Pershing Avenue to River Drive; Iowa and LeClaire Streets from East 3rd to East 4th Streets. [Ward 3]

Village of East Davenport Business Association; Wine Walk; Village of East Davenport; Saturday, August 21, 2021 1:00 p.m. - 8:00 p.m.; **Closures:** East 11th Street from Mound Street to Jersey Ridge Road; Christie Street from East 11th Street north to the alley; Jersey Ridge Road from East 11th Street north to the alley. [Wards 5 & 6]

Davenport Community School District; State Marching Band Competition; Brady Street Stadium | 3603 Brady Street; Saturday, October 16, 2021 8:00 a.m. - 5:00 p.m.; **Closure:** East 36th Street between Brady Street and Davenport Avenue. [Ward 7]

4. Resolution approving the Public Transportation Agency Safety Plan (PTASP) for Davenport CitiBus as required by the Federal Transit Administration (FTA). [All Wards]

ADOPTED 2021-222

5. Resolution approving the plans, specifications, form of contract, and estimate of cost for the CDBG Replenishment - Group 2: East 7th Street and LeClaire Street project, #BG250. [Ward 3]

ADOPTED 2021-223

6. Resolution awarding the contract for the Emerald Drive Reconstruction project to Langman Construction of Rock Island, Illinois in the amount of \$499,302.75, CIP #35046. [Ward 1]

ADOPTED 2021-224

7. Resolution awarding the contract for the 2021 Alley Resurfacing Program (West 15th Street and Iowa Street alleys) to Manatts Inc - Eastern Iowa Division of Camanche, Iowa in the amount of \$132,655, CIP #35038. [Wards 4 & 5] **ADOPTED 2021-225**

8. Resolution awarding a blanket contract for the purchase of road salt for the 2021-2022 winter season to Compass Minerals America, Inc of Overland Park, Kansas in the amount of \$571,372.50 for the base purchase and \$199,100 for the supplemental order. [All Wards] **ADOPTED 2021-226**

9. Resolution awarding the contract for traffic signalization at Hickory Grove Road and Central Park Avenue to Davenport Electric Contract Company of Davenport, Iowa in the amount of \$254,300, CIP #35046. [Wards 2 & 4] **ADOPTED 2021-227**

10. Resolution awarding the contract for the Hickory Grove Road Resurfacing project to Hawkeye Paving Corporation of Bettendorf, Iowa in the amount of \$452,430, CIP #35053. [Ward 2] **ADOPTED 2021-228**

11. Resolution authorizing adoption of amended and restated policies and procedures regarding municipal securities disclosure. [All Wards] **ADOPTED 2021-229**

12. Motion approving the corrections for Year 47 (July 1, 2021– June 30, 2022) Community Development Block Grant (CDBG) funds. [All Wards] **PASSED 2021-230**

13. Motion approving noise variance requests for events on the listed dates and times. **PASSED 2021-231**

Ed Hildebrand; Neighborhood Party; 834 North Pine Street; Saturday, June 12, 2021 12:00 p.m. - 3:00 p.m.; Outdoor band/music, over 50 dBA. [Ward 3]

Village of East Davenport Business Association; Wine Walk; Village of East Davenport; Saturday, August 14, 2021 2:00 p.m. - 6:00 p.m.; Outdoor music, over 50 dBA. [Wards 5 & 6]

14. Motion approving beer and liquor license applications. **PASSED 2021-232**

A. New license, new owner, temporary permit, temporary outdoor area, location transfer, etc (as noted):

Ward 3

Front Street Brewery (Front Street Brewery, Inc) - Quinlan Court - "Mercado en el Rio" June 12, July 10, August 14, September 11, and October 9, 2021 - Outdoor Area - License Type: Special Class C Liquor

Zeke's Island Café (Lumpy's) - 131 W 2nd St - License Type: Class C Liquor

B. Annual license renewals (with outdoor area as noted):

Ward 1

Emeis Golf Course (City of Davenport) - 4500 W Central Park Ave – Outdoor Area -
License Type: Class C Liquor

Smokin' Joe's Tobacco and Liquor Outlet # 1 (The Outlet, Inc) – 3120 Rockingham Rd
- License Type: Class E Liquor

Ward 2

Hickory Garden Restaurant (Fazliu, Inc) - 3311 Hickory Grove Rd – Outdoor Area -
License Type: Beer/Wine

Ward 3

Duck City Delicatessen & Bistro (Moskowitz Llewellyn Restaurant Systems, Inc) - 115
E 3rd St - Outdoor Area - License Type: Class C Liquor

Half Nelson (Bucktown Restaurant Company, LLC) - 321 E 2nd St – Outdoor Area -
License Type: Class C Liquor

The River's Edge (City of Davenport) - 700 W River Dr - License Type: Class B Beer

Ruby's (Infamous, LLC) - 429 E 3rd St - Outdoor Area - License Type: Class C Liquor

Ward 4

Smokin' Joe's Tobacco and Liquor Outlet # 2 (The Outlet, Inc) - 1606 W Locust St -
License Type: Class E Liquor

Ward 5

McClellan Stockade (Koellner Enterprises 6, LLC) - 2124 E 11th St – Outdoor Area -
License Type: Class C Liquor

Ward 6

Applebee's Neighborhood Grill & Bar (Apple Corps, LP) - 3838 Elmore Ave - License
Type: Class C Liquor

Biaggi's Ristorante Italiano LLC (Biaggi's Ristorante Italiano, LLC) – 5195 Utica Ridge
Rd - License Type: Class C Liquor

Duck Creek Golf Course (City of Davenport) - 3000 E Locust St – Outdoor Area -
License Type: Class C Liquor

QC Marts (Bethany Enterprises, Inc) - 2845 E 53rd St - License Type: Class C Beer

Rave Davenport 53 & IMAX (Cinemark USA, Inc) - 3601 E 53rd St – License Type:
Beer/Wine

Red Robin America's Gourmet Burgers & Spirits (Red Robin International, Inc) - 3903 E 53rd St - Outdoor Area - License Type: Class C Liquor

Rhythm City Casino (Rhythm City Casino, LLC) - 7077 Elmore Ave – Outdoor Area - License Type: Class B Liquor

Sam's Club #8238 (Sam's West, Inc) - 3887 Elmore Ave - License Type: Class E Liquor

Ward 7

Costa Del Mar Mexican Grill and Seafood (Costa Del Mar, Inc) - 3852 N Brady St - License Type: Class C Liquor

Kwik Star #294 (Kwik Trip, Inc) - 1650 W Kimberly Rd - License Type: Class C Beer

Mo Brady's (DRC Ventures, Inc) - 4830 N Brady St - License Type: Class C Liquor

Van's Pizza Pub and Grill (Reedcan, LLC) - 3333 N Harrison St – Outdoor Area - License Type: Class C Liquor

Ward 8

Red Hawk Golf Course (City of Davenport) - 6364 Northwest Blvd – Outdoor Area - License Type: Class B Beer

15. Motion accepting work completed by Americore LLC of Blue Grass, Iowa for the Kelling Subdrain Installation in the amount of \$57,536.20. [Ward 8] **PASSED 2021-233**

16. Motion considering a waiver (temporary deferral) of sidewalk installation for the MidAmerican Energy Davenport Service Center located at 9005 Hillandale Road. [Ward 8] **PASSED 2021-234**


17. Motion awarding the contract for construction-related services for the Marquette Street (12th Street to 5th Street) Reconstruction project to Veenstra & Kimm, Inc of Rock Island, Illinois in an amount not-to-exceed \$90,396, CIP #35046. [Ward 3] **PASSED 2021-235**

XIII. Other Ordinances, Resolutions and Motions

XIV. Public with Business

XV. Reports of City Officials

XVI. Adjourn **6:22 p.m.**

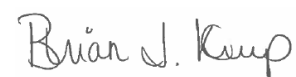

Brian J. Krup
Deputy City Clerk

City of Davenport

Department: City Clerk
Contact Info: Brian Krup | 563-326-6163

Action / Date
6/23/2021

Subject:
Approval of the Report on Committee of the Whole for June 16, 2021.

ATTACHMENTS:

Type	Description
Backup Material	COW Report 061621

REVIEWERS:

Department	Reviewer	Action	Date
City Clerk	Admin, Default	Approved	6/17/2021 - 9:56 AM

COUNCIL CHAMBERS, CITY HALL, Davenport, Iowa, Wednesday, June 16, 2021 -- The Council observed a moment of silence. Pledge of Allegiance led by Alderwoman Lee. The Council met in Committee of the Whole at 5:30 p.m. with Mayor Matson presiding and all Aldermen present except Alderman Dohrmann and Alderman Ambrose (Alderman Dunn, Alderwoman Meginnis, Alderwoman Lee, Alderman Gripp, Alderman Condon, Alderman Miller, Alderwoman Dickmann, and Alderman Jobgen).

The following Public Hearings were held: **Public Works:** 1) on the plans, specifications, form of contract, and estimate of cost for the MWP Flood Wall, Workout Room Addition, and Clubhouse Renovation project, CIP #23049.

Action items for Discussion: (The votes on all motions were by voice vote. All votes were unanimous unless specifically noted.) **Community Development:** Alderman Gripp reviewed all items listed. On motion by Alderwoman Lee, second by Alderwoman Dickmann item #2, Second Consideration: Ordinance for Case REZ21-01 being the request of Dan Lorentzen on behalf of Rock Church Ministries Inc to rezone Lot 2 of Nims Acres from S-OS Open Space District to R-1 Single-Family Residential District, moved to the Discussion Agenda with a recommendation for denial by the Plan and Zoning Commission and all other items moved to the Consent Agenda. **Public Safety:** Alderman Jobgen reviewed all items listed. On motion by Alderwoman Dickmann, second by Alderman Miller the new liquor license for Chuck E. Cheese under item #3 moved to the Discussion Agenda and all other items moved to the Consent Agenda. **Public Works:** Alderman Dunn reviewed all items listed. On motion by Alderwoman Meginnis, second by Alderwoman Dickmann all items moved to the Consent Agenda. **Finance:** Alderman Condon reviewed all items listed. On motion by Alderman Miller, second by Alderwoman Dickmann all items moved to the Consent Agenda.

Council adjourned at **6:12 p.m.**

City of Davenport

Department: City Clerk

Contact Info: Tiffany Thorndike | 563-888-2066

Action / Date
6/23/2021

Subject:

Red, White and Boom Military & Arsenal Appreciation Day | July 3, 2021

REVIEWERS:

Department	Reviewer	Action	Date
City Clerk	Admin, Default	Approved	6/17/2021 - 9:29 AM

City of Davenport

Department: Community Planning & Economic Development
Contact Info: Laura Berkley | 563-888-3553

Action / Date
4/28/2021

Subject:

Second Consideration: Ordinance for Case REZ21-01 being the request of Dan Lorentzen on behalf of Rock Church Ministries Inc to rezone Lot 2 of Nims Acres from S-OS Open Space District to R-1 Single-Family Residential District. [Ward 7]

PLAN AND ZONING COMMISSION RECOMMENDS DENIAL. 8 VOTES REQUIRED FOR PASSAGE.

Recommendation:

Adopt the Ordinance.

Background:

The purpose of the rezoning is to construct a church. A rezoning requires analysis of all potential uses within the requested zoning. The Plan and Zoning Commission considered Case REZ21-01 at its March 2, 2021 meeting and voted to forward the request to City Council with a recommendation for denial.

The Commission vote was 5 yes, 3 no, and 0 abstention.

The Public Hearing before City Council was held on March 17, 2021 with no public comment. Staff has received one comment opposing the rezoning which has been included in the background information.

The property currently has no viable access to 46th Street. The petitioner has provided a signed statement indicating potential agreement to grant access with adjacent property owners; however no recorded easement agreement is in place and property ownership has not been verified. The statement and draft easement have been included in the background information.

The 2019 zoning code specifically assigned the Open Space Zoning to align with the +2035 Comprehensive Land Use Plan.

Findings:

1. The proposed amendment does not promote the orderly development of Davenport in accordance with the Comprehensive Plan and adopted land use policies.
2. The rezoning petition does not promote the preservation, protection, and conservation of natural resources.
3. The existing S-OS Open Space District is compatible with the zoning of nearby property.

ATTACHMENTS:

Type	Description
▣ Ordinance	Ordinance
▣ Backup Material	Zoning Analysis
▣ Backup Material	Vicinity Map
▣ Backup Material	Zoning Map

- ▣ Backup Material
- ▣ Backup Material
- ▣ Backup Material
- ▣ Backup Material
- ▣ Backup Material
- ▣ Backup Material
- ▣ Backup Material
- ▣ Backup Material
- ▣ Backup Material

Future Land Use Map
 Written Agreement
 Draft Easement Exhibit
 Application
 Concept Plan
 Committee of the Whole Public Hearing Notice
 Quad City Times Public Hearing Notice
 Plan & Zoning Commission Public Hearing Notice
 Public Comment

REVIEWERS:

Department	Reviewer	Action	Date
City Clerk	Berkley, Laura	Approved	3/11/2021 - 8:22 AM

ORDINANCE NO. _____

ORDINANCE for Case REZ21-01 being the request of Dan Lorentzen on behalf of Rock Church Ministries Inc to rezone Lot 2 of Nims Acres from S-OS Open Space District to R-1 Single-Family Residential District to allow for the construction of a church.

BE IT ENACTED BY THE CITY COUNCIL OF THE CITY OF DAVENPORT, IOWA:

Section 1. The following described unit of Scott County, Iowa real estate is hereby rezoned to "R-1 Single-Family Residential District."

Lot 2 of the Plat of Nims Acres situated in the NE ¼ of Section 13, Township 78 North, Range 3 East of the 5th P.M., EXCEPTING that part condemned by the City of Davenport by condemnation proceedings recorded as Document #1483-78 in the office of the Recorder of Scott County, Iowa AND FURTHER EXCEPTING Lots 1, 2, and 3 in Terri Jean's Addition to the City of Davenport per Plat thereof filed as Document No. 2008-07731, records of the Scott County Recorder's Office.

Section 2. At its March 2, 2021 meeting, the Plan and Zoning Commission voted to forward the case to the City Council with a recommendation for denial, with the following findings:

1. The proposed amendment does not promote the orderly development of Davenport in accordance with the Comprehensive Plan and adopted land use policies.
2. The rezoning petition does not promote the preservation, protection, and conservation of natural resources.
3. The existing S-OS Open Space District is compatible with the zoning of nearby property.

SEVERABILITY CLAUSE. If any of the provisions of this ordinance are for any reason illegal or void, then the lawful provisions of this ordinance, which are separable from said unlawful provisions shall be and remain in full force and effect, the same as if the ordinance contained no illegal or void provisions.

REPEALER. All ordinances or parts of ordinances in conflict with the provisions of this ordinance are hereby repealed.

EFFECTIVE DATE. This ordinance shall be in full force and effective after its final passage and publication as by law provided.

First Consideration _____

Second Consideration _____

Approved _____

Published in the *Quad City Times* on _____

Attest:

Mike Matson
Mayor

Brian Krup
Deputy City Clerk

Zoning Analysis
Development and Neighborhood Services Department

Case REZ21-01: Request of Dan Lorentzen on behalf of Rock Church Ministries Inc. to rezone Parcel P1304-02C from S-OS Open Space District to R-1 Single-Family Residential District to allow for the construction of a church [Ward 7].

Background:

The petitioner is requesting a rezoning to R-1 Single-Family Residential District to allow for construction of a church. The S-OS Open Space District does not permit places of worship. A rezoning to R-1 Single-Family Residential District is the least intensive zoning classification that permits a church.

The 3.53 acre lot is located south of 46th Street and west of the railroad tracks. Deere Creek flows through the southeast corner of the parcel. The wooded lot also contains 100 year flood plain overlay, making the eastern portion of the property undevelopable.

The vacant parcel does not contain any street frontage. A fifteen foot private easement abuts the railroad right-of-way on the east lot line connecting the site to 46th Street. However, the private easement is not practical in offering ingress and egress to the property given the topography and proximity to Deere Creek. In order to develop the property, the owner will have to purchase additional property or create a new private easement along the west lot line for access to 46th Street.

Comprehensive Plan:

Within Existing Urban Service Area: Yes

Within Urban Service Area 2035: Yes

Future Land Use Designations: The property is designated Parks and Recreation (PR) in the Davenport +2035 Land Use Plan. The Future Land Use Designation would need to be amended to Residential General (RG) through the adoption of a resolution by City Council.

1. **Parks and Recreation (PR)** – Designates major developed parks, recreation areas, golf courses, cemeteries, etc. Park or recreation properties can be located in any zoning district. Smaller parks may not appear on the map because of the more general nature and scale of the map. But, it is implied in Residential General (RG) that small neighborhood parks are included.
2. **Residential General (RG)** – Designates neighborhoods that are mostly residential but include, or are within one-half mile (walking distance) of scattered neighborhood-compatible commercial services, as well as other neighborhood uses like schools, churches, corner stores, etc. generally oriented along Urban Corridors (UC). Neighborhoods are typically designated as a whole. Existing neighborhoods are anticipated to maintain their existing characteristics in terms of land use mix and density, with the exception along edges and transition areas, where higher intensity may be considered.

Zoning:

The property is currently zoned S-OS Open Space District. This district is intended to provide and protect larger open space and public recreational facilities, both outdoor and indoor, and cemeteries. Larger regional open spaces/parks may include both active and passive recreation areas and certain ancillary uses, such as cultural facilities, performance venues, and eating establishments. This district is also intended for governmental agency offices/facilities providing a governmental service to the public.

The applicant is requesting a rezoning of the property to R-1 Single-Family Residential District. This district is intended to accommodate the lowest-density single-family neighborhoods within the City of Davenport, exhibiting a predominantly semi-suburban development pattern of large lots and generous yards. The R-1 district is the least intensive residential zoning classification that allows for places of worship.

Technical Review:

City Departments and Utility Companies have reviewed the proposed rezoning petition. Sanitary sewer is present along the east lot line and on the parcel directly south of the subject property. All other utilities must be brought to the site through utility easements at the owner's expense. The City of Davenport will not permit propane tanks to service the building.

Public Input:

Letters were sent to property owners within 200 feet of the proposed request notifying them of the February 2, 2021 Plan and Zoning Commission Public Hearing. Since the applicant was not in attendance, the Commission voted to table the item for one meeting cycle.

To date, staff has received one written response from an adjacent property owner in opposition to the rezoning. Concerns raised included preservation of the natural area, impacts on wildlife, and treatment of sewage. The property owner at 1603 McCormick Place spoke in opposition at the Plan and Zoning Commission public hearing on February 16, 2021.

A Notice of Public Hearing has been published in the Quad City Times.

Staff will apprise the Commission of any additional correspondence.

Why is a Zoning Map Amendment Required?

The Zoning Ordinance does not permit a place of worship in the S-OS Open Space District. The R-1 Single-Family Residential District is the least intensive residential zoning classification that allows for a new church to be constructed.

Approval Standards for Map Amendments (Chapter 17.14.040)

The Plan and Zoning Commission recommendation and the City Council decision on any zoning text or map amendment is a matter of legislative discretion that is not controlled by any particular standard. However, in making their recommendation and decision, the Plan and Zoning Commission and the City Council must consider the following standards. The approval of amendments is based on a balancing of these standards.

- a. The consistency of the proposed amendment with the Comprehensive Plan and any adopted land use policies.

Staff Response: The property is designated Parks and Recreation (PR) in the Davenport +2035 Land Use Plan. The proposed church is incompatible with the future land use category description, which is intended for developed parks, recreation areas, golf courses, and cemeteries. The surrounding area south of 46th Street and west of the railroad tracks consists of cemeteries, creeks, floodplain, and wooded areas. Instead, the proposed church development fits the criteria for Residential General (RG).

It is staff's opinion that the proposed amendment does not promote the orderly development of Davenport in accordance with the Comprehensive Plan and adopted land use policies.

However, if the City Council recommends approval, then a condition shall be placed on the Zoning Map Amendment requesting City Council to adopt a resolution amending the Future Land Use Designation from Parks and Recreation (PR) to Residential General (RG).

b. The compatibility with the zoning of nearby property.

Staff Response: The subject parcel is surrounded by S-OS Open Space District to the north, west, and south. The City of Davenport Public Works Facility and other I-1 Light Industrial District and I-2 Heavy Industrial District properties are north of 46th Street. The parcel is removed from the residential neighborhoods to the east by the railroad tracks. Mt. Calvary Cemetery, Davenport Memorial Park, Pine Hill Cemetery, and Mt. Nebo Cemetery are directly south of Goose Creek and also zoned S-OS Open Space District.

It is staff's opinion that the proposed amendment is not compatible with the zoning of nearby property.

c. The compatibility with established neighborhood character.

Staff Response: The established character of the area south of 46th Street and west of the railroad tracts is predominately open space. While there is residential to the east of the site, there is a clear delineation of uses separated by the railroad tracks. Directly abutting the subject parcel to the north, west, and south are undeveloped wooded areas and creeks. Removing vegetation to construct a building, off-street parking, and an access drive to 46th Street will diminish the natural characteristics of the area.

In addition, the subject parcel does not have street frontage along a public right-of-way. The three properties directly north are under separate ownership. An easement agreement providing the applicant vehicular access to 46th Street must be recorded prior to the issuance of any construction or grading permits if the site were developed.

It is staff's opinion that the proposed amendment is not compatible with the established neighborhood character.

d. The extent to which the proposed amendment promotes the public health, safety, and welfare of the City.

Staff Response: Developing the 3.53 acre wooded lot requires substantial alteration of the natural landscape. Deere Creek flows along the east lot line and merges with Goose Creek directly south of the property. There is 100-year floodplain covering the southeast portion of the site, making this area undevelopable. Furthermore, the topography of the parcel fluctuates roughly 36 feet from its highest point on the northwestern portion of the site to its lowest point along the east lot line.

The subject parcel is setback approximately 435 feet from 46th Street. Elevations and its distance to the public right-of-way make it challenging to identify the property in an event of an

emergency. Off premise signs are not permitted, adding to the difficulty in directing first responders to the property. New construction requires grading the natural terrain to accommodate the building footprint and off-street parking requirements. Section 17.11.100 of the Zoning Ordinance, titled "Tree Preservation", encourages existing trees that are in good condition to be preserved to the maximum extent practicable. Rezoning the site produces potential risks to the public health, safety, and welfare of the city.

It is staff's opinion that the proposed zoning map amendment to R-1 Single-Family Residential District does not promote the preservation, protection, and conservation of natural resources.

- e. The suitability of the property for the purposes for which it is presently zoned, i.e. the feasibility of developing the property in question for one or more of the uses permitted under the existing zoning classification.

Staff Response: Under the current Zoning Ordinance, the S-OS Open Space District does not allow for places of worship. The S-OS Open Space District is suitable given its topography, vegetation, and proximity to floodplain. The City made a deliberate decision to zone this area as open space to align with the City's Comprehensive Plan during the 2019 Zoning Code update.

It is staff's opinion that the property is not suited for development of the proposed use under the existing S-OS Open Space District.

- f. The extent to which the proposed amendment creates nonconformities.


Staff Response: The undeveloped 3.53 acre site satisfies the dimensional standards for the R-1 Single-Family Residential District.

It is staff's opinion that the proposed amendment will not create any nonconformities.

Vicinity Map

Parcel: P1304-02C

REZ21-01

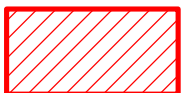

S-OS Open Space District to R-1 Single-Family Residential District

Private parties utilizing City GIS data do so at their own risk. The City of Davenport will not be responsible for any costs or liabilities incurred due to any differences between information provided and actual physical conditions.



0 125 250 500 750 1,000 Feet



Zoning Map Amendment (Rezoning) Request


Parcel: P1304-02C

REZ21-01

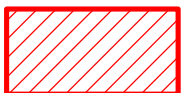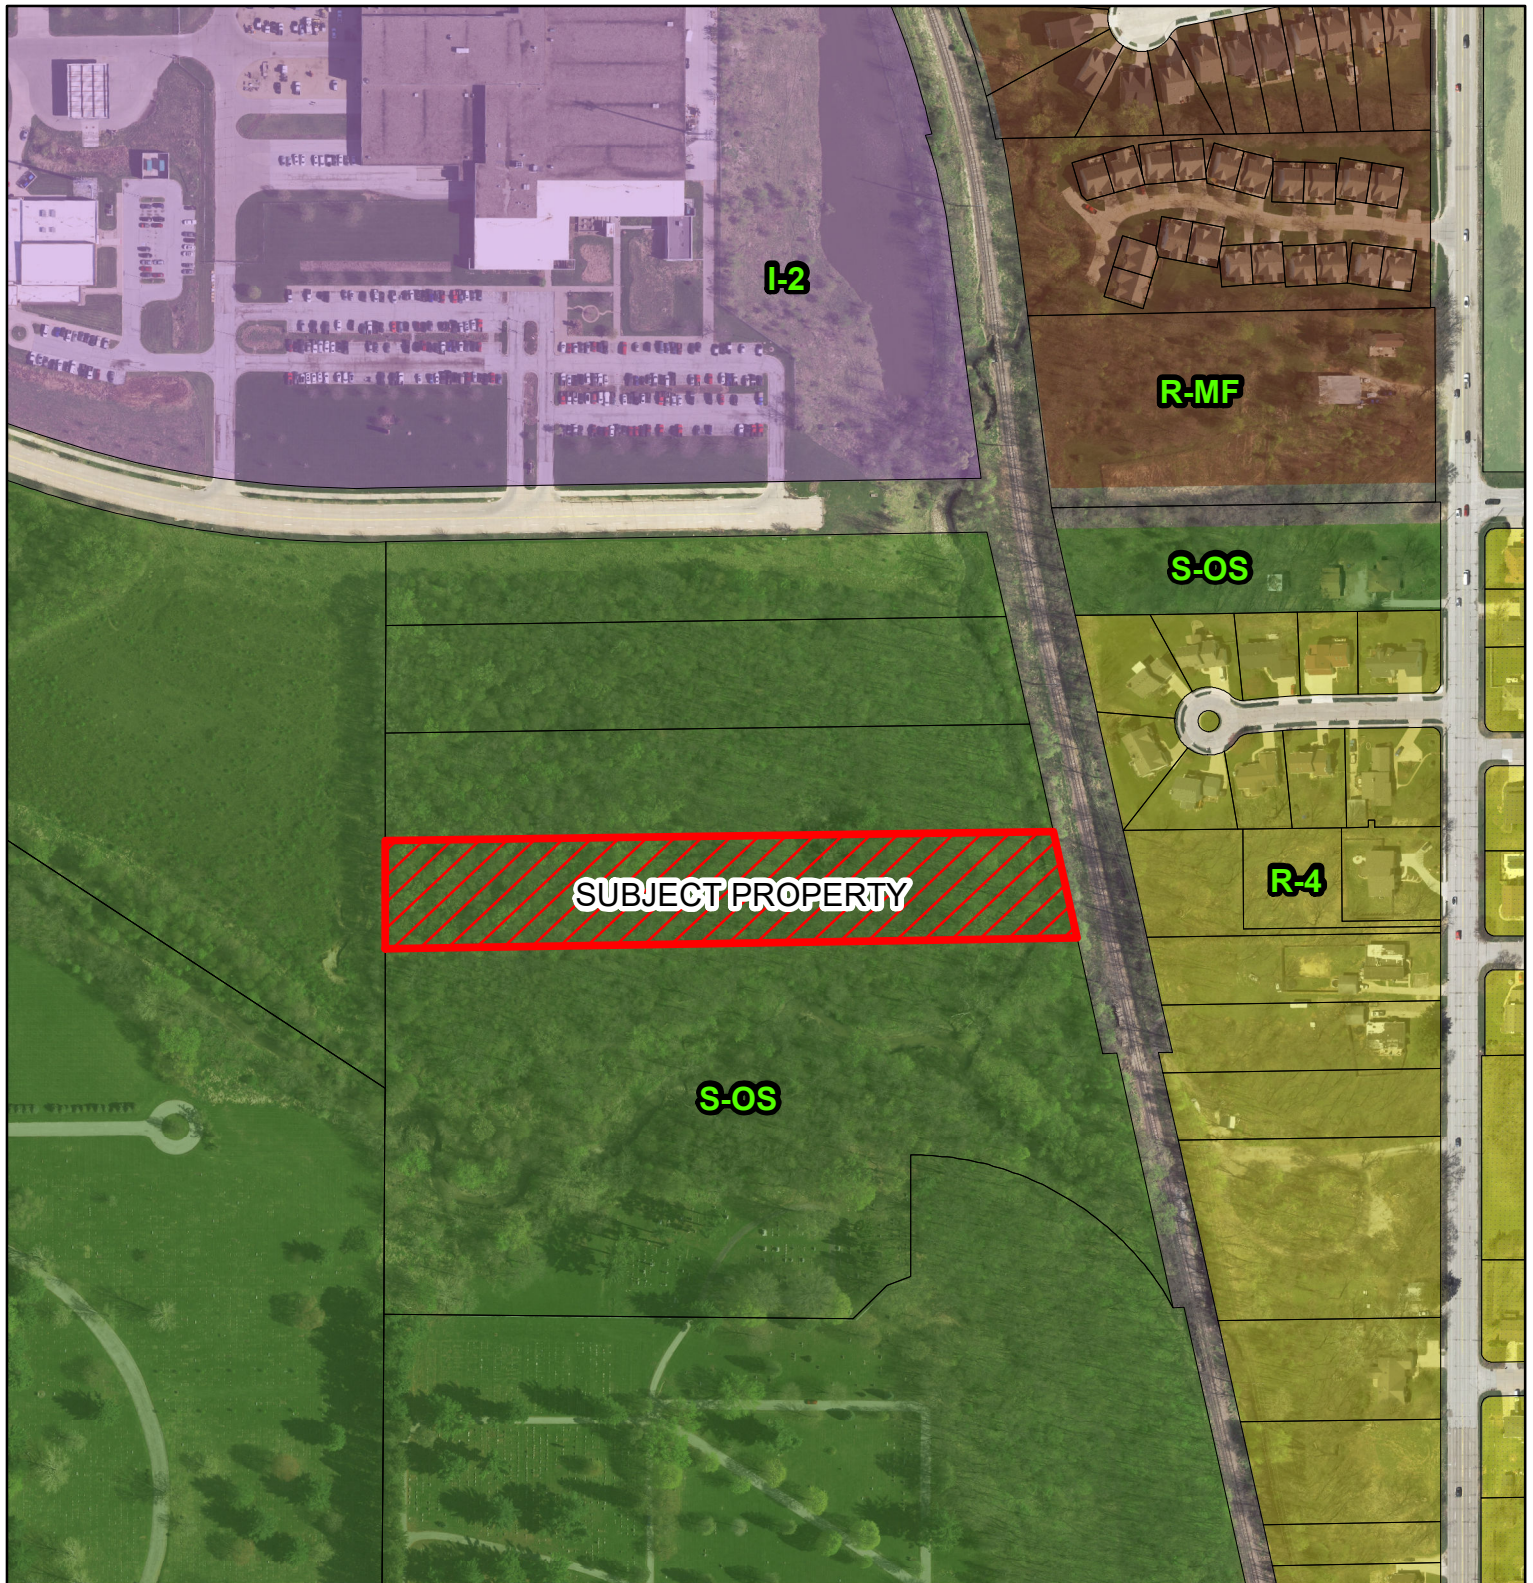

S-OS Open Space District to R-1 Single-Family Residential District



Private parties utilizing City GIS data do so at their own risk. The City of Davenport will not be responsible for any costs or liabilities incurred due to any differences between information provided and actual physical conditions.

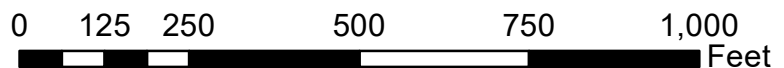

Future Land Use Map-Davenport +2035

Parcel: P1304-02C

REZ21-01

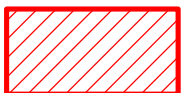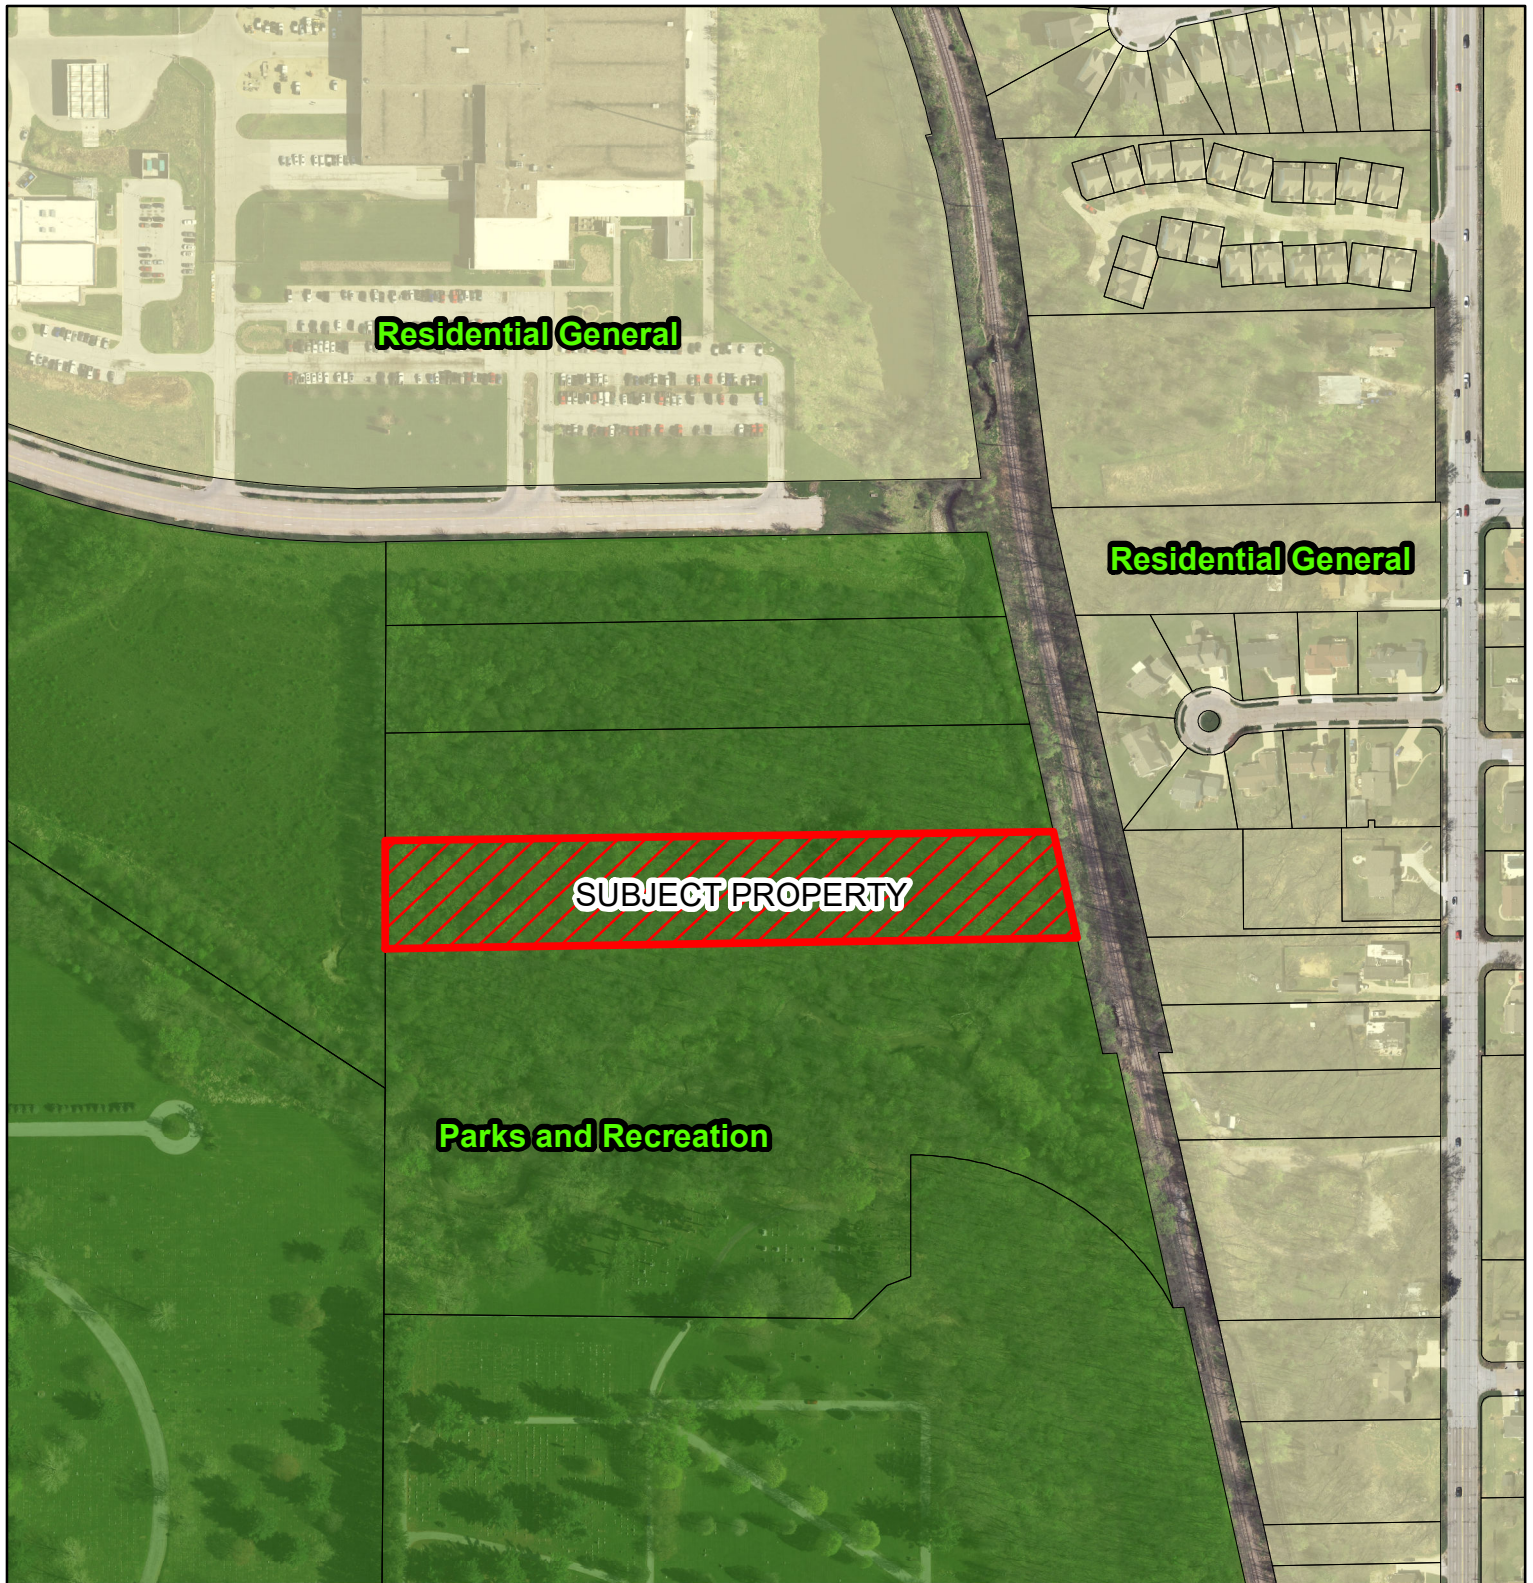

S-OS Open Space District to R-1 Single-Family Residential District

Private parties utilizing City GIS data do so at their own risk. The City of Davenport will not be responsible for any costs or liabilities incurred due to any differences between information provided and actual physical conditions.

0 125 250 500 750 1,000 Feet





Streamline Architects, PLC

a: 575 12th Avenue East Moline, IL 61244

p: (563) 345-2724

w: www.streamlinearchitects.com

February 3rd, 2021

Mr. Dann C. Naverson

This letter is in regards to the proposed construction of a private access drive from 46th Street in Davenport, IA across parcels P1303-03C, P1304-05, and P1304-04A, all of which are owned by SCI Funeral Services of Houston, TX. Per our previous discussions, the proposed drive would be used to access Rock Church Ministries' parcel, P1304-02C, with plans to build a new church at that location. Rock Church Ministries grants SCI full access to the drive for future development purposes. This includes the use of and connection to the proposed drive. Plans for the location of the drive are shown on the following page.

In order for the City to move forward with Rock Church's rezoning application, an authorized signature granting the construction of said drive is required. As Director of Real Estate for SCI, we have provided a signature line for you below.

Please review and return a signed copy for Rock Church's records in moving forward with the rezoning application. If you should have any questions or concerns, please contact us and we can discuss.

Regards,

Joshua Arguello
Streamline Architects
(563) 265-4348
joshua@streamlinearchitects.com

Signed by:

Date:

2-16-2021

Danny Lorentzen
Rock Church of the Quad Cities

Signed by:

Date:

2.16.2021

Josiah Lorentzen
Rock Church of the Quad Cities

Signed by:



Date:

2/16/21

Dann C. Naverson,
Director of Real Estate - SCI Funeral Services

DIRECTOR REAL ESTATE - SCI SHARED RESOURCES, LLC


(SEE DESCRIPTIONS PAGE 2)

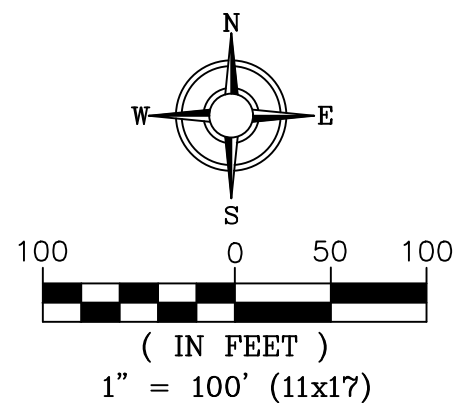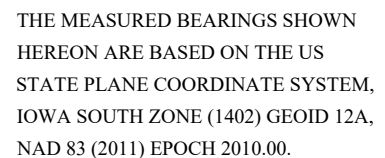

Curve Table					
Curve #	Length (ft)	Radius (ft)	Delta	Chord Length (ft)	Chord Direction
C1	21.81'	1540.04'	000°48'42"	21.81'	N87° 48' 50"E

DEED DIMENSION = (0.00')
 FIELD DIMENSION = 0.00'
 MONUMENTS FOUND:
 AS NOTED =
 MONUMENTS SET:
 #5 REBAR W/ YELLOW CAP #23503 =
 BOUNDARY LINE =
 FENCE LINE =
 EASEMENT LINE =
 SETBACK LINE =
 SECTION LINE =

HAWKEYE BANK OF CEDAR RAPIDS DATE:

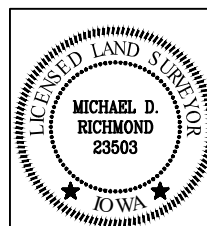

I hereby certify that this land surveying document was prepared and the related survey work was performed by me or under my direct personal supervision and that I am a duly licensed Land Surveyor under the laws of the State of Iowa.

MICHAEL D. RICHMOND
Iowa License Number: 23503
My license renewal date is December 31, 2021
Pages or sheets covered by this seal: 2

 TOWNSEND ENGINEERING CIVIL • STRUCTURAL • LAND DEVELOPMENT	DATE: 3-2-2021	DRAWN BY: KLC		REVISIONS:		PROJECT THE ROCK DAVENPORT EASEMENT EXHIBIT DAFENPORT, IOWA	DEVELOPER STREAMLINE ARCHITECTS 318 E. THIRD STREET DAVENPORT, IOWA 52801
		CHECKED BY: MDR	NO.	DESCRIPTION	DATE		
	563 386.4236 office 386.4231 fax 2224 East 12th Street, Davenport, IA 52803	LOCATION S. DASSO, THE ROCK DAVENPORT					



Complete application can be emailed to planning@ci.davenport.ia.us

Property Address*

*If no property address, please submit a legal description of the property.

Applicant (Primary Contact)**

Name:
Company:
Address:
City/State/Zip:
Phone:
Email:

Application Form Type:

Plan and Zoning Commission

Zoning Map Amendment (Rezoning) ☒
Planned Unit Development ☐
Zoning Ordinance Text Amendment ☐
Right-of-way or Easement Vacation ☐
Voluntary Annexation ☐

Owner (if different from Applicant)

Name:
Company:
Address:
City/State/Zip:
Phone:
Email:

Zoning Board of Adjustment

Zoning Appeal ☐
Special Use ☐
Hardship Variance ☐

Engineer (if applicable)

Name:
Company:
Address:
City/State/Zip:
Phone:
Email:

Design Review Board

Design Approval ☐
Demolition Request in the Downtown ☐
Demolition Request in the Village of East Davenport ☐

Architect (if applicable)

Name:
Company:
Address:
City/State/Zip:
Phone:
Email:

Historic Preservation Commission

Certificate of Appropriateness ☐
Landmark Nomination ☐
Demolition Request ☐

Administrative

Administrative Exception ☐
Health Services and Congregate Living Permit ☐

Attorney (if applicable)

Name:
Company:
Address:
City/State/Zip:
Phone:
Email:

****If the applicant is different from the property owner, please submit an authorization form or an accepted contract for purchase.**

Request:Existing Zoning: S-OS Open Space Zoning DistrictProposed Zoning Map Amendment: R-1 Single-Family Zoning District**Purpose of the Request:**

Our intent is to use the land to build a church. Existing S-OS zoning is highly restrictive on what can be built on the property. We are requesting a rezoning to R-1 to allow for this type of construction project.

Total Land Area: 3.6 AcresDoes the Property Contain a Drainage Way or is it Located in a Floodplain Area: ☒ Yes ☐ No**Submittal Requirements:**

- The completed application form.
- Recorded warranty deed or accepted contract for purchase.
- Authorization form, if applicable. If the property is owned by a business entity, please provide Articles of Incorporation.
- A legal description of the request if not easily described on the deed or contract for purchase.
- Required fee:
 - Zoning Map Amendment is less than 1 acre - \$400.
 - Zoning Map Amendment is one acre but less than 10 acres - \$750 plus \$25/acre.
 - Zoning Map Amendment is 10 acres or more - \$1,000 plus \$25/acre.
 - \$10.00 per sign; more than one sign may be required depending upon the area of the request.

Formal Procedure:**(1) Application:**

- Prior to submission of the application, the applicant shall correspond with Planning staff to discuss the request, potential alternatives and the process.
- The submission of the application does not constitute official acceptance by the City of Davenport. Planning staff will review the application for completeness and notify the applicant that the application has been accepted or additional information is required. Inaccurate or incomplete applications may result in delay of required public hearings.

(2) Plan and Zoning Commission public hearing:

- The City shall post notification sign(s) in advance of the public hearing. A minimum of one sign shall be required to face each public street if the property has frontage on that street. It is Planning staff's discretion to require the posting of additional signs. The purpose of the notification sign(s) is to make the public aware of the request.
- The applicant shall make a presentation regarding the request at a neighborhood meeting. The purpose of meeting is to offer an opportunity for both applicant and neighboring residents/property owners to share ideas, offer suggestions, and air concerns in advance of the formal public hearing process. Planning staff will coordinate meeting date, time, and location and send notices to surrounding property owners.
- The Plan and Zoning Commission will hold a public hearing on the request. Planning staff will send notices to surrounding property owners.

(3) Plan and Zoning Commission's consideration of the request:

- Planning staff will perform a technical review of the request and present its findings and recommendation to the Plan and Zoning Commission.
- The Plan and Zoning Commission will vote to provide its recommendation to the City Council.
- If the Plan and Zoning Commission recommends denial, the request may only be approved by a favorable 3/4 vote of the City Council.

Formal Procedure (continued):

(4) City Council's consideration of the request:

- The Committee of the Whole (COW) will hold a public hearing on the request. Planning staff will send a public hearing notice to surrounding property owners.
- If property owners representing 20% or more of the area within 200 feet of the exterior boundaries of the request submit a written protest, the request may only be approved by a favorable 3/4 vote of the City Council. For the purpose of the 20% protest rate, formal protests will be accepted until the public hearing is closed.
- The City Council will vote on the request. For a zoning map amendment to be approved three readings of the Ordinance are required; one reading at each Council Meeting. In order for the Ordinance to be valid it must be published. This generally occurs prior to the next City Council meeting.

Applicant: Danny J. Lorentzen

Date: 1-5-2021

By typing your name, you acknowledge and agree to the aforementioned submittal requirements and formal procedure and that you must be present at scheduled meetings.

Received by: _____

Planning staff

Date: _____

Date of the Public Hearing: _____

Meetings are held in City Hall Council Chambers located at 226 West 4th Street, Davenport, Iowa.

Authorization to Act as Applicant

I, Denny J. Lorentzen
authorize Joshua J. Aguiello
to act as applicant, representing me/us before the Plan and Zoning Commission and City Council.

Denny J. Lorentzen
J. Aguiello
Signature(s)


State of ,
County of .
Sworn and subscribed to before me

This day of 20

Form of Identification

Notary Public

My Commission Expires:

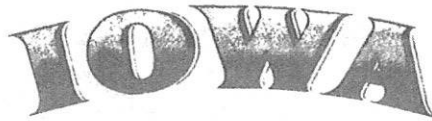

No. W00307386
Date: 06/25/2002

SECRETARY OF STATE

504ADN-000266203
ROCK CHURCH MINISTRIES, INC.

ACKNOWLEDGEMENT OF DOCUMENT FILED

The Secretary of State acknowledges receipt of the following document:

Articles of Incorporation

The document was filed on June 7, 2002, at 10:22 AM, to be effective as of June 7, 2002, at 10:22 AM.

The amount of \$20.00 was received in full payment of the filing fee.




CHESTER J. CULVER SECRETARY OF STATE



266203

**ARTICLES OF INCORPORATION
OF
ROCK CHURCH MINISTRIES, INC.**

TO THE SECRETARY OF STATE
OF THE STATE OF IOWA:

The undersigned, acting as Incorporator of a corporation under the Iowa Nonprofit Corporation Act, Chapter 504A, Code of Iowa, adopts the following Articles of Incorporation for such corporation:

ARTICLE I.

The name of the Corporation shall be Rock Church Ministries, Inc.

ARTICLE II.

The place in this state where its initial registered office is to be located is 26729 172nd Long Grove, IA 52748, and the name of the initial registered agent at such address is Ethel Freiberg.

ARTICLE III.

The Corporation is organized exclusively for charitable, religious, educational, and scientific purposes, including, for such purposes, the making of distributions to organizations that qualify as exempt organizations under section 501(c)(3) of the Internal Revenue Code, or corresponding section of any future federal tax code.

ARTICLE IV.

The number of directors constituting the initial Board of Directors is five (5) and the names and addresses of the individuals who will serve as directors until the later of: (1) the first annual meeting of the directors (or the members of the Corporation, if the Corporation shall have members and if the members are vested with the authority to elect directors), and (2) until their successors are elected and shall qualify are:

Dan Lorentzen
2437 27th Street
Moline IL 61265

Wayne Alvey
2370 33rd Street
Moline IL 61265

Brett Black
515 NW 69th Avenue
Des Moines IA 50313

Terri Lorentzen
2437 27th Street
Moline IL 61265

Linda Alvey
2370 33rd Street
Moline IL 61265

02 JUN -7 AM 10:22
SECRETARY OF STATE
IOWA
#20-06
357464 ART120

000005

(2)

ARTICLE V.

The name and address of the Incorporator is:

<u>Name</u>	<u>Address</u>
Dan Lorentzen	2437 27th Street, Moline IL 61265

The Incorporator shall have the authority to apply for and receive the employer identification number from the Internal Revenue Service on behalf of the Corporation.

ARTICLE VI.

No part of the net earnings of the Corporation shall inure to the benefit of, or be distributable to its members, trustees, officers, or other private persons, except that the Corporation shall be authorized and empowered to pay reasonable compensation for services rendered and to make payments and distributions in furtherance of the purposes set forth in Article III. hereof. No substantial part of the activities of the Corporation shall be the carrying on of propaganda, or otherwise attempting, to influence legislation, and the Corporation shall not participate in, or intervene in (including the publishing or distribution of statements) any political campaign on behalf of or in opposition to any candidate for public office. Notwithstanding any other provision of these articles, the Corporation shall not carry on any other activities not permitted to be carried on (a) by a corporation exempt from federal income tax under Section 501(c)(3) of the Internal Revenue Code, or corresponding section of any future federal tax code, or (b) by a corporation, contributions to which are deductible under section 170(c)(2) of the Internal Revenue Code, or corresponding section of any future federal tax code.

ARTICLE VII.

A director may be removed from office, with or without cause at a meeting called specifically for that purpose by the affirmative vote of not less than 2/3 of the Board of Directors. The director being considered for removal shall not be allowed to vote on such matter. For determining the number of directors that make up 2/3 of the Board of Directors, the total number of directors then in office less the director being considered shall be used. Any vacancy created by such removal shall be filled as provided in the Bylaws of the Corporation.

ARTICLE VIII.

The initial Bylaws of the Corporation shall be adopted by the Board of Directors of the Corporation. The power to alter, amend or repeal the Bylaws or adopt new Bylaws shall be vested in the Board of Directors.

007365


ARTICLE IX.

This Corporation shall indemnify any director or former director, officer, employee, member, or volunteer who is serving or has served at the request of the Corporation to the fullest extent permissible by Section 490.850 through Section 490.858, both inclusive, of the Code of Iowa. In the event that Section 490.850 through Section 490.858 of the Iowa Code shall be changed by action of the legislature, and these articles are not subsequently amended, then a director, officer, employee, member or volunteer seeking indemnification may, at such person's option, unless otherwise prohibited by law, require that the Corporation indemnify such person, either under the provisions as permitted under Section 490.850 through Section 490.858, both inclusive, of the Iowa Code, in effect as of the date of these Articles or the legislatively amended or substituted provisions relating to indemnification of directors, officers, employees, members, or volunteers. No director, officer, member or other volunteer shall be personally liable in that capacity for a claim based upon an act or omission of the person preformed in the discharge of the person's duties, except for a breach of the duty of loyalty to the Corporation, for acts or omissions not in good faith or which involve intentional misconduct or knowing violation of the law, or for a transaction from which the person derives an improper personal benefit.

ARTICLE X.

Upon the dissolution of the Corporation, assets shall be distributed by the board of directors for one or more exempt purposes within the meaning of section 501(c)(3) of the Internal Revenue Code, or corresponding section of any future federal tax code, or shall be distributed to the federal government, or to a state or local government for a public purpose. Any such assets not so disposed of shall be disposed of by the District Court of the county in which the principle office of the Corporation is then located, exclusively for such purposes or to such organization or organizations, as said Court shall determine, which are organized and operated exclusively for such purposes.

IN WITNESS WHEREOF, I have hereunto subscribed my name this 31 day of May, 2002.

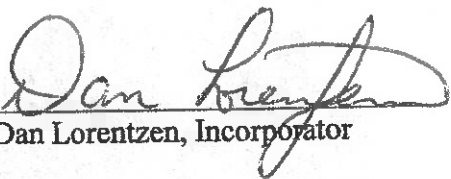
Dan Lorentzen, Incorporator

FILED
IOWA
SECRETARY OF STATE


6-7-02
10:22AM
W307386




STREAMLINE ARCHITECTS

THE ROCK


TO THE CITY OF DAVENPORT, IA

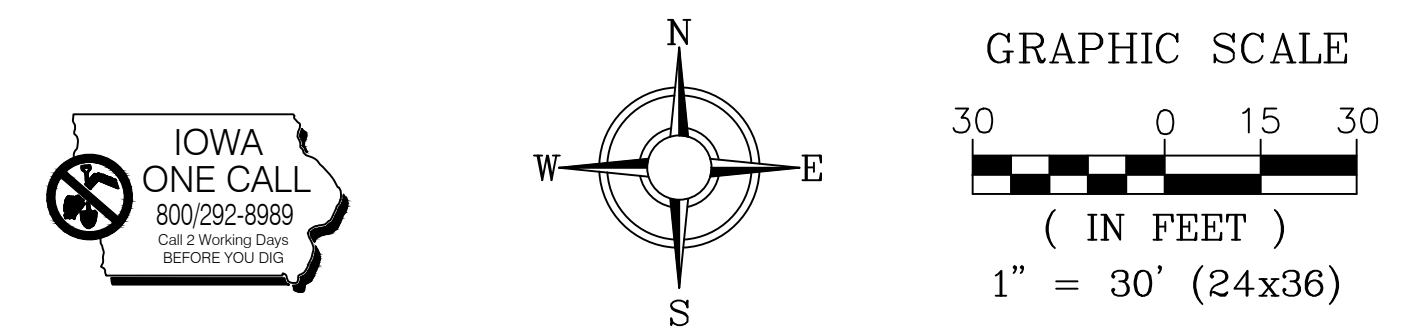

SITE LOCATION MAP

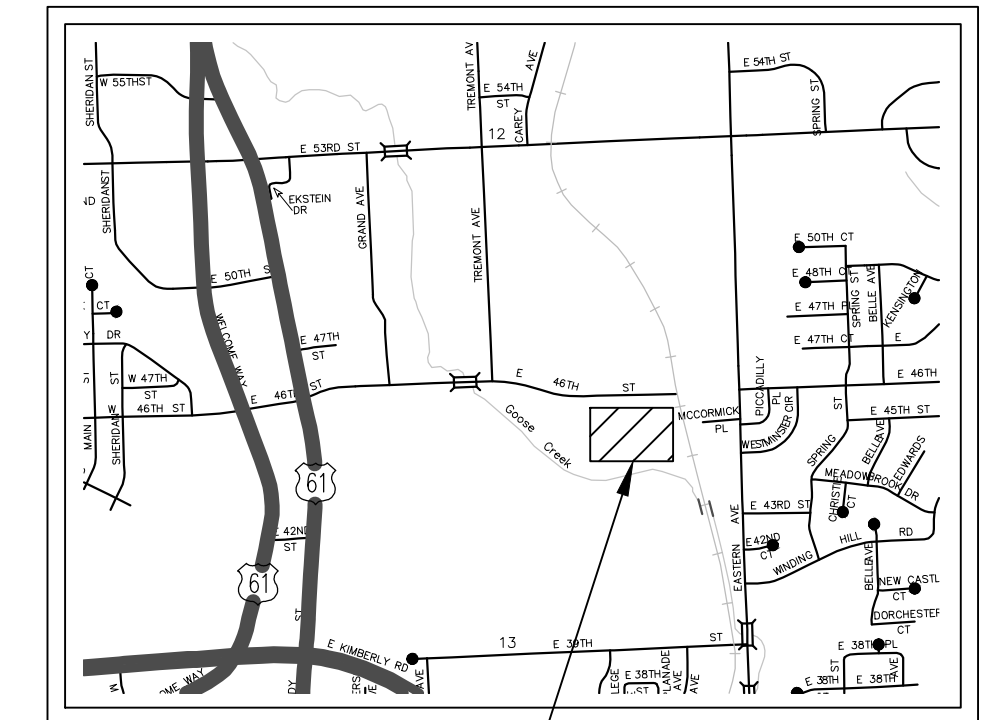

APPROXIMATE SITE LOCATION

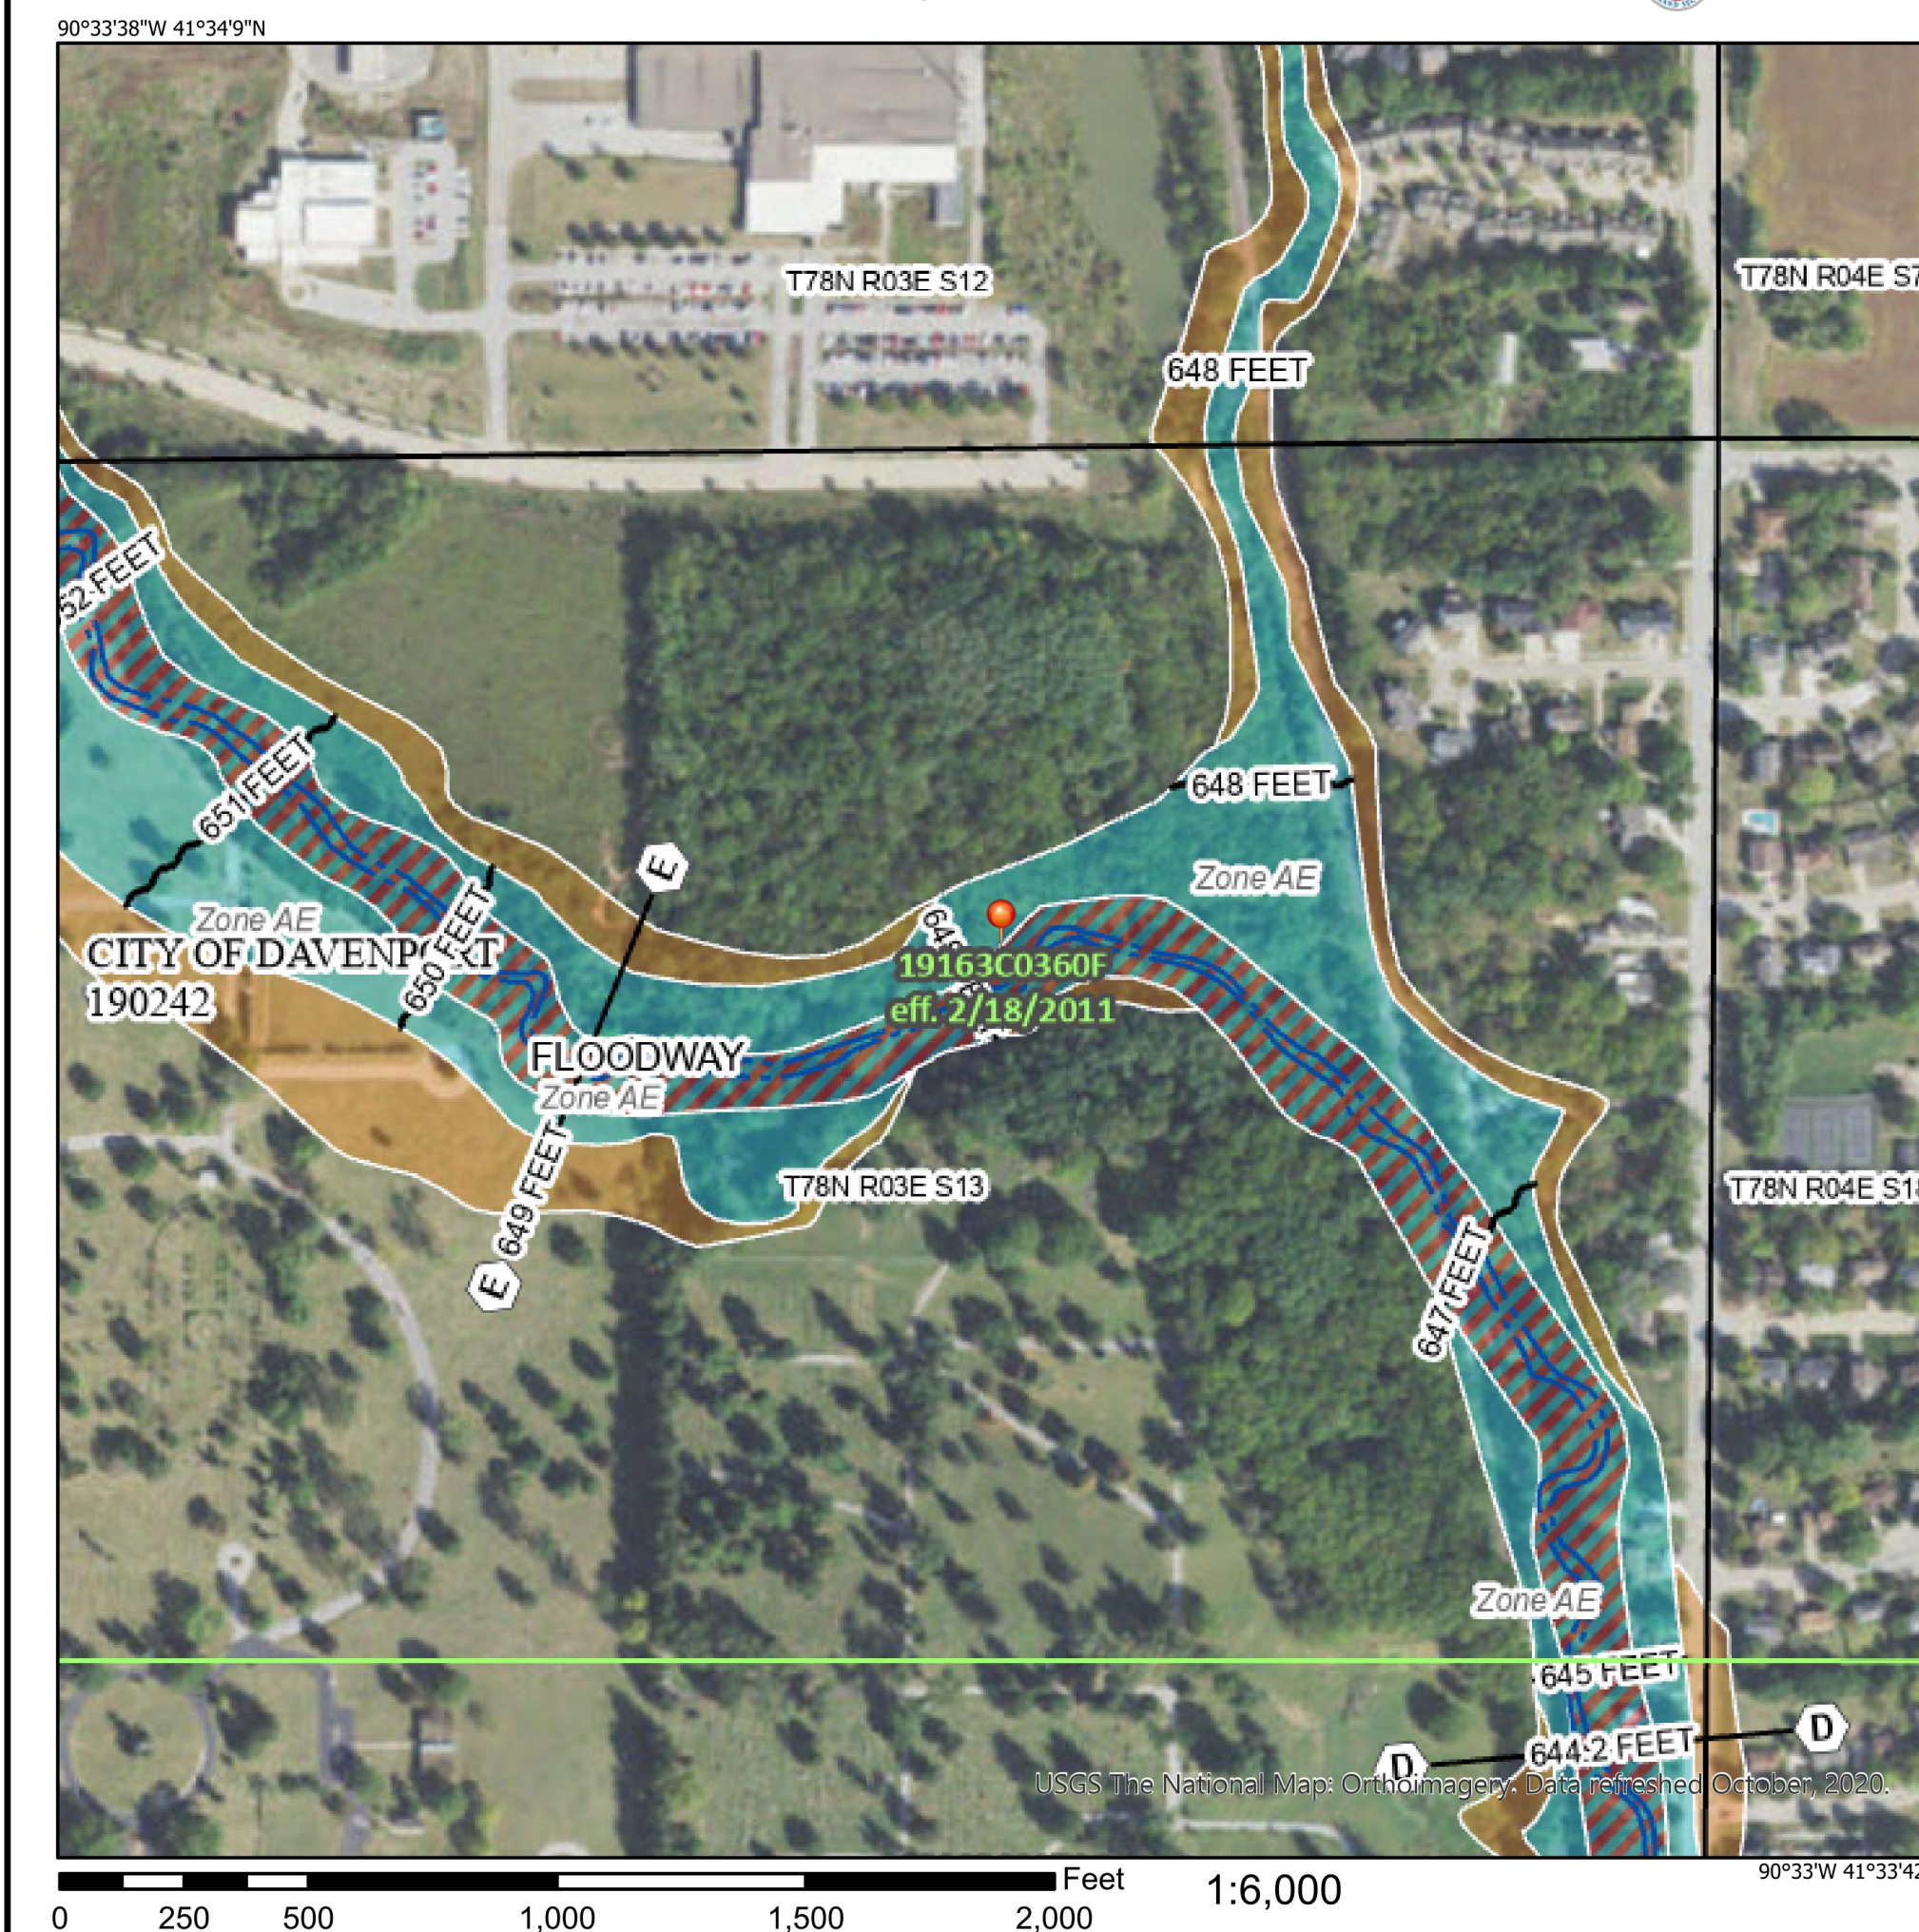

SEE FIS REPORT FOR DETAILED LEGEND AND INDEX MAP FOR FIRM PANEL LAYOUT

Without Base Flood Elevation (BFE)
Zone A, V, A99

With BFE or Depth Zone AE, AO, AH, VE, AR

Regulatory Floodway

OTHER AREAS OF FLOOD HAZARD

- 0.2% Annual Chance Flood Hazard. Areas of 1% annual chance flood with average depth less than one foot or with drainage areas of less than one square mile *Zone X*
- Future Conditions 1% Annual Chance Flood Hazard *Zone X*
- Area with Reduced Flood Risk due to Levee. See Notes. *Zone X*
- Area with Flood Risk due to Levee *Zone D*

**OTHER AREAS OF
FLOOD HAZARD**

	NO SCREEN	Area of Minimal Flood Hazard	Zone X
		Effective LOMRs	
OTHER AREAS		Area of Undetermined Flood Hazard	Zone D
GENERAL STRUCTURES	----	Channel, Culvert, or Storm Sewer	
		Levee, Dike, or Floodwall	

GENERAL STRUCTURES

Legend:

- Cross Sections with 1% Annual Chance Water Surface Elevation
- Coastal Transect
- Base Flood Elevation Line (BFE)
- Limit of Study
- Jurisdiction Boundary
- Coastal Transect Baseline
- Profile Baseline
- Hydrographic Feature

OTHER FEATURES

OTHER FEATURES

MAP PANELS

- ☐ Digital Data Available
- ☐ No Digital Data Available
- ☒ Unmapped


MAP PANELS Unmapped

 The pin displayed on the map is an approximate point selected by the user and does not represent an authoritative property location.

This map complies with FEMA's standards for the use of digital flood maps if it is not void as described below. The basemap shown complies with FEMA's basemap accuracy standards

The flood hazard information is derived directly from the authoritative NFHL web services provided by FEMA. This map was exported on **12/17/2020 at 9:03 AM** and does not reflect changes or amendments subsequent to this date and time. The NFHL and effective information may change or become superseded by new data over time.

This map image is void if the one or more of the following map elements do not appear: basemap imagery, flood zone labels, legend, scale bar, map creation date, community identifiers, FIRM panel number, and FIRM effective date. Map images for unmapped and unmodernized areas cannot be used for regulatory purposes.

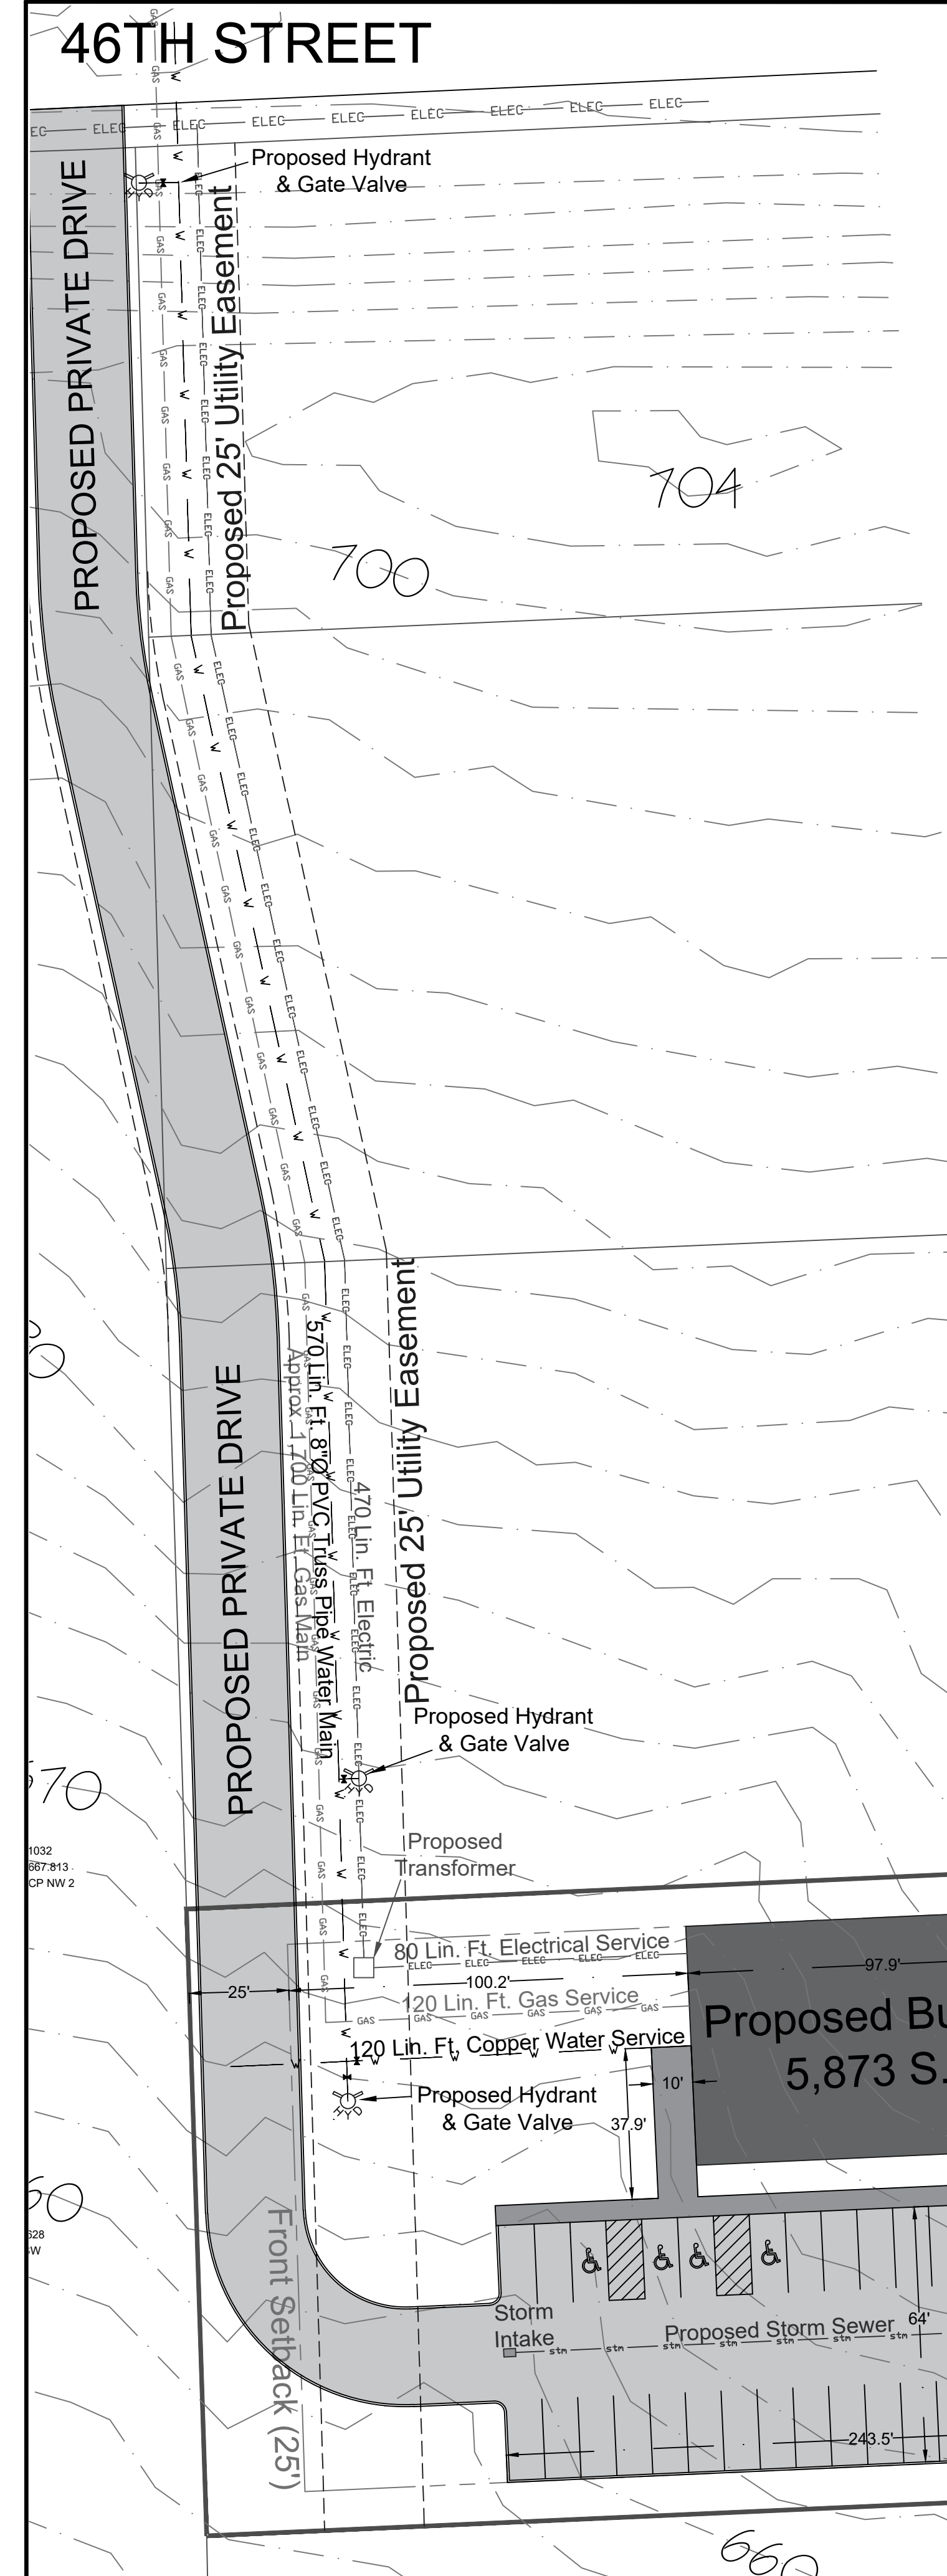

LOT 2
Parcel P1304-02C
157,936 S.F.

Proposed Building
5,873 S.F.

Side Setback (10')

1% Annual Flood Plane Limit

Side Setback (10')

Proposed
Detention Area

DATE: 12/1/20

DRAWN BY:
TAS

CHECKED BY:
CRT

DRAWING LOCATION
S: \DASSO-ANDREW\THE ROCK DAVENPORT

REVISIONS: DESCRIPTION

DATE _____

PROJECT

SITE PLAN

THE ROCK
DAVENPORT, IOWA

DEVELOPER

STREAMLINE ARCHITECTS
318 E. THIRD STREET
DAVENPORT, IOWA 52801

SHEET NO.

C1

TOWNSEND
ENGINEERING
CIVIL • STRUCTURAL • LAND DEVELOPMENT

563 **386.4236** office **386.4231** fax
2224 East 12th Street, Davenport, IA 52803























ROCK CHURCH

NEW CONSTRUCTION

DAVENPORT, IA

ADDENDUM 1

10/13/20



INDEX	
NO.	SHEET NAME
A000	COVER SHEET
A002	DRAWING STANDARDS
A101	LOWER LEVEL
A102	UPPER LEVEL
A110	LOWER LEVEL RCP
A111	UPPER LEVEL RCP
A120	ROOF PLAN
A200	EXTERIOR ELEVATIONS
A201	EXTERIOR ELEVATIONS
A300	BUILDING SECTIONS
A301	BUILDING SECTIONS
A302	BUILDING SECTIONS

	I HEREBY CERTIFY THAT THE PORTION OF THIS TECHNICAL SUBMISSION DESCRIBED BELOW WAS PREPARED BY ME OR UNDER MY DIRECT SUPERVISION AND RESPONSIBLE CHARGE. I AM A DULY REGISTERED ARCHITECT UNDER THE LAWS OF THE STATE OF IOWA.
	PRINTED OR TYPED NAME: ANDREW J DASSO
	SIGNATURE: _____ DATE: _____
	REGISTRATION EXPIRES: 06/30/21 DATE ISSUED: 08/21/2012
	PAGES OR SHEETS COVERED BY THIS SEAL:
	A000 - A700 AS100 AD100-AD201

CONTACT INFORMATION

BUILDING & PROPERTY OWNER

Rock Church of the Quad Cities
5335 Carey Avenue
Davenport, IA 52807
(563) 386-7625

GENERAL CONTRACTOR

COMPANY
Contact:
(XXX)-XXX-XXXX phone
XXX address

ARCHITECT

STREAMLINE ARCHITECTS
Andrew Dasso, AIA, LEED AP, NCARB
(309) 737-8587
575 12th Avenue
East Moline, IL 61244
andrew@streamlinearchitects.com

Joshua Arguello
(563) 265-4348
joshua@streamlinearchitects.com



www.streamlinearchitects.com

Streamline Architects, P.L.C.

Andrew Dasso, AIA
318 E. Third Street
Davenport, IA 52801
309-737-8587
andrew@streamlinearchitects.com

[illegible]

PROJECT NAME

ADDRESS


COVER SHEET

Project number	17-092
Date	10/13/20
Drawn by	JJA
Checked by	AJD
A000	
Scale	1/8" = 1'-0"

10/13/2020 11:12:43 AM



Andrew Dasso, AIA
575 12th Ave
East Moline, IL
309-737-8587
andrew@buildbyarchitects.com

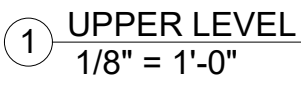
[illegible]

PROJECT NAME
ADDRESS
UPPER LEVEL

Project number	17-092
Date	10/13/20
Drawn by	Author
Checked by	Checker

A102

Scale $1/8" = 1'-0"$

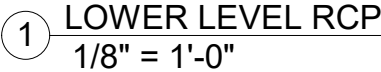



Andrew Dasso, AIA
318 E. Third Street
Davenport, IA 52801
309-737-8587
andrew@streamlinearchitects.com

1. ALL GWB CEILING TO PAINTED WHITE, U.N.O.
2. ALL DRYWALL SOFFITS (VERTICAL PLANE) TO MATCH ADJACENT WALL FINISH, U.N.O.
3. ALL FIXTURES TO BE CENTERED IN CEILING TILE
4. ALL GRIDS TO BE CENTERED IN ROOMS, U.N.O.
5. ALL LIGHT FIXTURES IF INSTALLED IN SOFFITS TO BE CENTERED WITHIN WIDTH, U.N.O.
6. ALL SUSPENDED CEILING GRIDS, MECH. SYSTEMS, AUTO SPRINKLER SYSTEMS & PLUMBING TO BE SUPPORTED FROM THE BOTTOM OF JOIST WHERE APPLICABLE
7. GENERAL CONTRACTOR TO CONFIRM CEILING LAYOUT & COORDINATE MECHANICAL, FIRE PROTECTION & ELECTRICAL TRADES
8. SEE MECHANICAL & ELECTRICAL DRAWINGS FOR ADDITIONAL INFORMATION

2 X 2 SUSPENDED CEILING
GRID W/ ACOUSTICAL
CEILING TILE

GWB CEILING

RECESSED CANN FIXTURE

CABLE RAIL LIGHTING

SUSPENDED UTILITY FIXTURE

2 X 4 DIRECT/INDIRECT LED
LIGHT FIXTURE

EMERGENCY LIGHT W/
90 MIN. BATTERY

EXIT LIGHT / EMERGENCY LIGHT
(LIGHTED FACE OF SIGN IS
SHADED) W/ 90 MIN. BATTERY


[illegible]

PROJECT NAME
ADDRESS
UPPER LEVEL RCP

Project number	17-092
Date	10/13/20
Drawn by	Author
Checked by	Checker

A111


Scale	As indicated
-------	--------------

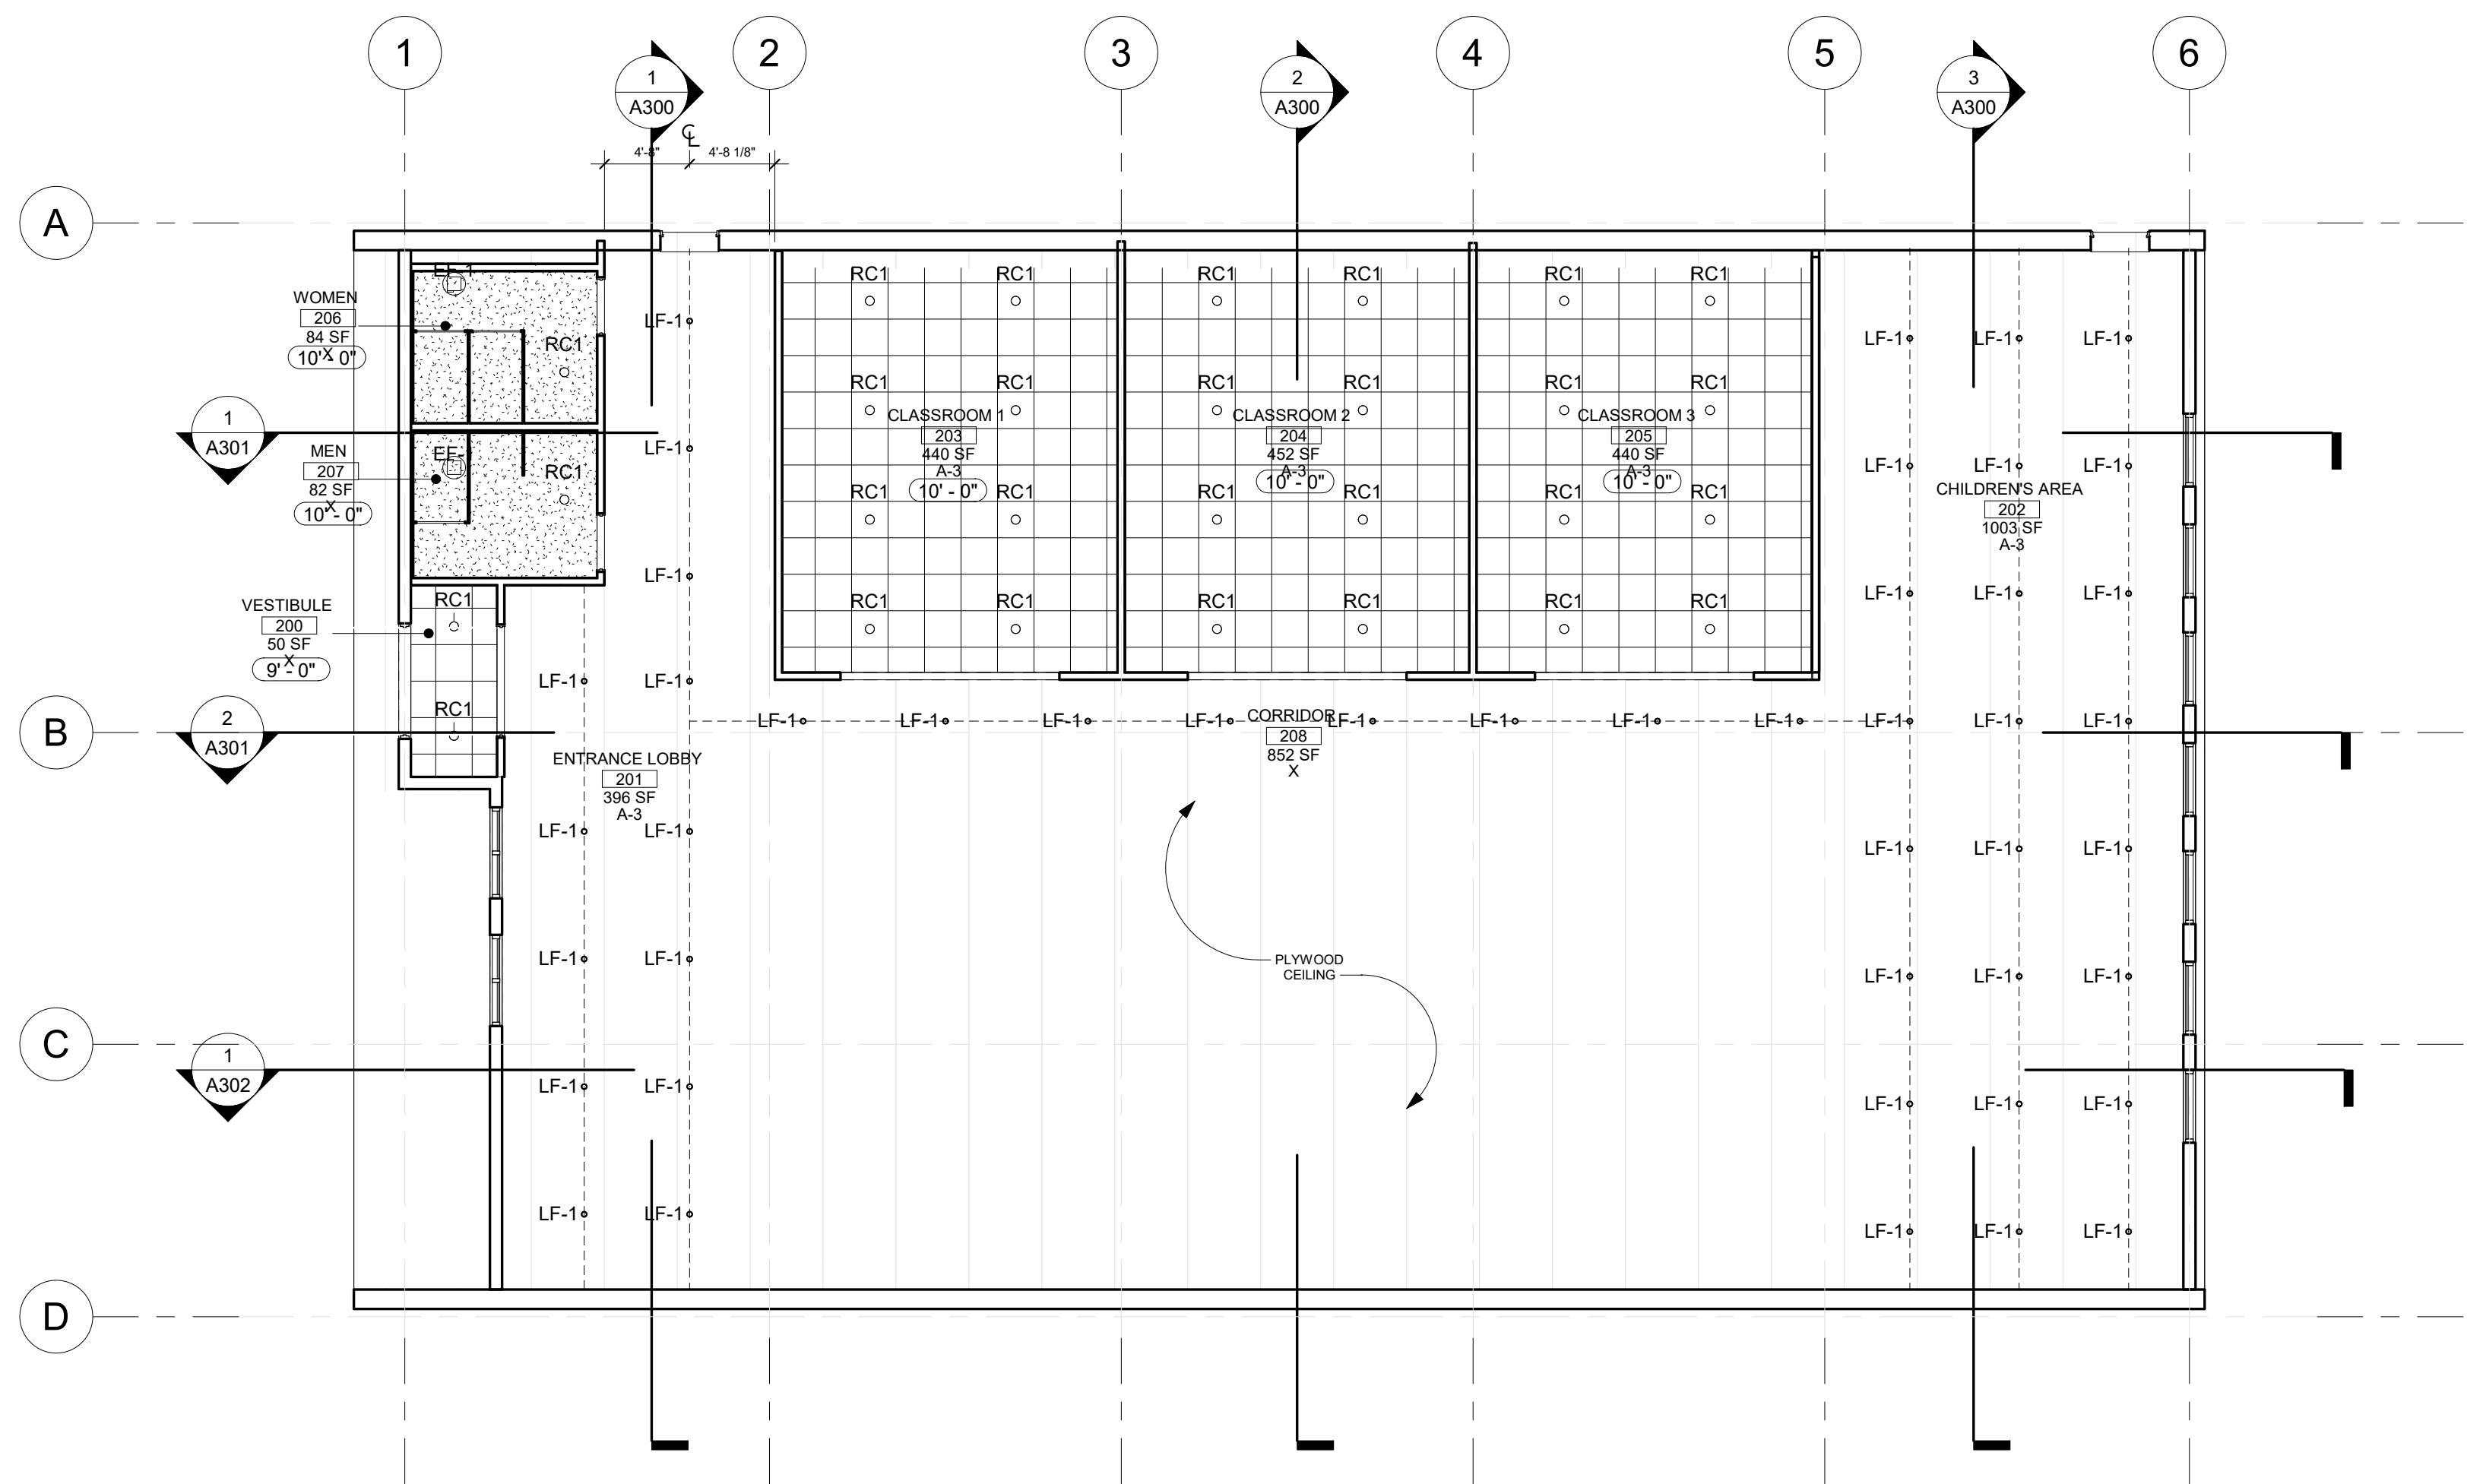

① UPPER LEVEL RCP
1/8" = 1'-0"



Andrew Dasso, AIA
575 12th Ave
East Moline, IL
309-737-8587
andrew@buildbyarchitects.com

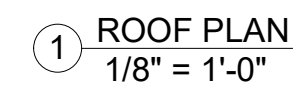


PROJECT NAME
ADDRESS
ROOF PLAN

A120

Scale	1/8" = 1'-0"
-------	--------------



Andrew Dasso, AIA
575 12th Ave
East Moline, IL
309-737-8587
andrew@buildbyarchitects.com

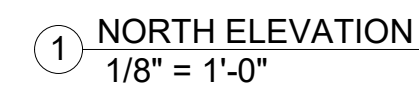

2 EAST ELEVATION
1/8" = 1'-0"


[illegible]

Project number	17-092
Date	10/13/20
Drawn by	Author
Checked by	Checker

Scale	As indicated
-------	--------------




Andrew Dasso, AIA
318 E. Third Street
Davenport, IA 52801
309-737-8587
andrew@streamlinearchitects.com

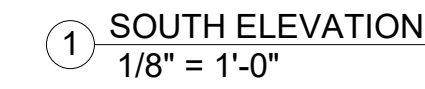

NOTES:

1. ALL FINISHES TO BE APPROVED BY ARCHITECT & OWNER



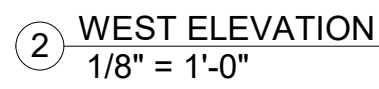


PROJECT NAME
ADDRESS
EXTERIOR
ELEVATIONS

Project number	17-092
Date	10/13/20
Drawn by	Author
Checked by	Checker
A201	
Scale	As indicated



Andrew Dasso, AIA
575 12th Ave
East Moline, IL
309-737-8587
andrew@buildbyarchitects.com

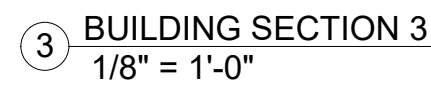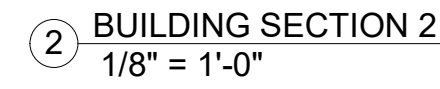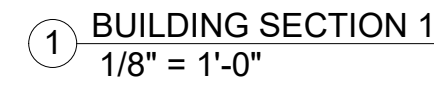



PROJECT NAME
ADDRESS
BUILDING SECTIONS

A300

Scale	1/8" = 1'-0"
-------	--------------



Andrew Dasso, AIA
318 E. Third Street
Davenport, IA 52801
309-737-8587
andrew@streamlinearchitects.com

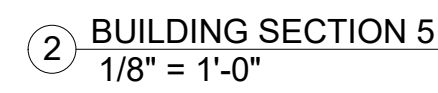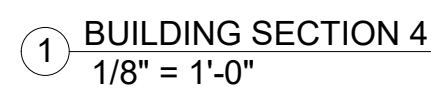

PROJECT NAME	
ADDRESS	
BUILDING SECTIONS	
Project number	17-092
Date	10/13/20
Drawn by	Author
Checked by	Checker
A301	
Scale	1/8" = 1'-0"



Andrew Dasso, AIA
318 E. Third Street
Davenport, IA 52801
309-737-8587
andrew@streamlinearchitects.com


[illegible]

PROJECT NAME
ADDRESS
BUILDING SECTIONS

Project number	17-092
Date	10/13/20
Drawn by	Author
Checked by	Checker







A302

Scale $1/8" = 1'-0"$








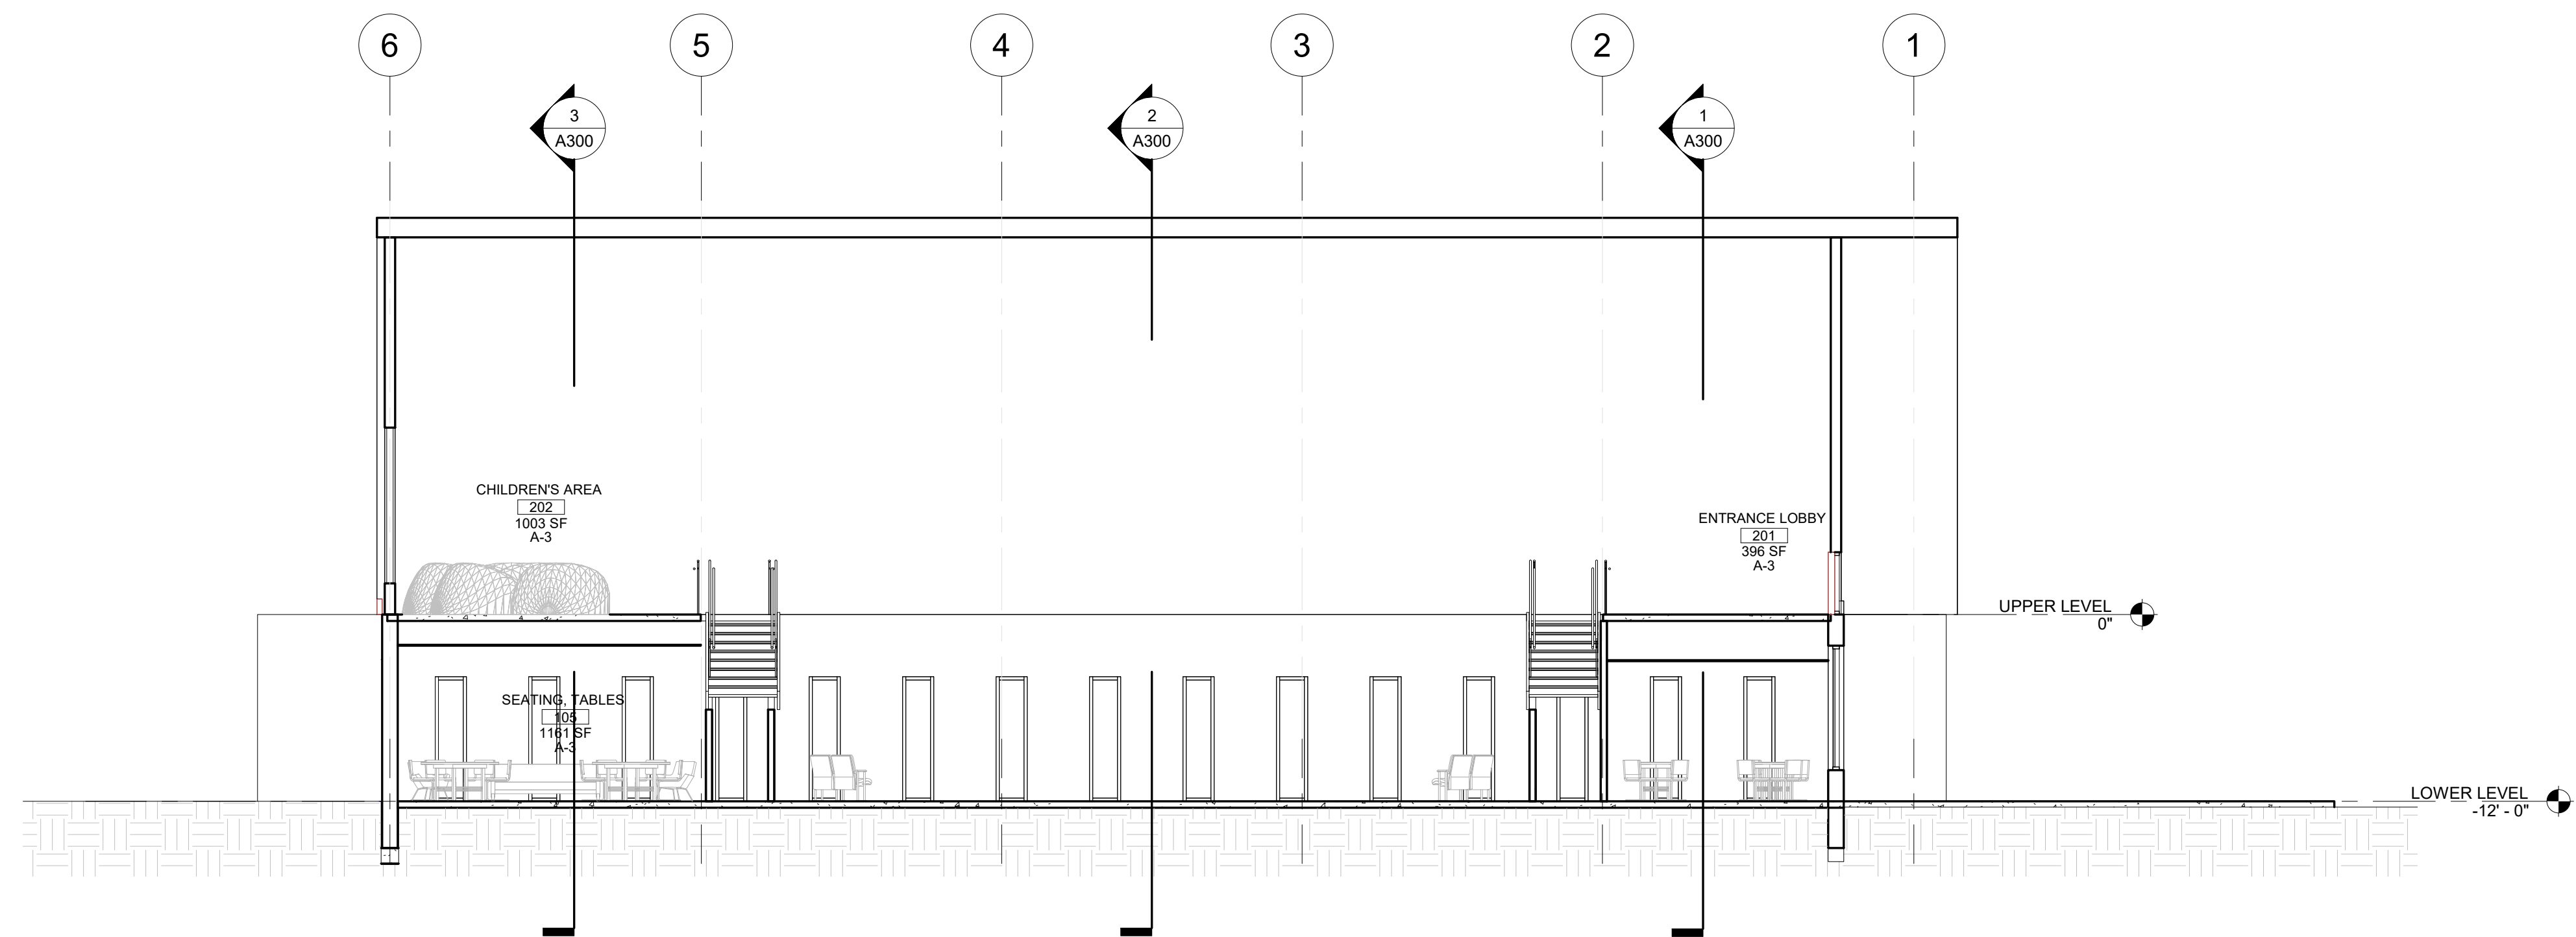


1 BUILDING SECTION 6
1/8" = 1'-0"

DOOR SCHEDULE										
DOOR					FRAME				FIRE RATING	REMARKS
DOOR NO.	WIDTH	HEIGHT	THICK.	STYLE	MATERIAL	STYLE	MATERIAL	HARDWARE		
101	3' - 0"	7' - 0"	1 3/4"	A	HM / GL	A	HM			
105A	3' - 0"	7' - 0"	1 3/4"	B	HM / GL	B	HM			
105B	20' - 0"	9' - 0"	1 3/4"	F		F				
107	3' - 0"	7' - 0"	1 3/4"	D	WD	D	WD		BARN DOOR - SEE DOOR MFG SPECIFICATIONS FOR HARDWARE & INSTALLATION DETAILS	
108	3' - 0"	7' - 0"	1 3/4"	D	WD	D	WD			
109	3' - 0"	7' - 0"	1 3/4"	D	WD	D	WD			
111	6' - 0"	7' - 0"	1 3/4"	E	GL	E	HM			
114	3' - 0"	7' - 0"	1 3/4"	D	WD	D	WD			
200	6' - 0"	7' - 0"	1 3/4"	C	HM / GL	C	HM			
201	6' - 0"	7' - 0"	1 3/4"	C	HM / GL	C	HM			
201B	3' - 0"	7' - 0"	1 3/4"	B	HM / GL	B	HM			
201D	3' - 0"	7' - 0"	1 3/4"	B	HM / GL	B	HM			
206	3' - 0"	7' - 0"	1 3/4"	D	WD	D	WD			
207	3' - 0"	7' - 0"	1 3/4"	D	WD	D	WD			

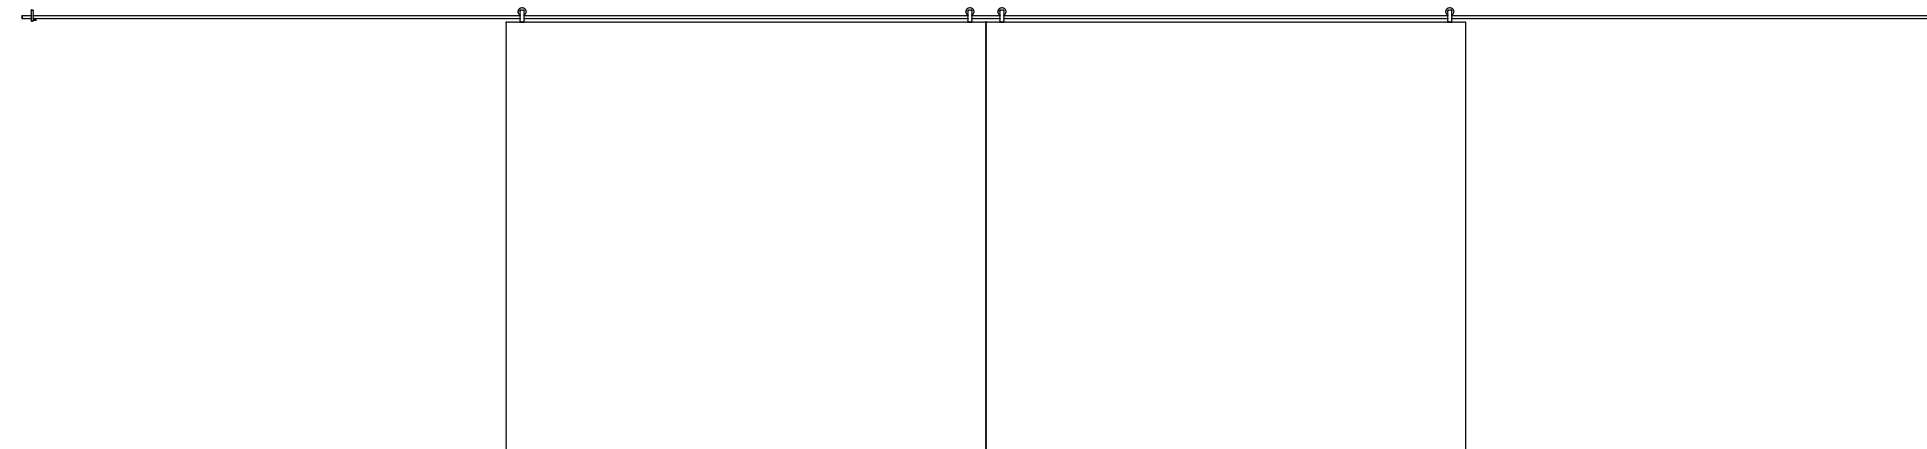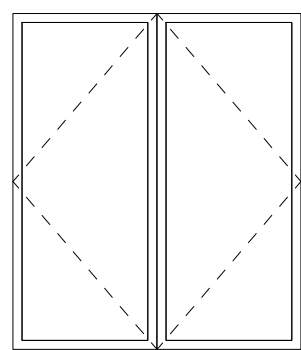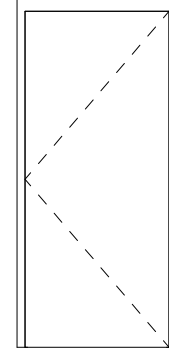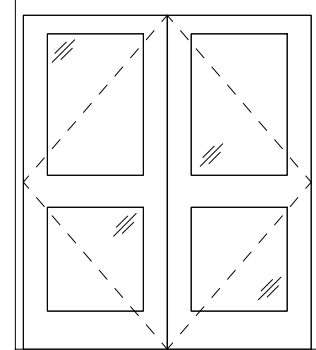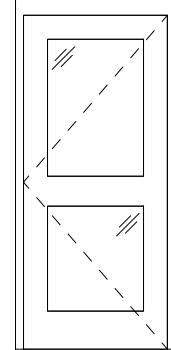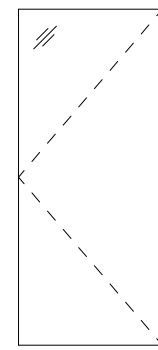

DOOR ELEVATIONS
1/4" = 1'-0"

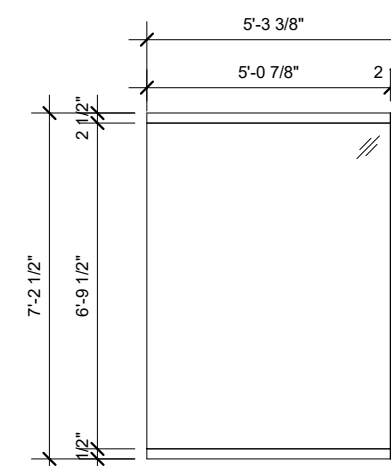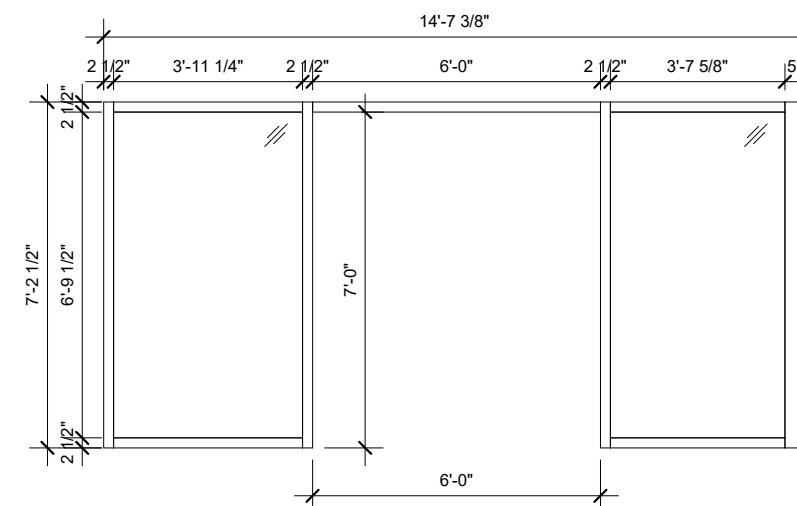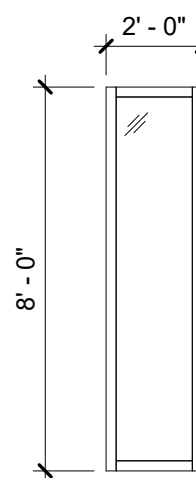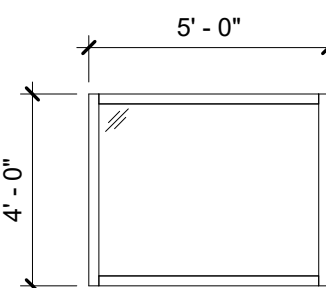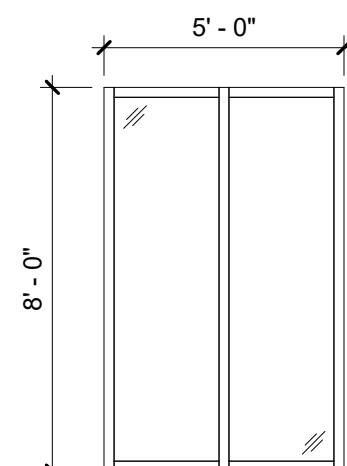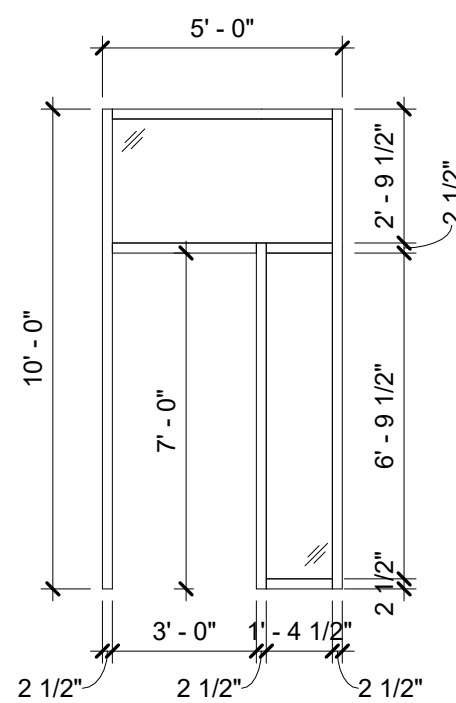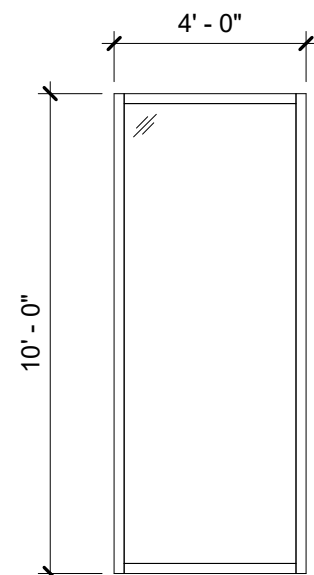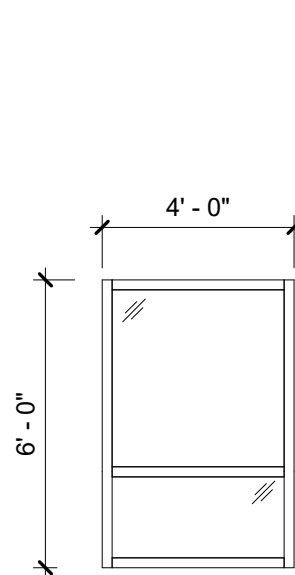

www.streamlinearchitects.com

Streamline Architects, P.L.C.

Andrew Dasso, AIA
575 12th Ave
East Moline, IL
309-737-8587
andrew@buildbyarchitects.com

[illegible]

PROJECT NAME

ADDRESS

DOOR & WINDOW SCHEDULE

Project number	17-092
Date	10/13/20
Drawn by	Author
Checked by	Checker

A600

Scale	1/4" = 1'-0"
-------	--------------



Public Hearing Notice | Committee of the Whole

Date: 3/17/2021
Time: 5:30 PM

Location: Council Chambers | City Hall | 226 W. 4th ST.
Subject: Public Hearing for a Rezoning Request Before the Committee of the Whole

To: All property owners within 200 feet of the subject property located **South of East 46th Street, West of the Railroad Tracks (Parcel P1304-02C).**

There is on file in the Development and Neighborhood Services Department (DNSD), on behalf of the Plan and Zoning Commission, the following request:

Case REZ21-01: Request of Dan Lorentzen on behalf of Rock Church Ministries Inc. to rezone Parcel P1304-02C from S-OS Open Space District to R-1 Single-Family Residential District to allow for the construction of a church [Ward 7].

At its March 2, 2021 meeting, the Plan and Zoning Commission recommended denial of the aforementioned case with the following findings:

Findings:

1. The proposed amendment does not promote the orderly development of Davenport in accordance with the Comprehensive Plan and adopted land use policies.
2. The rezoning petition does not promote the preservation, protection, and conservation of natural resources.
3. The existing S-OS Open Space District is compatible with the zoning of nearby property.

The public hearings on the above matter is scheduled for 5:30 p.m. or as soon thereafter as possible on Wednesday, March 17, 2021 in the Council Chambers of the Davenport City Hall, 226 West 4th Street, Davenport, Iowa. You may submit written comments on the above item(s) or to attend the public hearing to express your views, or both. Interpretive services are available at no charge. Servicios interpretativos libres estan disponibles. TTY: (563) 326-6145

Any written comments to be reported at the public hearing should be received in the Development and Neighborhood Services Department, at the below address, no later than 12:00 noon on the day of the public hearing(s).

Adjacent Property Owner Notice Area
Parcel: P1304-02C
REZ21-01



S-OS Open Space District to R-1 Single-Family Residential District

Private parties utilizing City GIS data do so at their own risk.
The City of Davenport will not be responsible for any costs or
liabilities incurred due to any differences between information
provided and actual physical conditions.

0 125 250 500 750 1,000 Feet





Friday, March 5, 2021

Please publish the following public notice in the next available edition of the Quad City Times.

The PO number for this notice is: 2108268

Please provide proof of publication for our records. If you have any questions, please contact us at planning@davenportiowa.com or 563-326-6198. Thank you!

**NOTICE
PUBLIC HEARING
WEDNESDAY, MARCH 17, 2021 5:30 P.M.
CITY OF DAVENPORT COMMITTEE OF THE WHOLE
COUNCIL CHAMBERS - DAVENPORT CITY HALL
226 WEST 4th STREET – DAVENPORT, IOWA**

There is on file in the Development and Neighborhood Services Department (DNSD), on behalf of the Plan and Zoning Commission, the following requests:

Case REZ21-01: Request of Dan Lorentzen on behalf of Rock Church Ministries Inc. to rezone Parcel P1304-02C from S-OS Open Space District to R-1 Single-Family Residential District to allow for the construction of a church [Ward 7].

The legal description of the property proposed to be rezoned is as follows:

NIM'S ACRES Lot: 002 ALL THAT PRT LOT 2NIM'S ACRES LYING WLYRR

At its March 2, 2021 meeting, the Plan and Zoning Commission recommended denial of the aforementioned case with the following findings:

Findings:

1. The proposed amendment does not promote the orderly development of Davenport in accordance with the Comprehensive Plan and adopted land use policies.
2. The rezoning petition does not promote the preservation, protection, and conservation of natural resources.
3. The existing S-OS Open Space District is compatible with the zoning of nearby property.

The public hearings on the above matter is scheduled for 5:30 p.m. or as soon thereafter as possible on Wednesday, March 17, 2021 in the Council Chambers of the Davenport City Hall, 226 West 4th Street, Davenport, Iowa. You may submit written comments on the above item(s) or to attend the public hearing to express your views, or both. Interpretive services are available at no charge. Servicios interpretativos libres estan disponibles. TTY: (563) 326-6145

Any written comments to be reported at the public hearing should be received in the Development and Neighborhood Services Department, at the below address, no later than 12:00 noon on the day of the public hearing(s).
PO No. 2108268

Development and Neighborhood Services Department
E-MAIL: planning@davenportiowa.com PHONE: 563-326-6198



DAVENPORT

DEVELOPMENT &
NEIGHBORHOOD SERVICES

Public Hearing Notice | Plan and Zoning Commission

Date: 2/2/2021
Time: 5 PM

Location: Council Chambers | City Hall | 226 W. 4th ST.
Subject: Public Hearing for a Rezoning Request Before the Plan and Zoning Commission

To: All property owners within 200 feet of the subject property located **South of East 46th Street, West of the Railroad Tracks (Parcel P1304-02C).**

What is this About?

This notice is being sent to inform you that a public hearing will be held for a rezoning request. The purpose of the rezoning request is to change the property's allowed uses by changing the zoning classification.

Request/Case Description

Case REZ21-01: Request of Dan Lorentzen on behalf of Rock Church Ministries Inc. to rezone Parcel P1304-02C from S-OS Open Space District to R-1 Single-Family Residential District to allow for the construction of a church [Ward 7].

What are the Next Steps after the Public Hearing?

The Plan and Zoning Commission will hold a formal public hearing at their meeting on February 2, 2021. The Plan and Zoning Commission will vote (provide a recommendation) to the City Council at their meeting on February 16, 2021. The Commission's recommendation will be forwarded to the City Council which will then hold its own public hearing. You will receive a notice of the City Council's public hearing. For the specific dates and times of subsequent meetings, please contact the case planner below.

Would You Like to Submit an Official Comment?

As a neighboring property owner you may have an interest in commenting on the proposed request via email or in person at the public hearing. Send written comments to planning@davenportiowa.com (no later than 12:00 PM one day before the public hearing) or to: Planning, 1200 E 46th St, Davenport IA 52807.

On-line/Telephone Participation:

Persons may join the meeting virtually: https://www.gotomeet.me/Davenport_Planning/planzoning & at 1-866-899-4679 with access code: 492-653-453. All documents related to the meeting (agenda included) are at "Search Minutes & Agendas": <http://www.cityofdavenportiowa.com/boards> Mondays before the meeting/public hearing.

Do You Have Any Questions?

If you have any questions or if accommodations are needed for any reason, please contact the planner assigned to this project (Matt Werderitch) at matt.werderitch@davenportiowa.com or 563-888-2221. Interpretive services are available at no charge. Servicios interpretativos libres estan disponibles. TTY: (563) 326-6145

Please note items may be removed or tabled to a future hearing date at the request of the Applicant or Commission/Board. Those interested verifying case actions and/or tablings, please contact Planning at 563-326-6198 or planning@davenportiowa.com for updates.

Adjacent Property Owner Notice Area
Parcel: P1304-02C
REZ21-01



S-OS Open Space District to R-1 Single-Family Residential District

Private parties utilizing City GIS data do so at their own risk.
The City of Davenport will not be responsible for any costs or
liabilities incurred due to any differences between information
provided and actual physical conditions.

0 125 250 500 750 1,000 Feet



Written Comment:

Request/Case Description

Case REZ21-01: Request of Dan Lorentzen on behalf of Rock Church Ministries Inc. to rezone Parcel P1304-02C from S-OS Open Space District to R-1 Single-Family Residential District to allow for the construction of a church [Ward 7].

 Reply  Reply All  Forward



Jane Nickels <janenickels@mediacombb.net>

Planning

7:59 AM

[EXT] Rezoning REZ21-01. Rock Church

 Follow up. Start by Monday, March 1, 2021. Due by Monday, March 1, 2021.



[Bing Maps](#)

[+ Get more apps](#)

I would like to oppose the construction of a church being built at this location. I am a neighbor who's property will be next to the church and I have some concerns with development in that area. First I am concerned with the added sewage use. We currently have days when the sewer smell can be unbearable. This item has been a complaint for many years by fellow neighbors and my concern with added sewer usage. Will this smell continue to worsen? Also my other concern with that area is the effect it will have in the wildlife who take refuge in those woods. There are not many places in the city for the variety of animals that live in that area. I am concerned with increase development, it will drive the wildlife out and into more of the neighborhoods in that area. If these items can be addressed I would greatly appreciate it.

Thank you so much,

Jane Nickels

1603 McCormick Place

Davenport, IA 52807

Sent from my iPad

City of Davenport

Department: Community Planning & Economic Development
Contact Info: Jamie Swanson | 563-326-7795

Action / Date
6/23/2021

Subject:

Motion approving the following beer and liquor license application.

A. New license, new owner, temporary permit, temporary outdoor area, location transfer, etc. (as noted):

Ward 7

Chuck E. Cheese's #957 (CEC Entertainment, LLC) - 903 E Kimberly Rd - License Type: Beer/Wine

Recommendation:

Pass the Motion.

Background:

The application has been reviewed by the Police, Fire and Zoning departments.

REVIEWERS:

Department	Reviewer	Action	Date
Public Safety	Merritt, Mallory	Approved	6/11/2021 - 9:13 AM
Public Safety Committee	Merritt, Mallory	Approved	6/11/2021 - 9:14 AM
City Clerk	Admin, Default	Approved	6/11/2021 - 11:35 AM

City of Davenport

Department: Community Planning & Economic Development
Contact Info: Laura Berkley | 563-888-3553

Action / Date
6/23/2021

Subject:

Third Consideration: Ordinance for Case REZ21-02 being the request of Belser Ventures, LLC for a zoning map amendment to rezone 1320 West Kimberly Road, containing 5.37 acres more or less, from C-2 Corridor Commercial to C-3 General Commercial District to allow heavy retail of commercial electronic components. [Ward 7]

Recommendation:

Adopt the Ordinance.

Background:

The City Plan and Zoning Commission has forwarded Case REZ21-02 to the City Council with a recommendation for approval at its May 4, 2021 meeting, subject to the following conditions:

- 1) The proposed outdoor storage enclosure shall be limited to 50 feet by 50 feet or less and shall not be allowed to be expanded unless approved by a modification to the Special Use for heavy retail.
- 2) Within 90 days of approval of this request the site shall come into compliance with required buffer yard landscaping/fencing per 17.11.080 along the west property line where fencing is not provided by the property owner. The existing privacy fencing abutting residential properties shall be repaired and maintained by the owner for as long as there are abutting residential uses and/or districts, so that all portions of these abutting properties are screened with privacy fencing.

The Commission vote was 6 yes, 0 no, and 0 abstentions.

Purpose of the rezoning:

- Relocate an existing retail sales business (3E) of commercial electronic components.
- 3E sells/leases diesel generators which cannot legally be stored inside a commercial building per fire code.
- Generators and conduit will be stored outdoors within an 8-foot solid privacy fence enclosure measuring 50' x 50'.
- Heavy Retail allows for limited outdoor storage if approved with a Special Use from the ZBA in the C-3 district.
- Without outdoor storage, this use would be allowed by right in any C-2 District No rezoning would be needed.

Findings

1. The zoning map amendment is consistent with Davenport 2035+ which identifies the property as Residential General (RG) which allows for commercial uses along corridors and edges. The neighborhood is compatible with RG as is the proposed retail use with outdoor storage at the subject property which was built in 1987.
2. The proposed C-3 General Commercial District is compatible with the zoning of nearby property along Marquette Street and Kimberly Road, as well as other C-3 zoning located in

the vicinity.

3. Rezoning the property to C-3 General Commercial District does not create any nonconformities.
4. Required Special Use approval for some of the additional uses allowed in the C-3 District offers further levels of review for the protection of adjacent properties.

Public Input:

Type of Notice Date Sent

Public Hearing Notice Mailed 4-6-2021

Legal Notice Published in QCT 4-10-2021

Neighborhood Meeting 4-12-2021

P&Z Public Hearing 4-20-2021

ATTACHMENTS:

Type	Description
▣ Exhibit	Ordinance
▣ Exhibit	Zoning Analysis Staff Report
▣ Exhibit	Vicinity Map
▣ Exhibit	Zoning Map
▣ Exhibit	Davenport 2035+ Land Use Map
▣ Exhibit	Application
▣ Exhibit	Concept Plan
▣ Exhibit	COW Neighborhood Notice Letter
▣ Exhibit	QC Times Notice
▣ Exhibit	P&Z Public Notices

REVIEWERS:

Department	Reviewer	Action	Date
City Clerk	Koops, Scott	Approved	5/11/2021 - 4:20 PM

ORDINANCE NO. 2021-

ORDINANCE for Case REZ21-01 being the request of Belser Ventures, LLC for a zoning map amendment to rezone 1320 West Kimberly Road from C-2 Corridor Commercial to C-3 General Commercial District to allow Heavy Retail of commercial electronic components; containing 5.37 acres more or less. [Ward 7]

BE IT ENACTED BY THE CITY COUNCIL OF THE CITY OF DAVENPORT, IOWA:

Section 1. The following described unit of Scott County, Iowa real estate is hereby rezoned to "C-3 General Commercial Zoning District".

LOT 3 OF THE FINAL PLAT OF OLD KAY'S SUBDIVISION, IN PART BEING A REPLAT OF LOT 1 OF VICTORY ACRES, PART OF THE NE QUARTER OF SECTION 15, TOWNSHIP 78 NORTH, RANGE 3 EAST OF THE 5TH P.M. TO THE CITY OF DAVENPORT, SCOTT COUNTY, IOWA.

Section 2. That the following findings and conditions are hereby imposed upon said rezoning:

Findings:

1. The zoning map amendment is consistent with the Davenport 2035+ Land Use Plan, which identifies the property as Residential General (RG) which allows for commercial uses along corridors and edges. The vicinity was developed in the early to mid-70's and is compatible with RG as is the proposed retail use with outdoor storage at the subject property which was built in 1987.
2. The proposed C-3 General Commercial District is compatible with the zoning of nearby property along Marquette Street and Kimberly Road, as well as other C-3 zoning located in the Village Shopping Center, at the car dealerships, the mall, and the Lujack's properties along Welcome way. Industrial uses are located at Gaines and West Kimberly Road.
3. Rezoning the property to C-3 General Commercial District does not create any nonconformities.
4. Required Special Use approval for some of the additional uses allowed in the C-3 District offers further levels of review for the protection of adjacent properties.

Conditions:

1. The proposed outdoor storage enclosure shall be limited to 50 feet by 50 feet or less and shall not be allowed to be expanded unless approved by a modification to the Special Use for heavy retail.
2. Within 90 days of approval of this request the site shall come into compliance with required buffer yard landscaping/fencing per 17.11.080 along the west property line where fencing is not provided by the property owner. The existing privacy fencing abutting residential properties shall be repaired and maintained by the owner for as long

as there are abutting residential uses and/or districts, so that all portions of these abutting properties are screened with privacy fencing.

Section 3. At its May 4, 2021 meeting, the City Plan and Zoning Commission voted to forward the case to the City Council with a recommendation for approval subject to the listed findings and conditions.

SEVERABILITY CLAUSE. If any of the provisions of this ordinance are for any reason illegal or void, then the lawful provisions of this ordinance, which are separable from said unlawful provisions shall be and remain in full force and effect, the same as if the ordinance contained no illegal or void provisions.

REPEALER. All ordinances or parts of ordinances in conflict with the provisions of this ordinance are hereby repealed.

EFFECTIVE DATE. This ordinance shall be in full force and effective after its final passage and publication as by law provided.

First Consideration _____

Second Consideration _____

Approved _____

Mike Matson, Mayor

Attest: _____
Brian Krup, Deputy City Clerk

Published in the *Quad City Times* on _____

COW Zoning Analysis | May 19, 2021
Development & Neighborhood Services

Subject:

Case REZ21-02: Request of Belser Ventures, LLC for a zoning map amendment to rezone 1320 West Kimberly Road from C-2 Corridor Commercial to C-3 General Commercial District to allow Heavy Retail of commercial electronic components; containing 5.37 acres more or less. [Ward 7]

Recommendation:

P&Z forwarded Case REZ21-02 to City Council with a recommendation for approval subject to the listed findings and conditions.

Background:

The petitioner has requested the zoning map amendment to accommodate a retail use that will require an outdoor storage area. If the business did not need outdoor storage, this retail use would have been allowed by right with the existing C-2 zoning.

Additional background is provided in the following attachments: Vicinity Map, Zoning Map, and Davenport 2035+ Land Use Map.

The following information is provided for case history of the property only and is in no way related to a previously attempted rezoning (REZ13-02). This background to illustrate that this previously denied request was for a use unlike the one proposed by this applicant and would not become permitted if the request was approved.

In 2013 a rezoning request by Murray Warehousing to allow a warehousing/distribution center at this site failed at City Council. Under the former zoning code, the request was to rezone the property to Planned Development "PDD" which would have allowed for a distribution warehousing and trucking operation.

Comprehensive Plan:

Within Existing Urban Service Area: Yes
Within Urban Service Area 2035: Yes

Future Land Use Designation:

Residential General (RG) – Designates neighborhoods that are mostly residential but include, or are within one-half mile (walking distance) of scattered neighborhood-compatible commercial services, as well as other neighborhood uses like schools, churches, corner stores, etc. generally oriented along Urban Corridors (UC). Neighborhoods are typically designated as a whole. Existing neighborhoods are anticipated to maintain their existing characteristics in terms of land use mix and density, with the exception along edges and transition areas, where higher intensity may be considered. Staff is not proposing a Davenport 2035+ future land use change for this area at this time.

Zoning:

Existing

The property is currently zoned C-2 Corridor Commercial District. This district is intended to address the commercial corridors that are primarily oriented toward a mix of retail, personal

service, and office uses along arterial streets and collector streets. The C-2 District accommodates auto-oriented development – both individual businesses and retail centers – and mixed-use development, with the intent of improving the pedestrian environment along Davenport’s commercial corridors.

Proposed

The applicant is petitioning to rezone the property to C-3 General Commercial District. This district is intended to accommodate higher-intensity commercial development within the City of Davenport that serves both local and regional markets. The C-3 District addresses medium- and largescale development that may generate considerable traffic and typically requires significant off-street parking. Higher density residential uses are also allowed to facilitate a mixed-use orientation where appropriate.

Technical Review:

The proposed rezoning is for a retail use in an existing building commercial/retail building. No new construction is require other than an enclosure on the existing parking lot. As such no comments where received through the technical review process.

Streets. The State of Iowa classification for Kimberly Road is principal arterial and Marquette Street is classified as a minor arterial. No changes to the existing streets are needed.

The site has two ingress/egress drives, one located on West Kimberly Road and one off of Marquette Street. Left turn movements from Marquette Street can be limited/lowed with the utilization of the Kimberly Road access drive, should such movements ever become an issue.

Storm Water. The site will remain as it is today, with no new impervious surfaces proposed or needed. There shall be no impact to the stormwater system.

Sanitary Sewer. Sewer is existing on this site and in the area; there shall be no impact to the sewer system.

Other Utilities. All utilities are available at this site and in the area; there will be no impact to these services.

Emergency Services. The subject property is located approximately one (1) mile west of Fire Station No. 3 (3506 Harrison Street).

Parks/Open Space. The proposed rezoning does not impact any existing or planned parks or public open spaces.

Public Input:

Letters were sent to property owners within 200 feet of the proposed request notifying them of the April 12th, 2021 Neighborhood Meeting and the April 20th Plan and Zoning Commission Public Hearing.

A neighborhood meeting was held on Tuesday, April 12, 2021 at the site. Eight (8) residents/neighbors attended. Issues brought up at meeting were the following: the timing, number and size of trucks for used for deliveries, required fencing on west and north property line, and the storm drain.

Staff has not received any written comments (in favor or against) regarding the proposed rezoning.

Discussion:

The petitioner is requesting a rezoning to C-3 General Commercial to accommodate an electrical component retail sales business that has limited need (50' x 50') of an outdoor storage enclosure. The storage area proposed would be screened by an 8'-tall solid privacy fence with gates and be located near the north property line adjacent to the post office property. The present zoning (C-2) does not allow for any outdoor storage. The need for outdoor storage by the petitioner is the only part of the proposed operation that cannot be supported by the existing C-2 zoning.

Approval Standards for Map Amendments (Chapter 17.14.040)

The Plan and Zoning Commission recommendation and the City Council decision on any zoning text or map amendment is a matter of legislative discretion that is not controlled by any particular standard. However, in making their recommendation and decision, the Plan and Zoning Commission and the City Council must consider the following standards. The approval of amendments is based on a balancing of these standards.

a. The consistency of the proposed amendment with the Comprehensive Plan and any adopted land use policies.

Residential General (RG) is the Davenport 2035+ classification for this site. The RG designation allows for a mix of uses along the edges and transition areas where higher intensity uses are allowed, such as the uses at the intersection of Marquette and West Kimberly Road, where there are medical offices, personal service businesses, restaurants, a post office and 'big box' retail (on the subject property). This area is an example of the type of development allowed in transition and edge areas allowed by the Residential General classification.

Staff's opinion is that the proposed rezoning of this property does not necessitate a comprehensive plan change.

b. The compatibility with the zoning of nearby property.

The subject property is a retail site with has been in existence since 1987. Other uses in the area date to 1970 for the post office, 1975 for the medial office, and 1977 for the building at the northwest corner of Marquette and Kimberly Road which is presently a pest control business.

Staff's opinion is that the proposed rezoning is compatible with the existing uses and the existing zoning near the site. The site is developed with a 'big-box' retail commercial building and it has various retail and personal service establishments inside the partitioned building. The C-2 Corridor Commercial District allows for generally the same uses. The C-2 Zoning District is geared toward an urban walkable environment which is not dominated by auto-oriented uses (but does accommodate them) and as such the lot sizes are generally much smaller than the lots which are typically found in the C-3 district. The size of this commercial building and this lot, the amount of parking provided, and the character of the neighborhood

all are generally more compatible with the proposed C-3 zoning than the existing pedestrian oriented C-2 District.

c. The compatibility with established neighborhood character.

The subject property was developed as a commercial development along a commercial corridor. The use is compatible with the commercial neighborhood character. The Zoning code does require a landscaped and fenced buffer where commercial abuts residential. The potential for expansion of the existing building where abutting residential districts is minimal due to stormwater and parking regulations and existing easements on the property. Several of the new uses associated with a C-3 Zoning District require a Special Use Permit through the Zoning Board of Adjustment. Those uses will be evaluated on a case by case basis to determine impacts to neighborhood character with the ability to add conditions to the Special Use Permit.

d. The extent to which the proposed amendment promotes the public health, safety, and welfare of the City.

Staff does not foresee any situation where the public health or welfare will be negatively impacted by the proposed rezoning or any of the uses which are allowed by the C-3 District provided the conditions of this request are approved and the ordinances of the city are upheld.

e. The suitability of the property for the purposes for which it is presently zoned, i.e. the feasibility of developing the property in question for one or more of the uses permitted under the existing zoning classification.

This site can be and is developed with retail uses. The proposed use is also a retail use; however said use requires outdoor storage, which has necessitated the need for this request.

f. The extent to which the proposed amendment creates nonconformities.

All existing structures on this site meet the C-2 and the C-3 setback requirements. Only single and two-family uses are allowed by the C-2 district but not the proposed C-3 district. The site has no single/two-family dwellings so there shall not be any nonconformities created due to the proposed rezoning.


Recommendation and Conditions:

P&Z forwarded Case REZ21-02 to City Council with a recommendation for approval subject to the listed findings and conditions:

1. The proposed outdoor storage enclosure shall be limited to 50 feet by 50 feet or less and shall not be allowed to be expanded unless approved by a modification to the Special Use for heavy retail.
2. Within 90 days of approval of this request the site shall come into compliance with required buffer yard landscaping/fencing per 17.11.080 along the west property line where fencing is not provided by the property owner. The existing privacy fencing abutting residential properties shall be repaired and maintained by the owner for as long as there are abutting

residential uses and/or districts, so that all portions of these abutting properties are screened with privacy fencing.

Aerial Photography

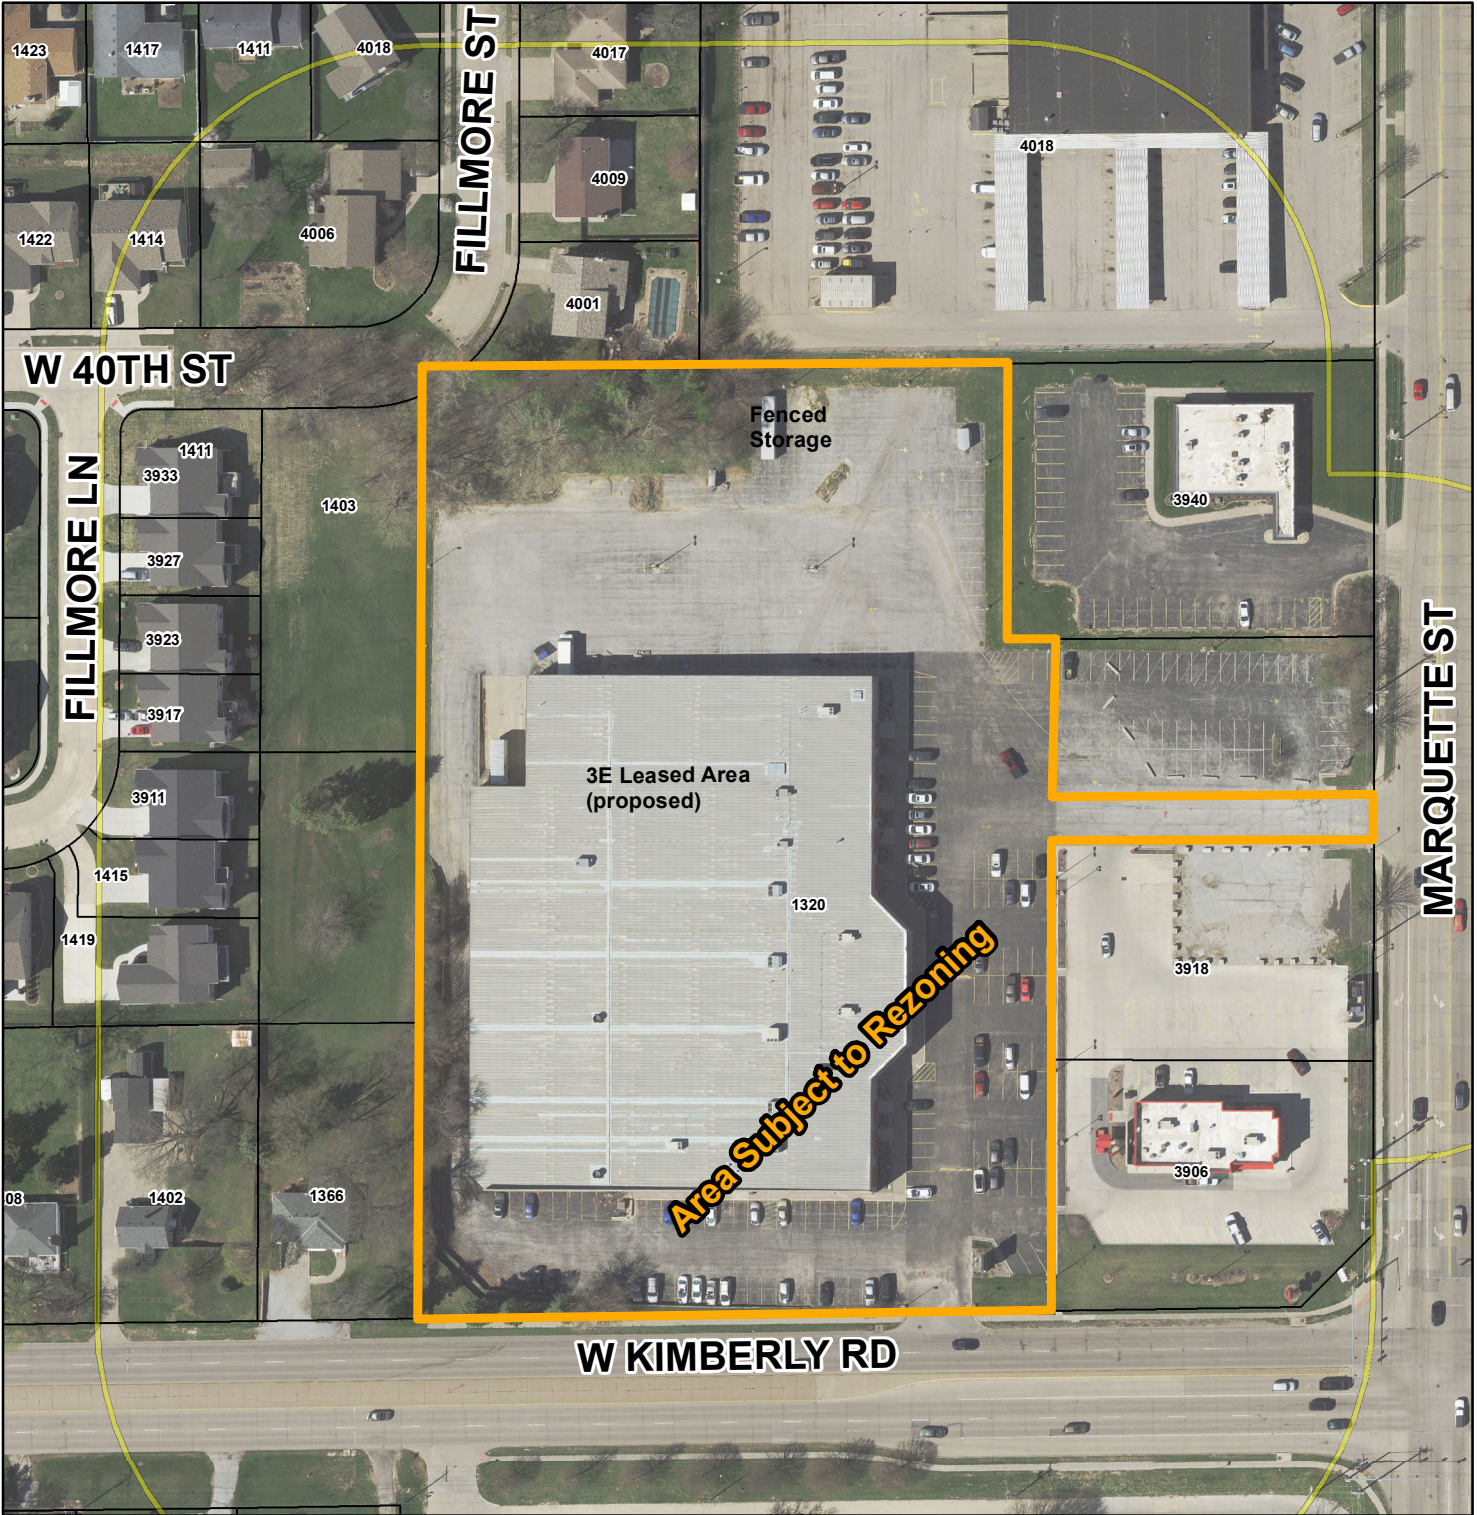

Subject Property

200' Notice Boundary Line

Case REZ21-02: Request of Belser Ventures, LLC for a zoning map amendment to rezone 1320 West Kimberly Road from C-2 Corridor Commercial to C-3 General Commercial District to allow Heavy Retail of commercial electronic components; containing 5.37 acres more or less. [Ward 7]




0 50 100 200 Feet

Private parties utilizing City GIS data do so at their own risk. The City of Davenport will not be responsible for any costs or liabilities incurred due to any differences between information provided and actual physical conditions.

Zoning Map

REZ21-02 | 1320 W. Kimbelry RD

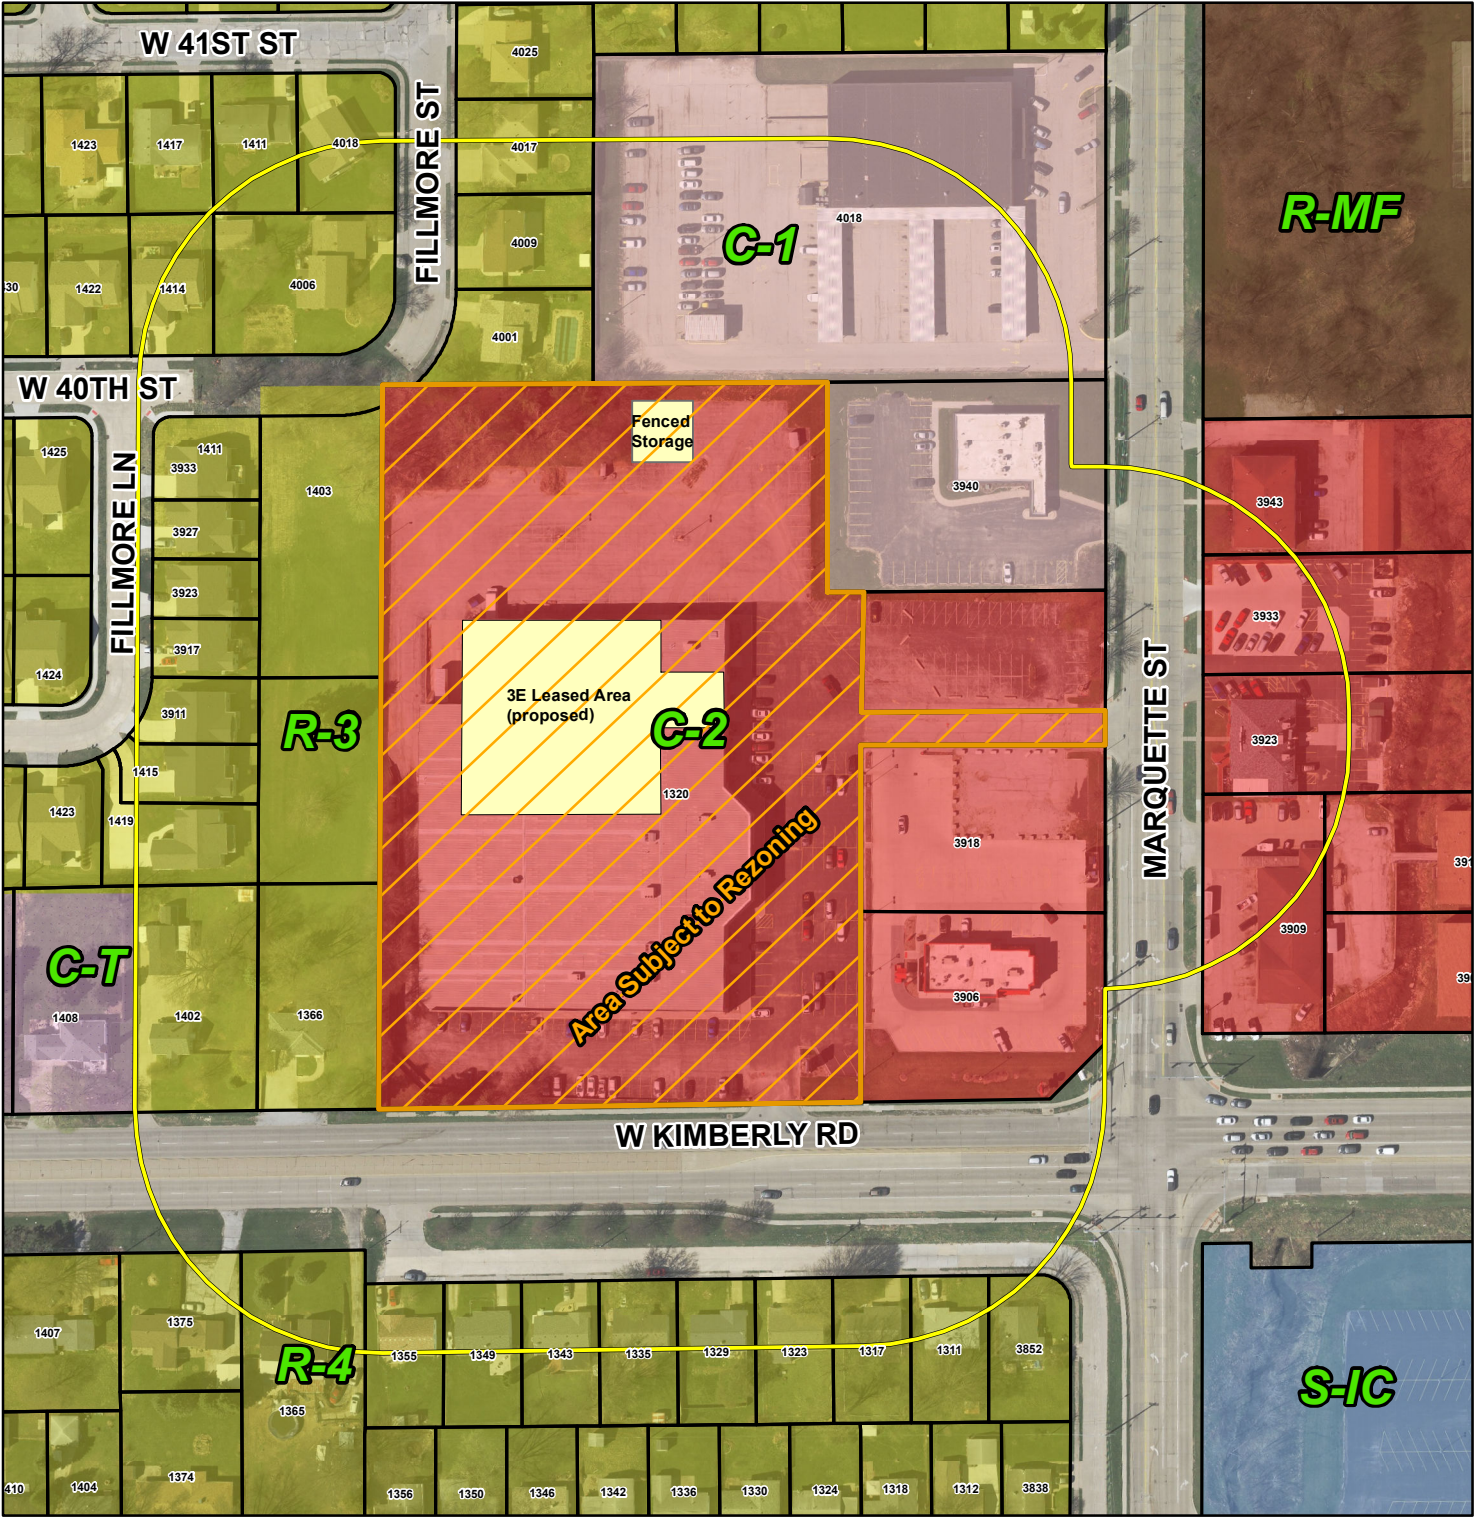

-  Subject Property
-  200' Notice Boundary Line

Zoning District

-  C-2 Corridor Commercial

Case REZ21-02: Request of Belser Ventures, LLC for a zoning map amendment to rezone 1320 West Kimberly Road from C-2 Corridor Commercial to C-3 General Commercial District to allow Heavy Retail of commercial electronic components; containing 5.37 acres more or less. [Ward 7]




0 50 100 200 Feet

Private parties utilizing City GIS data do so at their own risk. The City of Davenport will not be responsible for any costs or liabilities incurred due to any differences between information provided and actual physical conditions.

Davenport 2035 Land Use

REZ21-02 | 1320 W. Kimberly RD

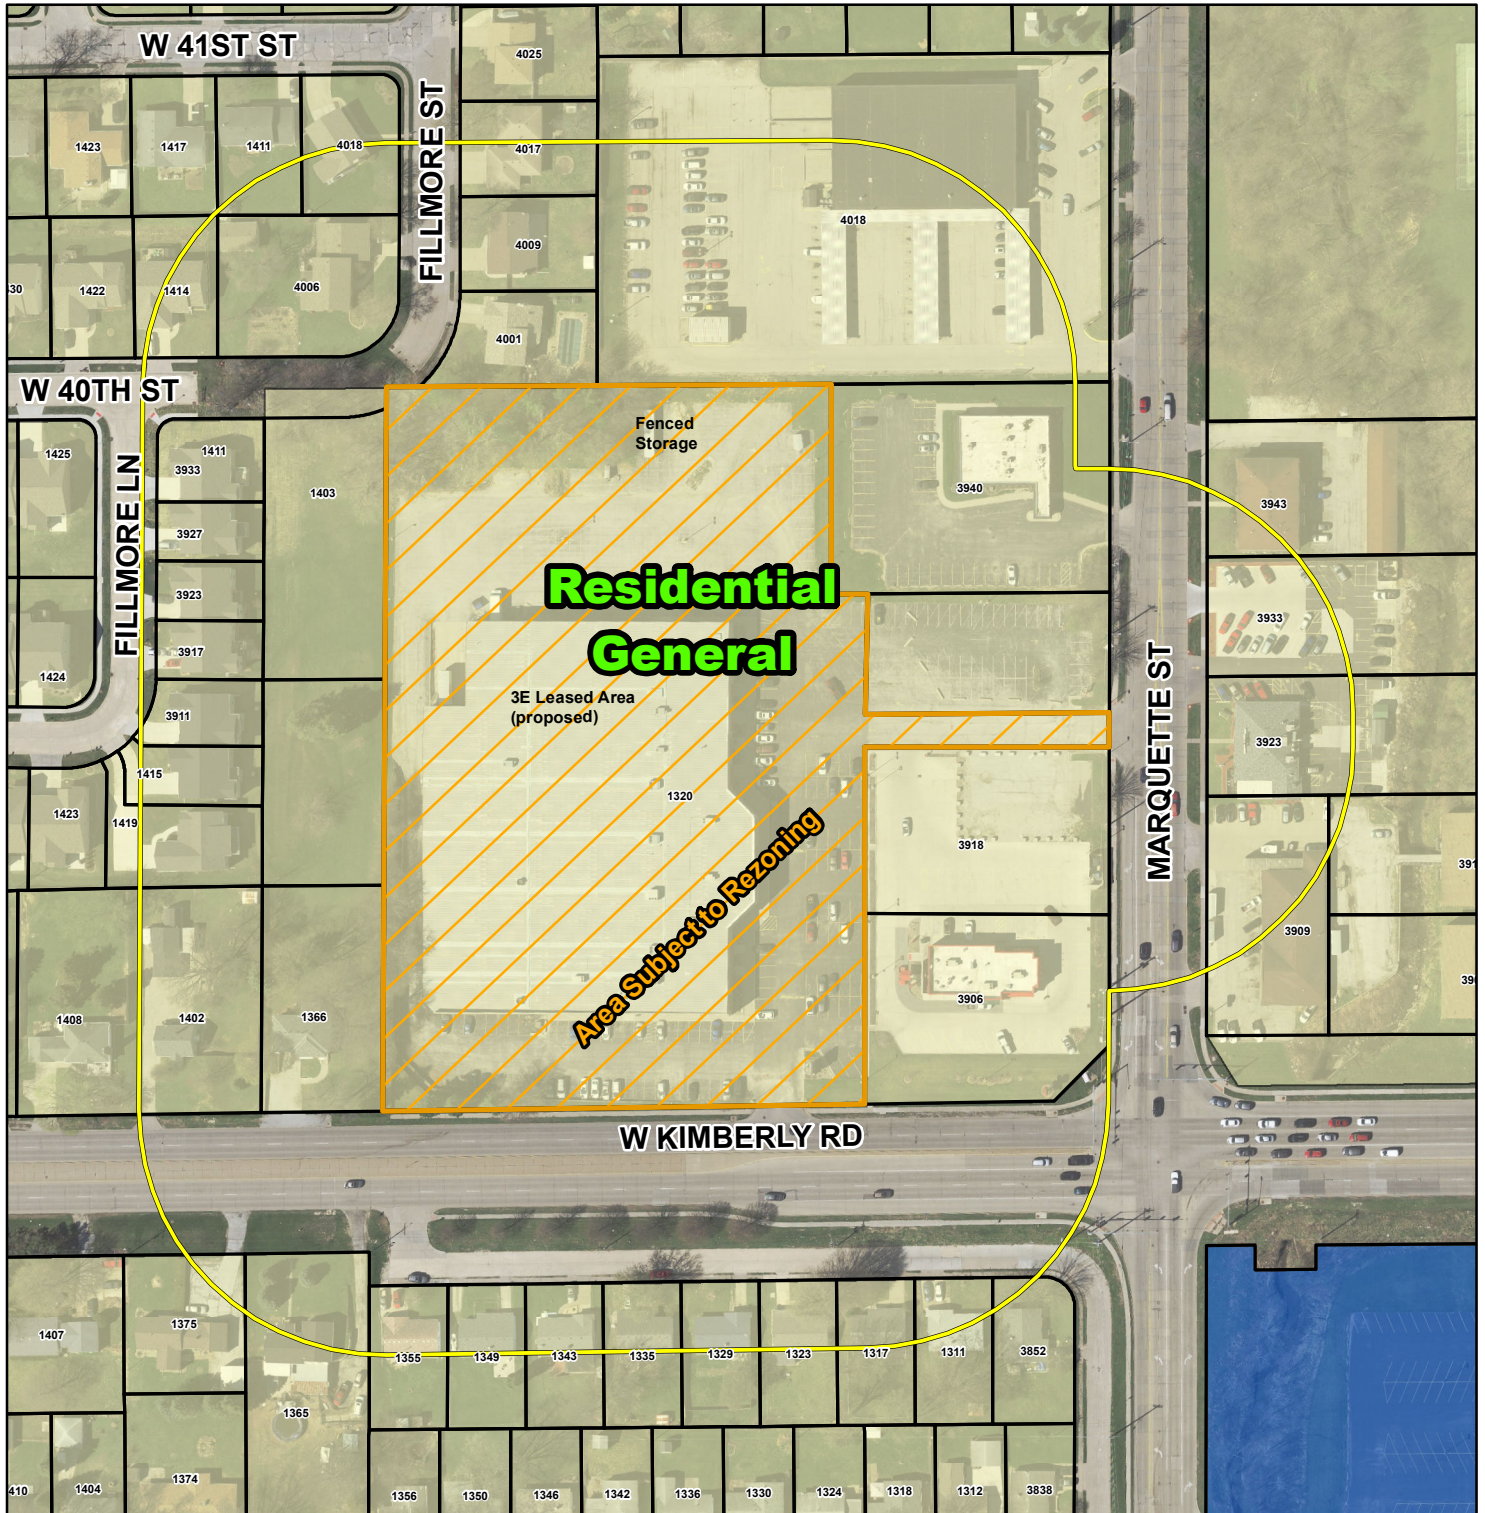

Subject Property



200' Notice Boundary Line

Land Use 2035



Residential General




Civic and Institutional

Case REZ21-02: Request of Belser Ventures, LLC for a zoning map amendment to rezone 1320 West Kimberly Road from C-2 Corridor Commercial to C-3 General Commercial District to allow Heavy Retail of commercial electronic components; containing 5.37 acres more or less. [Ward 7]



0 50 100 200 Feet

Private parties utilizing City GIS data do so at their own risk. The City of Davenport will not be responsible for any costs or liabilities incurred due to any differences between information provided and actual physical conditions.

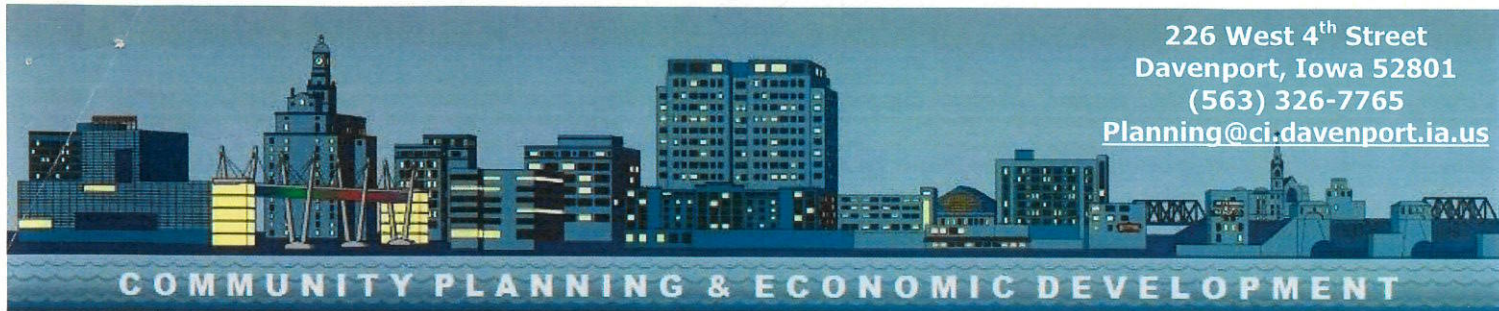

226 West 4th Street
Davenport, Iowa 52801
(563) 326-7765
Planning@ci.davenport.ia.us

Complete application can be emailed to planning@ci.davenport.ia.us

Property Address* 1320 W. Kimberly Road, Davenport, Iowa

***If no property address, please submit a legal description of the property.**

Applicant (Primary Contact)**

Name: Tom Pastrnak
Company: Pastrnak Law Firm, PC
Address: 313 W. 3rd Street
City/State/Zip: Davenport, IA 52801
Phone: 563-323-7737, ext 210
Email: tpastrnak@pastrnak.com

Application Form Type:

Plan and Zoning Commission

Zoning Map Amendment (Rezoning) ☒
Planned Unit Development ☐
Zoning Ordinance Text Amendment ☐
Right-of-way or Easement Vacation ☐
Voluntary Annexation ☐

Owner (if different from Applicant)

Name: Chris Belser
Company: Belser Ventures, LLC
Address: 3511 8th Street
City/State/Zip: Rock Island, IL 61201
Phone: 563-529-4951
Email: chris@bsmqc.com

Zoning Board of Adjustment

Zoning Appeal ☐
Special Use ☐
Hardship Variance ☐

Design Review Board

Design Approval ☐
Demolition Request in the Downtown ☐
Demolition Request in the Village of East Davenport ☐

Engineer (if applicable)

Name:
Company:
Address:
City/State/Zip:
Phone:
Email:

Historic Preservation Commission

Certificate of Appropriateness ☐
Landmark Nomination ☐
Demolition Request ☐

Architect (if applicable)

Name:
Company:
Address:
City/State/Zip:
Phone:
Email:

Administrative

Administrative Exception ☐
Health Services and Congregate Living Permit ☐

Attorney (if applicable)

Name: Tom Pastrnak
Company: Pastrnak Law Firm, PC
Address: 313 W. 3rd Street
City/State/Zip: Davenport, IA 52801
Phone: 563-323-7737, ext 210
Email: tpastrnak@pastrnak.com

****If the applicant is different from the property owner, please submit an authorization form or an accepted contract for purchase.**

Submitted 3-25-21
REZ 21-02
Paid
P+ Public Hearing 4-20-21

PASTRNAK LAW FIRM, P.C.

Attorneys at Law
313 W. 3rd Street
Davenport IA 52801
Phone: (563) 323-7737, Ext. 210
Fax: (563) 323-7739
E-mail: tpastrnak@pastrnak.com

Thomas J. Pastrnak*
Candy K. Pastrnak*

Thomas R. Schulz – Of Counsel *
Gregory S. Jager – Of Counsel**
Dee A. Runnels – Of Counsel *

*Attorneys Admitted in Iowa and Illinois
**Attorney Admitted in Iowa Only

ILLINOIS OFFICE:
6300 75th Ave., Suite A
Milan, IL 61264

VIA HAND DELIVERY

March 25, 2021

MS LAURA BERKLEY
DEVELOPMENT AND PLANNING ADMINISTRATOR
CITY OF DAVENPORT
1200 E 46TH STREET
DAVENPORT IA 52807

RE: Rezoning Old K's Merchandise building to C-3 Heavy Retail


Dear Laura:

Pursuant to our discussions over the past week, enclosed please find the Petitioner's rezoning application regarding the above captioned matter, along with a draft in the sum of \$920.00 for processing.

Please place on the Public Hearing agenda before Plan & Zoning Commission for April 20th, and I'll be in touch shortly to seek to schedule the neighborhood meeting.

I look forward to working with you in connection with this rezoning matter.

Very truly yours,

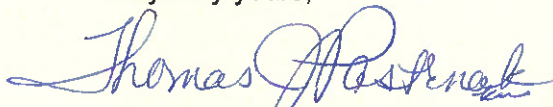

THOMAS J. PASTRNAK
Attorney at Law

TJP/kkn
Enclosures

Request:Existing Zoning: C-1 C-2Proposed Zoning Map Amendment: C-3**Purpose of the Request:**

To allow Tenant, Consolidated Electrical Distributors, Inc., a Delaware Corporation, to lease and occupy 24,443 sq. ft. of the building and enable Tenant to conduct its business thereon, which consists of wholesale and retail distribution of electrical supplies and deemed a Heavy Retail Use under City of Davenport's current Zoning Code.

Total Land Area: 254.739 Square Feet Does the Property Contain a Drainage Way or is it Located in a Floodplain Area: ☐ Yes ☒ No**Submittal Requirements:**

- The completed application form.
- Recorded warranty deed or accepted contract for purchase.
- Authorization form, if applicable. If the property is owned by a business entity, please provide Articles of Incorporation.
- A legal description of the request if not easily described on the deed or contract for purchase.
- Required fee:
 - Zoning Map Amendment is less than 1 acre - \$400.
 - Zoning Map Amendment is one acre but less than 10 acres - \$750 plus \$25/acre.
 - Zoning Map Amendment is 10 acres or more - \$1,000 plus \$25/acre.
 - \$10.00 per sign; more than one sign may be required depending upon the area of the request.

Formal Procedure:**(1) Application:**

- Prior to submission of the application, the applicant shall correspond with Planning staff to discuss the request, potential alternatives and the process.
- The submission of the application does not constitute official acceptance by the City of Davenport. Planning staff will review the application for completeness and notify the applicant that the application has been accepted or additional information is required. Inaccurate or incomplete applications may result in delay of required public hearings.

(2) Plan and Zoning Commission public hearing:

- The City shall post notification sign(s) in advance of the public hearing. A minimum of one sign shall be required to face each public street if the property has frontage on that street. It is Planning staff's discretion to require the posting of additional signs. The purpose of the notification sign(s) is to make the public aware of the request.
- The applicant shall make a presentation regarding the request at a neighborhood meeting. The purpose of meeting is to offer an opportunity for both applicant and neighboring residents/property owners to share ideas, offer suggestions, and air concerns in advance of the formal public hearing process. Planning staff will coordinate meeting date, time, and location and send notices to surrounding property owners.
- The Plan and Zoning Commission will hold a public hearing on the request. Planning staff will send notices to surrounding property owners.

(3) Plan and Zoning Commission's consideration of the request:

- Planning staff will perform a technical review of the request and present its findings and recommendation to the Plan and Zoning Commission.
- The Plan and Zoning Commission will vote to provide its recommendation to the City Council.
- If the Plan and Zoning Commission recommends denial, the request may only be approved by a favorable 3/4 vote of the City Council.

Formal Procedure (continued):

(4) City Council's consideration of the request:

- The Committee of the Whole (COW) will hold a public hearing on the request. Planning staff will send a public hearing notice to surrounding property owners.
- If property owners representing 20% or more of the area within 200 feet of the exterior boundaries of the request submit a written protest, the request may only be approved by a favorable 3/4 vote of the City Council. For the purpose of the 20% protest rate, formal protests will be accepted until the public hearing is closed.
- The City Council will vote on the request. For a zoning map amendment to be approved three readings of the Ordinance are required; one reading at each Council Meeting. In order for the Ordinance to be valid it must be published. This generally occurs prior to the next City Council meeting.

Applicant:

Date:

By typing your name, you acknowledge and agree to the aforementioned submittal requirements and formal procedure and that you must be present at scheduled meetings.

Received by:

Planning staff

Date:

Date of the Public Hearing:

Meetings are held in City Hall Council Chambers located at 226 West 4th Street, Davenport, Iowa.

Authorization to Act as Applicant

I, Chris Belser of Belser Ventures, LLC
authorize Tom Pastmak of Pastmak Law Firm, PC
to act as applicant, representing me/us before the Plan and Zoning Commission and City Council.

X 

Signature(s)

State of Illinois,
County of Rock Island.
Sworn and subscribed to before me

This 23rd day of March 2021

Drivers License


Form of Identification


Notary Public

My Commission Expires: Oct 5, 2021



Proposed Storage Area

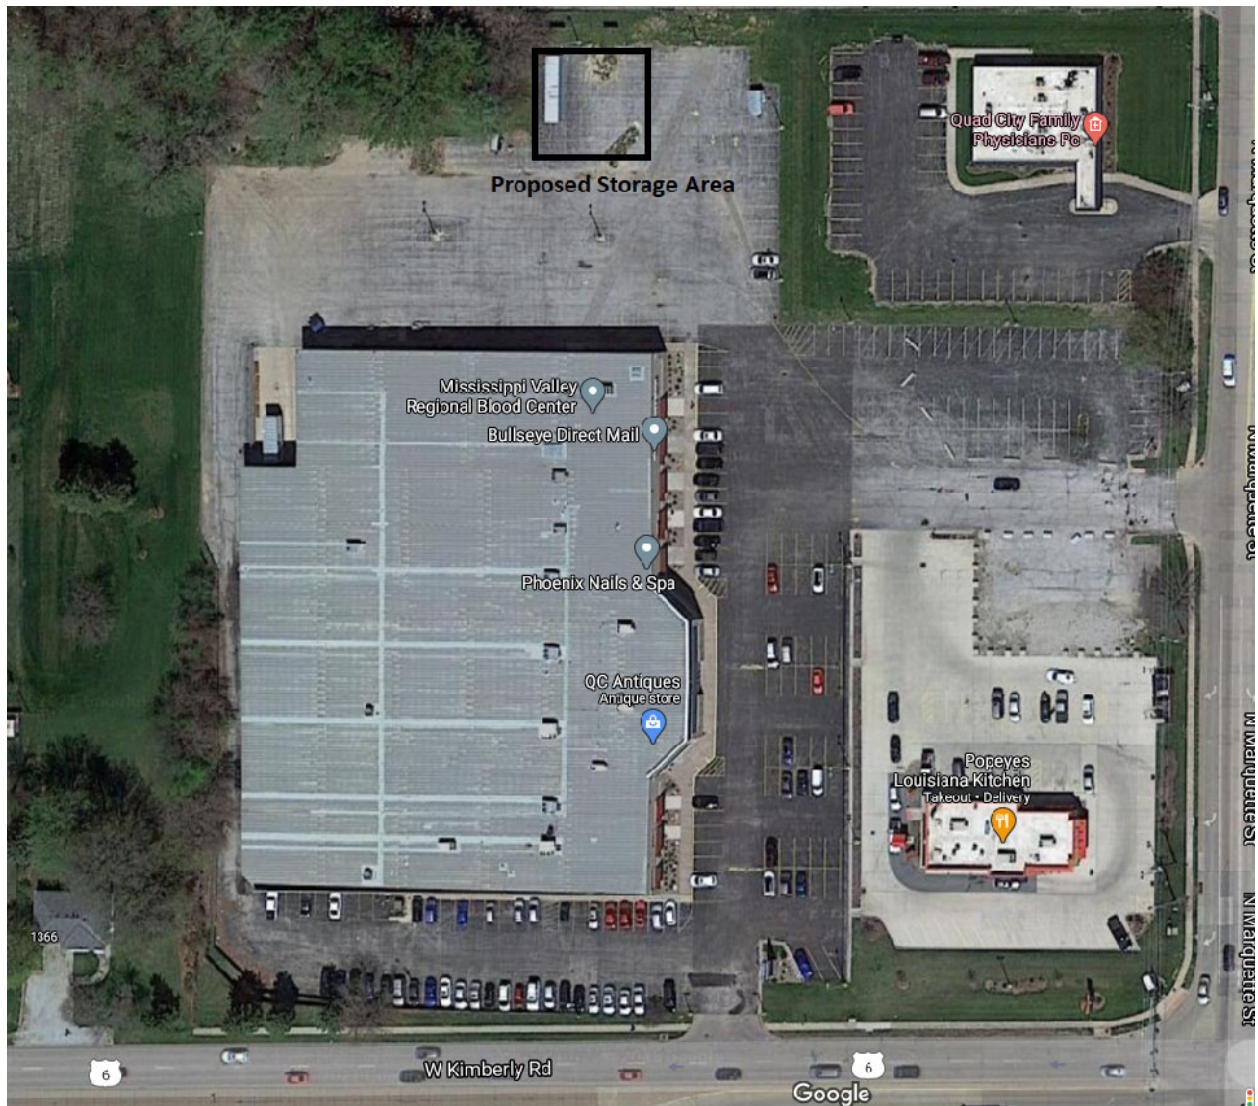

Robin Creek Tenant Layout





Doc ID: 019845400002 Type: LAN
Recorded: 01/22/2014 at 09:08:14 PM
Fee Amt: \$1,536.20 Page 1 of 2
Revenue Tax: \$1,519.20
Scott County Iowa
Rita A. Varpas Recorder

File **2014-00001484**

Preparer Information: William T. Phares, 4500 Kennedy Drive, East Moline, IL 61244
Address Tax Statement: Chris and Lisa Belser, 3511 – 8th Street, Rock Island, IL 61201
Return To: Skorepa Law Office, 3725 Blackhawk Road, #200, Rock Island, IL 61201

WARRANTY DEED

For the consideration of one dollar and other valuable consideration,

JJZ DEVELOPMENT, LLC, an Illinois limited liability company,

hereby conveys to

BELSER VENTURES, LLC, an Iowa limited liability company,

the real estate situated in Scott County, Iowa and described as follows:

Lot 3 of the Final Plat of Old K's Subdivision, in part being a replat of Lot 1 of Victory Acres, part of the NE Quarter of Section 15, Township 78 North, Range 3 East of the 5th P.M. to the City of Davenport, Scott County, Iowa.

Grantor does hereby covenant with grantee and successors in interest, that grantor holds the real estate by title in fee simple; that grantor has good and lawful authority to sell and convey the real estate; that the real estate is free and clear of all liens and encumbrances except as may be above stated; that grantor is a manager managed limited liability company and the undersigned in the ordinary course of the company's business are authorized signors to act on behalf of the Company; and grantor covenants to warrant and defend the real estate against the lawful claims of all persons except as may be above stated.

Subject to Declaration of Easements with Covenants and Restrictions Affecting Land (ECR"),
recorded 1/22/2014, as Document No. 2014-1483, in the office
of the Scott County Iowa Recorder.

Dated: January 21st, 2014.

J. B. Massa
Jayme B. Massa, Manager/Member

Zachary M. Sottos
Zachary M. Sottos, Manager/Member


STATE OF IOWA)
) ss
COUNTY OF SCOTT)

I, the undersigned, a Notary Public, in and for the County, and State aforesaid, DO
HEREBY CERTIFY THAT,

Jayme B. Massa, Manager/Member, and Zachary M. Sottos, Manager/Member

personally known to me to be the same persons whose names are subscribed to the foregoing
instrument, appeared before me this day in person and acknowledged that they signed and
delivered said instrument as their free and voluntary act, and as the free and voluntary act of
said limited liability company, for the uses and purposes therein set forth.

Given under my hand and Notarial Seal this 21st day of January, 2014.

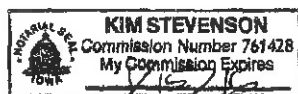

Kim Stevenson
Notary Public

467724

2013 NOV 14 AM 11:40
673480 CORP \$50.00 PATH 2 1/4/13

CERTIFICATE OF ORGANIZATION
OF
BELSER VENTURES, LLC

TO THE SECRETARY OF STATE OF THE STATE OF IOWA:

Pursuant to Iowa Code Section 489.201 of the Iowa Revised Uniform Limited Liability Company Act, the undersigned adopt the following articles of organization for the company:

ARTICLE I

Name

The name of the limited liability company is Belser Ventures, LLC (the "Company").

ARTICLE II

Initial Registered Agent and Registered Office

The name and street address of the Company's initial registered agent and office in Iowa is Nancy A. Patterson, 3910 N. Lillie Avenue, Davenport, Iowa 52806.

ARTICLE III

Principal Office

The street address of the Company's principal office is 1320 West Kimberly Road, Davenport, Iowa 52806.

ARTICLE IV

Period of Duration

The Company's existence shall commence upon the filing of the Certificate of Organization with the Office of the Iowa Secretary of State and shall continue perpetually, unless dissolved sooner in accordance with the terms of the Company's operating agreement.

(3)

ARTICLE V

Managers

A. The business and affairs of the Company shall be governed by managers elected by the members in the manner described in the Company's operating agreement. No member's action nor any other person's action shall bind the Company except as authorized by the Company's operating agreement.

B. The managers shall have all of the duties, powers, and authority as set forth in the Company's operating agreement, including but not limited to the power and authority to purchase, accept, transfer, assign, mortgage, and encumber real estate in the name of the Company and on behalf of the Company.

ARTICLE VI

Non-Liability and Indemnification

A. No member or manager of this Company shall be personally responsible or liable for any of the acts, debts, liabilities, or losses of this Company.

B. No manager of this Company shall be personally responsible or liable to the Company or its members or anyone else for monetary damages for breach of fiduciary duty as a manager, except for liability (i) for any breach of the manager's duty of loyalty to the Company or its members, (ii) for acts or omissions not in good faith or which involve intentional misconduct or knowing violation of law, (iii) for a transaction from which the manager derived an improper personal benefit or a wrongful distribution in violation of Section 489.405 of the Iowa Code.

C. Each person who is or was a manager of the Company (and the heirs, executors, personal representatives, administrators, or successors of such person) who was or is made a party to, or is involved in any threatened, pending or completed action, suit or proceeding, whether civil, criminal, administrative or investigative, by reason of the fact that such person is or was a manager of the Company or is or was serving at the request of the Company as a manager, director, officer, partner, trustee, employee or agent of another limited liability company, corporation, partnership, joint venture, trust, employee benefit plan or other enterprise ("Indemnatee"), shall be indemnified and held harmless by the Company to the fullest extent permitted by applicable law, as the same exists or may hereafter be amended. In addition to the indemnification conferred in this Article, the Indemnatee shall also be entitled to have paid directly by the Company the expenses reasonably incurred in defending any such proceeding against such Indemnatee in advance of its final disposition, to the fullest extent authorized by applicable law, as the same exists or may hereafter be amended. The right to indemnification conferred in this Article shall be a contract right.

D. The Company may, by action of the managers, provide indemnification to such of the officers, employees and agents of the Company to such extent and to such effect as the managers shall determine to be appropriate and authorized by applicable law.

E. The rights and authority conferred in this Article shall not be exclusive of any other right which any person may have or hereafter acquire under any statute, provision of the articles of organization or operating agreement of the Company, agreement, vote of members or disinterested managers, or otherwise.

F. Any repeal or amendment of this Article by the members of the Company shall not adversely affect any right or protection of a manager or officer existing at the time of such repeal or amendment.

The existence of this Company shall commence upon the filing of the Certificate of Organization with the Office of the Iowa Secretary of State.

Dated this 12 day of November, 2013.


Christopher J. Belser

Prepared by:


Law Offices of Thomas A. Skorepa, P.C.
3725 Blackhawk Road, Suite 200
Rock Island, IL 61201
Phone: 309-788-7481
Fax: 309-788-8779
E-mail: skorepalaw2@sbcglobal.net

FILED
IOWA
SECRETARY OF STATE

11.14.13 11:10
A
W883011



Proposed Storage Area

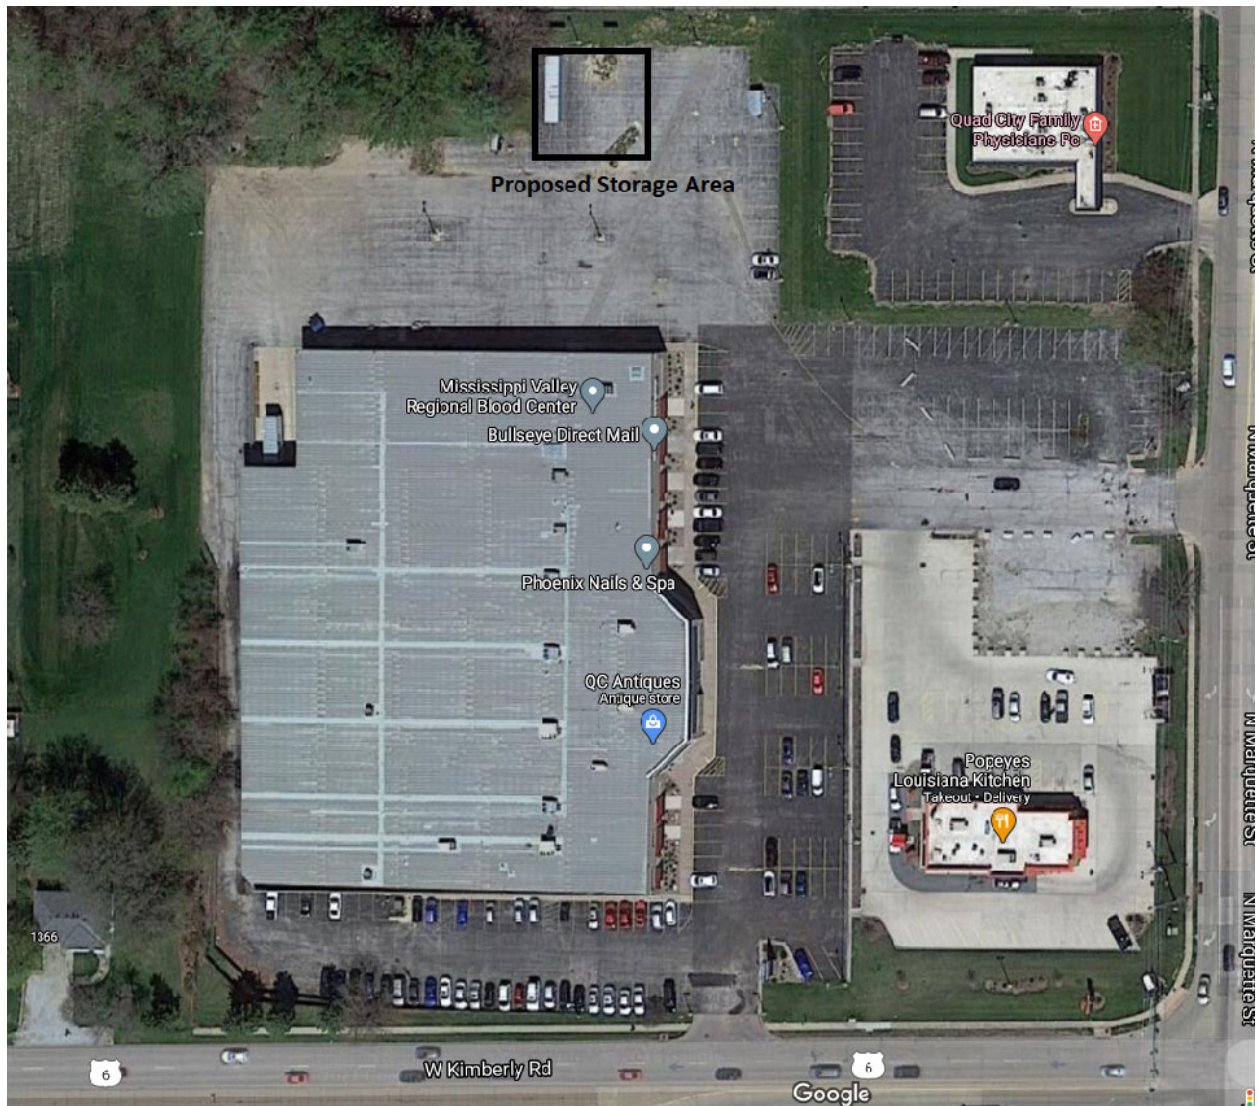

Robin Creek Tenant Layout





PUBLIC HEARING NOTICE | City Council - Committee of the Whole

Date: 5/19/2021 Location: Council Chambers | City Hall | 226 W. 4th ST.
Time: 5:30 PM Subject: Public Hearing rezoning request before the City Council - COW

[ADDRESS BLOCK]

To: All property owners within 200 feet of the subject property located at **1320 W. Kimberly RD.**

What is this About?

This notice is being sent to inform you that a public hearing will be held for a rezoning request. The purpose of the rezoning request is to change the property's allowed uses by changing the zoning classification.

Request/Case Description

Case REZ21-02: Request of Belser Ventures, LLC for a zoning map amendment to rezone 1320 West Kimberly Road from C-2 Corridor Commercial to C-3 General Commercial District to allow Heavy Retail of commercial electronic components; containing 5.37 acres more or less. [Ward 7]

What are the Next Steps after the Public Hearing?

The City Plan and Zoning Commission forwarded case REZ21-02 to the City Council with a recommendation for approval at its May 4, 2021 meeting, subject to the following conditions:

- 1) The proposed outdoor storage enclosure shall be limited to 50 feet by 50 feet or less and shall not be allowed to be expanded unless approved by a modification to the Special Use for heavy retail.
- 2) Within 90 days of approval of this request the site shall come into compliance with required buffer yard landscaping/fencing per 17.11.080 along the west property line where fencing is not provided by the property owner. The existing privacy fencing abutting residential properties shall be repaired and maintained by the owner for as long as there are abutting residential uses and/or districts, so that all portions of these abutting properties are screened with privacy fencing.

Would You Like to Submit an Official Comment?

As a neighboring property owner/occupant you may have an interest in commenting on the proposed request via email or in person at the public hearing. Official comments must have written signatures sent to planning@davenportiowa.com (no later than 12:00 PM *one day before* the public hearing) or to: Planning, 1200 E 46th St, Davenport IA 52807.

Do You Have Any Questions?

If you have any questions or if accommodations are needed for any reason, please contact the planner assigned to this project (Scott Koops, AICP) at scott.koops@davenportiowa.com or 563-328-6701. Interpretive services are available at no charge. Servicios interpretativos libres estan disponibles. TTY: (563) 326-6145

Please note items may be removed or tabled to a future hearing date at the request of the Applicant or Commission/Board. Those interested verifying case actions and/or tablings, please contact Planning at 563-326-6198 or planning@davenportiowa.com for updates.



Wednesday, May 5, 2021

Please publish the following public notice in the next available edition of the Quad City Times per your legal notice submission schedule.

The PO number for this notice is: 2110662

Please provide proof of publication for our records. If you have any questions, please contact us at planning@davenportiowa.com, the email which submitted the request, or at 563-326-6198. Thank you!

**NOTICE
PUBLIC HEARING
WEDNESDAY, MAY 19, 2021 5:30 P.M.
CITY OF DAVENPORT COMMITTEE OF THE WHOLE
CITY HALL COUNCIL CHAMBERS
226 W 4th ST – DAVENPORT, IA**

There is on file in Development and Neighborhood Services (DNS), on behalf of the Plan and Zoning Commission, the following request:

Case REZ21-02: Request of Belser Ventures, LLC for a zoning map amendment to rezone 1320 West Kimberly Road from C-2 Corridor Commercial to C-3 General Commercial District to allow heavy retail of commercial electronic components; containing 5.37 acres more or less [Ward 7]. Legal description of the property proposed to be rezoned is as follows: Lot 3 of the Final Plat of Old K's Subdivision. At its May 4, 2021 meeting, the Plan and Zoning Commission recommended case REZ21-02 be forwarded to City Council with a recommendation for approval subject to the listed findings and conditions:

Findings:

1. The zoning map amendment is consistent with the Davenport 2035+ Land Use Plan, which identifies the property as Residential General (RG) which allows for commercial uses along corridors and edges. The vicinity was developed in the early to mid-70's and is compatible with RG as is the proposed retail use with outdoor storage at the subject property which was built in 1987.
2. The proposed C-3 General Commercial District is compatible with the zoning of nearby property along Marquette Street and Kimberly Road, as well as other C-3 zoning located in the Village Shopping Center, car dealerships cross from the shopping center, the mall, and the dealerships along Welcome way. Industrial uses are located at Gaines and West Kimberly Road.
3. Rezoning the property to C-3 General Commercial District does not create any nonconformities.
4. Required Special Use approval for some of the additional uses allowed in the C-3 District offers further levels of review for the protection of adjacent properties.

Conditions:

- 1) The proposed outdoor storage enclosure shall be limited to 50 feet by 50 feet or less and shall not be allowed to be expanded unless approved by a modification to the Special Use for heavy retail.
- 2) Within 90 days of approval of this request the site shall come into compliance with required buffer yard landscaping/fencing per 17.11.080 along the west property line where fencing is not provided by the property owner. The existing privacy fencing abutting residential properties shall be repaired and maintained by the owner for as long as there are abutting residential uses and/or districts, so that all portions of these abutting properties are screened with privacy fencing.

The public hearing on the above case is scheduled for 5:30 p.m. or as soon thereafter as possible on Wednesday, May 19, 2021 in Davenport City Hall Council Chambers, 226 West 4th Street, Davenport, Iowa. You may submit written comments on the above item(s) or to attend the public hearing to express your views, or both. Interpretive services are available at no charge. Servicios interpretativos libres estan disponibles. TTY: (563) 326-6145. Any written comments to be reported at the public hearing should be received in Development and Neighborhood Services at the below address, no later than 12:00 noon on the day of the public hearing(s).

PO No. 2110662

Development and Neighborhood Services Department

E-MAIL: planning@davenportiowa.com PHONE: 563-326-6198



Neighborhood Meeting Invitation | Proposed Rezoning (map amendment)

Date: 4/12/2021 **Location:** 1320 W. Kimberly Rd. (former Bullseye Direct Mail office)
Time: 5:30 PM **Subject:** informal neighborhood meeting regarding a Rezoning (map amendment)

[Address Block]

You are invited to a neighborhood meeting regarding the following Rezoning (map amendment) request which will come before the Davenport City Plan and Zoning Commission later on 4/20/2021 for a public hearing and is described as:

Description of Rezoning (map amendment) Request:

Case REZ21-02: Request of Belser Ventures, LLC for a zoning map amendment to rezone 1320 West Kimberly Road from C-2 Corridor Commercial to C-3 General Commercial District to allow Heavy Retail permitting sale of commercial electronic components from/on the premises, containing 5.37 acres more or less. [Ward 7]

The purpose of this meeting is to provide an informal setting to allow the developer to describe the proposed development, to interact with adjacent owners, and to answer any questions and concerns about the proposed action.

The purpose of the proposed request is to change the property's allowed uses by changing the zoning classification.

What are the Next Steps after the neighborhood meeting?

The next meeting will be a public hearing on 4/20/2021 at 5:00 PM in City Hall Council Chambers, at which time the City Plan and Zoning Commission will hear public comments regarding this proposal. Planning staff will send additional notices with the dates and times of additional public hearings regarding this request.

Questions Regarding this Notice or the Process?

If you have any questions or if accommodations are needed for any reason, please contact the planner assigned to this case (Scott Koops, AICP) at scott.koops@davenportiowa.com or at (563) 328-6701. Interpretive services are available at no charge. Servicios interpretativos libres estan disponibles. TTY: (563) 326-6145

Online Access?

None at this time.



PUBLIC HEARING NOTICE | Plan and Zoning Commission

Date: 4/20/2021 Location: Council Chambers | City Hall | 226 W. 4th ST.
Time: 5:00 PM Subject: Public Hearing for rezoning request before the Plan and Zoning Commission

[ADDRESS BLOCK]

To: All property owners within 200 feet of the subject property located at **1320 W. Kimberly RD:**

What is this About?

This notice is being sent to inform you that a public hearing will be held for a rezoning request. The purpose of the rezoning request is to change the property's allowed uses by changing the zoning classification.

Request/Case Description

Case REZ21-02: Request of Belser Ventures, LLC for a zoning map amendment to rezone 1320 West Kimberly Road from C-2 Corridor Commercial to C-3 General Commercial District to allow Heavy Retail of commercial electronic components; containing 5.37 acres more or less. [Ward 7]

What are the Next Steps after the Public Hearing?

This public hearing is the first step in the review/approval process. The Commission's recommendation regarding this request will be forwarded to the City Council which will then hold its own public hearing. You will receive a notice of the City Council's public hearing as you received this notice. For the specific dates and times of subsequent meetings, please contact the case planner below.

Would You Like to Submit an Official Comment?

As a neighboring property owner/occupant you may have an interest in commenting on the proposed request via email or in person at the public hearing. Official comments must have written signatures sent to planning@davenportiowa.com (no later than 12:00 PM *one day before* the public hearing) or to: Planning, 1200 E 46th St, Davenport IA 52807.

On-line/Telephone Participation:

Persons may join the meeting virtually: https://www.gotomeet.me/Davenport_Planning/planzoning & at 1-866-899-4679 with access code: 492-653-453. All documents related to the meeting (agenda included) are at "Search Minutes & Agendas": www.cityofdavenportiowa.com/boards Mondays before the meeting/public hearing.


Do You Have Any Questions?

If you have any questions or if accommodations are needed for any reason, please contact the planner assigned to this project (Scott Koops, AICP) at scott.koops@davenportiowa.com or 563-328-6701. Interpretive services are available at no charge. Servicios interpretativos libres estan disponibles. TTY: (563) 326-6145

Please note items may be removed or tabled to a future hearing date at the request of the Applicant or Commission/Board. Those interested verifying case actions and/or tablings, please contact Planning at 563-326-6198 or planning@davenportiowa.com for updates.

Adjacent Property Owner Notice Area

REZ21-02 | 1320 W. Kimberly RD

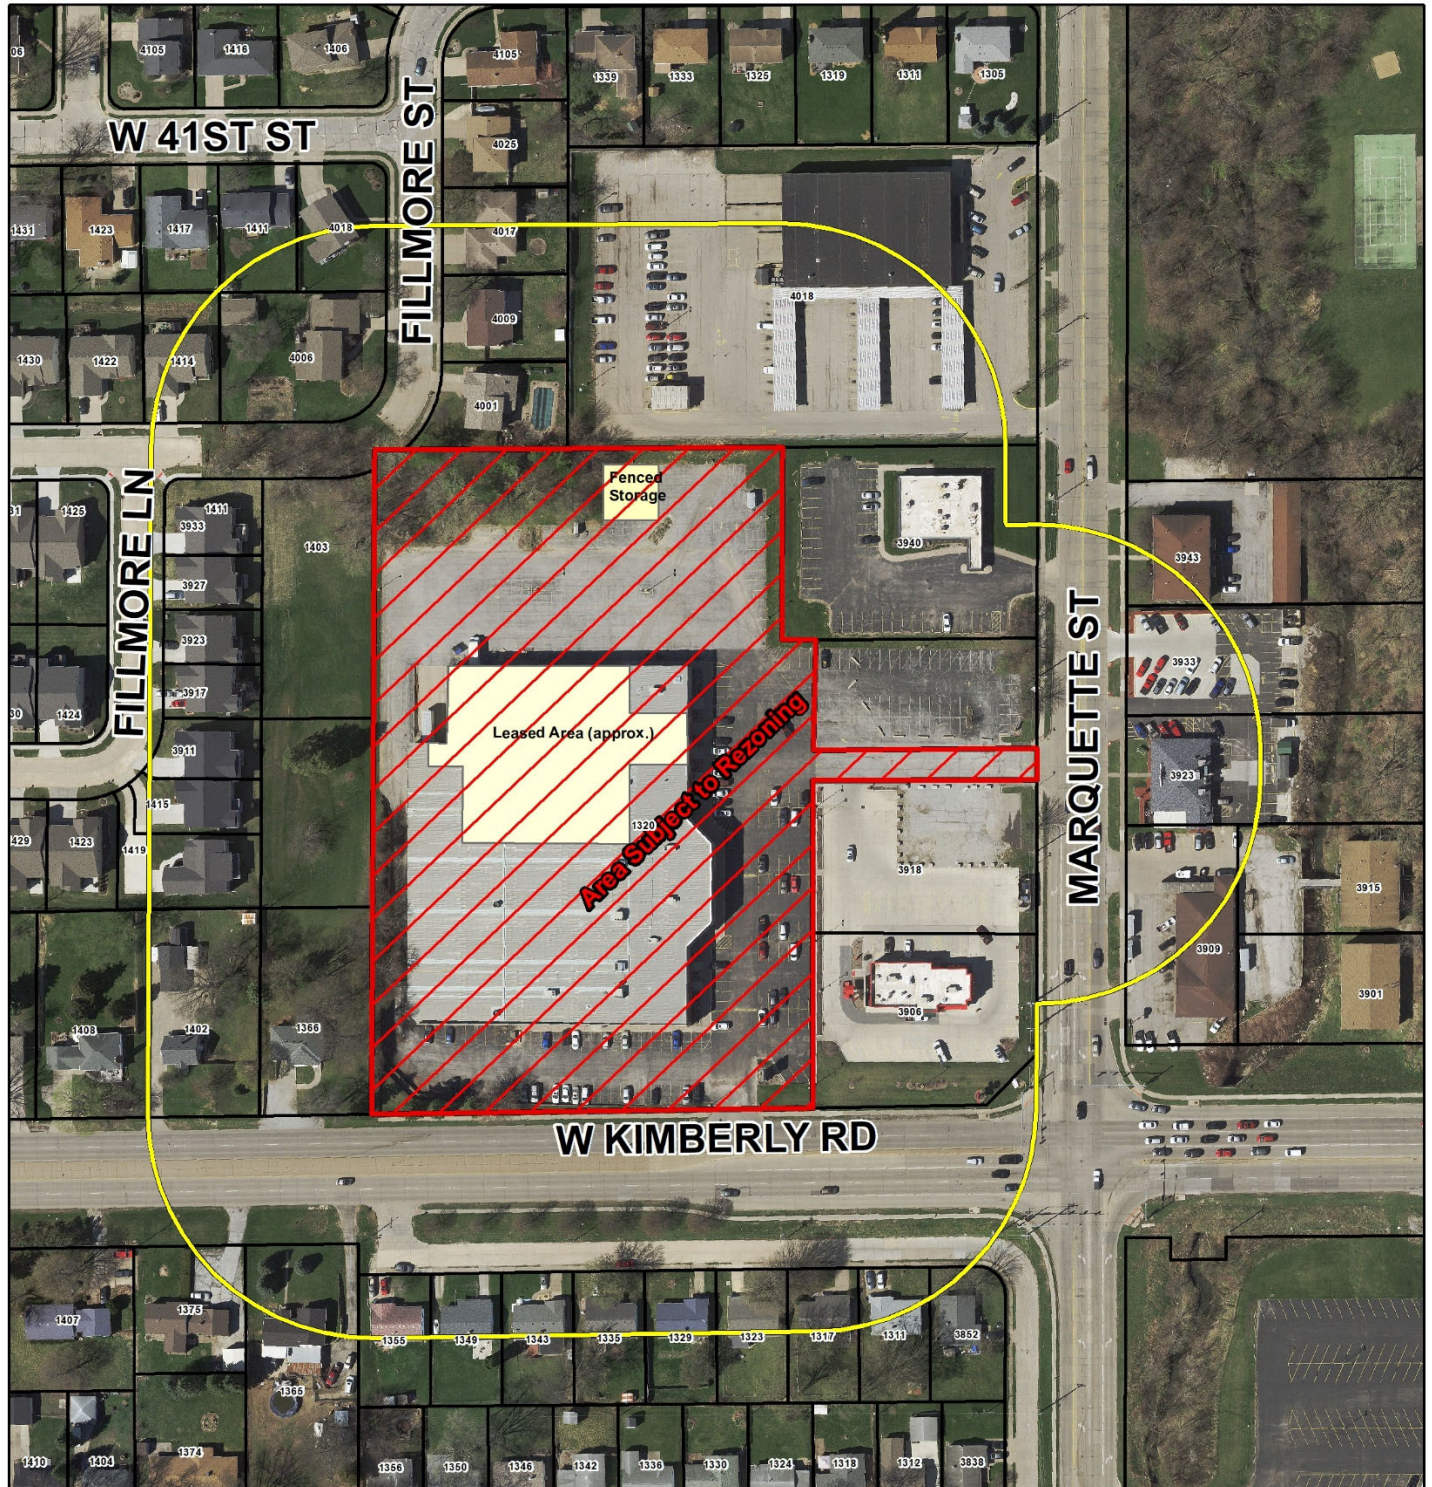

-  Subject Property
-  200' Notice Boundary Line



0 50 100 200 Feet



Case REZ21-02: Request of Belser Ventures, LLC for a zoning map amendment to rezone 1320 West Kimberly Road from C-2 Corridor Commercial to C-3 General Commercial District to allow Heavy Retail of commercial electronic components; containing 5.37 acres more or less. [Ward 7]

Private parties utilizing City GIS data do so at their own risk. The City of Davenport will not be responsible for any costs or liabilities incurred due to any differences between information provided and actual physical conditions.

*** Proof of Publication ***

STATE OF IOWA
SCOTT COUNTY, } ss.

The undersigned, being first duly sworn, on oath does say that he/she is an authorized employee of THE QUAD-CITY TIMES, morning edition, a daily newspaper printed and published by Lee Enterprises, Incorporated, in the City of Davenport, Scott County, Iowa, and that a notice, a printed copy of which is made a part of this affidavit, was published in said THE QUAD-CITY TIMES, on the dates listed below.

CITY OF DAVENPORT

226 W 4TH ST
DAVENPORT, IA 52801

ORDER NUMBER 91623

The affiant further deposes and says that all of the facts set forth in the foregoing affidavit are true as he/she verily believes.

[Signature]

NOTICE

NOTICE OF PUBLIC HEARING
Tuesday, April 20, 2021 – 5:00P.M.

City of Davenport
Plan and Zoning Commission
Council Chambers – Davenport City Hall
226 W. 4th Street – Davenport, Iowa

There is on file in the Development & Neighborhood Services Department (DNS), on behalf of the Plan and Zoning Commission, the following request: Case REZ21-02: Request of Belser Ventures, LLC for a zoning map amendment to rezone 1320 West Kimberly Road from C-2 Corridor Commercial to C-3 General Commercial District to allow Heavy Retail permitting sale of commercial electronic components from/on the premises, containing 5.37 acres more or less. [Ward 7]

The public hearing on the above matter is scheduled for 5:00 p.m. on April 20, 2021, in the Council Chambers of the Davenport City Hall, 226 West 4th Street, Davenport, Iowa. You may submit written comments on the above item or attend the public hearing to express your views, or both; only written comments will be used to calculate comment percentages. Interpretive services are available at no charge. Servicios interpretativos libres estan disponibles. TTY: (563) 326-6145. Any written comments to be reported at the public hearing should be received in the Development & Neighborhood Services Department at the Public Works Building, 1200 E. 46th Street, Davenport, Iowa 52807, no later than 12:00 noon on the day of the public hearing. PO No. 2109357. Phone: 563-326-6198


Section: Notices & Legals
Category: 2633 Zoning Notices
PUBLISHED ON: 04/12/2021

TOTAL AD COST: 27.36
FILED ON: 4/12/2021

Subscribed and sworn to before me by said affiant this 12 day of April 2021.

[Signature: Danine Glascock]

Notary Public in and for Scott County, Iowa

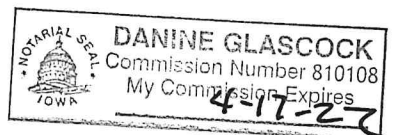

City of Davenport

Department: Community Planning & Economic Development
Contact Info: Laura Berkley | 563-888-3553

Action / Date
6/23/2021

Subject:

Second Consideration: Ordinance for Case REZ21-03 being the request of Build to Suit on behalf of Elmore Storage LLC to rezone 6403 Elmore Avenue from C-E Elmore Corners to C-3 General Commercial District to allow for the expansion of the existing outdoor storage units. [Ward 6]

Recommendation:

Adopt the Ordinance.

Background:

In 2015 the south half of this site was developed with outdoor storage units, at which time the property was zoned Planned Development District, which allowed for the use. In January of 2019 the zoning code was completely re-written and the property was zoned C-E Elmore Corridors which rendered the property nonconforming with respect to the use of the property.

The C-E District does not allow for outdoor self-storage units. A zoning map amendment is required to allow for the proposed use, (outdoor self-storage units) which is a continuation of the existing use on the lot.

In addition to the rezoning, the site will also require a Special Use approval from the Zoning Board of Adjustment which is required for the proposed use in the C-3 District.

Technical Review:

Existing infrastructure is in place, accordingly technical review comments have been received stating that there are no concerns for the buildout of the remaining half of this site.

Public Input:

Property owners within 200 feet of the property have been notified and a sign has been placed on the property. A neighborhood meeting was not held for this case. The notice of a Public Hearing was published in the Quad City Times and a Public hearing was held on May 4, 2021 and a regular P&Z Meeting on May 18th, 2021.

With regards to the Plan's stance on the subject property, the attached "Concept Plan" clearly states that the plan establishes the vision for Elmore Corners' existing land uses. The plan shows the entire site as "Existing Warehouse Storage" but does not call out any future modifications or changes to the site, nor illustrate that the site shall meet the design standards of the Elmore Corners Plan. This nonconforming property per the concept plan has no future development planned through the Elmore Corners vision document.

Findings:

1. The zoning map amendment is consistent with the Davenport 2035+ Land Use Plan, (Regional Commercial – RC) which allows for the proposed use and other such similar uses.

2. The proposed C-3 District and storage use is compatible with the adjacent zoning, area characteristics, and public health and welfare as there are other regional commercial uses nearby and the use is allowed in the RC classification.

3. Rezoning the property to C-3 General Commercial District does not create any nonconformities and will in fact change a nonconforming use into a conforming use.

4. Required Special Use approval for outdoor storage units in the C-3 District offers a further level of review for the protection of adjacent properties.

ATTACHMENTS:

Type	Description
▣ Ordinance	Ordinance
▣ Backup Material	P&Z Exhibits & Background
▣ Backup Material	QC Times Notice
▣ Backup Material	Notice Letter

REVIEWERS:

Department	Reviewer	Action	Date
City Clerk	Berkley, Laura	Approved	5/26/2021 - 12:48 PM

ORDINANCE NO. _____

ORDINANCE for Case REZ21-03 being the request of Build to Suit on behalf of Elmore Storage LLC to rezone 6403 Elmore Avenue from C-E Elmore Corners Zoning District to C-3 General Commercial Zoning District to allow for the expansion of the existing outdoor storage units.

BE IT ENACTED BY THE CITY COUNCIL OF THE CITY OF DAVENPORT, IOWA:

Section 1. The following described unit of Scott County, Iowa real estate is hereby rezoned to "C-3 General Commercial Zoning District".

LOT 4 OF THE FINAL PLAT OF JERSEY FARMS COMMERCIAL PARK 2ND ADDITION BEING A REPLAT OF LOT 1-5 IN JERSEY FARMS COMMERCIAL PARK FIRST ADDITION (OTHERWISE KNOWN AS 6403 ELMORE AVE; PIN Y0551A04) TO THE CITY OF DAVENPORT, SCOTT COUNTY, IOWA.

Section 2. That the following findings and conditions are hereby imposed upon said rezoning:

Findings:

1. The zoning map amendment is consistent with the Davenport 2035+ Land Use Plan (Regional Commercial – RC) which allows for the proposed use and other such similar uses.
2. The proposed C-3 District and storage use is compatible with the adjacent zoning, area characteristics, and public health and welfare as there are other regional commercial uses nearby and the use is allowed in the RC classification.
3. Rezoning the property to C-3 General Commercial District does not create any nonconformities and will in fact change a nonconforming use into a conforming use.
4. Required Special Use approval for outdoor storage units in the C-3 District offers a further level of review for the protection of adjacent properties.

Conditions: NONE

Section 3. At its May 18, 2021 meeting, the City Plan and Zoning Commission voted to forward the case to the City Council with a recommendation for approval subject to the listed findings and conditions.

SEVERABILITY CLAUSE. If any of the provisions of this ordinance are for any reason illegal or void, then the lawful provisions of this ordinance, which are separable from said unlawful provisions shall be and remain in full force and effect, the same as if the ordinance contained no illegal or void provisions.

REPEALER. All ordinances or parts of ordinances in conflict with the provisions of this ordinance are hereby repealed.

EFFECTIVE DATE. This ordinance shall be in full force and effective after its final passage and publication as by law provided.

First Consideration _____

Second Consideration _____

Approved _____

Published in the *Quad City Times* on _____

Attest:

Mike Matson
Mayor

Brian Krup
Deputy City Clerk

City of Davenport
Plan and Zoning Commission

Department: DNS
Contact Info: Scott Koops, Planner II, AICP
Scott.Koops@davenportiowa.com

Date
5/18/2021

Subject:

Case REZ21-03: Request of Build to Suit on behalf of Elmore Storage LLC to rezone 6403 Elmore Avenue (PIN Y0551A04) from C-E Elmore Corners to C-3 General Commercial District to allow for the expansion of the existing outdoor storage units. [Ward 6]

Recommendation:

Planning staff recommends the Plan and Zoning Commission forward Case REZ21-03 to the City Council with a recommendation for approval without conditions.

Background:

See the attached Vicinity Map, Zoning Map, and Davenport 2035+ Land Use Map. In addition there are three Exhibits from the Elmore Corners Plan which are also attached. The Elmore Corners Plan/Design Guidelines were adopted 1-9-19.

Comprehensive Plan:

Within Existing Urban Service Area: Yes
Within Urban Service Area 2035: Yes

Regional Commercial (RC) - The most intense commercial areas that have service boundaries that extend beyond the City limits of Davenport. Areas designated RC should be located at the intersections of major streets and have good access to interstate and other highways. Typical uses include big box retail and large office complexes. Most people will drive or take transit to areas designated RC. However, good pedestrian systems should serve these areas and focus on connectivity from the street.

Zoning:

Existing: C-E Elmore Corners Zoning District
Proposed: C-3 General Commercial District

17.05.010.H. C-E Elmore Corners Purpose Statement

The C-E Elmore Corners Zoning District is intended to implement the vision contained in the Elmore Corners Area Plan through the application of site and building design standards that ensure quality, compatible, and coordinated development within the area.

17.05.010.D. C-3 General Commercial Zoning District

The C-3 General Commercial Zoning District is intended to accommodate higher-intensity commercial development within the City of Davenport that serves both local and regional markets. The C-3 District addresses medium- and largescale development that may generate considerable traffic and typically requires significant off-street parking. Higher density residential uses are also allowed to facilitate a mixed-use orientation where appropriate.

Technical Review:

Existing infrastructure is in place, accordingly technical review comments have been received stating that there are no concerns for the buildout of the remaining half of this site.

Public Input:

Property owners within 200 feet of the property have been notified and a sign has been placed on the property. A neighborhood meeting was not held for this case. The Notice of a Public Hearing was published in the Quad City Times and a Public hearing was held on May 4, 2021.

Discussion:

In 2015 the south half of this site was developed with outdoor storage units, at which time the property was zoned Planned Development District, which allowed for the use. In January of 2019 the zoning code was completely re-written and the property was zoned C-E Elmore Corridors which rendered the property nonconforming with respect to the use of the property.

The C-E District does not allow for outdoor self-storage units. A zoning map amendment is required to allow for the proposed use, (outdoor self-storage units) which is a continuation of the existing use on the lot.

In addition to the rezoning, the site will also require a Special Use approval from the Zoning Board of Adjustment which is required for the proposed use in the C-3 District.

Staff has reviewed the C-E Elmore Corners Plan. The Concept Plan on page 3 of the document states *"the Concept Plan establishes the planning and development vision for Elmore Corners in the context of adjacent neighborhoods and existing land uses. The map highlights proposed future land uses and public infrastructure."*

With regards to the Plan's stance on the subject property, the attached "Concept Plan" clearly states that the plan establishes the vision for Elmore Corners' existing land uses. The plan shows the entire site as "Existing Warehouse Storage" but does not call out any future modifications or changes to the site, nor illustrate that the site shall meet the design standards of the Elmore Corners Plan. This nonconforming property per the concept plan has no future development planned through the Elmore Corners vision document.

Likewise, the "Site Layout Plan" also does not show any plans or visions for the subject property. The same holds true for the "Circulation Plan", which also shows the lot/site but contains no plans for the site.

Finally, the "Landscape Concept" map shows the subject property separated from planned areas of Elmore Corners with a wide buffer to separate the warehouse storage site from the areas of actively being planned (see attached exhibit).

Approval Standards for Map Amendments (Chapter 17.14.040)

Zoning text or map amendment are a matter of legislative discretion which is not controlled by any particular standard. However, in making their recommendation and decision, the Plan and Zoning Commission and the City Council must consider the balancing of the following:

- a . The consistency of the proposed amendment with the Comprehensive Plan and any adopted land use policies.**

Regional Commercial (RC) areas are located at the intersections of major streets and have good access to interstate and other highways. Typical uses include big box retail and large office complexes. The proposed use is compatible with the Davenport 2035+ Land Use Plan.

b. The compatibility with the zoning of nearby property.

One lot to the south beyond the adjacent apartments is a large commercial retail center zoned C-3, which allows for the same uses as the proposed outdoor storage units. Given the close proximity of the C-3 District to the south, the proposed map amendment is compatible with adjacent zoning districts.

c. The compatibility with established neighborhood character.

The subject property was developed as a commercial development along a commercial corridor in 2015 and was compatible with adjacent use and district requirement at that time. Today the site is in a mixed use area and is compatible with the mixed uses in the vicinity.

d. The extent to which the proposed amendment promotes the public health, safety, and welfare of the City.

Staff does not foresee any situation where the public health or welfare will be negatively impacted by the proposed rezoning and the proposed use. The site is currently not in conflict with public health and safety, nor should the site be once the remaining half is developed with the same use that is on the south half of the lot.

e. The suitability of the property for the purposes for which it is presently zoned, i.e. the feasibility of developing the property in question for one or more of the uses permitted under the existing zoning classification.

This site can be developed a wide range of uses, including the proposed outdoor storage units. The district uses of the C-3 District are sustainable given the adjacent uses and zoning districts. It is unlikely that the site will be demolished any time soon and a different use constructed on the site.

f. The extent to which the proposed amendment creates nonconformities.

All existing structures on this site meet the C-3 setback requirements. There shall not be any nonconformities created due to the proposed rezoning, on the contrary, a nonconforming use will cease with the rezoning to a compatible zoning district.

Findings & Recommendation:

Findings:

1. The zoning map amendment is consistent with the Davenport 2035+ Land Use Plan, (Regional Commercial – RC) which allows for the proposed use and other such similar uses.
2. The proposed C-3 District and storage use is compatible with the adjacent zoning, area characteristics, and public health and welfare as there are other regional commercial uses nearby and the use is allowed in the RC classification.

- 3 . Rezoning the property to C-3 General Commercial District does not create any nonconformities and will in fact change a nonconforming use into a conforming use.
- 4 . Required Special Use approval for outdoor storage units in the C-3 District offers a further level of review for the protection of adjacent properties.

Recommendation:

Planning staff recommends the Plan and Zoning Commission forward Case REZ21-03 to the City Council with a recommendation for approval without conditions.

ATTACHMENTS:

Type	Description
▣ Exhibit	Elmore Corners - Concept Plan
▣ Exhibit	Elmore Corners - Site Layout
▣ Exhibit	Elmore Corners - Landscape Plan
▣ Exhibit	Vicinity Map
▣ Exhibit	Zoning Map
▣ Exhibit	Davenport 2035+ Land Use Map
▣ Exhibit	Notice Letter & Map
▣ Exhibit	Application

Staff Workflow Reviewers


REVIEWERS:


Department	Reviewer	Action	Date
City Clerk	Koops, Scott	Approved	5/13/2021 - 8:24 AM

II. Concept Plan


As seen in Map 2, the Concept Plan establishes the planning and development vision for Elmore Corners in the context of adjacent neighborhoods and existing land uses. The map highlights proposed future land uses and public infrastructure. The illustration also identifies important design issues to be considered for a successful development. These are explained further below and in the Design Development Standards section.

Map 2. Concept Plan

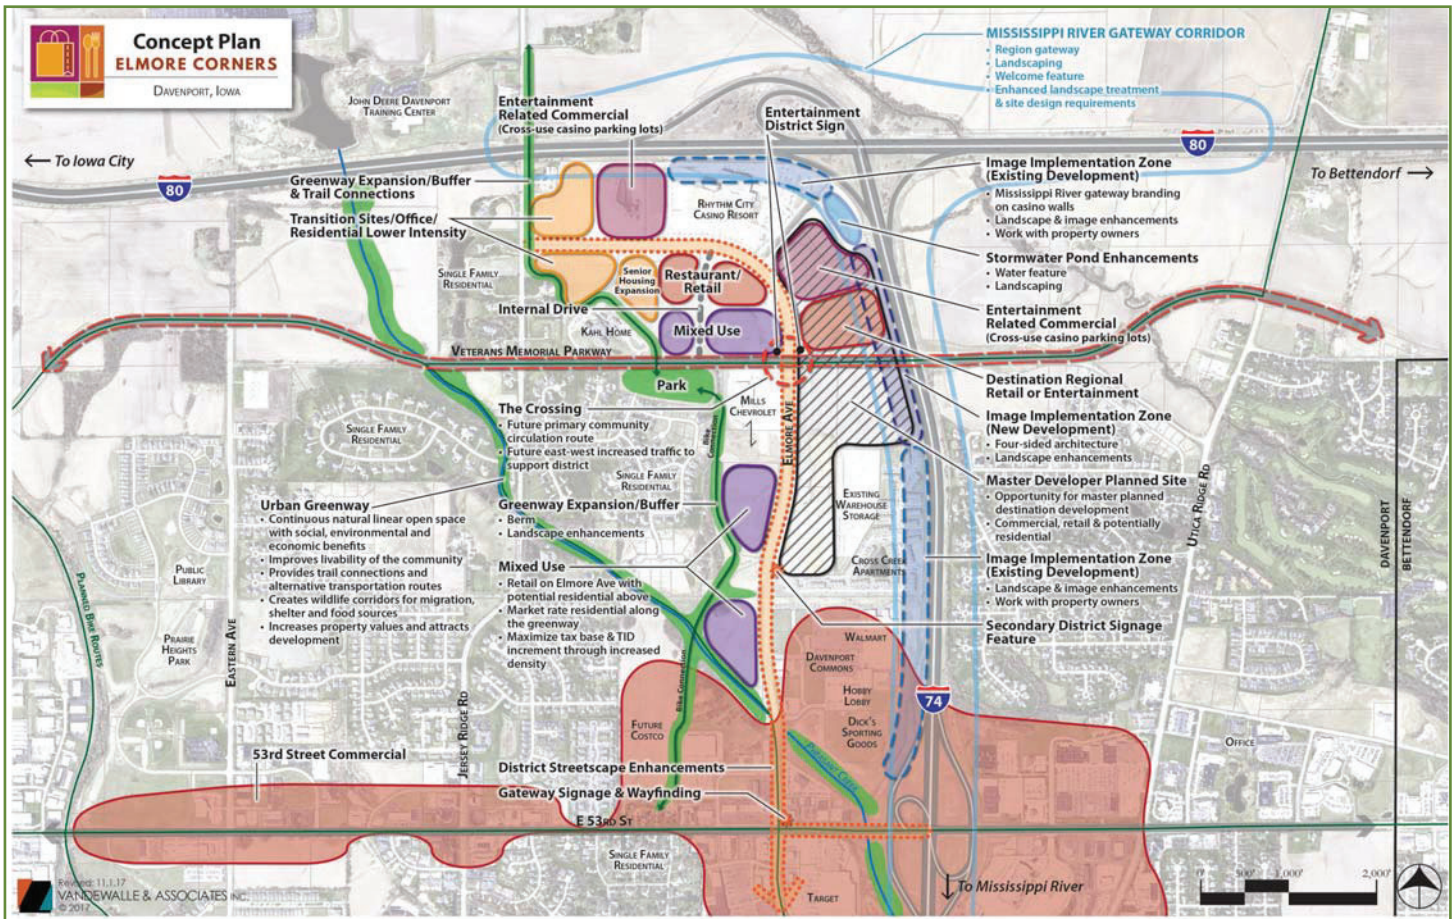

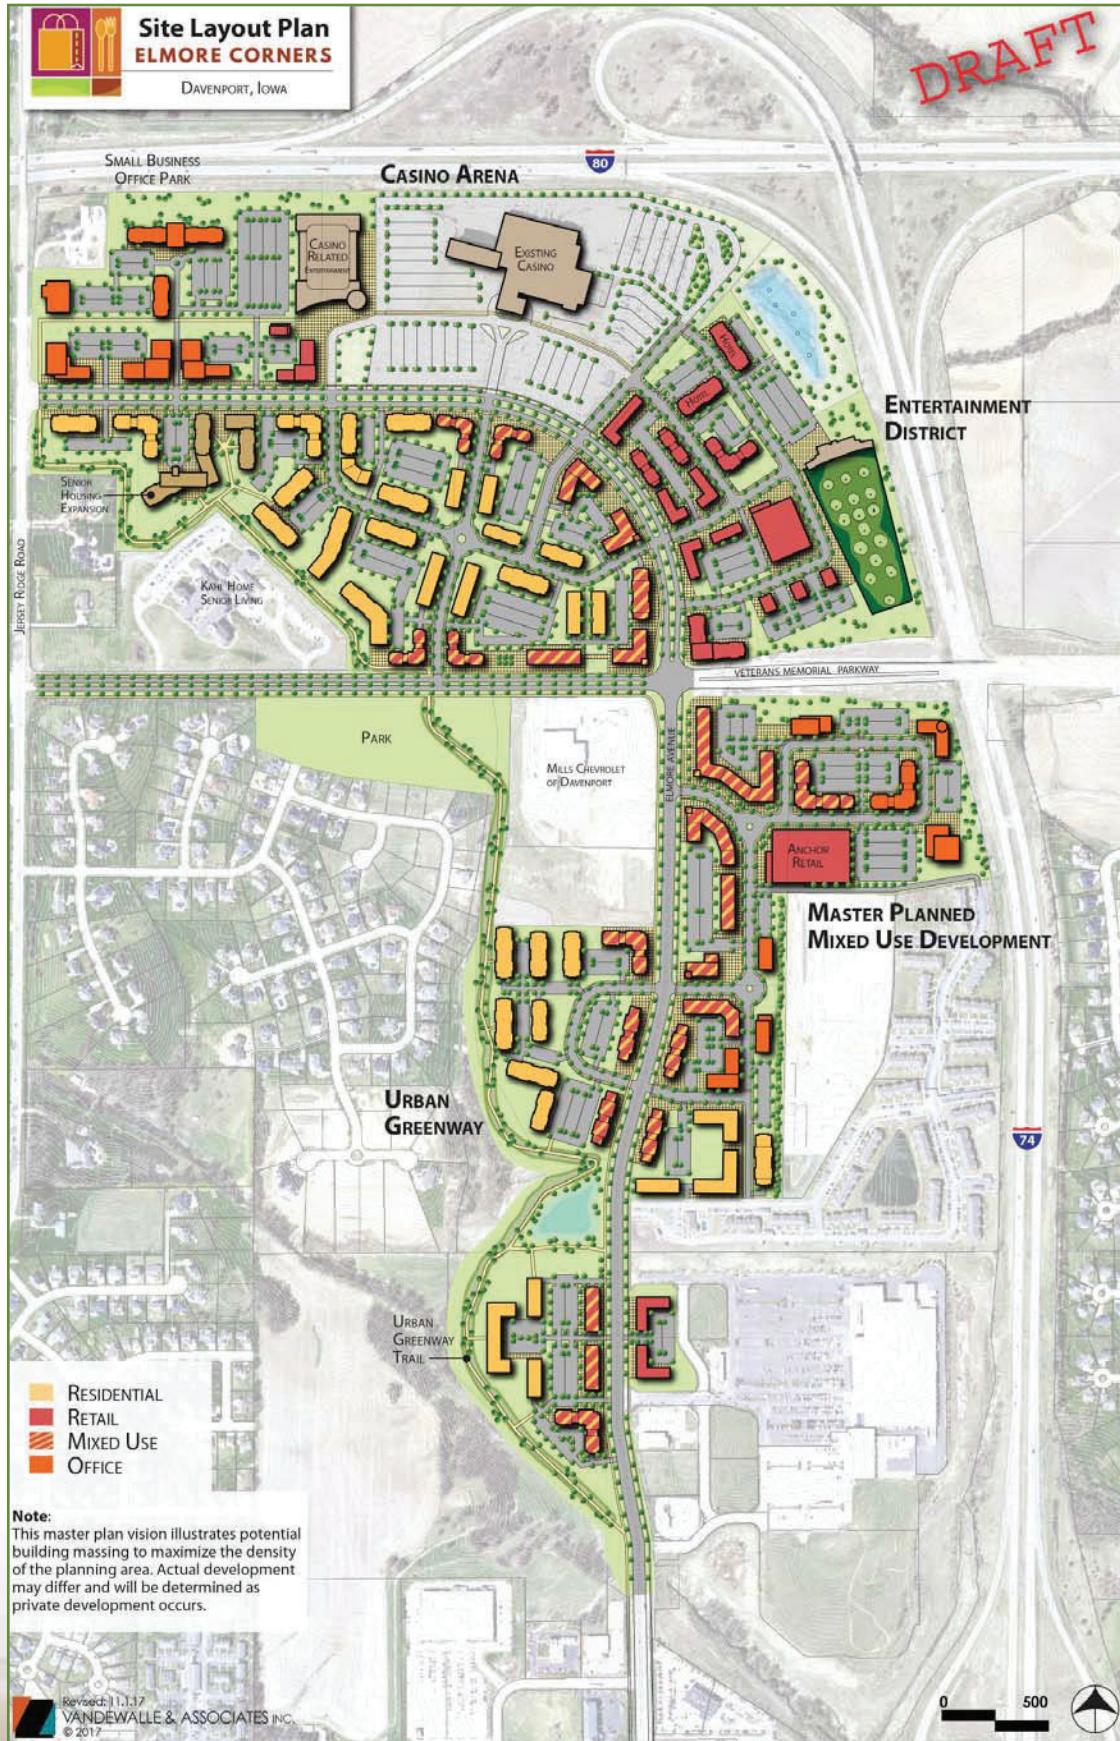

Map 7. Landscape Concept

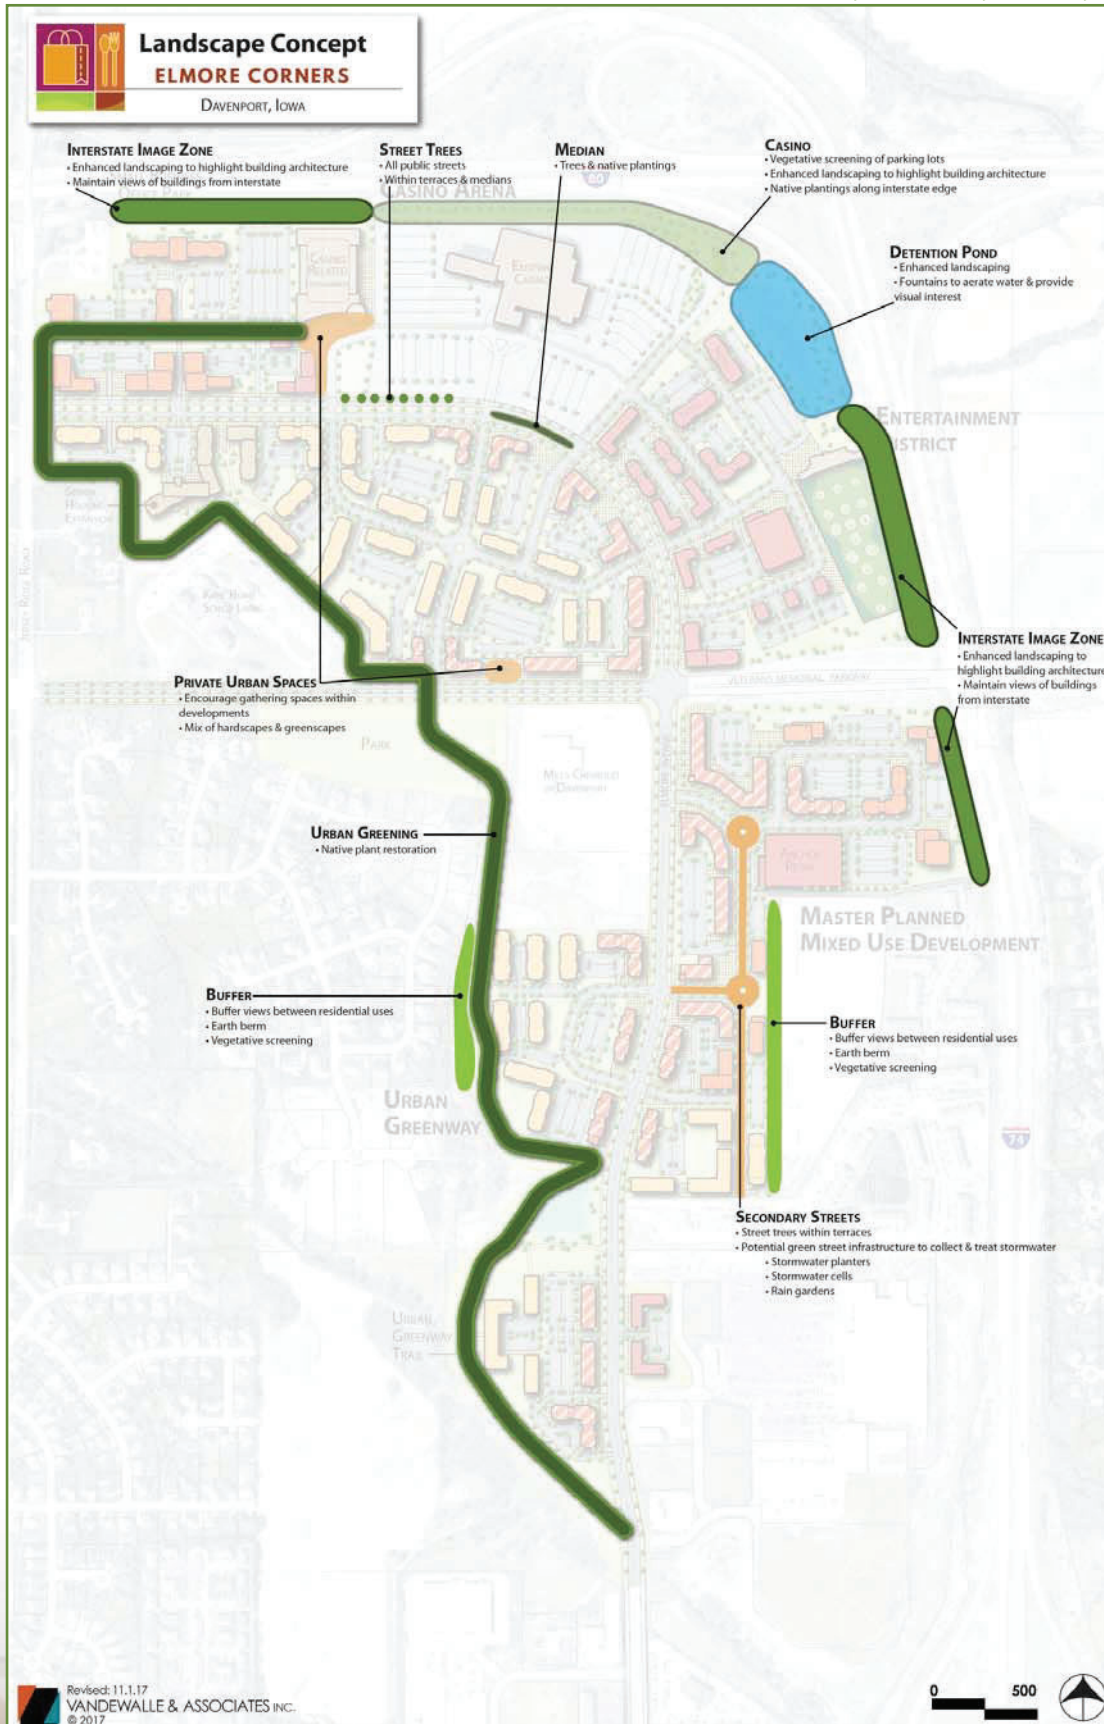

Vicinity Map
Case REZ21-03
6403 Elmore Avenue



Rezone from C-E Elmore Corners District to C-3 General Commercial District

Private parties utilizing City GIS data do so at their own risk. The City of Davenport will not be responsible for any costs or liabilities incurred due to any differences between information provided and actual physical conditions.


0 250 500 1,000 Feet



Zoning Map Amendment (Rezoning) Request


Case REZ21-03

6403 Elmore Avenue

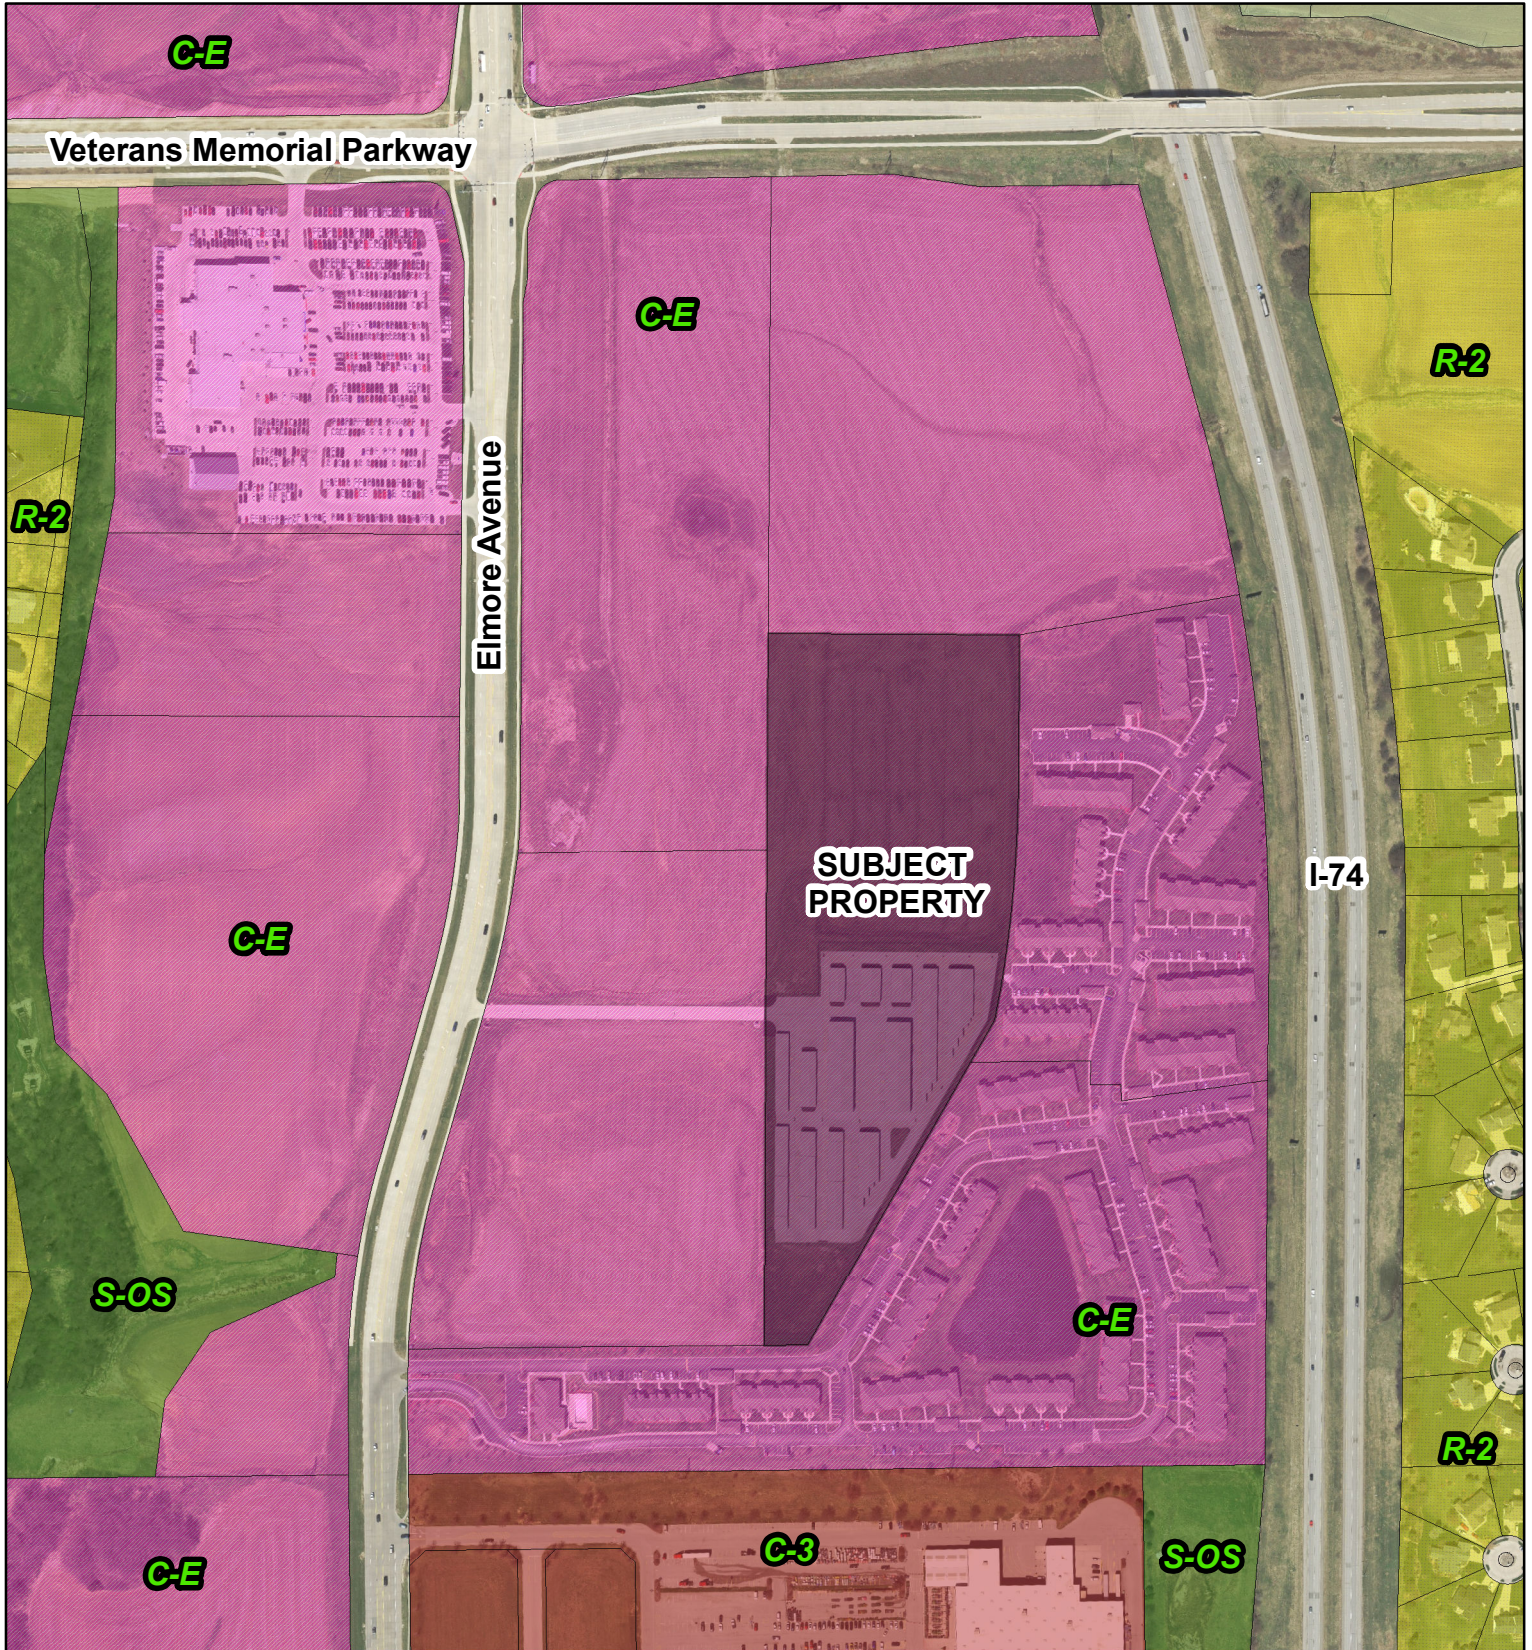

Rezone from C-E Elmore Corners District to C-3 General Commercial District


Private parties utilizing City GIS data do so at their own risk. The City of Davenport will not be responsible for any costs or liabilities incurred due to any differences between information provided and actual physical conditions.

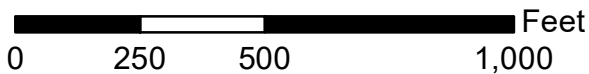

Future Land Use Map-Davenport +2035

Case REZ21-03

6403 Elmore Avenue

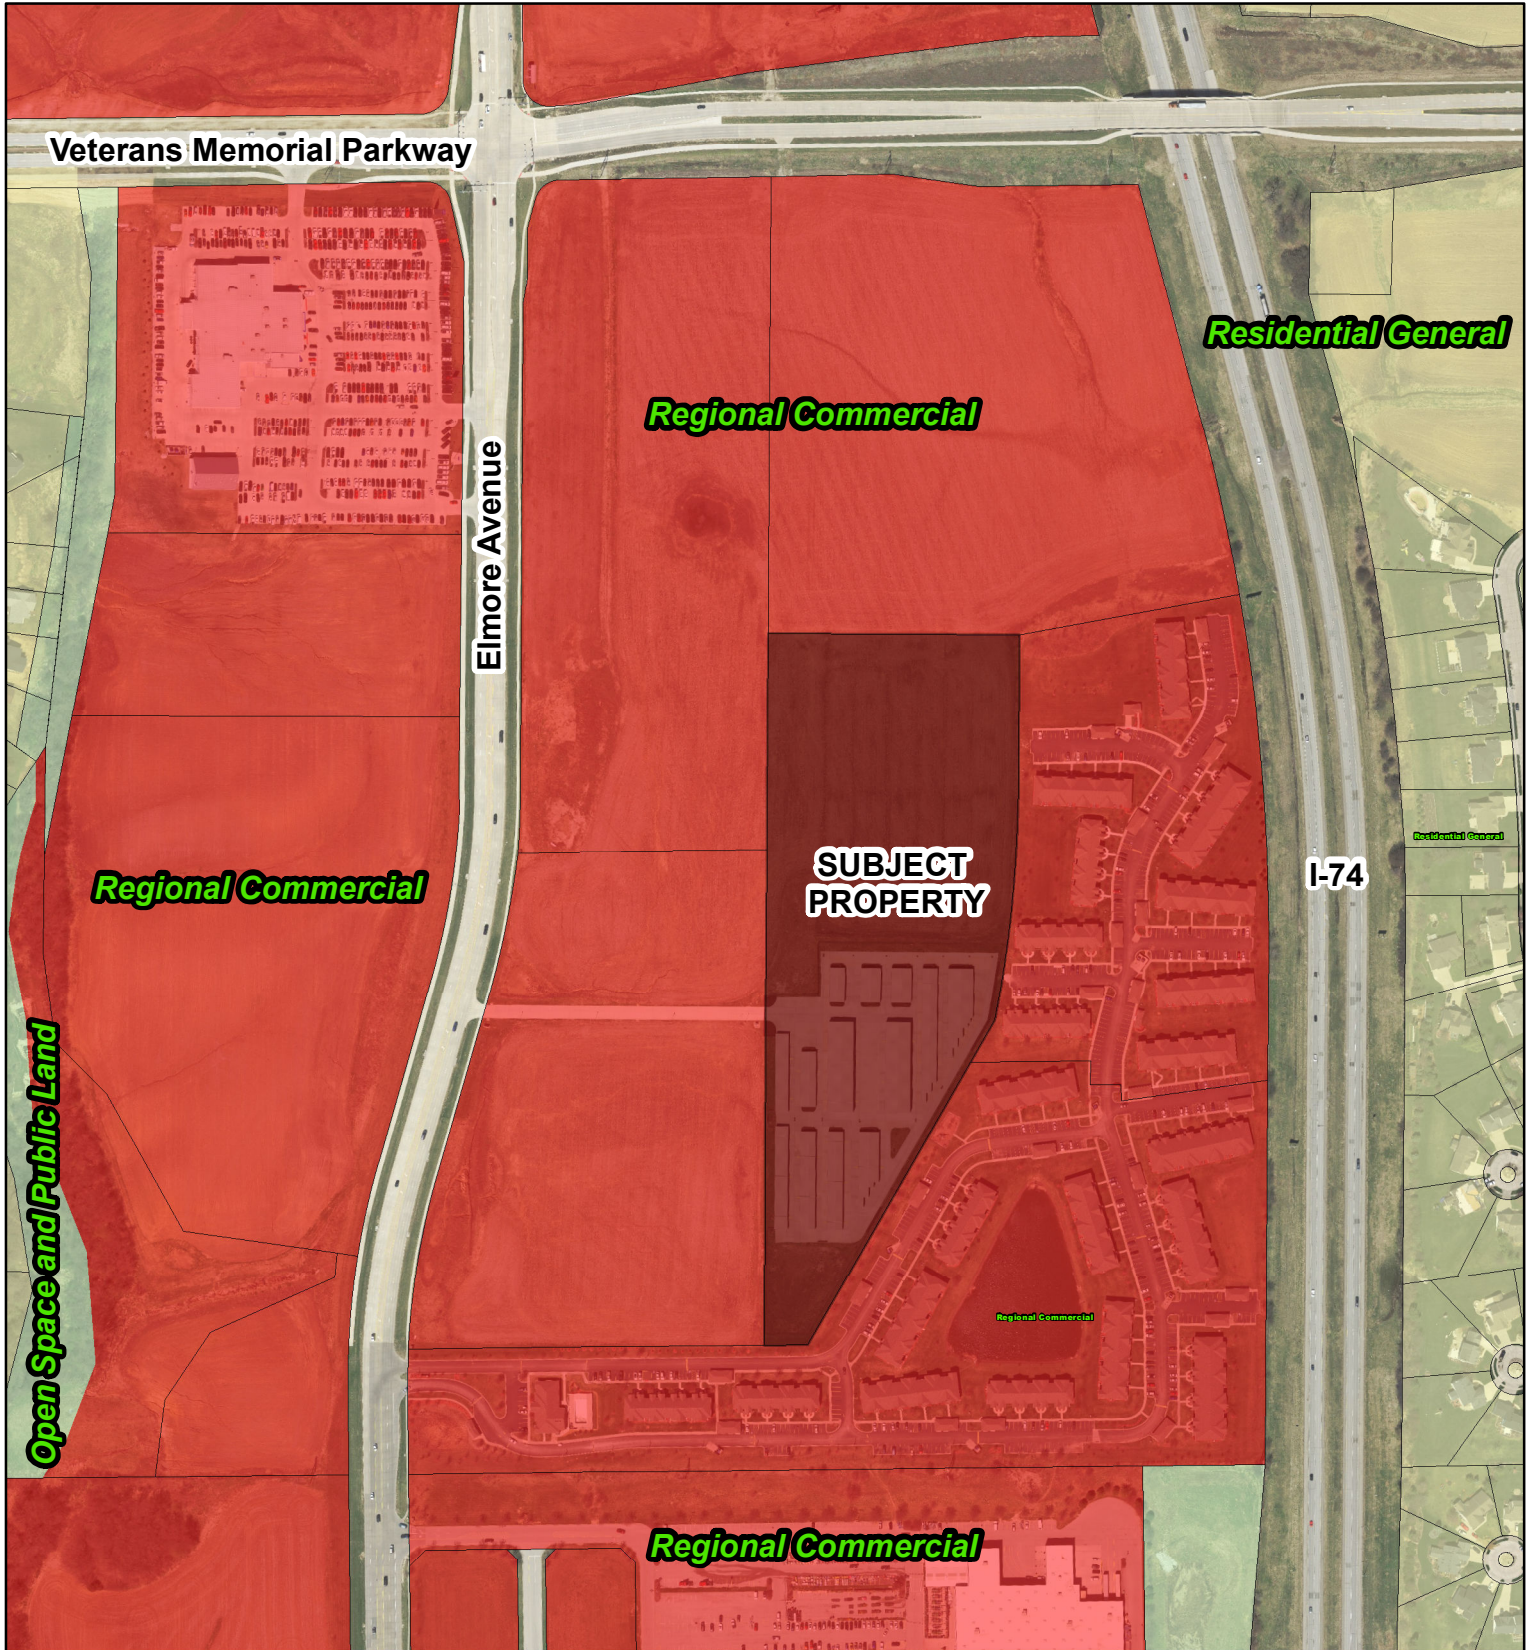

**Rezone from C-E Elmore Corners District to C-3 General Commercial District
Property to remain Regional Commercial**

Private parties utilizing City GIS data do so at their own risk.
The City of Davenport will not be responsible for any costs or
liabilities incurred due to any differences between information
provided and actual physical conditions.

0 250 500 1,000 Feet





Public Hearing Notice | Plan and Zoning Commission

Date: 5/4/2021
Time: 5 PM

Location: Council Chambers | City Hall | 226 W. 4th ST.
Subject: Public Hearing for a Rezoning Request Before the Plan and Zoning Commission

[Address Block]

To: All property owners within 200 feet of the subject property located at **6403 Elmore Avenue**

What is this About?

This notice is being sent to inform you that a public hearing will be held for a rezoning request. The purpose of the rezoning request is to permit the expansion of the existing outdoor storage facility.

Request/Case Description

Case REZ21-03: Request of Build to Suit on behalf of Elmore Storage LLC to rezone 6403 Elmore Avenue (PIN Y0551A04) from C-E Elmore Corners to C-3 General Commercial District to allow for the expansion of the existing outdoor storage units. [Ward 6]

What are the Next Steps after the Public Hearing?

The Plan and Zoning Commission will hold a formal public hearing at their meeting on May 4, 2021. The Plan and Zoning Commission will vote (provide a recommendation) to the City Council at their meeting on May 18, 2021. The Commission's recommendation will be forwarded to the City Council which will then hold its own public hearing. You will receive a notice of the City Council's public hearing. For the specific dates and times of subsequent meetings, please contact the case planner below.

Would You Like to Submit an Official Comment?

As a neighboring property owner you may have an interest in commenting on the proposed request via email or in person at the public hearing. Send written comments to planning@davenportiowa.com (no later than 12:00 PM one day before the public hearing) or to: Planning, 1200 E 46th St, Davenport IA 52807.

On-line/Telephone Participation:


Persons may join the meeting virtually: https://www.gotomeet.me/Davenport_Planning/planzoning & at 1-866-899-4679 with access code: 492-653-453. All documents related to the meeting (agenda included) are at "Search Minutes & Agendas": <http://www.cityofdavenportiowa.com/boards> Mondays before the meeting/public hearing.

Do You Have Any Questions?

If you have any questions or if accommodations are needed for any reason, please contact the planner assigned to this project (Scott Koops) at scott.koops@davenportiowa.com or 563-328-6701. Interpretive services are available at no charge. Servicios interpretativos libres estan disponibles. TTY: (563) 326-6145

Please note items may be removed or tabled to a future hearing date at the request of the Applicant or Commission/Board. Those interested verifying case actions and/or tablings, please contact Planning at 563-326-6198 or planning@davenportiowa.com for updates.

**Adjacent Property Owner Notice Area
Zoning Map Amendment (Rezoning) Request
Case REZ21-03: 6403 Elmore Avenue**

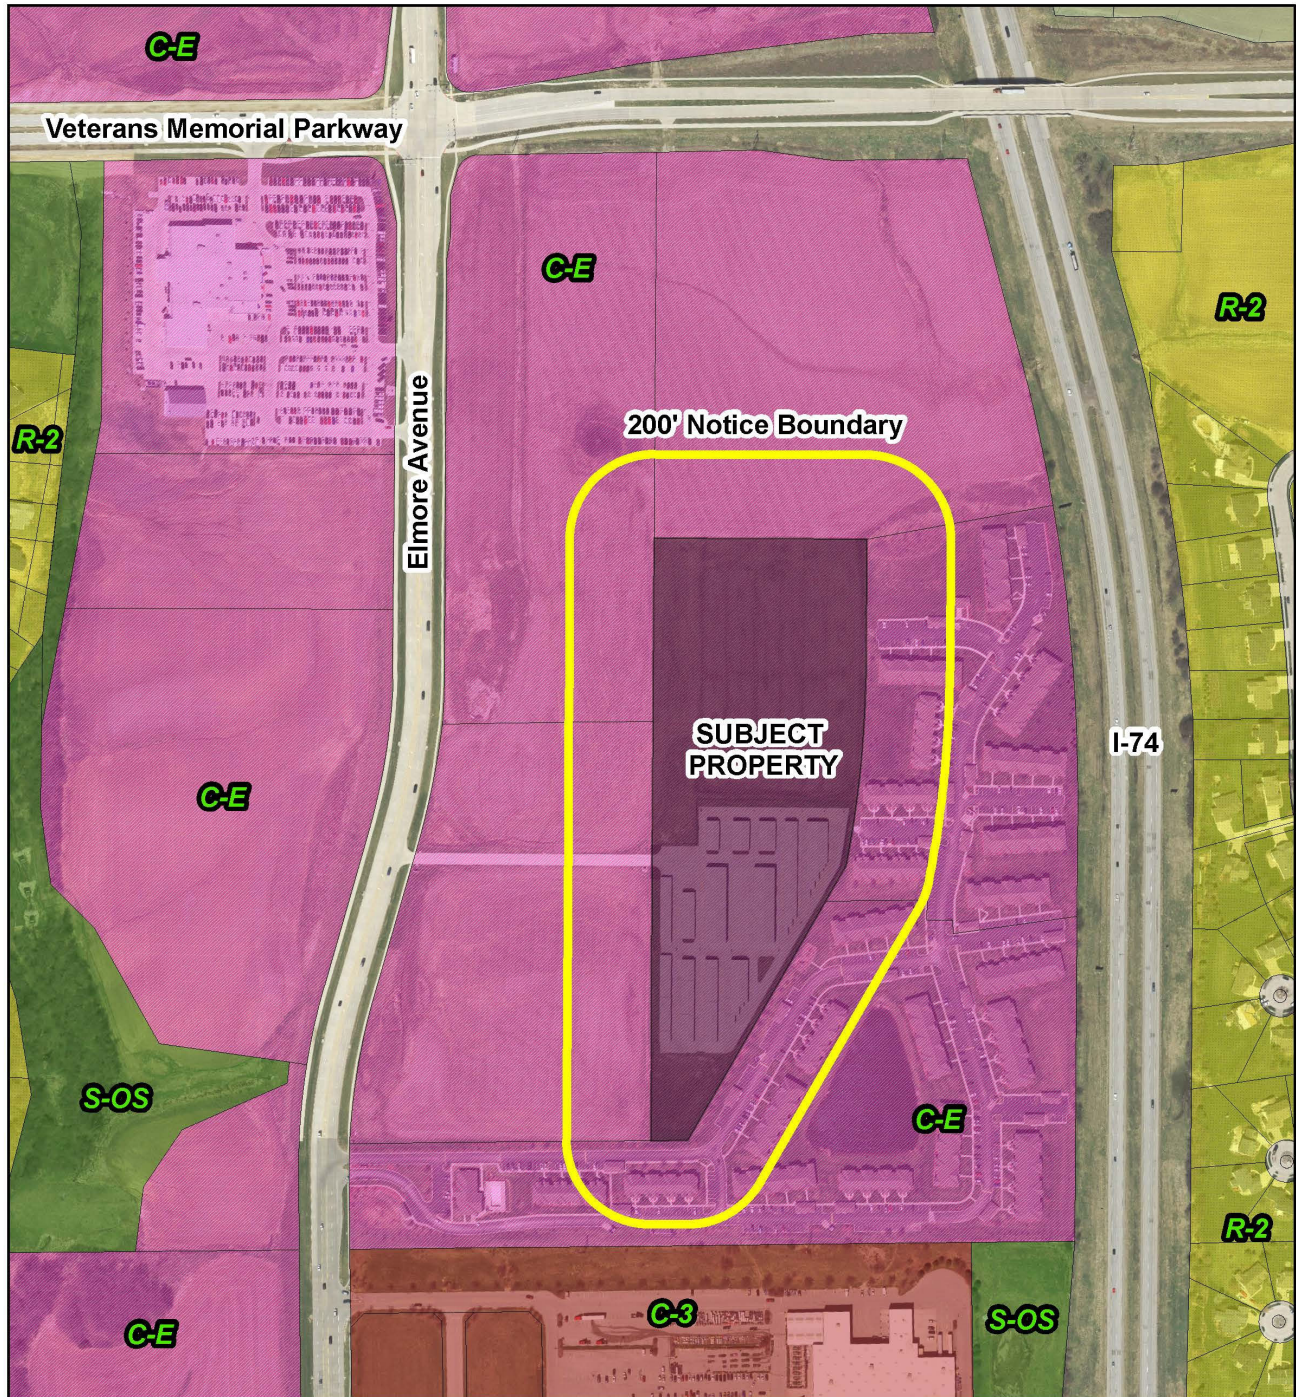


Rezone from C-E Elmore Corners District to C-3 General Commercial District

Private parties utilizing City GIS data do so at their own risk.
The City of Davenport will not be responsible for any costs or
liabilities incurred due to any differences between information
provided and actual physical conditions.

0 250 500 1,000 Feet



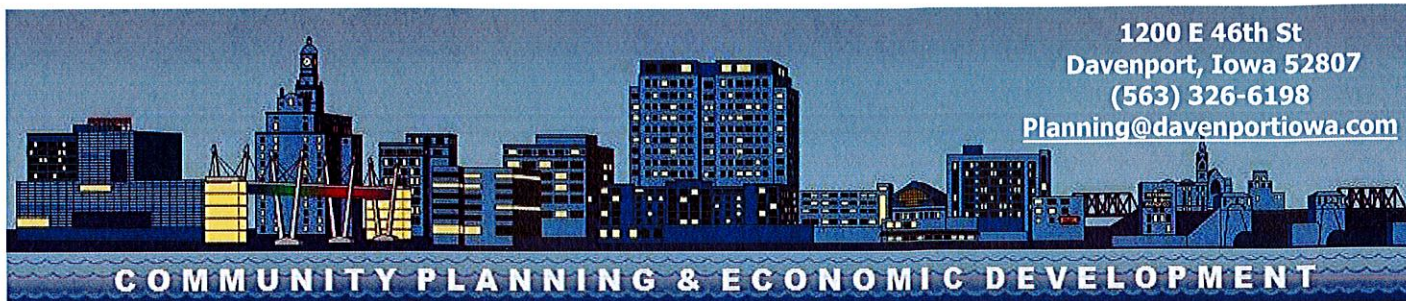

Complete application can be emailed to: planning@davenportiowa.com

Property Address*

***If no property address, please submit a legal description of the property.**

Applicant (Primary Contact)**

Name:
Company:
Address:
City/State/Zip:
Phone:
Email:

Application Form Type:

Plan and Zoning Commission

Zoning Map Amendment (Rezoning) ☒
Planned Unit Development ☐
Zoning Ordinance Text Amendment ☐
Right-of-way or Easement Vacation ☐
Voluntary Annexation ☐

Owner (if different from Applicant)

Name:
Company:
Address:
City/State/Zip:
Phone:
Email:

Zoning Board of Adjustment

Zoning Appeal ☐
Special Use ☐
Hardship Variance ☐

Engineer (if applicable)

Name:
Company:
Address:
City/State/Zip:
Phone:
Email:

Design Review Board

Design Approval ☐
Demolition Request in the Downtown ☐
Demolition Request in the Village of East Davenport ☐

Architect (if applicable)

Name:
Company:
Address:
City/State/Zip:
Phone:
Email:

Historic Preservation Commission

Certificate of Appropriateness ☐
Landmark Nomination ☐
Demolition Request ☐

Administrative

Administrative Exception ☐
Health Services and Congregate Living Permit ☐

Attorney (if applicable)

Name:
Company:
Address:
City/State/Zip:
Phone:
Email:

****If the applicant is different from the property owner, please submit an authorization form or an accepted contract for purchase.**

Request:Existing Zoning: Proposed Zoning Map Amendment:

Purpose of the Request:

Total Land Area: AcresDoes the Property Contain a Drainage Way or is it Located in a Floodplain Area: ☐ Yes ☒ No**Submittal Requirements:**

- The completed application form.
- Recorded warranty deed or accepted contract for purchase.
- Authorization form, if applicable. If the property is owned by a business entity, please provide Articles of Incorporation.
- A legal description of the request if not easily described on the deed or contract for purchase.
- Required fee:
 - Zoning Map Amendment is less than 1 acre - \$400.
 - Zoning Map Amendment is one acre but less than 10 acres - \$750 plus \$25/acre.
 - Zoning Map Amendment is 10 acres or more - \$1,000 plus \$25/acre.
 - \$10.00 per sign; more than one sign may be required depending upon the area of the request.

Formal Procedure:

(1) Application:

- Prior to submission of the application, the applicant shall correspond with Planning staff to discuss the request, potential alternatives and the process.
- The submission of the application does not constitute official acceptance by the City of Davenport. Planning staff will review the application for completeness and notify the applicant that the application has been accepted or additional information is required. Inaccurate or incomplete applications may result in delay of required public hearings.

(2) Plan and Zoning Commission public hearing:

- The City shall post notification sign(s) in advance of the public hearing. A minimum of one sign shall be required to face each public street if the property has frontage on that street. It is Planning staff's discretion to require the posting of additional signs. The purpose of the notification sign(s) is to make the public aware of the request.
- The applicant shall make a presentation regarding the request at a neighborhood meeting. The purpose of meeting is to offer an opportunity for both applicant and neighboring residents/property owners to share ideas, offer suggestions, and air concerns in advance of the formal public hearing process. Planning staff will coordinate meeting date, time, and location and send notices to surrounding property owners.
- The Plan and Zoning Commission will hold a public hearing on the request. Planning staff will send notices to surrounding property owners.

(3) Plan and Zoning Commission's consideration of the request:

- Planning staff will perform a technical review of the request and present its findings and recommendation to the Plan and Zoning Commission.
- The Plan and Zoning Commission will vote to provide its recommendation to the City Council.
- If the Plan and Zoning Commission recommends denial, the request may only be approved by a favorable 3/4 vote of the City Council.

Formal Procedure (continued):

(4) City Council's consideration of the request:

- The Committee of the Whole (COW) will hold a public hearing on the request. Planning staff will send a public hearing notice to surrounding property owners.
- If property owners representing 20% or more of the area within 200 feet of the exterior boundaries of the request submit a written protest, the request may only be approved by a favorable 3/4 vote of the City Council. For the purpose of the 20% protest rate, formal protests will be accepted until the public hearing is closed.
- The City Council will vote on the request. For a zoning map amendment to be approved three readings of the Ordinance are required; one reading at each Council Meeting. In order for the Ordinance to be valid it must be published. This generally occurs prior to the next City Council meeting.

Applicant:

Date:

By typing your name, you acknowledge and agree to the aforementioned submittal requirements and formal procedure and that you must be present at scheduled meetings.

Received by:

Planning staff

Date:

Date of the Public Hearing:

Meetings are held in City Hall Council Chambers located at 226 West 4th Street, Davenport, Iowa.

Authorization to Act as Applicant

I, Thad Denhartog
authorize Kevin Koellner
to act as applicant, representing me/us before the Plan and Zoning Commission and City Council.

[Signature]
Signature(s)

State of Iowa,
County of Scott.


Sworn and subscribed to before me

This 6th day of April 2021

IA Drivers License
Form of Identification

[Signature]
Notary Public

My Commission Expires:

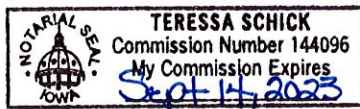



Wednesday, May 19, 2021

Please publish the following public notice in the next available edition of the Quad City Times per your legal notice submission schedule.

The PO number for this notice is: 2111171

Please provide proof of publication for our records. If you have any questions, please contact us at planning@davenportiowa.com, the email which submitted the request, or at 563-326-6198. Thank you!

**NOTICE
PUBLIC HEARING
WEDNESDAY, June 2, 2021 5:30 P.M.
CITY OF DAVENPORT COMMITTEE OF THE WHOLE
CITY HALL COUNCIL CHAMBERS
226 W 4th ST – DAVENPORT, IA**

The City Plan and Zoning Commission has on file the following request which has been forwarded to City Council's Committee of the Whole (COW):
Case REZ21-03: Request of Build to Suit on behalf of Elmore Storage LLC to rezone 6403 Elmore Avenue (PIN Y0551A04) from C-E Elmore Corners to C-3 General Commercial District to allow for the expansion of the existing outdoor storage units [Ward 6]. Legal description of the property proposed to be rezoned is as follows: Lot 4 of Jersey Farms Commercial Park 2nd Addition to the City of Davenport, Iowa. At its May 18, 2021 meeting, the Plan and Zoning Commission recommended case REZ21-03 be forwarded to City Council with a recommendation for approval subject to the listed findings:
Findings:

1. The zoning map amendment is consistent with the Davenport 2035+ Land Use Plan, (Regional Commercial – RC) which allows for the proposed use and other such similar uses.
2. The proposed C-3 District and storage use is compatible with the adjacent zoning, area characteristics, and public health and welfare as there are other regional commercial uses nearby and the use is allowed in the RC classification.

3. Rezoning the property to C-3 General Commercial District does not create any nonconformities and will in fact change a nonconforming use into a conforming use.
4. Required Special Use approval for outdoor storage units in the C-3 District offers a further level of review for the protection of adjacent properties.

City Council's Committee of the Whole public hearing on the above case is scheduled for 5:30 p.m. or as soon thereafter as possible on Wednesday, May 19, 2021 in Davenport City Hall Council Chambers, 226 West 4th Street, Davenport, Iowa. You may submit written comments on the above item(s) or attend the public hearing to express your views, or both. Interpretive services are available at no charge. Servicios interpretativos libres estan disponibles. TTY: (563) 326-6145. Any signed written comments to be reported at the public hearing should be received in Development and Neighborhood Services at the below address, no later than 12:00 noon on the day before the public hearing. Development and Neighborhood Services Department
E-MAIL: planning@davenportiowa.com PHONE: 563-326-6198 PO# 2111171



PUBLIC HEARING NOTICE | City Council - Committee of the Whole

Date: 6/2/2021 Location: Council Chambers | City Hall | 226 W. 4th ST.
Time: 5:30 PM Subject: Public Hearing for rezoning request before the City Council – C.O.W.

EXAMPLE
NOTICE
LETTER

To: All property owners within 200 feet of the subject property located at **6403 Elmore Avenue**.

What is this About?

This notice is being sent to inform you that a public hearing will be held for a rezoning request. The purpose of the rezoning request is to change the property's allowed uses by changing the zoning classification.

Request/Case Description

Case REZ21-03: Request of Build to Suit on behalf of Elmore Storage LLC to rezone 6403 Elmore Avenue (PIN Y0551A04) from C-E Elmore Corners Zoning District to C-3 General Commercial Zoning District to allow for the expansion of the existing outdoor storage units [Ward 6].

What are the Next Steps after the Public Hearing?

The Plan and Zoning Commission recommended case REZ21-03 be forwarded to City Council with a recommendation for approval subject to the following findings and conditions: Findings: 1. The zoning map amendment is consistent with the Davenport 2035+ Land Use Plan, (Regional Commercial – RC) which allows for the proposed use and other such similar uses. 2. The proposed C-3 District and storage use is compatible with the adjacent zoning, area characteristics, and public health and welfare as there are other regional commercial uses nearby and the use is allowed in the RC classification. 3. Rezoning the property to C-3 General Commercial District does not create any nonconformities and will in fact change a nonconforming use into a conforming use. 4. Required Special Use approval for outdoor storage units in the C-3 District offers a further level of review for the protection of adjacent properties. Conditions: None.

Would You Like to Submit an Official Comment?

As a neighboring property owner/occupant you may have an interest in commenting on the proposed request via email or in person at the public hearing. Official comments must have written signatures sent to planning@davenportiowa.com (no later than 12:00 PM *one day before* the public hearing) or to: Planning, 1200 E 46th St, Davenport IA 52807.

Do You Have Any Questions?

If you have any questions or if accommodations are needed for any reason, please contact the planner assigned to this project (Laura Berkley) at Laura.Berkley@davenportiowa.com or 563-888-3553. Interpretive services are available at no charge. Servicios interpretativos libres estan disponibles. TTY: (563) 326-6145

Please note items may be removed or tabled to a future hearing date at the request of the Applicant or Commission/Board. Those interested verifying case actions and/or tablings, please contact Planning at 563-326-6198 or planning@davenportiowa.com for updates.

City of Davenport

Department: Community Planning & Economic Development
Contact Info: Laura Berkley | 563-888-3553

Action / Date
6/23/2021

Subject:

Resolution approving Case F21-02 being the request of Prairie Heights Development, LLC for a final plat of Prairie Heights Fourth Addition for a 21-lot subdivision on 17.13 acres located west of Olde Brandy Lane and Mississippi Avenue. [Ward 8]

Recommendation:

Adopt the Resolution.

Background:

The request is for a final plat for a 21-lot subdivision on 17.13 acres of property to facilitate a residential development. This plat is a continuation of the development adjacent to the east and is compatible with that development.

The Plan & Zoning Commission reviewed the final plat at its April 6, 2021 meeting and voted to recommend approval of the plat, subject to the following findings and conditions (6-0):

Findings:

1. The plat conforms to the comprehensive plan Davenport+2035; and
2. The plat (with conditions recommended by City staff) would achieve consistency with subdivision requirements.

Conditions:

1. That the surveyor signs the plat;
2. That the utility providers sign the plat when their easement needs have been met;
3. That the cul-de-sac radius is increased to meet City specifications;
4. That all easements be a minimum of 15 feet or twice the depth of the utility line.

Staff have reviewed the revised plat and all conditions have been met.

ATTACHMENTS:

Type	Description
▢ Resolution Letter	Resolution
▢ Backup Material	Final Plat
▢ Backup Material	Staff Report
▢ Backup Material	Current Zoning Map
▢ Backup Material	Future Land Use Map
▢ Backup Material	Application

REVIEWERS:

Department	Reviewer	Action	Date
City Clerk	Admin, Default	Approved	6/11/2021 - 4:27 PM

Resolution No. _____

Resolution offered by Alderman Gripp.

RESOLVED by the City Council of the City of Davenport.

RESOLUTION approving Case F21-02 being the request of Prairie Heights Development, LLC for a final plat of Prairie Heights Fourth Addition for a 21-lot subdivision on 17.13 acres located west of Olde Brandy Lane and Mississippi Avenue.

WHEREAS, the Plan and Zoning Commission reviewed Case F21-02 at the April 6, 2021 regularly scheduled meeting with a recommendation for approval subject to four conditions; and

WHEREAS, the conditions have been added to the plat and/or provided.

NOW, THEREFORE, BE IT RESOLVED, by the City Council of the City of Davenport that the final plat of Prairie Heights Fourth Addition to the City of Davenport, Scott County, Iowa as filed with the City Clerk by Prairie Heights Development LLC, be the same is hereby approved and accepted; and the dedication of public street purposes and the granting of easements as shown on said plat are accepted and confirmed by the Mayor and Deputy City Clerk of said City; and be it

FURTHER RESOLVED that the Mayor and Deputy City Clerk are hereby authorized and instructed to certify to the adoption of this resolution on said plat.

Passed and approved this 23rd day of June, 2021.

Approved:

Attest:

Mike Matson
Mayor

Brian Krup
Deputy City Clerk

FINAL PLAT
PRAIRIE HEIGHTS FOURTH ADDITION
DAVENPORT, IOWA

CURVE TABLE					
CURVE #	LENGTH	RADIUS	DELTA	CHORD DIR.	CHORD LEN.
C1	106.44	480.00	12°42'17"	S09° 01' 14"E	106.22
C2	48.14	325.00	8°29'15"	S28° 33' 18"E	48.10
C3	39.27	25.00	90°00'00"	N42° 20' 12"E	35.36
C4	39.27	25.00	89°59'58"	S47° 39' 49"E	35.36
C5	59.33	325.00	10°27'32"	N87° 26' 02"W	59.24
C6	54.89	325.00	9°40'39"	N77° 21' 56"W	54.83
C7	12.10	30.00	23°06'35"	N84° 04' 55"W	12.02
C8	14.92	30.00	28°29'58"	S70° 06' 49"W	14.77
C9	55.03	58.00	54°21'28"	S83° 02' 34"W	52.99
C10	43.80	58.00	43°15'50"	N48° 08' 48"W	42.76
C11	43.50	58.00	42°58'08"	N05° 01' 49"W	42.48
C12	44.34	58.00	43°48'02"	N38° 21' 17"E	43.27
C13	44.04	58.00	43°30'21"	N82° 00' 29"E	42.99
C14	55.41	58.00	54°44'13"	S48° 52' 14"E	53.33
C15	26.65	30.00	50°53'37"	S46° 56' 56"E	25.78
C16	3.58	275.00	0°44'48"	S72° 46' 09"E	3.58
C17	93.69	275.00	19°31'15"	S82° 54' 10"E	93.24
C18	102.21	300.00	19°31'15"	S82° 54' 10"E	101.72

LINE TABLE			LINE TABLE			LINE TABLE		
LINE #	LENGTH	BEARING	LINE #	LENGTH	BEARING	LINE #	LENGTH	BEARING
L1	142.67	S70° 40' 43"W	L19	55.00	S87° 20' 12"W	L37	141.46	S20° 13' 18"W
L2	15.75	S19° 19' 17"E	L20	38.32	S10° 33' 00"E	L38	117.01	S63° 29' 07"W
L3	199.04	S70° 40' 43"W	L21	130.68	S65° 48' 24"E	L39	157.72	N73° 08' 33"W
L4	51.27	S77° 26' 54"W	L22	135.00	S24° 11' 36"W	L40	118.60	N29° 44' 42"W
L5	155.20	S61° 37' 38"W	L23	121.17	S65° 48' 24"E	L41	35.00	N81° 42' 26"W
L6	50.11	N35° 22' 21"W	L24	135.00	N24° 11' 36"E	L42	38.60	S50° 37' 54"E
L7	60.00	N65° 21' 33"W	L25	135.00	N87° 20' 12"E	L43	28.15	S30° 01' 10"E
L8	155.54	N24° 11' 36"E	L26	15.00	S02° 39' 48"E	L44	28.15	S30° 01' 10"E
L9	79.70	N65° 48' 24"W	L27	50.00	N87° 20' 12"E			
L10	155.34	S20° 22' 46"W	L28	15.00	N02° 39' 48"W			
L11	112.83	N65° 48' 24"W	L29	135.00	N87° 20' 12"E			
L12	141.04	N57° 21' 29"W	L30	54.29	S65° 57' 24"W			
L13	101.82	N42° 49' 17"W	L31	25.00	N87° 20' 12"E			
L14	224.34	N27° 00' 52"W	L32	25.00	N87° 20' 12"E			
L15	44.44	N01° 24' 39"W	L33	130.19	S73° 08' 33"E			
L16	147.15	S02° 39' 48"E	L34	135.00	N02° 39' 48"W			
L17	56.30	S30° 01' 10"E	L35	155.67	S07° 47' 44"W			
L18	135.00	S02° 39' 48"E	L36	159.61	S11° 43' 02"W			

MINIMUM LOW OPENING ELEVATIONS	
LOT 9 -	719.00
LOT 10 -	711.00
LOT 11 -	708.00
LOT 12 -	708.00
LOT 19 -	708.83
LOT 20 -	704.50

APPROVED BY:	
CITY OF DAVENPORT	
BY:	
DATE:	ATTEST:
CITY PLAN & ZONE COMMISSION	
BY:	DATE:
CENTURYLINK	DATE
MEDIACOM	DATE
IOWA AMERICAN WATER COMPANY	DATE
MIDAMERICAN ENERGY	DATE
APPROVED SUBJECT TO ENCUMBRANCES OF RECORD BY MIDAMERICAN	

NOTES:

- THE INTENDED USE OF THE OUTLOT AND LETTERED LOTS WITHIN THE PLAT ARE AS FOLLOWS:

OUTLOT	INTENDED USE	RESPONSIBLE PARTY
LOT A	RIGHT-OF-WAY DEDICATION	CITY OF DAVENPORT
- REQUIRED SETBACKS ARE:

FRONT	SIDE	REAR
20'	5'	20'
- OWNERS OF LOTS ON WHICH A DRAINAGE EASEMENT HAS BEEN ESTABLISHED AS A STORMWATER PASSAGEWAY SHALL MAINTAIN SAID EASEMENT AS A LAWN, PLANTED IN GRASS AND FREE OF STRUCTURES, SWIMMING POOLS, FENCES, FILL, BUSHES, TREES, SHRUBS, OR OTHER LANDSCAPING THAT WOULD IMPEDE THE FLOW OF WATER.
- SIDEWALKS SHALL BE INSTALLED ALONG STREET FRONTAGES WHEN SO ORDERED BY THE CITY.

KEY NOTES:


- (A) 15' PUBLIC UTILITY EASEMENT
- (B) 30' STORM SEWER AND DRAINAGE EASEMENT
- (C) 20' DRAINAGE EASEMENT
- (D) 15' SANITARY SEWER AND PUBLIC UTILITY EASEMENT
- (E) EXISTING SANITARY SEWER AND DRAINAGE EASEMENT
- (F) 20' WATER MAIN EASEMENT

FOR RECORDER'S USE ONLY

RECORDER'S INDEX

COUNTY: SCOTT
SECTION: 1-178N-R3E
QUARTER SECTION: SE 1/4
CITY: DAVENPORT
SUBDIVISION: PRAIRIE HEIGHTS FOURTH ADD
BLOCK: NA
LOT(S): NA

ENGINEER:

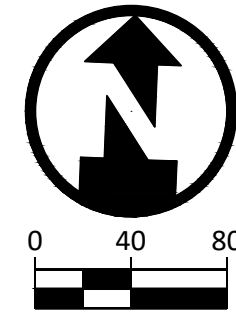

DRAWING LOG

DATE	DESCRIPTION OF CHANGES

PROJECT NAME:	PRAIRIE HEIGHTS FOURTH ADDITION
CLIENT NAME:	PRAIRIE HEIGHTS DEV

SHEET NAME:	FINAL PLAT
PROJECT NO.:	19-0095
DESIGN PROFESSIONAL:	WELCH

SHEET NUMBER:
1 OF 1




LEGEND	
⊙	SET 3/4" Ø PIPE OPC 19828
●	FOUND PROPERTY CORNER
3/4" Ø PIPE OPC 19828 OR AS LABELED	
OPC	ORANGE PLASTIC CAP
—	PROPOSED BOUNDARY/PROPERTY LINE
- - - -	EXISTING PROPERTY LINE
- - - -	PROPOSED EASEMENT
- - - -	SECTION LINE

LEGAL DESCRIPTION

LOT 23 OF PRAIRIE HEIGHTS THIRD ADDITION, AN OFFICIAL PLAT NOW IN AND FORMING A PART OF THE CITY OF DAVENPORT, AS RECORDED IN DOCUMENT #2020-00030329 OF THE SCOTT COUNTY RECORDER'S OFFICE, SCOTT COUNTY, IOWA.

DESCRIBED PARCEL CONTAINS 17.13 ACRES AND IS SUBJECT TO EASEMENTS AND OTHER RESTRICTIONS OF RECORD.

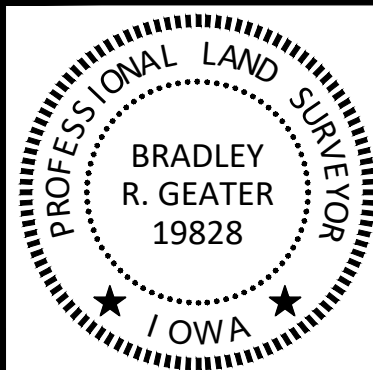

OWNER / APPLICANT:
PRAIRIE HEIGHTS DEVELOPMENT LLC
211 FIRST AVENUE SE
CEDAR RAPIDS, IA 52401

PREPARED BY:
AXIOM CONSULTANTS, LLC
60 E. COURT STREET, UNIT 3
IOWA CITY, IOWA 52240

I HEREBY CERTIFY THAT THIS LAND SURVEYING DOCUMENT WAS PREPARED AND THE RELATED SURVEY WORK WAS PERFORMED BY ME OR UNDER MY DIRECT PERSONAL SUPERVISION AND THAT I AM A DULY LICENSED LAND SURVEYOR UNDER THE LAWS OF THE STATE OF IOWA.

BRADLEY R. GEATER, P.L.S., P.E.
LICENSE NUMBER 19828.

DATE

MY LICENSE RENEWAL DATE IS DECEMBER 31, 2021.

PAGES OR SHEETS COVERED BY THIS SEAL: 1 OF 1

Case F21-02
Prairie Heights 4th Addition Final Plat

Staff Report:

Comprehensive Plan:

Within Existing Urban Service Area: Yes

Within Urban Service Area 2035: Yes

Future Land Use Designation: Residential General (RG) – Designates neighborhoods that are mostly residential but include, or are within one-half mile (walking distance) of scattered neighborhood-compatible commercial services, as well as other neighborhood uses like schools, churches, corner stores, etc. generally oriented along Urban Corridors (UC). Neighborhoods are typically designated as a whole. Existing neighborhoods are anticipated to maintain their existing characteristics in terms of land use mix and density, with the exception along edges and transition areas, where higher intensity may be considered.

Relevant Goals to be considered in this Case: Strengthen the Existing Built Environment.

The proposed Final Plat would comply with the Davenport +2035 proposed land use section.

Zoning:

The property is currently zoned R-4 Single and Two-Family Residential Zoning District.

Technical Review:

- Streets. The property would have access via Olde Brandy Lane and would add 707 linear feet of new street added to the City, all of which would meet Davenport Municipal Code requirements.
- Storm Water. The development will include more than 5,000 square feet of hard surface. Outlot A in Prairie Heights 3rd Addition was designed to serve as water detention for this development at full build out. With R-4 zoning, the maximum impervious surface coverage is 60% of each of the lots. The development of the property will need to comply with the City's stormwater requirements.
- Sanitary Sewer. Sanitary sewers will be extended from existing infrastructure on Olde Brandy Lane.
- Other Utilities. Other normal utility services are available.

Public Input:

No public hearing is required for a Final Plat.


Case F21-02: Prairie Heights 4th Addition

Current Zoning



Case F21-02: Prairie Heights 4th Addition

Future Land Use

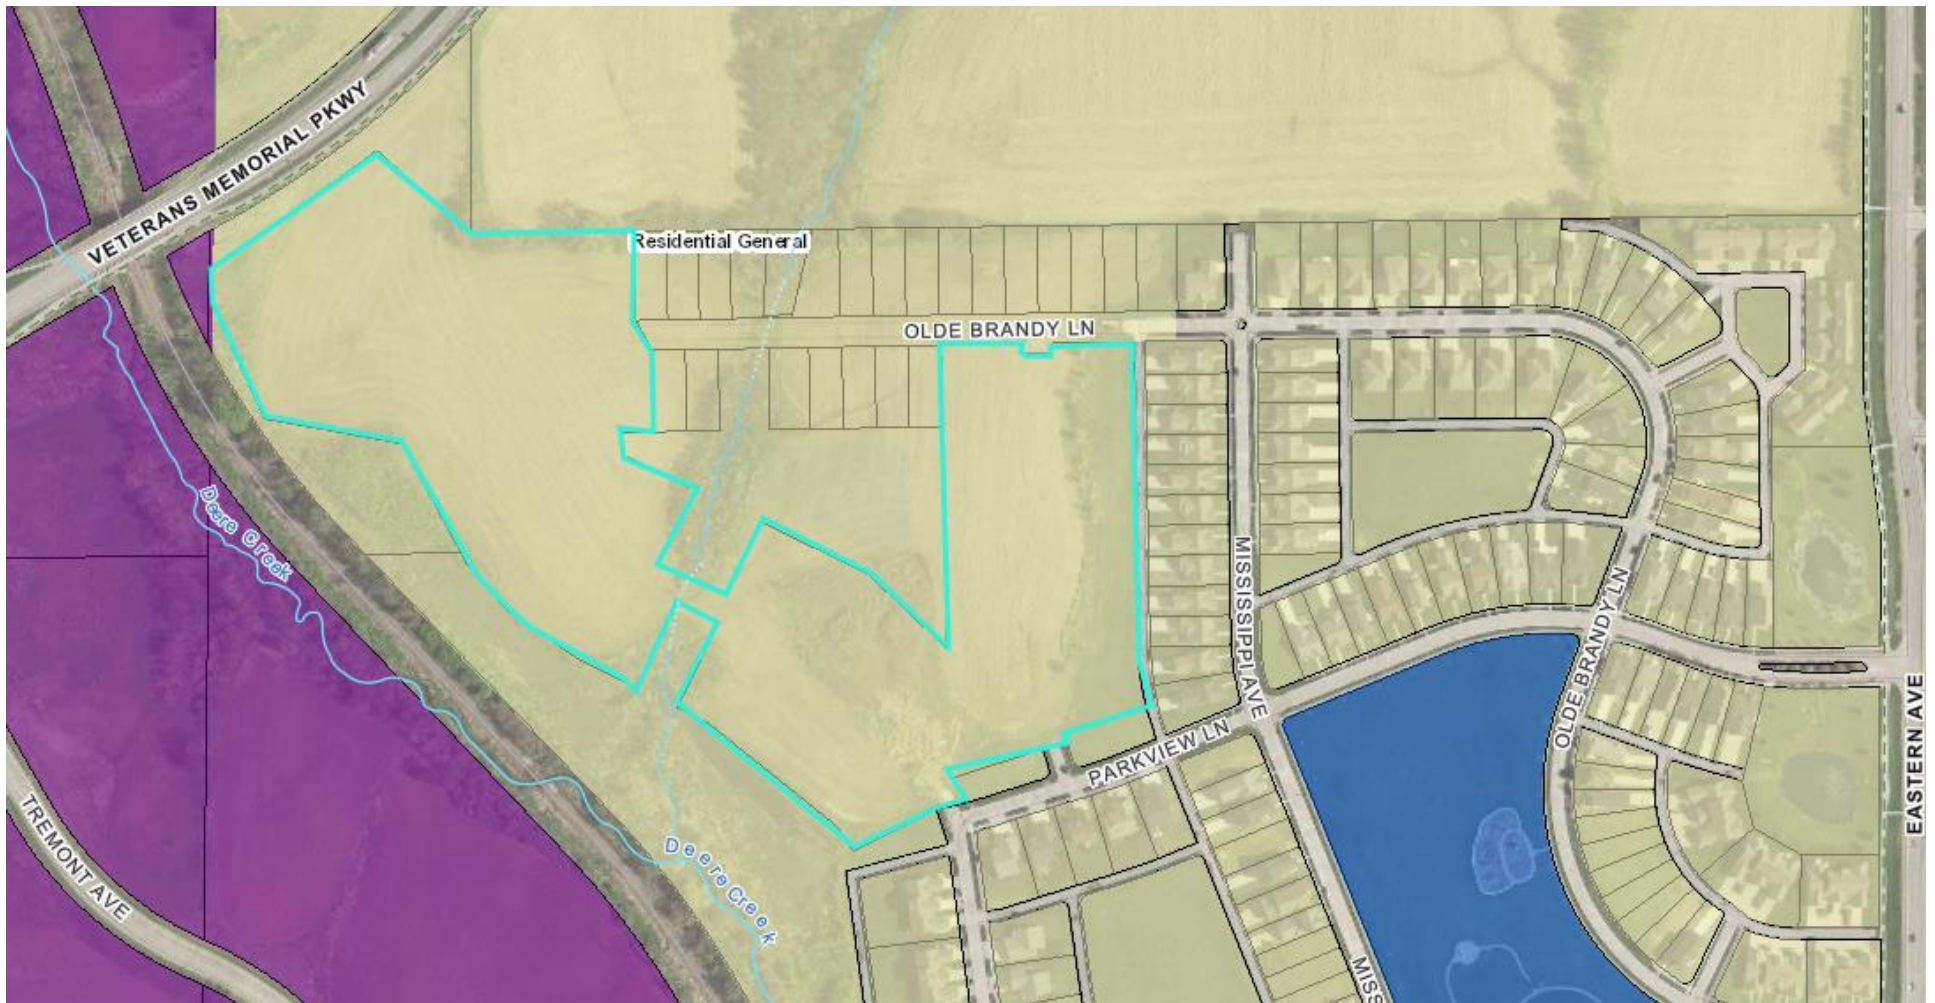



Complete application can be emailed to planning@ci.davenport.ia.us

Property Address*

*If no property address, please submit a legal description of the property.

Applicant (Primary Contact)

Name:
Company:
Address:
City/State/Zip:
Phone:
Email:

Application Form Type:

Plan and Zoning Commission

Zoning Map Amendment (Rezoning)
Planned Unit Development
Zoning Ordinance Text Amendment
Right-of-way or Easement Vacation
Voluntary Annexation

Owner (if different from Applicant)

Name:
Company:
Address:
City/State/Zip
Phone:
Email:

Zoning Board of Adjustment

Zoning Appeal
Special Use
Hardship Variance

Design Review Board

Design Approval
Demolition Request in the Downtown
Demolition Request in the Village of
East Davenport

Engineer (if applicable)

Name:
Company:
Address:
City/State/Zip
Phone:
Email:

Historic Preservation Commission

Certificate of Appropriateness
Landmark Nomination
Demolition Request

Architect (if applicable)

Name:
Company:
Address:
City/State/Zip:
Phone:
Email:

Administrative

Administrative Exception
Health Services and Congregate
Living Permit

Attorney (if applicable)

Name:
Company:
Address:
City/State/Zip:
Phone:
Email:

Preliminary Plat – Required for subdivisions of four lots or more.

Property Location:

Total Land Area:

Total Number of Lots:

Does the Property Contain a Drainage Way or is it Located in a Floodplain Area: Yes No

Submittal Requirements:

- The completed application form.
- Required fee:
Ten or fewer lots - \$400 plus \$25 per lot.
Eleven to twenty-five lots - \$700 plus \$25 per lot.
More than twenty-five lots - \$1,000 plus \$25 per lot.
- A PDF of the proposed plat at a scale of not less than one inch per one hundred feet, which depicts the following:
 - The location of existing property lines, section lines, easements, corporate limits and other legally established districts, streets, buildings, watercourses, tree masses and other existing features within the area to be subdivided and similar facts regarding existing conditions on the land.
 - The proposed location and width of streets, alleys, lots, building setback lines and easements.
 - Existing sanitary and storm sewers, water mains, culverts and other underground structures within the tract and immediately adjacent thereto. The location and size of the nearest water main and sewer or outlet shall be indicated in a general way upon the plat.
 - Proposed name of the subdivision (which shall not duplicate any previously filed plat), the name of the land owner, land developer, and land surveyor.
 - The names and adjoining boundaries of all adjacent subdivisions and the names of record owners of adjoining parcels of unsubdivided land.
 - Existing contours with intervals of five feet or less.
 - North point, scale and date.
 - A vicinity sketch showing the proposed subdivision in relationship to surrounding development and street systems.

Final Plat – Required for subdivisions of two lots or more.

Property Location:

Total Land Area:

Total Number of Lots:

Linear Feet of Streets Added:

Does the Property Contain a Drainage Way or is it Located in a Floodplain Area: Yes No

Submittal Requirements:

- The completed application form.
- Required fee:
 - Ten or fewer lots - \$400 plus \$25 per lot.
 - Eleven to twenty-five lots - \$700 plus \$25 per lot.
 - More than twenty-five lots - \$1,000 plus \$25 per lot.
- A PDF of the proposed final plat at a scale of not less than one inch per one fifty feet, which depicts the following:
 - The boundary lines of the area being subdivided with accurate distances and bearings.
 - The lines of all proposed streets and alleys with their width and names.
 - The accurate outline of any property which is offered for dedication for public use.
 - The lines of all adjoining lands and the lines of adjacent streets and alleys with their width and names.
 - All lot lines and an identification system for lots and blocks.
 - Building lines and easements for any right-of-way provided for public use, services or utilities, or excess storm water passageways with figures showing their dimensions.
 - All dimensions, both linear and angular, necessary for locating subdivision boundaries, lots, streets, alleys, and of any other areas for public or private use. The linear dimensions are to be expressed in feet and decimals of a foot.
 - Radii, arcs and chords, points of tangency, central angles for all curvilinear streets, and radii and tangents for all rounded corners.
 - All survey monuments and bench marks together with their descriptions.
 - Name of subdivision and description of property subdivided showing its location by distance and bearing to the nearest quarter section monument; points of compass; graphic scale of map; and name and address of owner or owners or the subdivider, or in the case of corporate ownership, the name and address of the registered agent of said corporation shall also appear on the plat;
- Prior to forwarding the proposed final plat to City Council:
 - One full size copy of corrected final plat with the original mylar/sepia and one reduced copy signed/stamped by the utility companies.
 - Executed platting certificates acceptable to the City of Davenport:
 - Acceptance by the City of Davenport.
 - Hold Harmless Agreement.
 - Assessment waiver (sidewalks and subdivision improvements).
 - Dedication of Owner.
 - Consent to platting where applicable.
 - Certificate of Attorney.
 - Surveyor's Certificate.
 - Certificate of County Treasurer.
 - Certificate of Subdivision Name by Scott County Auditor.

The petitioner hereby acknowledges and agrees to the following procedure and requirements for submission and approval of a Preliminary Plat:

- (1) Application:
 - The submission of the application does not constitute official acceptance by the City of Davenport. Planning staff will review the application for completeness and notify the applicant that the application has been accepted or additional information is required. Inaccurate or incomplete applications may result in delay of required public hearings.
- (2) Plan and Zoning Commission's consideration of the proposed preliminary plat:
 - Planning staff will perform a technical review of the petition and present its findings and recommendation to the Plan and Zoning Commission.
 - The Plan and Zoning Commission will vote to provide its recommendation to the City Council. The Plan and Zoning Commission's recommendation is forwarded to the City Council.
- (3) City Council's consideration of the proposed preliminary plat:
 - The Committee of the Whole (COW) will consider the petition. Subsequently, the City Council will vote on the petition.

The petitioner hereby acknowledges and agrees to the following procedure and requirements for submission and approval of a Final Plat:

- (1) Application:
 - The submission of the application does not constitute official acceptance by the City of Davenport. Planning staff will review the application for completeness and notify the applicant that the application has been accepted or additional information is required. Inaccurate or incomplete applications may result in delay of required public hearings.
- (2) Plan and Zoning Commission's consideration of the proposed final plat:
 - Planning staff will perform a technical review of the petition and present its findings and recommendation to the Plan and Zoning Commission.
 - The Plan and Zoning Commission will vote to provide its recommendation to the City Council. The Plan and Zoning Commission's recommendation is forwarded to the City Council.
- (3) City Council's consideration of the final plat:
 - Prior to forwarding the petition to the City Council, the following must be provided to the Community Planning and Economic Development Department:
 - One full size copy of the corrected final plat and one reduced copy of the corrected final plat signed/stamped by the utility companies.
 - Executed platting certificate.
 - The Committee of the Whole (COW) will consider the petition. Subsequently, the City Council will vote on the petition.
- (4) Recordation:
 - After the Mayor signs the approved final plats and Acceptance by the City of Davenport, the final will be released to the Surveyor to obtain and return 21 full size copies to the Community Planning and Economic Development Department.
 - After the 21 copies are returned, two copies of the final plat and platting certificates will be released to the petitioner.
 - It is the petitioner's responsibility to record the final plat with the Scott County Recorder's Office.

Petitioner:

Date:

By typing your name, you acknowledge and agree to the aforementioned procedure and requirements.

Received by:

Date:

Planning staff

Date of Plan and Zoning Commission Public Hearing:

Plan and Zoning Commission meetings are held in City Hall Council Chambers located at 226 West 4th Street, Davenport, Iowa.

Authorization to Act as Applicant

I, _____ authorize
to act as applicant, representing me/us before the Plan and Zoning Commission and City Council.

Signature(s)

State of _____ ,
County of _____ .
Sworn and subscribed to before me

This _____ day of _____ 20_____

Form of Identification

Notary Public

My Commission Expires:

2020 DEVELOPOMENT CALENDAR

CITY PLAN & ZONING COMMISSION SCHEDULE

CITY COUNCIL SCHEDULE

<u>REZONING & ROW VACATION</u> SUBMITTAL DEADLINE	<u>SUBDIVISION & DEV. PLAN</u> SUBMITTAL DEADLINE	PLAN & ZONING PUBLIC HEARING (Preview for plats/plans)	PLAN & ZONING COMMISSION MEETING	COUNCIL ITEMS SUBMITTAL DEADLINE	COMMITTEE OF THE WHOLE (PUBLIC HEARING)	CITY COUNCIL MEETING
12:00 PM - Monday	12:00 PM - Monday	5:00 PM - Tuesday	5:00 PM - Tuesday	12:00PM - Friday	5:30 PM - Wednesday	5:30 PM - Wednesday
11/19/19	12/02/19	12/10/19	12/24/19	12/27/19	01/08/20	01/15/20
12/02/19	12/16/19	12/24/19	01/07/20	01/10/20	01/22/20	01/29/20
12/17/19	12/28/19	01/07/20	01/21/20	01/24/20	02/05/20	02/12/20
12/27/19	01/13/20	01/21/20	02/04/20	02/07/20	02/19/20	02/26/20
01/13/20	01/27/20	02/04/20	02/18/20	02/21/20	03/04/20	03/11/20
01/27/20	02/10/20	02/18/20	03/03/20	03/06/20	03/18/20	03/25/20
02/10/20	02/24/20	03/03/20	03/17/20	03/20/20	04/01/20	04/08/20
02/24/20	03/09/20	03/17/20	03/31/20	04/03/20	04/15/20	04/22/20
03/09/20	03/23/20	03/31/20	04/21/20	04/24/20	05/06/20	05/13/20
03/30/20	04/13/20	04/21/20	05/05/20	05/08/20	05/20/20	05/27/20
04/13/20	04/27/20	05/05/20	05/19/20	05/22/20	06/03/20	06/10/20
04/27/20	05/11/20	05/19/20	06/02/20	06/05/20	06/17/20	06/24/20
05/11/20	05/22/20	06/02/20	06/16/20	06/19/20	07/01/20	07/08/20
05/22/20	06/08/20	06/16/20	06/30/20	07/03/20	07/15/20	07/22/20
06/08/20	06/22/20	06/30/20	07/14/20	07/24/20	08/05/20	08/12/20
06/22/20	07/06/20	07/14/20	08/04/20	08/07/20	08/19/20	08/26/20
07/13/20	07/27/20	08/04/20	08/18/20	08/21/20	09/02/20	09/09/20
07/27/20	08/10/20	08/18/20	09/01/20	09/04/20	09/16/20	09/23/20
08/10/20	08/24/20	09/01/20	09/22/20	09/25/20	10/07/20	10/14/20
08/31/20	09/14/20	09/22/20	10/06/20	10/09/20	10/21/20	10/28/20
09/14/20	09/28/20	10/06/20	10/20/20	10/22/20	11/04/20	11/10/20
09/28/20	10/12/20	10/20/20	11/03/20	11/05/20	11/18/20	11/24/20
10/12/20	10/26/20	11/03/20	11/17/20	11/20/20	12/02/20	12/09/20
10/26/20	11/09/20	11/17/20	12/01/20	cancelled due to holiday		
11/09/20	11/23/20	12/01/20	12/15/20	12/11/20	12/30/20	01/06/21
11/23/20	12/07/20	12/15/20	12/29/20	12/23/20	01/13/21	01/20/21
12/07/20	12/21/20	12/29/20	01/05/21	01/08/21	01/27/21	02/03/21
12/14/20	12/28/20	01/05/21	01/26/21	01/22/21	02/10/21	02/17/21

- SUBMISSION & MEETING DATES MAY BE CHANGED DUE TO HOLIDAY **MARKED IN RED**
- ORDINANCES REQUIRE THREE CONSIDERATIONS BEFORE CITY COUNCIL
- DATES SUBJECT TO CGHHANE DUE TO HOLIDAYS **MARKED IN RED**
- DELAYS MAY OCCUR UPON THE PETITION REACHING THE CITY COUNCIL'S AGENDA

City of Davenport

Department: Public Safety
Contact Info: Brian Krup | 563-326-6163

Action / Date
6/23/2021

Subject:

Resolution approving street, lane, or public ground closures on the listed dates and times to hold outdoor events.

Andrew Kaufman; Oak Street Block Party; 4415 Oak Street; Saturday, July 3, 2021 3:00 p.m. - 11:00 p.m.; **Closure:** Oak Street from West 43rd Street to West 45th Street. [Ward 7]

City of Davenport; Red, White & Boom!; LeClaire Park; Saturday, July 3, 2021 2:00 p.m. - 11:00 p.m.; **Closures:** Ripley and Harrison Streets south of River Drive. [Ward 3]

Joseph Mendez Sr; Neighborhood Block Party; 6918 Wilkes Avenue; Sunday, July 4, 2021 7:00 a.m. - 10:00 p.m.; **Closure:** Wilkes Avenue between West 69th and West 70th Streets. [Ward 8]

Cornbelt Running Club; Bix 7 and Quick Bix; Saturday, July 24, 2021 4:00 a.m. – 12:00 p.m. **Closures:** Brady St from River Dr to Kirkwood Blvd, eastbound Kirkwood Blvd from Brady St to Jersey Ridge Rd, Jersey Ridge Rd from Kirkwood Blvd to Middle Rd, Middle Rd from Kirkwood Blvd to McClellan Blvd, McClellan Blvd from Middle Rd to River Dr, E 4th St from Main St to River Dr (4th St from Pershing Ave to River Dr closed beginning at 1:00 p.m. Friday), E 3rd St from Main St to River Dr (E 3rd St from Iowa St to River Dr closed beginning at 2:00 p.m. on Friday, July 23 to set up finish line), E 2nd St from Main St to Perry St, E 15th St from Brady St to Perry St, Perry St from E 15th St to 4th St, LeClaire St from E 2nd St to E 4th St (beginning at noon on Friday, July 23), Iowa St from E 3rd St to 4th St (beginning at 1:00 p.m. Friday, July 23). [Wards 3, 5, & 6]

Top-Notch Productions, Inc; Riverfront Pops 2021; LeClaire Park; 12:00 p.m. Friday, August 20, 2021 - 12:00 p.m. Sunday, August 22, 2021; **Closures:** Ripley and Harrison Streets from River Drive to Beiderbecke Drive. [Ward 3]

Village of East Davenport Business Association; Farm Days in the Village; Village of East Davenport; Saturday, August 28, 2021 8:00 a.m. - 6:00 p.m. and Sunday, August 29, 2021 8:00 a.m. – 6:00 p.m.; **Closures:** East 11th Street from Mound Street to Jersey Ridge Road; Christie Street from East 11th Street north to the alley. [Wards 5 & 6]

Recommendation:

Adopt the Resolution.

Background:

Per the City's Special Events Policy, City Council will approve street, lane, and public ground closures based on the recommendation of the Special Events Committee.

It should be noted that all closures for the Bix 7 and Quick Bix will not be for the entire time listed. Some of the closures will open earlier than noon.

ATTACHMENTS:

Type

Description

- ▣ Resolution Letter
- ▣ Backup Material
- ▣ Backup Material
- ▣ Backup Material
- ▣ Backup Material
- ▣ Backup Material
- ▣ Backup Material
- ▣ Backup Material
- ▣ Backup Material
- ▣ Backup Material
- ▣ Backup Material
- ▣ Backup Material

Resolution
 Oak Street Block Party Map
 Oak Street Block Party Street Closure Petition
 Oak Street Block Party Additional Signatures
 Red, White & Boom! Map
 Mendez Block Party Map
 Mendez Block Party Street Closing Petition
 Bix 7 Map
 Bix 7 Description
 Quick Bix 7 Description
 Riverfront Pops Map
 Village of East Davenport Farm Days Map
 Village of East Davenport Farm Days Street
 Closure Petition

REVIEWERS:

Department	Reviewer	Action	Date
City Clerk	Admin, Default	Approved	6/11/2021 - 10:29 AM

Resolution No. _____

Resolution offered by Alderman Jobgen.

RESOLVED by the City Council of the City of Davenport.

RESOLUTION approving street, lane, or public ground closures on the listed dates and times to hold outdoor events.

WHEREAS, the City, through its Special Events Policy, has accepted the following applications to hold outdoor events on the following dates; and

WHEREAS, upon review of the applications it has been determined that the streets, lanes, or public grounds on the dates and times listed below will need to be closed.

NOW, THEREFORE, BE IT RESOLVED that the City Council approves and directs staff to proceed with the temporary closure of the following streets, lanes, or public grounds on the listed dates and times to hold outdoor events:

*Andrew Kaufman; Oak Street Block Party; 4415 Oak Street; Saturday, July 3, 2021 3:00 p.m. - 11:00 p.m.; **Closure:** Oak Street from West 43rd Street to West 45th Street. [Ward 7]*

*City of Davenport; Red, White & Boom!; LeClaire Park; Saturday, July 3, 2021 2:00 p.m. – 11:00 p.m.; **Closures:** Ripley and Harrison Streets south of River Drive. [Ward 3]*

*Joseph Mendez Sr; Neighborhood Block Party; 6918 Wilkes Avenue; Sunday, July 4, 2021 7:00 a.m. - 10:00 p.m.; **Closure:** Wilkes Avenue between West 69th and West 70th Streets. [Ward 8]*

*Cornbelt Running Club; Bix 7 and Quick Bix; Saturday, July 24, 2021 4:00 a.m. – 12:00 p.m. **Closures:** Brady St from River Dr to Kirkwood Blvd, eastbound Kirkwood Blvd from Brady St to Jersey Ridge Rd, Jersey Ridge Rd from Kirkwood Blvd to Middle Rd, Middle Rd from Kirkwood Blvd to McClellan Blvd, McClellan Blvd from Middle Rd to River Dr, E 4th St from Main St to River Dr (4th St from Pershing Ave to River Dr closed beginning at 1:00 p.m. Friday), E 3rd St from Main St to River Dr (E 3rd St from Iowa St to River Dr closed beginning at 2:00 p.m. on Friday, July 23 to set up finish line), E 2nd St from Main St to Perry St, E 15th St from Brady St to Perry St, Perry St from E 15th St to 4th St, LeClaire St from E 2nd St to E 4th St (beginning at noon on Friday, July 23), Iowa St from E 3rd St to 4th St (beginning at 1:00 p.m. Friday, July 23). [Wards 3, 5, & 6]*

*Top-Notch Productions, Inc; Riverfront Pops 2021; LeClaire Park; 12:00 p.m. Friday, August 20, 2021 - 12:00 p.m. Sunday, August 22, 2021; **Closures:** Ripley and Harrison Streets from River Drive to Beiderbecke Drive. [Ward 3]*

*Village of East Davenport Business Association; Farm Days in the Village; Village of East Davenport; Saturday, August 28, 2021 8:00 a.m. - 6:00 p.m. and Sunday, August 29, 2021 8:00 a.m. – 6:00 p.m.; **Closures:** East 11th Street from Mound Street to Jersey Ridge Road; Christie Street from East 11th Street north to the alley. [Wards 5 & 6]*


Passed and approved this 23rd day of June, 2021.

Approved:

Attest:

Mike Matson
Mayor

Brian Krup
Deputy City Clerk

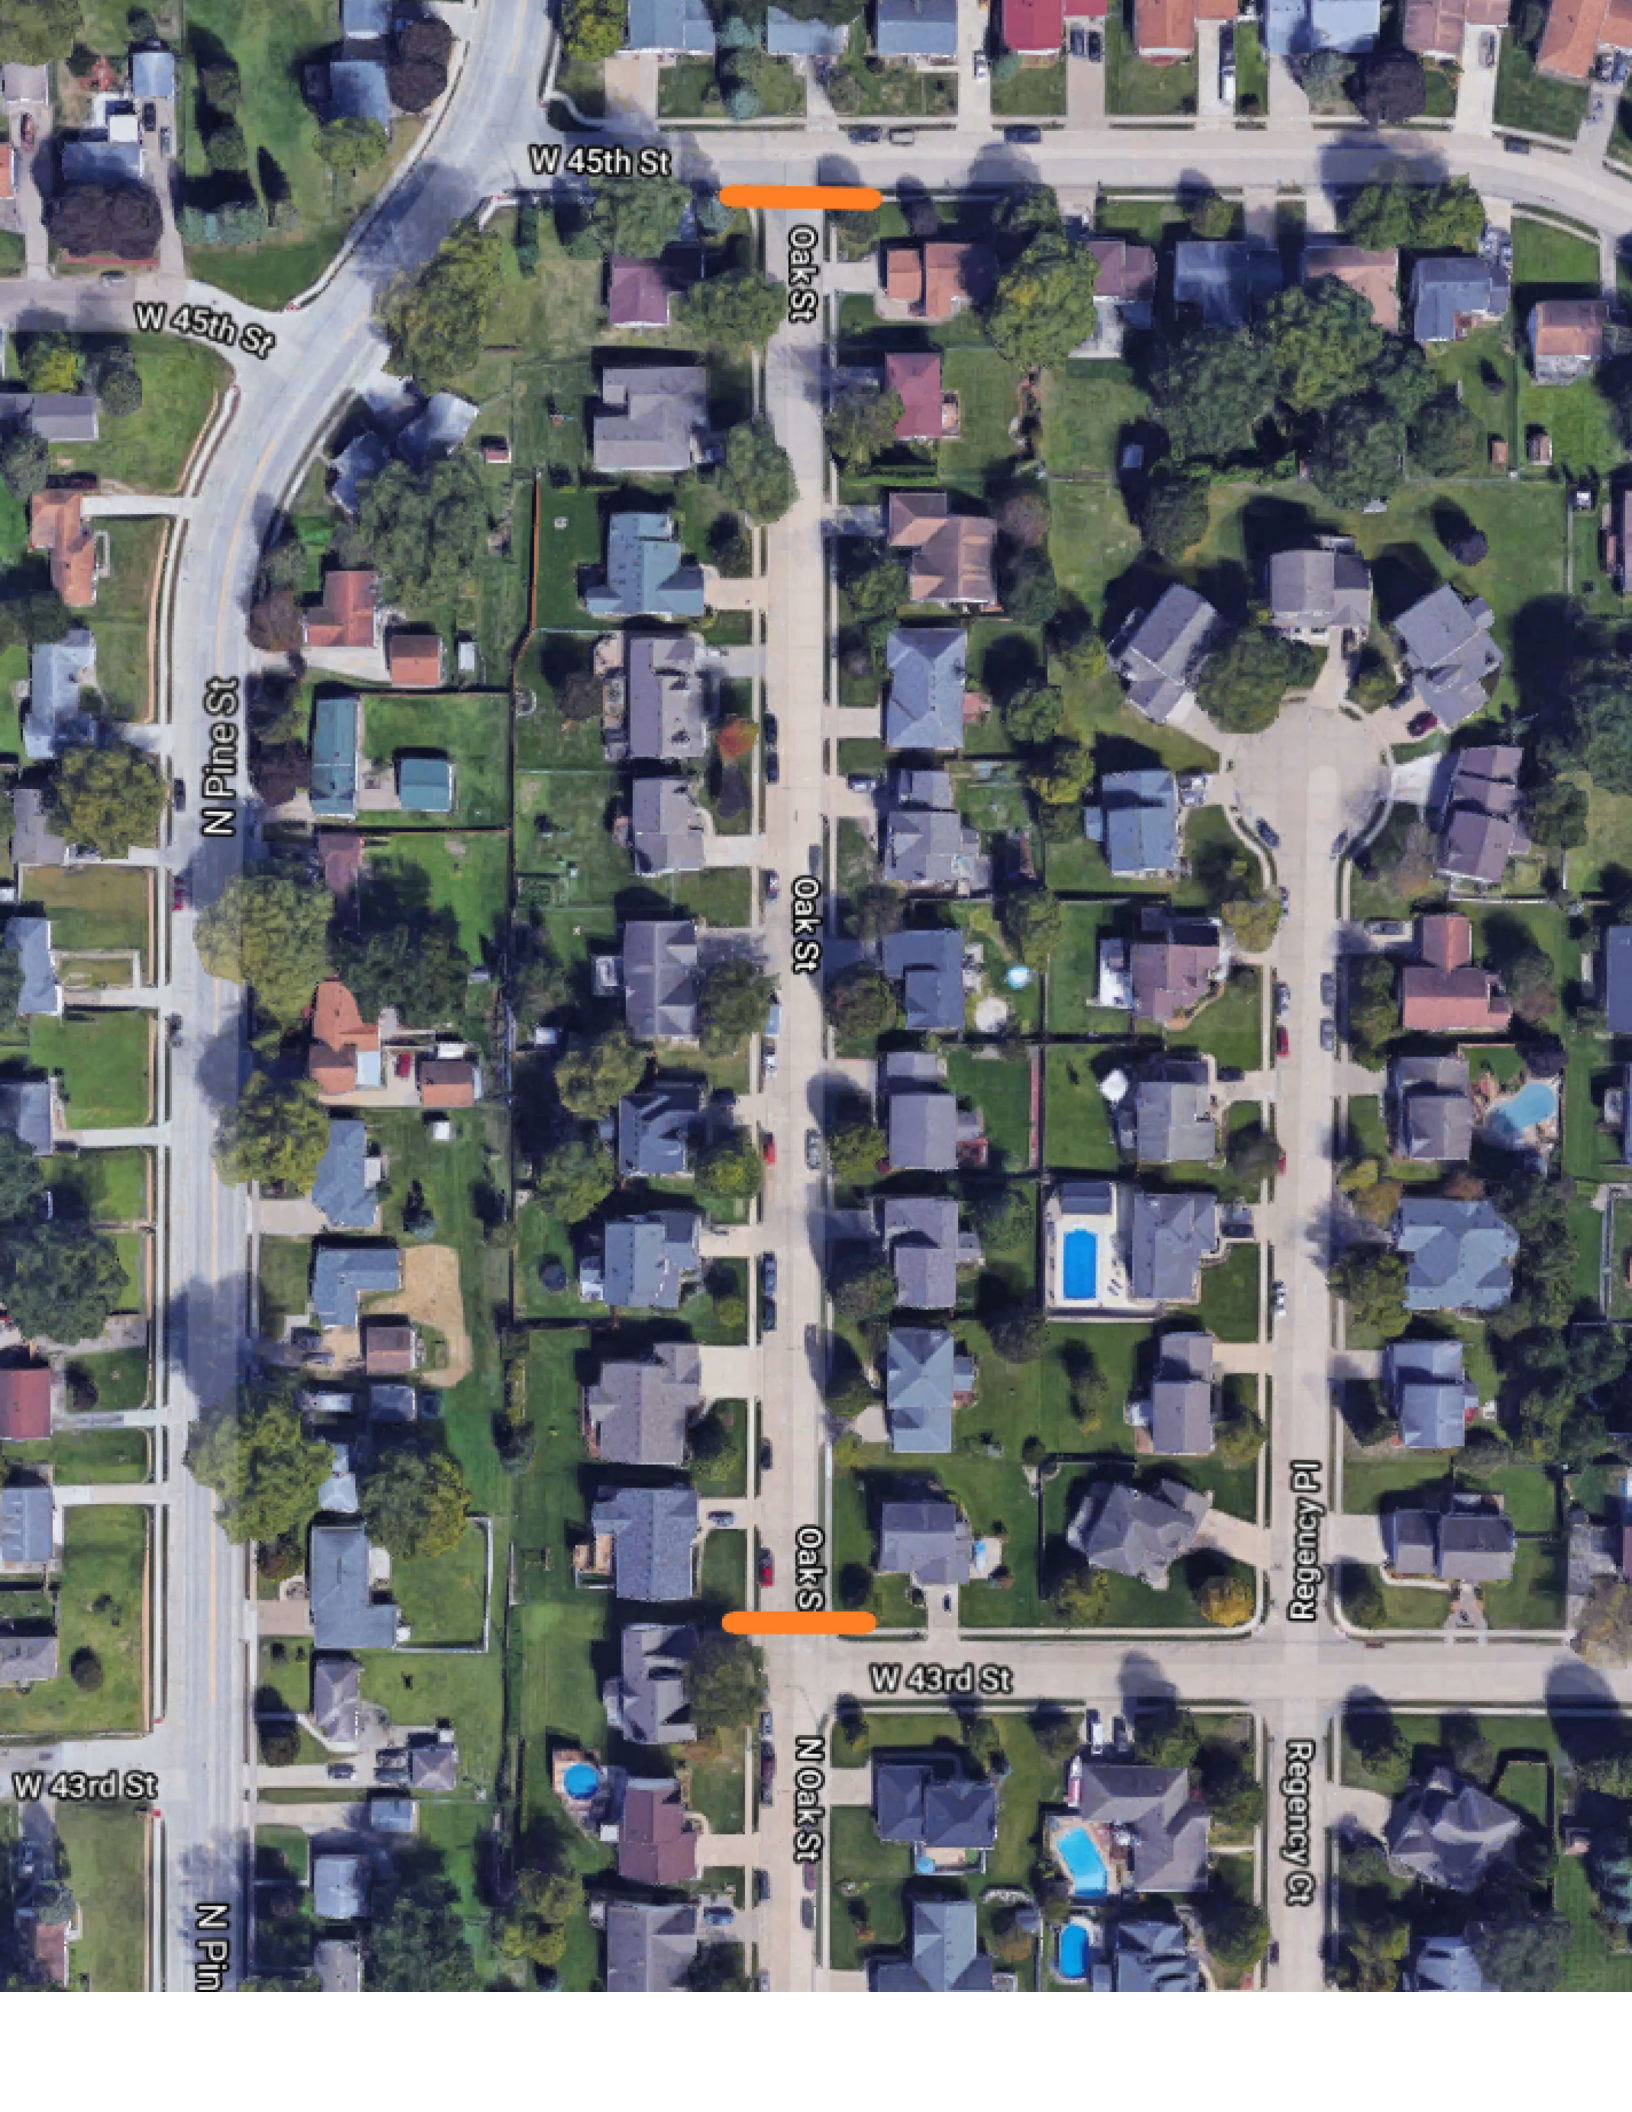

CITY OF DAVENPORT

STREET CLOSING PETITION FOR SPECIAL EVENTS

On the 3rd day of July, 2021, there is proposed a street closing, requested by Andrew Kaufman, which will require the closing of N Oak St between 43rd Street and 45th St., during the hours of 3 pm to 11 pm.

** Please sign your name and print address below and indicate whether you are in favor of the closing, opposed to the closing, or are not concerned (CHECK ONE, PLEASE).

NAME AND ADDRESS	FAVOR	OPPOSED	NOT CONCERNED
Kevin Burbridge 4421 Oak St.			X
Carolyn Schuartz 4425 Oak St			
Jan M. Jacobs 4423 Oak St	X		
Pat Green 4420 Oak St.			
4425 attempted 6/11, 6/19			
4426			
Angelina Jones 4424 Oak St	X		
Andy B. 4414 Oak St	X		
4405 Oak St	X		
Elaine Moeller 4326 Oak St	X		
4318 Oak St	X		
4315 Oak St	X		
4304 Oak St	X		

* If additional space is needed, please attach sheets with additional signatures.

* If you are unable to make contact with a resident/business, please indicate the date(s)/time(s) you attempted.

[Signature] 06-10-2021
Signature of Applicant Date

Office of the City Clerk
563-326-6163

226 West Fourth Street
Davenport, Iowa 52801

Email: brian.krup@davenportiowa.com

CITY OF DAVENPORT

STREET CLOSING PETITION FOR SPECIAL EVENTS

On the 3rd day of July, 2021, there is proposed a street closing, requested by Andrew Kaufman, which will require the closing of N. Oak St. between 43rd St. and 45th St., during the hours of 3 pm - 11 pm.

** Please sign your name and print address below and indicate whether you are in favor of the closing, opposed to the closing, or are not concerned (CHECK ONE, PLEASE).

NAME AND ADDRESS	FAVOR	OPPOSED	NOT CONCERNED
<u>Ali Gharant, 4309 N. Oak St.</u>	<u>X</u>	<u> </u>	<u>X</u>
<u>Karen Tucker 4408 N. Oak St.</u>	<u>X</u>	<u> </u>	<u> </u>
<u>Shane Brown 4321 4th St.</u>	<u>X</u>	<u> </u>	<u> </u>
<u>Paul Steyer 4310 Oak St.</u>	<u>X</u>	<u> </u>	<u> </u>
<u> </u>	<u> </u>	<u> </u>	<u> </u>
<u> </u>	<u> </u>	<u> </u>	<u> </u>
* If additional space is needed, please attach sheets with additional signatures.

* If you are unable to make contact with a resident/business, please indicate the date(s)/time(s) you attempted.

[Signature] 06-10-2021
Signature of Applicant Date

Office of the City Clerk
563-326-6163

226 West Fourth Street
Davenport, Iowa 52801

Email: brian.krup@davenportiowa.com

CITY OF DAVENPORT

STREET CLOSING PETITION FOR SPECIAL EVENTS

On the 3rd day of July, 20 21, there is proposed a street closing, requested by Andrew Kaufman, which will require the closing of Oak St. between 43rd Street and 45th Street, during the hours of 3-11 pm.

** Please sign your name and print address below and indicate whether you are in favor of the closing, opposed to the closing, or are not concerned (CHECK ONE, PLEASE).

NAME AND ADDRESS	FAVOR	OPPOSED	NOT CONCERNED
<u>Carolyn Schwarty 4425 Oak St.</u>	<u>✓</u>	<u>_____</u>	<u>_____</u>
<u>Doreen Woodard 2249 45th St.</u>	<u>✓</u>	<u>_____</u>	<u>_____</u>
<u>DAN FLAHERTY 2235 W. 45th</u>	<u>✓</u>	<u>_____</u>	<u>_____</u>
<u>Roy Linderman 2246 43rd St.</u>	<u>_____</u>	<u>_____</u>	<u>✓</u>
<u>_____</u>	<u>_____</u>	<u>_____</u>	<u>_____</u>
<u>_____</u>	<u>_____</u>	<u>_____</u>	<u>_____</u>
* If additional space is needed, please attach sheets with additional signatures.

* If you are unable to make contact with a resident/business, please indicate the date(s)/time(s) you attempted.

[Signature] 6/20/21
Signature of Applicant Date

Office of the City Clerk
3-326-6163

226 West Fourth Street
Davenport, Iowa 52801

Email: brian.krup@davenportiowa.com



Riverwalk Lofts

W River Dr

W River Dr

W River Dr

67

61

Front Street SkyBridge

Front Street

Ripley St

461

Taste of Ethiopia Takeout

Harrison St

BARRICADE

BARRICADE

Ripley St

Riverfront Trail

Biederbeck Dr

Riverfront Trail

PORTA POTTIES

Biederbeck Dr

Riverfront Trail

Biederbeck Dr

IAWC STATION

Biederbeck Dr

OPEN SEATING

PARKS KIDS ZONE

Leon 'Bix' Beiderbecke Memorial

BAND

WD Petersen Memorial Music Pavilion

Google

Imagery ©2021 Google, M

Barricades

W 70th St

W 70th St

W 70th St

Wilkes Ave

Wilkes Ave

Wilkes Ave

W 69th St

W 69th St

W 69th St

1809

6918

1810

6906

6917

1729

1723

6905

1728

1724



CITY OF DAVENPORT

STREET CLOSING PETITION FOR SPECIAL EVENTS

On the 4 day of July, 2021 during the hours of 7am - 10pm
there is proposed a street closing, requested by Joseph Mendez Sr., which will
require the closing of Wilkes Ave between 70th and
69th Street.

*Please sign your name and print address below and indicate whether you are in favor of the street closure, opposed to the street closure, or not concerned (mark one).

NAME AND ADDRESS

IN FAVOR

OPPOSED

NOT
CONCERNED

Amber Weffelholtz 6905 Wilkes Ave Davenport, IA 52804 ☒

Mary Mary 6906 Wilkes Ave Davenport, IA 52806 ☒

Michael Neal 6917 Wilkes Ave Davenport, IA 52806 ☒

* If more space is needed, please use additional sheets.


* If you are unable to make contact with a resident/business, please indicate the date(s) and time(s) you attempted.

Joseph C. Mendez 6-7-2021
Signature of Applicant Date

Office of the City Clerk
563-326-6163

226 West Fourth Street
Davenport, Iowa 52801

Email: Brian.Krup@davenportiowa.com

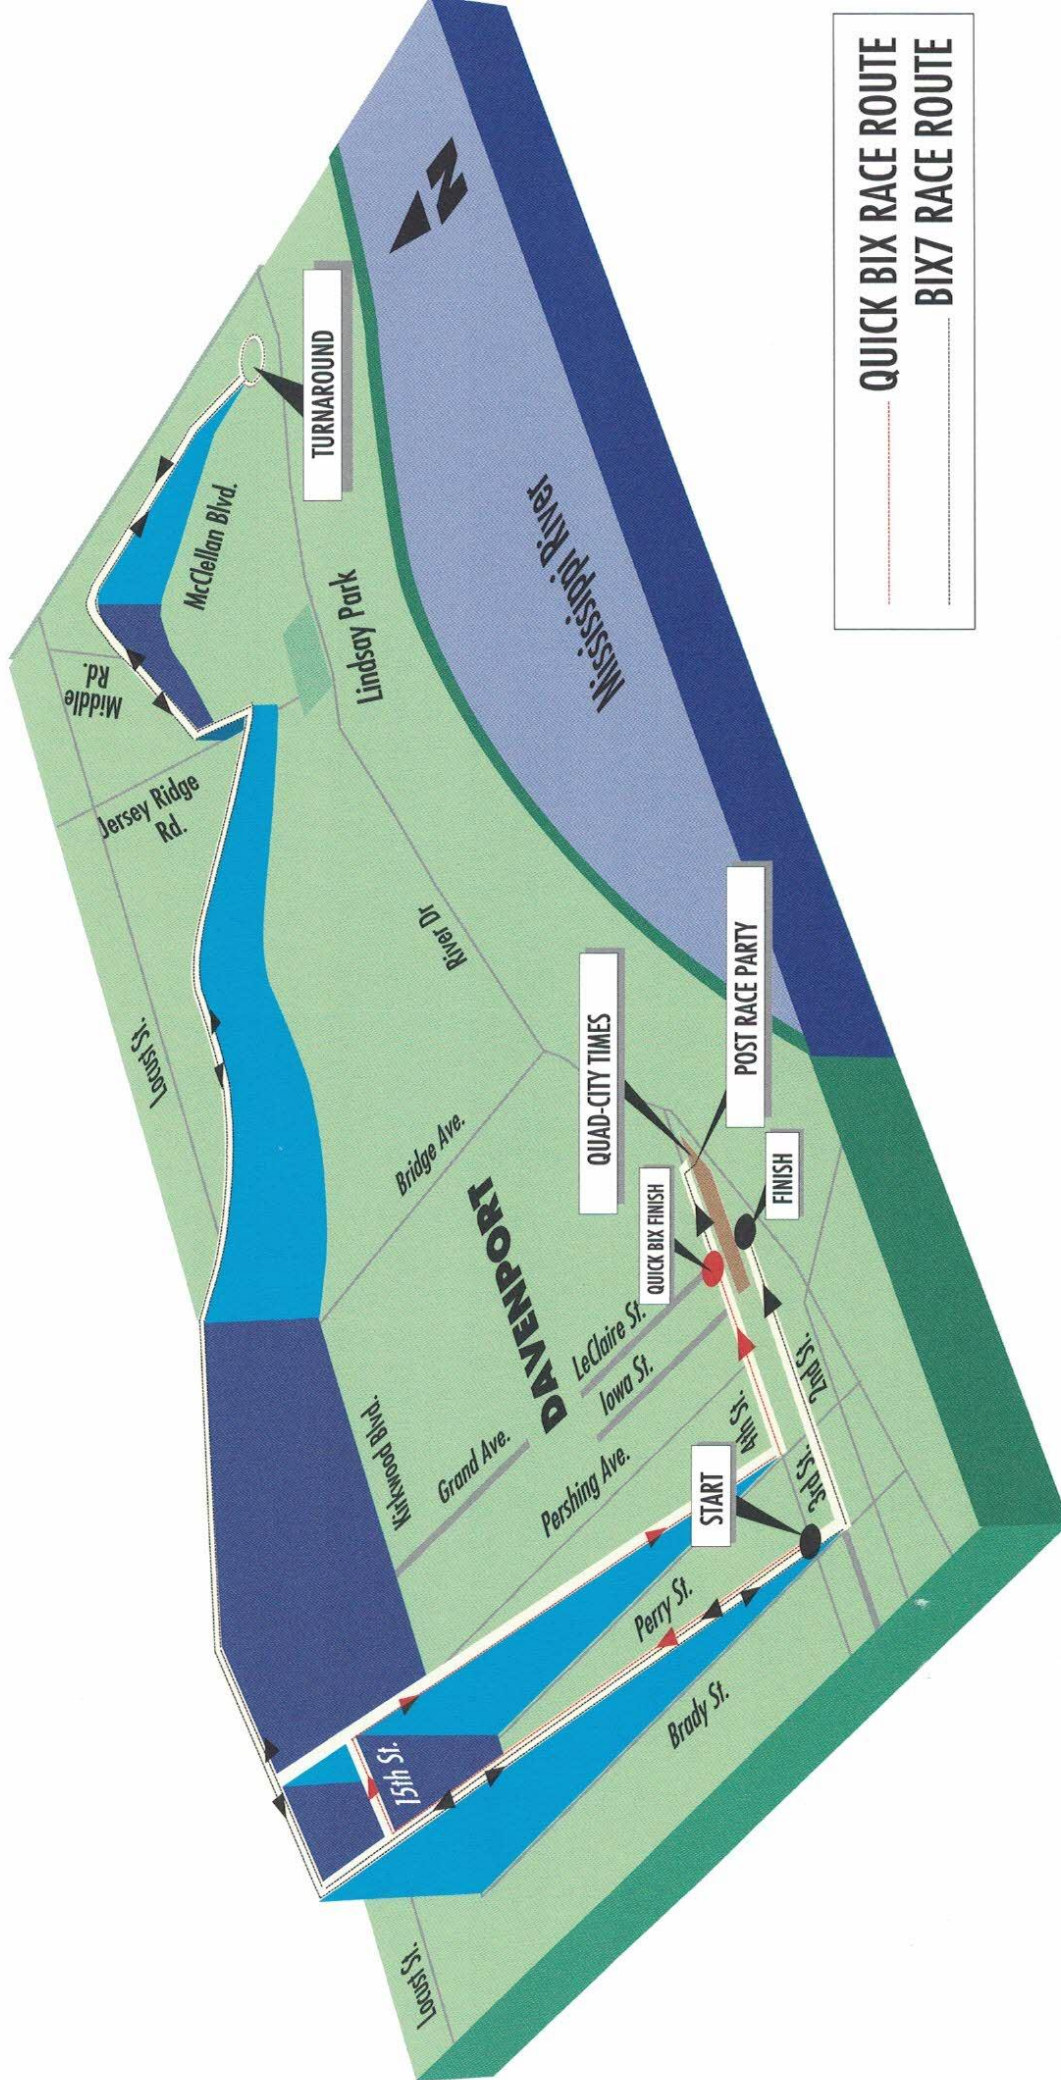

____ QUICK BIX RACE ROUTE
____ BIX7 RACE ROUTE

2021 Quad-City Times Bix 7

"47th Anniversary"

The 47th Anniversary of the annual Bix 7 road race will be held on July 24th, 2021. The event will attract up to 20,000 participants and will use 5,000 volunteers to insure the safety and welfare of all participants.

The Cornbelt Running Club is requesting the following.

1. Closing the entire course route on July 24th, 2021. We will need to have "no parking" allowed from 7:30 am until 11:30 am.
2. No parking should start the evening before to insure no cars on the course race day.
3. The "Start Line" will again be at 4th St. & Brady St. Due to the recent bump-out curb on the Northeast corner of 4th and Brady, we have requested with Public Works a temporary asphalt transition at this curb, to keep our participants safe.
4. At the start up of the race on Brady St., it will be necessary to notify all businesses in this area that the crowd of participants will make it impossible for access to their establishments until after the start of the event. At approximately 8:15 am., the Running Club will notify them that access is available.
5. The finish of the race will be on 3rd St. This year we will be turning left onto 3rd St. after coming down Brady St. The finish will be approximately at Le Claire St. The flow of the entrants will take them down 3rd St. into the Quad-City Times parking lot.
6. We are requesting to have 3rd St. closed to traffic at 2:00 pm on July 23rd for set up of the finish line. 3rd St. from Iowa to River Dr. will need to be shut off.
7. We will need no parking signs put up on Thursday so that there will not be cars on the street during our set up.
8. The after race party for the 20,000 participants will take place in the Quad-City Times parking lot.
9. We are requesting closing off 4th St. from River Dr. to Le Claire St. for additional room for the after race party. This will need to be closed off Saturday morning, 6:00 am until noon on July 24th.
10. We will also need barricades and other material, snow fence, etc.

2021 Quad-City Times Bix 7

"Quick Bix"

For the 47th Anniversary of the Quad-City Times Bix 7, we will present the "Quick Bix". The Quick Bix is a two mile fun run or walk. It goes up Brady Street hill to 15th St. where it turns right for one block to Perry Street. The course then turns right onto Perry St. and then down the hill to 4th Street. At 4th St. the course takes a left turn to the finish at Le Claire St. Everyone will continue to sign up for the Bix 7 and then on race day decide which event to run.

See attached map of the course.

The Cornbelt Running Club is requesting the following:

1. Closing the "Quick Bix" course on July 24th, 2020 to traffic and no parking signs on 15th Street from Brady St. to Perry St. and no parking on Perry St. from 15th St. to 4th Street. Also no parking on 4th St. from Brady St. to River Dr.
2. Course would need to be closed from 7:00 am. to 11:00 am.
3. There were over 4,000 participants in the Quick Bix in 2019.

Riverfront Pops




TENTS/ Pods/Trailers

Ambulance	FH Pk
First Aid Tent - 10x10	B1
Office - Pod	A1
QCBT - 30x40, 30x60	A2
YSO - 20x20	A1
QCSO - 20x30	A2
Tickets - 15x15 (2)	B1, C1
VFS - 10x10	B1
WVK - 10x10	B1
YSO Picnic - 30x60	C2
VFS Trailer	Prod
Recycling Trailer	Prod

VENDORS

1. Thunder Bay Grille	20x20	C1
2. Cushman's Food & Engine	15ft	C1
3. Success on Wheels	15ft	C1
4. Iowa's Finest Kettlecorn	15ft	C1
5. Los Primos	25ft	C1
6. Thirteen West	35ft	C1
7. Jumpin Joey's		D1

2021 Farm Days Street Closure Map

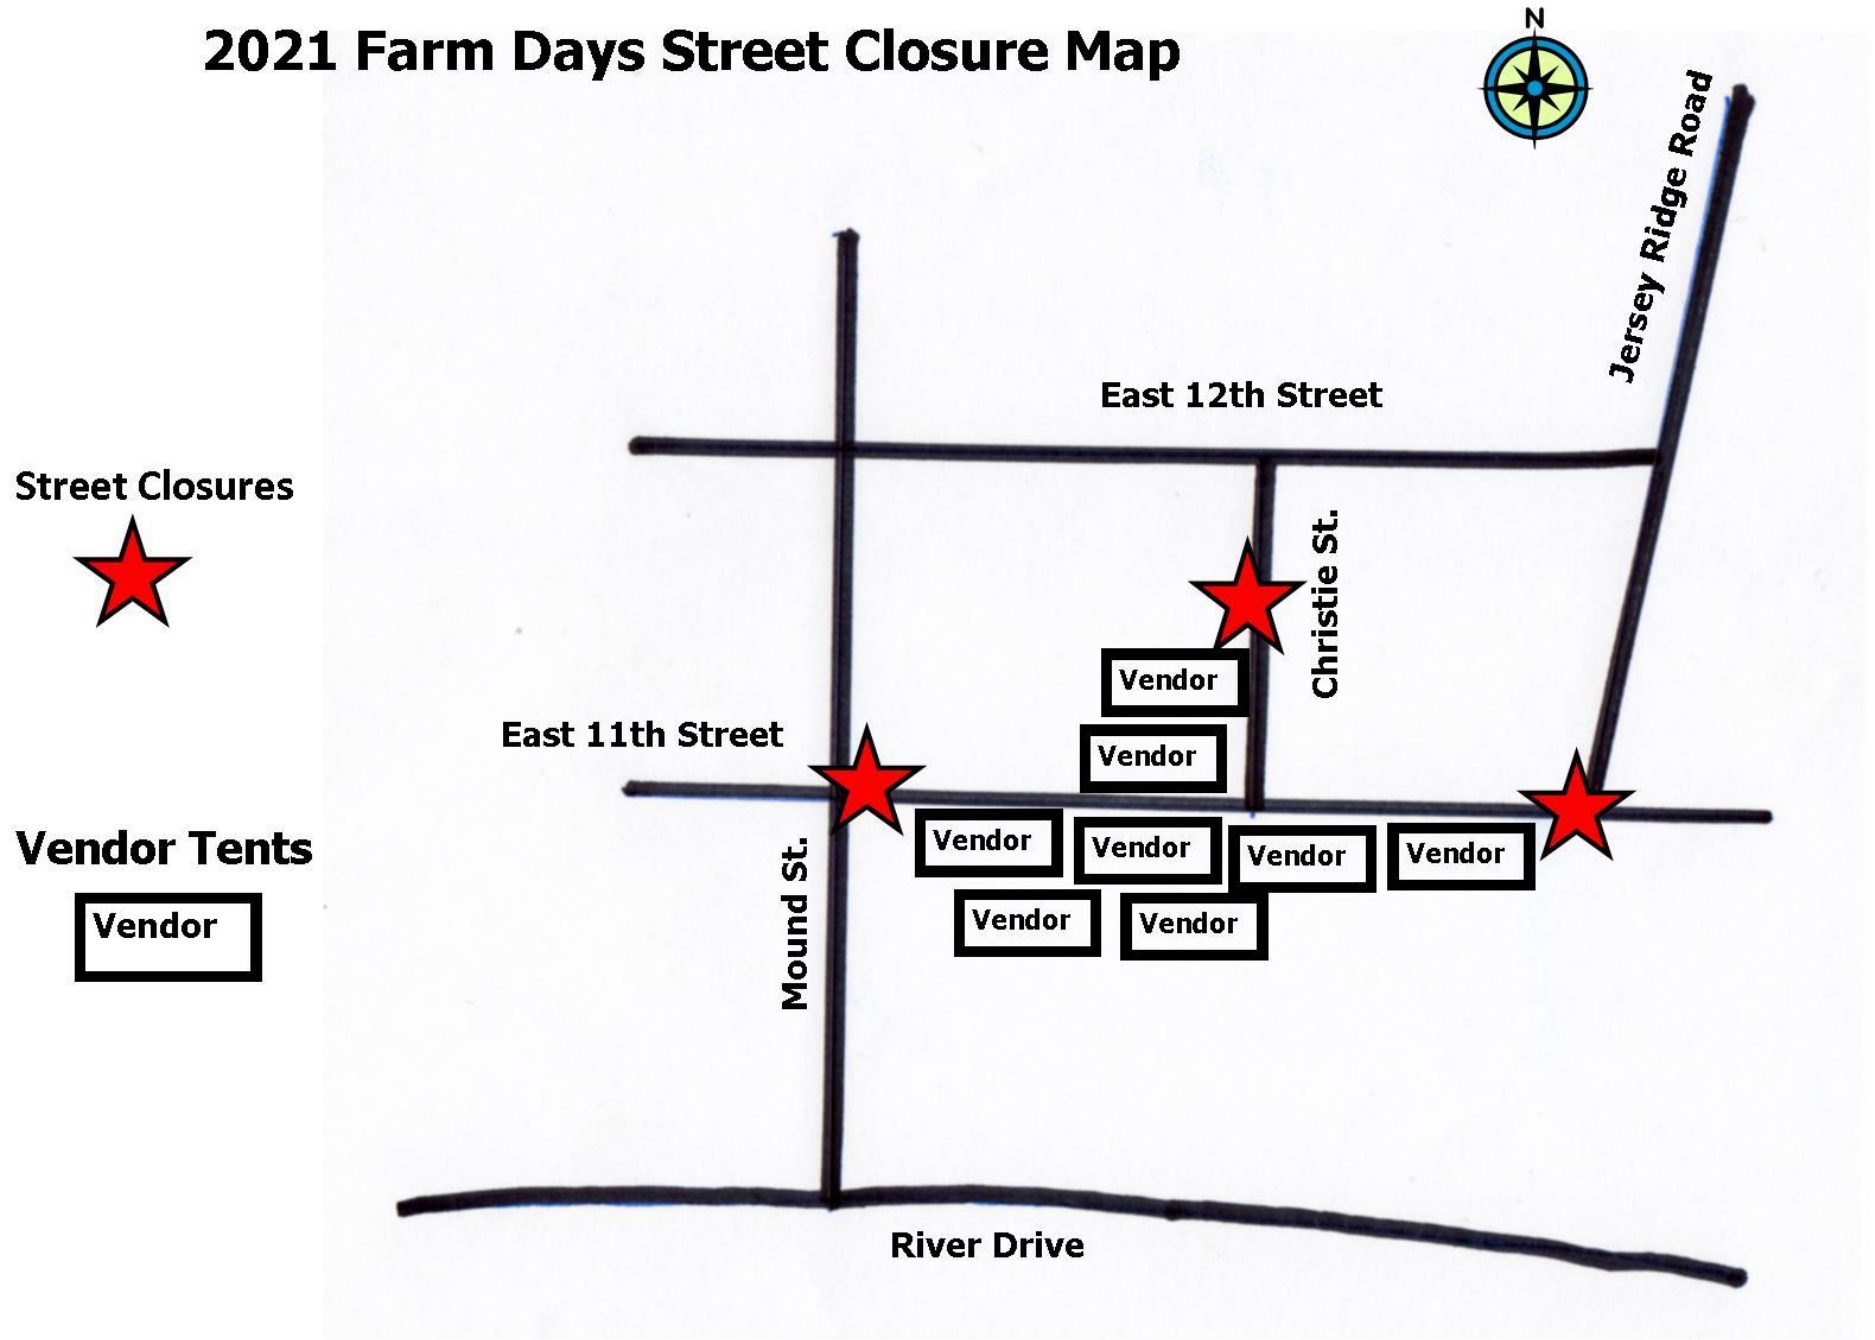

**CITY OF DAVENPORT—VILLAGE OF EAST DAVENPORT BUSINESS ASSOCIATION
STREET CLOSING PETITION FOR SPECIAL EVENTS**

Master Business & Address List

** Please sign your name and print address below and indicate whether you are in favor of the closing, opposed to the closing, or are not concerned (CHECK ONE, PLEASE).

NAME & ADDRESS

- #1 11th Street Precinct, 1107 Mound Street
- #2 Pink's Uniques, 2114 East 11th Street
- #3 Grumpy's Village Saloon, 2120 East 11th Street
- #4 McClellan Stockade, 2124 East 11th Street
- #5 Lagomarcino's, 2132 East 11th Street
- #6 Tap On It , 1105 Christie Street
- #7 Bayside Bistro, 1105 Christie Street
- #8 Mint Green, 2208 East 11th Street
- #9 Rudy's Cantina, 2214 East 11th Street
- #10 *VACANT* , 2218 East 11th Street
- #11 Boots, 2228 East 11th Street
- #12 Brew, 1104 Jersey Ridge Road
- #13 Edward Jones, 2107 East 11th Street
- #14 Camp McClellan Cellars, 2302 East 11th Street
- #15 Blevins Brothers Bird Shop, 1108 Jersey Ridge Road
- #16 Royal T's, 1114 Jersey Ridge Road
- #17 Giraffe Photography, 2302 East 11th Street,
- #18 Freddy's Fritters, 1111 Jersey Ridge Road

CITY OF DAVENPORT—FARM DAYS

STREET CLOSING PETITION FOR SPECIAL EVENTS

On the 28th & 29th days of AUGUST, **2021**, there is proposed a street closing, requested by **The Village of East Davenport Business Association**, which will require the closing of **East 11th Street** between **Mound Street** and **Jersey Ridge Road** during the hours of 8:00 am and 6:00 pm.

** Please sign your name and print address below and indicate whether you are in favor of the closing, opposed to the closing, or are not concerned (CHECK ONE, PLEASE).

SIGNATURE	NOT		
	FAVOR	OPPOSED	CONCERNED
#1 <u>John Wlsor Per Email</u>	<u>X</u>	<u> </u>	<u> </u>
#2 <u>No Response To Email</u>	<u> </u>	<u> </u>	<u> </u>
#3 <u>Sarah L. Siller</u>	<u>X</u>	<u> </u>	<u> </u>
#4 <u>No Response To Email</u>	<u> </u>	<u> </u>	<u> </u>
#5 <u>Sean R. Szymanski</u>	<u>X</u>	<u> </u>	<u> </u>
#6 <u>No Response To Email</u>	<u> </u>	<u> </u>	<u> </u>
#7 <u>LaTisha Howlett - Per Email</u>	<u>X</u>	<u> </u>	<u> </u>
#8 <u>Anna Wlsor</u>	<u>X</u>	<u> </u>	<u> </u>
#9 <u>BRUCE QUZZAS - PER EMAIL</u>	<u>X</u>	<u> </u>	<u> </u>
#10 <u>Vacant</u>	<u> </u>	<u> </u>	<u> </u>
#11 <u>No Response To Email</u>	<u> </u>	<u> </u>	<u> </u>
#12 <u>Tracy Cameron</u>	<u>X</u>	<u> </u>	<u> </u>
#13 <u>PAUL SCHWELL - PER EMAIL</u>	<u>X</u>	<u> </u>	<u> </u>
#14 <u>Julia Kuch</u>	<u>X</u>	<u> </u>	<u> </u>
#15 <u>Brian L. Blevins</u>	<u>X</u>	<u> </u>	<u> </u>

City of Davenport

Department: Public Works - Admin
Contact Info: Clay Merritt | 563-888-3055

Action / Date
6/23/2021

Subject:

Resolution approving the plans, specifications, form of contract, and estimate of cost for the MWP Flood Wall, Workout Room Addition, and Clubhouse Renovation project, CIP #23049. [Ward 3]

Recommendation:

Adopt the Resolution.

Background:

Major League Baseball recently updated their facility standards which requires the City to perform renovations to its existing home and away team clubhouses. An on-site workout room for player development is needed as well. This space will be enclosed and will also serve as a flood wall on the north side of the facility, during high water events from the Mississippi River.

These improvements will ensure that the City of Davenport continues to be able to provide high quality professional baseball at its public facility, which is nationally recognized as one of the best stadiums in the MLB-affiliated minor league system.

Project cost will be paid from general obligation bonds. This project is identified in Attachment B, Capital Projects and Funding Models, located within the Stadium Lease Agreement.

The project estimate is \$1,755,187.

ATTACHMENTS:

Type	Description
▣ Resolution Letter	Resolution

REVIEWERS:

Department	Reviewer	Action	Date
Public Works - Admin	Moses, Trish	Approved	6/9/2021 - 11:04 AM
Public Works Committee	Moses, Trish	Approved	6/9/2021 - 11:04 AM
City Clerk	Admin, Default	Approved	6/11/2021 - 5:33 PM

Resolution No. _____

Resolution offered by Alderman Dunn.

RESOLVED by the City Council of the City of Davenport.

RESOLUTION approving the plans, specifications, form of contract, and estimate of cost for the MWP Flood Wall, Workout Room Addition, and Clubhouse Renovation project, CIP #23049.

WHEREAS, plans, specifications, form of contract, and estimate of cost were filed with the City Clerk of Davenport, Iowa for the MWP Flood Wall, Workout Room Addition and Clubhouse Renovation project; and

WHEREAS, notice of Hearing on plans, specifications, and form of contract was published as required by law.

NOW, THEREFORE, BE IT RESOLVED, by the City Council of the City of Davenport that said plans, specifications, form of contract, and estimate of cost are hereby approved for said MWP Flood Wall, Workout Room Addition and Clubhouse Renovation project

Passed and approved on the 23rd day of June, 2021.

Approved:

Attest:

Mike Matson
Mayor

Brian Krup
Deputy City Clerk

City of Davenport

Department: Public Works - Admin
Contact Info: Chad Dyson | 563-326-7817

Action / Date
6/23/2021

Subject:

Resolution awarding the contract for construction of a maintenance facility at Emeis Golf Course to Bill Bruce Builders of Eldridge, Iowa in the amount of \$374,888.20, CIP #64073. [Ward 1]

Recommendation:

Adopt the Resolution.

Background:

On April 27, 2021, the Purchasing Division issued an Invitation to Bid and was sent to 541 vendors. On May 25, 2021, Purchasing received and opened three responsive and responsible bids.

The existing structure is outdated and does not meet the needs of the Parks Department. The new facility will provide a 2,837 square foot shop area and will allow for the future addition of an office space and a restroom.

Funding is established within CIPs #64073.

ATTACHMENTS:

Type	Description
▣ Resolution Letter	Resolution
▣ Backup Material	Bid Tabulation

REVIEWERS:

Department	Reviewer	Action	Date
Public Works - Admin	Admin, Default	Approved	6/11/2021 - 4:33 PM

Resolution No. _____

Resolution offered by Alderman Dunn.

RESOLVED by the City Council of the City of Davenport.

RESOLUTION awarding the contract for the construction of a maintenance facility at Emeis Golf Course to Bill Bruce Builders of Eldridge, Iowa in the amount of \$374,888.20.

WHEREAS, the City needs to contract for the construction of a new maintenance building.

NOW, THEREFORE, BE IT RESOLVED, by the City Council of the City of Davenport that the contract for the Emeis Maintenance Facility project is hereby awarded to Bill Bruce Builders of Eldridge, Iowa.

Passed and approved this 23rd day of June, 2021.

Approved:

Attest:

Mike Matson
Mayor

Brian Krup
Deputy City Clerk

**CITY OF DAVENPORT, IOWA
BID TABULATION**

DESCRIPTION: EMEIS MAINTENANCE FACILITY

BID NUMBER: 21-103

OPENING DATE: MAY 25, 2021

GL ACCOUNT NUMBER: 74501681 530350 64073, #64097, #23037, #23043

RECOMMENDATION: AWARD THE CONTRACT TO BILL BRUCE BUILDERS OF
ELDRIDGE, IA

<u>VENDOR NAME</u>	<u>PRICE</u>
Bill Bruce Builders of Eldridge, IA	\$374,888.20
Reed Construction of Dewitt, IA	\$378,927.17
Swanson Construction of Bettendorf, IA	\$380,240.07

Approved By Caitlyn Warner 6-10-2021
Purchasing Agent Date

Approved By Nicole Gleason 6-10-2021
Public Works Director Date

Approved By Brandi Couger 6/11/2021
Budget/CIP Date

Approved By Mallory J. Veritt 6/11/2021
Chief Financial Officer Date

City of Davenport

Department: Finance
Contact Info: Bruce Berger | 563-326-7769

Action / Date
6/23/2021

Subject:

Resolution approving the Quad Cities Chamber Business & Economic Growth Partnership Agreement. [All Wards]

Recommendation:

Approve the Resolution.

Background:

At the end of June, the existing 3-year Services Agreement with Quad Cities First expires. The Quad Cities Chamber organization absorbed Quad Cities First in 2020 and has continued the services.

This new Business & Economic Growth Partnership Agreement renews this arrangement with the QC Chamber and clarifies roles and responsibilities with respect to the delivery and funding of core economic development and business growth services provided by the Chamber.

The term has been extended to a four-year period and, as before, has a built-in formula based upon population and that accounts for roughly 2% inflation. Based upon the most recent Community Survey Population data, a population of 101,590 will be used for Davenport, which results in an annual payment of roughly \$142,226 the first year.

The agreement also contains previous language such as the Partner Code of Ethics and Regional Economic Development Cooperation components.

The QC Chamber is soliciting approval of the proposed agreement this month from roughly a dozen other cities and counties in the region. Approval of this resolution authorizes the Mayor to execute the renewed agreement.

ATTACHMENTS:

Type	Description
▣ Resolution Letter	Resolution
▣ Cover Memo	Agreement
▣ Cover Memo	Scope of Work
▣ Cover Memo	Successes

REVIEWERS:

Department	Reviewer	Action	Date
City Clerk	Admin, Default	Approved	6/15/2021 - 1:06 PM
Community Development Committee	Berger, Bruce	Approved	6/10/2021 - 1:05 PM

Resolution No. _____

Resolution offered by Alderman Gripp.

RESOLVED by the City Council of the City of Davenport.

RESOLUTION approving the Quad Cities Chamber Business & Economic Growth Partnership Agreement.

WHEREAS, the City of Davenport desires a regional partner to deliver key economic development and business growth services; and

WHEREAS, the Quad Cities Chamber is the regional entity that serves to market the region and facilitate business growth; and

WHEREAS, the Quad Cities Chamber (and previously Quad Cities First) has successfully completed a three-year Services Agreement for these same services; and

WHEREAS, the City of Davenport wishes to continue to work collaboratively through the Quad Cities Chamber and with our other neighboring city and county partners in the realm of regional economic development and business growth.

NOW, THEREFORE, BE IT RESOLVED, by the City Council of the City of Davenport that the Quad Cities Chamber Business & Economic Growth Partnership Agreement is hereby approved and the Mayor is authorized to execute said agreement.

Passed and approved this 23rd day of June, 2021.

Approved:

Attest:

Mike Matson
Mayor

Brian Krup
Deputy City Clerk

Quad Cities Chamber Business & Economic Growth Partnership Agreement

July 2021 – June 2025

This Economic Development and Business Growth Partnership Agreement is entered into effective the 1st day of July 2021 by and between Quad Cities Chamber and the signators to this Agreement.

1. **Purpose:** The purpose of the Business & Economic Growth Partnership Agreement (the “Agreement”) is to outline the delivery and funding of core economic development and business growth services to be provided by the Quad Cities Chamber on behalf of the Quad Cities Region (defined by the marketing service area of Henry, Mercer and Rock Island Counties in Illinois; Clinton, Muscatine and Scott Counties in Iowa). Services provided by the Quad Cities Chamber, will supplement, support and be distinct from local economic development efforts by focusing on marketing, lead generation, prospect management and business growth support that will stimulate economic activity and investment across the bi-state region.
2. **Scope of Work:** Quad Cities Chamber shall complete the services outlined in the Scope of Work attached as Exhibit “A” and incorporated herein by the reference.
3. **Term of Agreement:** This Agreement shall commence July 1, 2021 and terminate June 30, 2025.
4. **Funding:** The parties agree to provide funding to the Quad Cities Chamber in accordance with Exhibit B, Financial Support for Regional Services.
5. **Termination / Amendment:** This Agreement may be terminated or amended prior to June 30, 2025 by mutual written consent of all parties to this Agreement and upon completion of the obligations of any contracted services made under this Agreement.
6. **Accountability:** Quad Cities Chamber shall share quarterly programmatic progress reports to each participating partner. A Code of Ethics representing the standards that each participant that the Quad Cities Chamber and local government partners will adhere to under this agreement is part of this agreement and is attached as Exhibit “D”.
7. **Cooperation:** The Quad Cities Chamber and cooperating local governments will adhere to and agree to the memorandum of understanding outlined in Exhibit “E”.
8. **Liaisons:** Individuals appointed or elected to the Quad Cities Chamber Board of Directors shall have the authority to represent and make decisions on performance of the Agreement.
9. **Severability:** Should any portion of this Agreement be judicially determined to be illegal or unenforceable, the remainder of the Agreement shall continue in full force and effect, and any party may renegotiate the terms affected by the severance.
10. **Process of Adoption:** A binding Resolution in support of the Economic Development and Business Growth Services Agreement shall be adopted by each governing body party to the Agreement.

11. **Assignment**: No party to this Agreement may assign, sell or transfer any part thereof to any other firm or entity without Quad Cities Chamber obtaining the written permission of the Quad Cities Chamber Board of Directors.
12. **Dissolution**: Upon any dissolution, the process for payment of all liabilities shall follow those procedures outlined in the Quad Cities Chamber bylaws.
13. **Notices**: All notices, requests, demands, or other communications, provided for by this Agreement, shall be in writing and be either hand-delivered or mailed to the other party at the address noted below the signature.
14. **Waiver**: No action or forbearance on the part of either party shall constitute a waiver of any of the covenants or conditions set forth herein, unless given in writing, and no such waiver shall constitute a waiver of future strict compliance with the same or any covenants or conditions of this Agreement.
15. **No Third Party Rights**: Nothing in this Agreement shall be construed as creating or giving rise to any rights in any third party or any person other than the parties hereto.
16. **Entire Agreement**: This instrument contains the entire Agreement of the parties and supersedes any and all previous agreements between the parties, either oral or written. This Agreement may only be amended by an agreement in writing signed by the party against whom enforcement of any waiver change, modification, extension or discharge is sought.

IN WITNESS WHEREOF, the parties hereto have executed this Business and Economic Growth Partnership Agreement effective as of the date first written above.

Signature Page Attached Hereto

**SIGNATURE PAGE TO QUAD CITIES CHAMBER
ECONOMIC DEVELOPMENT and BUSINESS GROWTH SERVICES
AGREEMENT**

The undersigned agree with the terms of the Agreement as written above:

Quad Cities Chamber of Commerce

By: 
Paul Rumler, President & CEO

City of East Moline, Illinois

By: _____
Reggie Freeman, Mayor

City of Moline, Illinois

By: _____
Sangeetha Rayapati, Mayor

City of Rock Island, Illinois

By: _____
Mike Thoms, Mayor

Rock Island County, Illinois

By: _____
Richard Brunk, County Board Chairman

City of Bettendorf, Iowa

By: _____
Bob Gallagher, Mayor

City of Davenport, Iowa

By: _____
Mike Matson, Mayor

Scott County, Iowa

By: _____
Ken Beck, County Board Chairman

City of Silvis, Illinois

By: _____
Matt Carver, Mayor

City of Eldridge, Iowa

By: _____
Martin O'Boyle, Mayor

City of Muscatine, Iowa

By: _____
Diana L. Broderson, Mayor

City of DeWitt, Iowa

By: _____
Donald Thiltgen, Mayor

City of Milan, Illinois

By: _____
Duane Dawson, Mayor

City of Clinton, Iowa

By: _____
Scott Maddason, Mayor

EXHIBIT A – SCOPE OF WORK

1. **Mission:** The purpose of Quad Cities Chamber is to promote the growth of the greater Quad Cities by showcasing the region as a premier business destination, serving as an expert resource for companies making location and expansion decisions and acting as a business advocate to align the region's public and private sector resources for the benefit of residents in the six-county region.
2. **Staff:** Quad Cities Chamber of Commerce economic development and business growth professionals conduct the Services defined in this Agreement and serve as the lead contacts for business representatives hoping to locate in or to expand in the Quad Cities region.
3. **Geography:** The Quad Cities Chamber marketing service area includes a six county region: Henry, Mercer and Rock Island Counties in Illinois and Clinton, Muscatine, and Scott Counties in Iowa.
4. **Targeted Industries:** Quad Cities Chamber shall target specific primary industries that align with the regional economic assets: Advanced Metals & Materials; Agricultural Innovation; Corporate Operation & Support Services; Defense; and Logistics.
5. **Scope of Services/Work Plan:** The Quad Cities Chamber Board of Directors shall inform and approve an annual work plan and budget that outlines specific activities to achieve the objectives identified in this Agreement for services. The core economic development and business growth programs ("Services") to be provided by the Quad Cities Chamber staff include Business Attraction, Business Retention and Expansion and Regional Marketing. See attached full Work Plan. At a high level, the Chamber staff, with oversight from the Quad Cities Chamber Board, will:
 - a. Execute a comprehensive sales and marketing plan to attract new business opportunities within targeted industries to the Quad Cities region.
 - b. Execute a comprehensive existing business retention and expansion plan that stimulates growth of existing companies in the Quad Cities region
 - c. Leverage Data Analytics and Research Capabilities to Shape Attraction and Business Growth Opportunities in the region.
 - d. Advise Market Segments on Available Financial Assistance

6. Outcomes and Deliverables

The Quad Cities Chamber annual work plan will be developed, reviewed, and approved by the Quad Cities Chamber board of directors on an ongoing basis to ensure continuing relevance of the economic development and business growth needs of the region. Quad Cities Chamber shall share quarterly programmatic progress to each participating partner.

Measurements of success will include:

Business & Economic Growth Leading Indicators & Outcomes

All numbers reported quarterly and annually and includes breakdown by industry.

PIPELINE

- Total new projects identified target 50/year
(Includes BA, BRE and BC)
- Total resource assists target >500 per year
(Includes technical assistance by Chamber, referrals to resource service partners, business development and financial assistance opportunities shared.)

Business Attraction

- leads generated via marketing/business intelligence reported as actual #
- out of market outreach target 100/year
(Includes site selectors, company site location decision makers and company headquarter visits)

Business Retention and Expansion (includes primary and non-primary industries)

- existing company conversations target 500/year
(Includes Business Connection program calls, manufacturing support, and non-primary industry calls - virtual, in person, business survey)

Business Creation

- new business visits/conversations/inquiries reported as actual #

TOTAL ACTIVE PROJECTS

reported as actual #

SUCCESSFUL PROJECTS

reported as actual #s

- Businesses locating in the region
 - By industry
- Businesses retained and/or expanded
 - By industry
- Capital Investment Announced
- Direct Jobs Announced (new and retained)
- New Direct Payroll
- Average Salary
- Economic Impact Calculated

EXHIBIT B – FINANCIAL SUPPORT FOR REGIONAL SERVICES

1. Funding Plan: Public sector investments are based on a population ratio and per capita structure developed and agreed upon by city and county officials. Public sector payments for services are to be made to Quad Cities Chamber on an annual schedule. The estimated amount of public funding for the four year agreement will be based on an annual per capita formula, which reflects a 2% adjustment every year based on inflation. Exurban counties investment is \$10,000, with a 2% adjustment every year based on inflation. Scott and Rock Island counties investment is calculated per capita of total county population minus city population actively funding the agreement. If a city declines investment but their local economic development organization or Chamber invests instead, they can be exchanged in the agreement if they contribute the required amount. For communities new to the partnership or where an increase is scheduled based on population changes, arrangements can be made to step in with 50% of the total increase due by the end of the first year, and the total amount due by the end of the second year. Per capita is determined by the US Census and Community Survey Population estimates, whichever is most recent.

Year One = \$1.40 per capita; \$0.25 exurban per capita
Year Two = \$1.43 per capita; \$0.28 exurban per capita
Year Three = \$1.46 per capita; \$0.31 exurban per capita
Year Four = \$1.49 per capita; \$0.34 exurban per capita

- 2. Financial Accounting and Administration:** All monies dispersed to Quad Cities Chamber will be deposited into an account under the Quad Cities Chamber name. All costs associated with regional economic development and business growth functions in the work plan and budget shall be supported by documentation showing the details of the nature and priority of the charges. All checks or other accounting documents pertaining in whole or in part to this Agreement shall be clearly identified as such and readily accessible for examination and audit by any participating entity's Chief Financial officer or authorized representative. All records shall be maintained in accordance with procedures and requirements established by the Quad Cities Chamber Board. One public sector board member will serve on the audit committee. All members of the Chamber board will receive a copy of the annual audit.
- 3. Payment Terms:** As outlined in the Quad Cities Chamber Bylaws, a public sector partner may serve on the Board of Directors of Quad Cities Chamber if the city or county continues to financially support regional economic development and business growth initiatives through Quad Cities Chamber.

EXHIBIT C – ECONOMIC DEVELOPMENT PARTNERS

- 1. Description of Roles and Responsibilities:** This Agreement is designed to help better define roles and responsibilities, facilitate coordination of services among stakeholders and providers, and avoid duplication of efforts. The following list identifies primary responsibilities and secondary supportive roles for various functions in the regional economic development process.

ECONOMIC DEVELOPMENT FUNCTION	PRIMARY RESPONSIBILITY	SECONDARY SUPPORTIVE ROLE
BUSINESS ATTRACTION		
Business Attraction Lead Generation	Quad Cities Chamber	States, Site Consultants, Companies, Economic Development Partners
Regional Marketing	Quad Cities Chamber	Bi-State
Strategic Travel Planning/Sales Trips/Trade Shows	Quad Cities Chamber	Economic Development Directors Input on Plan
Coordinate RFP Response	Quad Cities Chamber	Community/Local Economic Development Organizations
Coordinate Site Visit	Quad Cities Chamber	Community/Local Economic Development Organizations
Project Management	Quad Cities Chamber	Community/Local Economic Development Organizations
Technical Assistance/Coordination of resources and referral	Quad Cities Chamber	Community/EDPs/LEDOS
Incentive Packaging/Deal Structuring	Community/Funding Entity/Quad Cities Chamber	Quad Cities Chamber
Deal Closure	Community/Funding Entity	QCC Communication Communication Support
BUSINESS EXPANSION AND RETENTION		
BRE Lead Generation	Quad Cities Chamber	EDPs, Site Consultants, Companies
Existing BRE Targeted Industry Outreach	Quad Cities Chamber	Community/EDP
Existing BRE Non-Primary Industry Outreach	Quad Cities Chamber/Community/LEDO	Brokers

Rock Island Arsenal	Quad Cities Chamber/RIADA	
Project Management	Quad Cities Chamber lead generation, facilitation, coordination	Local Community
Technical Assistance/Coordination of Resources and Referral	Quad Cities Chamber	Community/EDPs/LEDO
Incentive Packaging/Deal Structuring	Community/Funding Entity/Quad Cities Chamber	Quad Cities Chamber
Deal Closure	Community/Funding Entity	Quad Cities Chamber Communications Support
PRODUCT/ASSET DEVELOPMENT		
Community Development	Community/Local Economic Development Organizations	Quad Cities Chamber (regional assets)
Downtown Development	Community/Local Economic Development Organizations	Contractual relationship with Chamber
Site/Building Development	Brokers/Developers/Local Economic Development Organizations/Community	Quad Cities Chamber (facilitation; needs identification)
LOIS, Data Sets	Quad Cities Chamber	Broker Community/Economic Development Partners
Product/Asset Promotion	Quad Cities Chamber/Local Economic Development Organizations/Community	Economic Development Partners, Brokers
Infrastructure/Utility Development	Utilities/Community	Regional Infrastructure Groups/Local Economic Development Organizations/Quad Cities Chamber (regional facilitation)
Manage Inventory/Asset	Local Economic Development organizations/Community	Broker; EDPs
BUSINESS CREATION/INNOVATION		
Identification and Recruitment of Startup/Entrepreneurs	SCORE/SBDCs/Quad Cities Chamber	Higher Education

Access to BIG Databases and market research	Quad Cities Chamber	Bi-State
Resource Assists and Technical Support for Business Development and Growth	Quad Cities Chamber SBDCs/CIRAS/IMEC	Higher Education
Financial Assistance Options for business growth	Quad Cities Chamber SBDCs/SCORE	Economic Development Partners/Private Sector
Tech/Innovation Programs	Higher Education CIRAS/IMEC	Sector Boards
WORKFORCE DEVELOPMENT		
Workforce development/skill training	Community Colleges	Workforce Development Boards/Higher Education/K-12
Manage Laborshed/Graduate Studies	Quad Cities Chamber	Bi-State Regional Commission
Workforce recruitment	Private Sector EICC/BHC/Chamber	Higher Education
Talent attraction	Quad Cities Chamber/Visit Quad Cities (VQC)	Private Sector/Higher Education
Pre-Employment Training	EICC/BHC	Workforce Development Center/Colleges
Quality of Life Amenities	VQC/Downtown Organizations	Community/Local Economic Development Organizations/Q2030
DATA SYSTEMS ANALYSIS/PUBLIC SECTOR SOURCES		
Regional Comprehensive Economic Development Strategy (CEDs)	Bi-State Regional Commission	Input from Economic Development Partners
ED Technical Assistance to local Governments	Bi-State Regional Commission	Federal and State agencies
Demographic, transportation, and planning data analysis	Bi-State Regional Commission	Federal and State agencies
Analysis federal sources	Bi-State Regional Commission	Federal and state agencies
PROJECT AFTERCARE		

Technical Assistance to Company with Community Operations	One Point of Contact within local community	Quad Cities Chamber
Celebrations: Ribbon Cuttings, Ground Breakings, coordinated communications	Quad Cities Chamber/Chamber communications (Facilitator of Protocol)	Local community/Local Economic Development Organizations/all partners in the project
Ongoing BRE visits	Quad Cities Chamber	Local community/Economic Development Partners
Business Check-In's	Quad Cities Chamber	Local Economic Development Organizations/Community

EXHIBIT D -- Partner Code of Ethics

INTRODUCTION

Quad Cities Chamber is committed to the economic development and growth of the Quad Cities region. Quad Cities Chamber brings together the interests of a broad range of public, private, and public/private groups to promote the Quad Cities region as a single economic entity. The collaboration of such a variety of groups and interests requires that certain standards of conduct must be developed and adhered to for the Quad Cities Chamber to meet its goals. This Code of Ethics represents the standards that each participant in the Quad Cities Chamber regional economic development efforts supports and practices in its daily conduct of business.

PREAMBLE

We, the Quad Cities regional economic development partners of Quad Cities Chamber, set forth the following principles of behavior and standards of conduct to guide efforts in promoting the long-term economic health of the Quad Cities region. We realize that no Code of Ethics is of value without an inherent level of trust in the integrity of one another and a commitment from each of us to conduct ourselves at the highest levels of professional conduct. The Quad Cities Chamber was founded on the respect and trust of its members. In that spirit, we set forth this Code of Ethics.

We are committed to the promotion of the Quad Cities region as a desirable business location for new and expanding companies. When representing Quad Cities Chamber, we shall endeavor to sell "Quad Cities Region" and our individual communities and projects second.

We shall honor the confidentiality requested by both our fellow partners of Quad Cities Chamber and our prospects. Information shared with our fellow partners in confidence shall remain in confidence. Transactions are to be driven by the client. In the event a company chooses to relocate from one community to another, every effort will be made to contact the affected community to let them know of the potential move as outlined in the Regional Economic Development Cooperation resolution, adopted annually through the regional Comprehensive Economic Development Strategy process. Violation of this commitment shall be viewed as the single most serious breach of our commitment and partnership in the Quad Cities Chamber Agreement.

We are committed to sharing among our partnership as much information as is necessary and prudent on any activity undertaken by or in the name of Quad Cities Chamber. Our guiding principle shall be that "more information is better than less."

At no time shall any economic development organization partner of Quad Cities Chamber advertise or promote its respective area to companies within another member's geographic area in a manner that is derogatory or insulting to the other geographic area. "Selling against" another partner of Quad Cities Chamber or direct solicitation of intrastate relocations, is strongly discouraged.

We are committed to locating prospects in the Quad Cities region. In the event that our local jurisdictions cannot meet the needs of a particular prospect we shall communicate with our fellow partners in an effort to meet the company's needs elsewhere in the Quad Cities region.

Economic development organizations shall hold all responses to confidential requests for information pertaining to site and building information provided to the Quad Cities Chamber by member real estate brokerage firms in the strictest confidence. Said information shall not be printed, copied, and shown in any manner to any entity other than prospects or their direct representatives without prior permission.

We are committed to the concept of competition for locations and expansions among our Individual communities and projects provided that the prospect has asked for specific proposals or has settled on a Quad Cities regional location. At no time shall any partner of the Quad Cities Chamber solicit a fellow member's prospects.

We are committed to working together with the real estate community and are in no way in direct competition with them. Economic developers are a resource and facilitator in the site selection process.

CONFIDENTIALITY OF PROSPECTS

Partners of Quad Cities Chamber shall honor the confidentiality of individual prospects. Whenever possible, specific information on transactions shall be shared within the realm of Quad Cities Chamber and partner state organizations. In those instances where prospects are dealing with individual communities, information will only be shared by Quad Cities Chamber staff and the local Economic Development representatives involved.

In instances, where a prospect wishes to remain completely confidential with an individual community, the remaining partners of Quad Cities Chamber shall honor that confidentiality and shall in no way attempt to intervene in the relationship. The prospect will remain confidential until the prospect chooses to announce.

MARKETING

Any member of Quad Cities Chamber that develops a prospect generated from national advertising and trade shows sponsored by Quad Cities Chamber shall utilize the "Prospect Tracking System" of Quad Cities Chamber in all contacts with the respective prospect.

Partners are strongly discouraged from advertising in local media outside of their own market area.

Exhibit E -- Regional Economic Development Cooperation Resolution

The partners agree to practice the principles of the Regional Economic Development Cooperation Memorandum of Understanding:

WHEREAS, the Quad City economy functions as a single unit with many common interests and resources, where growth and development anywhere within the Quad Cities region enhances the overall vitality for all people and localities; and

WHEREAS, the best way to promote economic development is for local governments and private/nonprofit economic development entities to join forces, working and communicating together to attract new business and retain and expand existing business; and

WHEREAS, businesses seek to maximize their private economic gains and local governments seek to maximize jobs and tax base within their communities, creating competition among governments to offer various financial and other incentives to business to entice the development within their community; and

WHEREAS, local government may provide expansion resources and assistance to businesses, however, there is no net gain to the total Quad Cities region economy if limited resources are committed to assisting businesses to move within the area with no increase in jobs; and

WHEREAS, private and nonprofit entities are similarly involved in economic development projects and should also follow the policy set forth herein.

NOW, THEREFORE, BE IT RESOLVED, by the participant local governments to the agreement that:

- Section 1. All elected officials and staff of signatory local governments or private/nonprofit economic development organizations in the Quad Cities region will work together to promote and facilitate economic development.
- Section 2. Local governments and private/nonprofit economic development organizations, within the Quad Cities region, will not initiate contact with existing local businesses in an effort to entice these businesses to leave one local government for another local government within the region.
- Section 3. When a local government or private/nonprofit economic development organizations is contacted by a business that currently has facilities elsewhere in the Quad Cities region and the business intends to vacate or downsize its current facilities as part of a move within the Quad Cities region, the contacted local government is obligated to inform the government that currently houses the business of the proposed relocation. This contact may be made directly between the two governments. Alternatively, the involved business may make the contact and provide a letter documenting their conversation with the local government in which they are currently located.
- Section 4. If a business decides to relocate from one local government to another, within the Quad Cities region, only previously existing incentives may be offered by the receiving local government. No new incentives may be developed for the purpose of facilitating the relocation of a business from one local government to another in the Quad Cities

region.

Section 5. The provisions of this resolution cannot be superseded by agreements for confidentiality or other contracts between a local government or nonprofit economic development organizations and a business. Local business will be made aware of this resolution immediately upon contacting a local government about relocating within the region.

Business & Economic Growth – Scope of Work

The Quad Cities Chamber is the lead regional business outreach entity to manage the business growth process, collaborating with partners and engaging assistance providers, deploying sector based economic growth strategies based on market segments, using the Targeted Industries Study strategies. Business and Economic Growth will target specific primary industries that align with regional economic assets: advanced metals and materials, agricultural innovation, corporate operation and support services, defense, and logistics.

Market the region to build awareness and business prospects.

1. Build relationships to develop the Quad Cities region prospect pipeline: conferences/trade shows contacts or similar engagements; company decision makers identified through internal business intelligence methods; site selectors and development influencers; and headquarters visits of businesses located in the Quad Cities region.
2. Provide regional market segment-specific data for RFI responses.
3. Lead and collaborate with public partners, states, utilities, developers, and real estate communities in attraction projects.
4. Review site inventory and work with municipal and development partners to meet the needs of target industries.
5. Execute external marketing campaigns to foster awareness of the Quad Cities region and generate leads in alignment with QC brand.
6. Execute Keep It QC campaign to promote the importance of spending dollars locally – both B2B and B2C.

Implement targeted industry growth plans to attract/retain jobs and investment.

1. Leverage Quad Cities Chamber Board Members to engage with business decision makers on the retention & attraction of key Quad Cities employers.
2. Manage relationships with ongoing prospects and projects.
3. Lead and collaborate with public partners, states, utilities, developers, and real estate communities in retention and expansion projects.
4. Assess the needs of regional targeted industries, B2B, and B2C businesses
5. Commence Phase II of the target industry analysis of the remaining three target industries which will include hiring a consultant, through a competitive bid process with final analysis to be completed by end of 2022.

Provide resources, financial assistance, technical assistance, promotions, programs, and events.

1. Conduct direct outreach to identified market segments including small, medium and minority businesses and provide technical assistance and referrals to partner agencies and/or businesses for necessary support based on growth and risk potential.
2. Develop, present, and share relevant resources, programs, and events to support the needs of businesses as they reopen and/or stabilize their businesses through COVID-19 recovery, including minority businesses: Peer Roundtables groups, Business Exchange networking, and Business Brief webinars, Resource Guides, and Cybersecurity and DEI resources.

3. Serve as a liaison between businesses and workforce partners to address talent related challenges.
4. Administer the Quad Cities Foreign Trade Zone to provide import and export assistance.
5. Share an annual economic forecast with area businesses, including growth assessments for market segments.
6. Provide a regional Quarterly Market Report with economic analysis and projections for primary and non-primary sectors, including successful regional projects of investment and expansion.
7. Leverage market research databases to extend research services and data analytics to area businesses and community organizations.

Build upon entrepreneurial, innovation and R&D ecosystem.

1. Partner with SBDCs, SCORE, local and state governments, and other entities on the identification, explanation, and referral of loans, incentives, and grants to help organizations sustain, expand, or locate their business in the Quad Cities.
2. Identify & evaluate various components required to have a strong entrepreneurial ecosystem and facilitate introductions and connections as needed.



Public Sector Partner Investors:

We appreciate your investment in the Quad Cities Chamber as the lead economic development entity to market the region and facilitate business growth for the entire region's benefit.

The services agreement that was constructed through Quad Cities First, and transferred to Quad Cities Chamber in 2020, is coming up for renewal July 1, 2021. This partnership agreement established clarity of roles and enabled more collaboration and efficient relationships that has facilitated business growth and investment in our region. As we move to the next renewal term for this partnership and services agreement, here are highlights and milestones of the past 3 years:

FY 2021 (through 10 months)

- # of new active projects – 76 projects
- Total economic impact of successful projects - \$54,120,459
- Jobs added – 373 new and retained jobs
- Company outreach – 501 total; 108 Business Connection calls
- Resource Assistance – 1,151 (from BC calls and non-primary industry)
- Addition of 2nd project manager, new position to add capacity
- Regional Quarterly Market Report created and shared, ongoing
- Targeted Industry Study for ag tech and materials tech subclusters completed and implementation ongoing
- Realignment of the organization to better meet business needs
 - Creation of the Business & Economic Growth serving primary and non-primary industries for location, creation, growth, and expansion assistance
 - Sector based outreach model with team members focused on specific industries as subject matter experts
 - Formalized partnership agreements and embedded technical assistance within outreach
 - SBDCs, SCORE, IMEC, CIRAS

FY 2020

- # of new active projects – 54 projects
- Total economic impact of successful projects - \$29,069,461
- Jobs added – 56 new and retained jobs
- Company outreach – 75 Business Connection calls
- Resource Assistance – 334 (from BC calls only)
- Core Properties – sites marketing program, started and ongoing
- COVID Assistance to Business
 - COVID Response Team assembled with direct outreach to 1,382 businesses
 - COVID Resources created and shared
 - Daily eNews of QC COVID-19 news and resources
 - COVID Resource Guide
 - COVID Reopening Toolkit
 - Childcare Resources

FY 2019

- # of new active projects – 59 projects
- Total economic impact of successful projects - \$998,459,028
- Jobs added – 1,230 new and retained jobs
- Company outreach – 145 Business Connection calls
- Resource Assistance – 262 (from BC calls only)
- Addition of business intelligence resource director
- Addition of digital marketing campaigns and automated marketing tactics

City of Davenport

Department: Finance
Contact Info: Mallory Merritt | 563-326-7792

Action / Date
6/23/2021

Subject:

Resolution authorizing the Finance Director to exceed the General Fund unassigned reserve maximum of 25% of operating expenditures through June 30, 2022. [All Wards]

Recommendation:

Adopt the Resolution.

Background:

The adoption and adherence to a policy setting forth appropriate levels of unassigned financial reserves is a key component of a financially stable organization. In 2017, the City Council amended the financial reserve policy to require unassigned reserves within the General Fund to be between 17% and 25% of operating expenditures within the fund. In the event that unassigned reserves exceed maximum balance requirements, the Finance Director is authorized to utilize the excess through seven options provided for within the policy.

However, as the City continues to develop a resiliency plan and project portfolio and evaluate the COVID-19 impacts to the community and the organization, it is the recommendation to temporarily allow the Finance Director to exceed the General Fund unassigned reserve policy maximum of 25%. This temporary amendment would expire on June 30, 2022. The unassigned fund balance reserve amount for FY 2022 financial statements should return to the policy requirements unless extended again by the City Council.

ATTACHMENTS:

Type	Description
▣ Resolution Letter	Resolution

REVIEWERS:

Department	Reviewer	Action	Date
Finance	Merritt, Mallory	Approved	6/9/2021 - 11:44 AM
Finance Committee	Merritt, Mallory	Approved	6/9/2021 - 11:44 AM
City Clerk	Admin, Default	Approved	6/11/2021 - 11:34 AM

Resolution No. _____

Resolution offered by Alderman Condon.

RESOLVED by the City Council of the City of Davenport.

RESOLUTION authorizing the Finance Director to exceed the General Fund unassigned reserve maximum of 25% of operating expenditures through June 30, 2022.

WHEREAS, the City should maintain a prudent level of unassigned financial resources in the General Fund as additional insurance against disasters, emergencies, and unforeseen expenditures; and

WHEREAS, the City Council adopted an amended financial reserves policy in 2017 requiring unassigned fund balance reserves to be between 17% and 25% of operating expenditures; and

WHEREAS, it is necessary to exceed the maximum unassigned reserve amount of 25% as the City develops a resiliency plan and evaluates and responds to community pandemic effects; and

WHEREAS, this is temporary in nature and will expire on June 30, 2022; and

WHEREAS, unassigned reserve amounts shall return to policy levels at the close of FY 2022 through the utilization options required by the existing policy.

NOW, THEREFORE, BE IT RESOLVED, by the City Council of the City of Davenport that the Finance Director is hereby authorized to exceed the General Fund unassigned reserve maximum of 25% of operating expenditures through June 30, 2022; and

BE IT FURTHER RESOLVED, that this temporary amendment will be incorporated into the annual audit documents and associated financial statements.

Passed and approved this 23rd day of June, 2021.

Approved:

Attest:

Mike Matson
Mayor

Brian Krup
Deputy City Clerk

City of Davenport

Department: Finance
Contact Info: Kelley Shook | 563-888-3379

Action / Date
6/23/2021

Subject:

Resolution approving the renewal of general and auto liability, property, and workers' compensation insurance, as well as related professional services for FY 2022 with multiple insurance companies in the amount of \$1,589,023. [All Wards]

Recommendation:

Adopt the Resolution.

Background:

The City has established a Risk Management Fund to account for liability, property, and workers' compensation insurance premiums, claims, and administrative costs for the Risk Management program. The strategy of the Risk Management program is to procure insurance policies to protect against catastrophic losses and to self-insure for claims up to a specific stop loss amount for each type of coverage.

Arthur J. Gallagher & Company serves as the agent/broker for these insurance policies. The agent/broker is paid by a combination of policy commissions. The role of the agent/broker is to make recommendations for policy enhancements and to negotiate with the various insurance markets on the City's behalf. The goal is to find the most cost-effective coverages to minimize overall risk exposure with stable insurance firms capable of handling the specialized needs of a municipal government.

The overall premiums increased this year from \$1,407,324 to \$1,589,023, or 12.91%, compared to last year. The increase is due to a combination of larger nationwide increases in both property and liability rates as a direct result of natural disasters, such as derechos and wildfires, as well as a significant increase in social inflation verdicts driving all numbers up. Additionally, the City voluntarily includes a 4% increase each year in its property values, which is encased in the 19.32% property increase with the CHUBB policy. All other property policies remain stable. Our excess workers' compensation policy shows a 10.43% increase, which is the result of an increase in payroll and an increase in rate, with the driving factor of the latter being an increase in severity (but not frequency) of 410/411 claims. Even with these increases, the City of Davenport continues to maintain similar or lower rates per thousand when compared to similar municipalities.

Attached are documents labeled "FY22 Schedule of Insurance in Force," which is a comprehensive list of policies and premiums, and a document labeled "FY22 Year Over Year Comparison," which displays the year-over-year premium comparisons for Fiscal Years 2021 and 2022, respectively.

Additionally, included is an attachment detailing the current marketplace range of rate increases labeled "2021 Insurance Market Update."

Below is a summary of products not included in the information above:

AHRMA
Selective (Flood Policies)

Renewal on January 1, 2022
Various renewal dates in FY2022

Travelers (Public Official Bonds)
Cyber Insurance
Excess Flood
Active Shooter-Malicious Attack
Fine Arts Coverage

Various renewal dates in FY2022
Renewal on November 29, 2021
Renewal on February 12, 2022
Renewal on February 10, 2022
Renewal on October 3, 2021

ATTACHMENTS:

Type	Description
▣ Resolution Letter	Resolution
▣ Backup Material	FY22 Schedule of Insurance in Force
▣ Exhibit	FY22 Year Over Year Comparison
▣ Exhibit	2021 Insurance Market Update

REVIEWERS:

Department	Reviewer	Action	Date
Finance	Merritt, Mallory	Approved	6/11/2021 - 9:13 AM
Finance Committee	Merritt, Mallory	Approved	6/11/2021 - 9:13 AM
City Clerk	Admin, Default	Approved	6/11/2021 - 11:34 AM

Resolution No. _____

Resolution offered by Alderman Condon.

RESOLVED by the City Council of the City of Davenport.

RESOLUTION approving the renewal of general and auto liability, property, and workers' compensation insurance, and related professional risk management services for FY 2022 with multiple insurance companies in the amount of \$1,589,023.

WHEREAS, the City of Davenport must renew various insurance coverages effective July 1, 2021 for FY 2022.

NOW, THEREFORE, BE IT RESOLVED, by the City Council of the City of Davenport that the renewal of general and auto liability, property, and workers' compensation insurance, and related professional Risk Management services for FY 2022 is hereby approved in accordance with the attached Schedule of Insurance in Force.

Passed and approved this 23rd day of June, 2021.

Approved:

Attest:

Mike Matson
Mayor

Brian Krup
Deputy City Clerk

CITY OF DAVENPORT						
SCHEDULE OF INSURANCE IN FORCE						
JULY 1, 2021 thru JUNE 30, 2022						
COVERAGE	COMPANY	PREMIUM FY2022	POLICY NUMBER	EXPIRATION DATE	AMOUNT OF COVERAGE	COINSURANCE OR DEDUCTIBLE
<u>PROPERTY</u>						
City Buildings	Federal Insurance Co. of CHUBB	\$456,347	36055465	7/1/22	\$300,000,000	\$100,000
Contents & Fixed Equipment	Federal Insurance Co. of CHUBB	Included Above	"	"	Included Above	\$100,000
Stored Vehicles	Federal Insurance Co. of CHUBB	Included Above	"	"	Included Above	\$100,000
Boiler & Machinery	Cincinnati Insurance Company	\$23,880	BEP2664904	7/1/22	\$25,000,000	\$25,000
Transit Center (50% billed to EICC)	Cincinnati Insurance Company	\$8,848	ENP0029100	7/1/22	\$6,544,561	\$1,000
Employee Dishonesty/Crime	Travelers Casualty & Surety Co.	\$3,905	106682997	1/31/22	\$1,000,000	\$10,000
Hull Physical Damage	Travelers Casualty & Surety Co.	\$3,791	13S3915118	7/1/22	\$178,182	\$10,000
Fire Truck Physical Damage Coverage	PESLIC	Included Below	To Be Determined	7/1/22	Actual Cash Value	\$75,000
Fire Boat House	Travelers Casualty & Surety Co.	\$6,275	ZPD31M6648A18	7/1/22	\$250,000	\$25,000
Excess Flood Insurance	Trisura Specialty	\$63,987	RST-0000020-01	2/12/22	\$3,000,000	\$500,000
Active Shooter-Malicious Attack	Underwriters at Lloyds, London	\$38,219	UTS2563929.21	2/10/22	\$3,000,000	No Deductible
Fine Arts	XL Catlin	\$15,000	UM00069766SP18A	10/3/21	20,000,000	\$2,500/5,000
Mississippi Lofts (40% Billed to PHM)	American Family Insurance	\$30,597	14X6-1141-03-62-BLBK-IA	11/1/21	\$1,000,000	\$10,000
Mississippi Lofts Equipment Breakdown	The Hartford Steam Boiler	\$1,971	FBP2352869	11/10/21	\$19,320,000	\$1,000
Scatter Sites & Heritage House	AHRMA	\$38,706	AHR1989060101	1/1/22	\$17,801,864	\$1,000
Flood (various locations)	NFIP/Selective	\$109,489	Various	Various	Various	Various
<u>LIABILITY</u>						
GL/LAW/EBL/TERRORISM	PESLIC \$10M limit	\$552,285	To Be Determined	7/1/22	\$10,000,000	\$500,000
Public Officials (City)	PESLIC	Included Above	"	"	Included Above	\$500,000
Claims Handling E&O	PESLIC	Included Above	"	"	Included Above	\$500,000
Airport	Commerce & Industry Ins Co	\$6,785	AP003790418	7/1/22	\$5,000,000	No Deductible
Public Official Bond (M. Merritt)	Travelers Casualty & Surety Co.	\$5,436	107282958	6/22/22	\$5,000,000	No Deductible
Public Official Bond (B. Gerlach)	Travelers Casualty & Surety Co.	\$6,040	107417772	4/1/22	\$5,000,000	No Deductible
Public Official Bond (J. Odean)	Travelers Casualty & Surety Co.	\$6,040	106684017	1/31/22	\$5,000,000	No Deductible
Cyber Liability	Beazley Breach Response	\$62,428	W25630180101	11/29/21	\$5,000,000	\$50,000
Liquor Liability	Illinois Casualty Company	\$1,313	LL106634	7/1/22	\$1,000,000	No Deductible
Housing Authority (inc. Public Officials)	AHRMA	\$9,157	AHR1989060101	1/1/22	\$2,000,000	\$1,000/\$5,000 (Admin/Judicial)
Mississippi Lofts (40% Billed to PHM)	American Family Insurance	\$2,426	14X6-1141-02-64-CLXS-IA	11/1/21	\$3,000,000	\$10,000
<u>WORKERS' COMPENSATION</u>						
Excess Workers' Compensation	Midwest Employers Casualty Co.	\$159,403	EWCO08321	7/1/22	Statutory	\$2,000,000
City has Terrorism Coverage under Liability and WC.						

CITY OF DAVENPORT
YEAR OVER YEAR INSURANCE COMPARISON
2021 vs. 2022

COVERAGE	COMPANY		2022 PREMIUM	2021 PREMIUM	\$ Change	% Change
<u>PROPERTY</u>						
City Buildings	Chubb		456,347	382,468	73,879	19.32%
Contents & Fixed Equipment	Chubb - Included Above					
Stored Vehicles	Chubb - Included Above					
Boiler & Machinery	Cincinnati		23,880	23,880	-	0.00%
Transit Center	Cincinnati		8,848	8,848	-	0.00%
Employee Dishonesty/Bond	Travelers		3,905	3,905	-	0.00%
Hull Physical Damage	Travelers		3,791	3,510	281	8.01%
Fire Truck Physical Damage Coverage	PESLIC		inc.	inc.		
Fireboat House	Travelers		6,275	5,810	465	8.00%
Excess Flood Insurance (renews 2/12/22)	Trisura Speciality	est.	65,000	63,987	1,013	1.58%
Active Shooter (renews 2/10/22)	Underwriters at Lloyds, London	est.	40,000	38,219	1,781	4.66%
Fine Arts (renews 10/3/21)	XL Catlin	est.	15,000	15,000	-	0.00%
Mississippi Lofts Equipment Breakdown (renews 11/1/21)	The Hartford Steam Boiler	est.	1,971	1,971	-	0.00%
<u>LIABILITY</u>						
GL/LAW/AUTO/TERRORISM	PESLIC \$10M limit		552,285	480,457	71,828	14.95%
Public Officials (City)	PESLIC					
Claims Handling E&O	PESLIC					
Airport	Commerce & Industry Ins Co		6,785	6,108	677	11.08%
Cyber (renews 11/29/21)	Beazley Breach Response	est.	70,000	62,428	7,572	12.13%
Liquor Liability	Illinois Casualty Company		1,313	1,485	(172)	-11.58%
<u>WORKERS' COMPENSATION</u>						
Excess Workers' Compensation	Midwest Employers		159,403	144,344	15,059	10.43%
Total Property, Liability, & WC Coverages			<u>1,414,803</u>	<u>1,242,420</u>	172,383	13.87%

OTHER COVERAGES		(Current policies in force)				
PROPERTY		POLICY RENEWAL DATE	2022 ESTIMATE	2021 PREMIUM	\$ Change	% Change
Scattered Sites & Heritage House	AHRMA	1/1/22	38,706	38,706	-	0.00%
Flood (various locations)	NFIP/Selective	Various	108,841	98,841	10,000	10.12%
LIABILITY						
Housing Authority (Inc. Public Officials)	AHRMA	1/1/22	9,157	9,157	-	0.00%
Public Officials Bonds	Travelers	Various	17,516	18,200	(684)	-3.76%
Total Other Coverages			174,220	164,904	9,316	5.65%
Grand Total All Coverages			1,589,023	1,407,324	181,699	12.91%
Total Budget Amount Surplus/(Overage)						

Winter Insurance Market Update – February 2021

As we enter 2021, a number of compounding factors are driving the current insurance marketplace. First, there has been a substantial increase in the number of large weather-related loss events. Second, interest rates remain near historical lows, and third, the industry is dealing with an increasing loss trend in liability lines. Each of these factors help drive up prices and reduce coverage availability. Add to all these factors a global pandemic and a tightening in the reinsurance marketplace—the market is experiencing a high sense of uncertainty. This uncertainty is contributing to the feeling that this is a time where the market has entered into a new phase of recalibration. Many would call this recalibration a hard market for certain lines of coverage and industries in the U.S.

This hardening market is an underwriting-driven marketplace. In a traditional hard market, capital (and consequently capacity) is reduced, thereby limiting the availability of insurance. This marketplace is driven by the need for underwriters to make a profit from underwriting versus relying on investment income. Carriers remain intensely focused on underwriting discipline, ensuring they secure the right terms and pricing on certain lines of coverage that have historically not performed from an underwriting standpoint.

The pace of the United States' economic recovery and the outcome of the active hurricane season could alter some of the underlying fundamentals of the current marketplace. However, in all likelihood, the conditions that exist today are not changing anytime soon, and it will take carriers some time re-underwriting their books of business to overcome the challenges associated with the current marketplace. Accordingly, all market indications point to a continuation of premium increases for the balance of the year and throughout 2021.

Utilizing Gallagher Drive®, our proprietary data and analytics platform, our brokerage team can provide specific rate guidance for your line of coverage, industry and geography. Combined with deep expertise in your particular industry and business, Gallagher can help you navigate today's highly nuanced market.

Line of Coverage	Current Marketplace (Range of Rate Increases)
Property	+15% to +20% or more
Umbrella	+20% to +30% or more
General Liability	+5% to +10%
Commercial Auto	+7% to +12%
Workers' Compensation	+2% to +5% or more
D&O (Private)	+10% to +25% or more
D&O (Public)	+25% to +45% or more
Cyber	+15% to +50% or more

City of Davenport

Department: Public Safety
Contact Info: Brian Krup | 563-326-6163

Action / Date
6/23/2021

Subject:

Motion approving noise variance requests for various events on the listed dates and times.

City of Davenport; Red, White & Boom!; LeClaire Park; Saturday, July 3, 2021 4:00 p.m. - 10:00 p.m.; Outdoor music and fireworks, over 50 dBA. [Ward 3]

Center for Active Seniors, Inc; Rock the Lot; CASI | 1035 West Kimberly Road; Saturday, July 17, 2021 1:30 p.m. - 12:00 a.m.; Outdoor music/band, over 50 dBA. [Ward 7]

Top-Notch Productions, Inc; Riverfront Pops 2021; LeClaire Park; Saturday, August 21, 2021 3:00 p.m. - 9:00 p.m.; Outdoor music, over 50 dBA. [Ward 3]

Recommendation:

Pass the Motion.

Background:

The following requests for noise variances have been received pursuant to the Davenport Municipal Code Chapter 8.19 Noise Abatement, Section 8.19.090 Special Variances.

ATTACHMENTS:

Type	Description
▣ Backup Material	Rock the Lot Map
▣ Backup Material	Rock the Lot Noise Variance Petition

REVIEWERS:

Department	Reviewer	Action	Date
City Clerk	Admin, Default	Approved	6/11/2021 - 10:30 AM

Ice
Truck

Beverage Area
Under JP
Awning

Beverage
Ticket &
Koozie Sales

Admission Gate
ID Checks, Wrist
Bands

Food
Trucks

LaFlama

Chuckies

Stage
&
Band



Presented by:



June 14, 2019

CASI South Parking Lot

Gates Open at 6pm

Port a Potties

Food Truck

Google



On the 17th day of July, 2021, there is proposed an event, requested by CAS1. This will require the City Council to approve a noise variance for this event during the hours of 1:30pm - Midnight.

[illegible]

Page 29

City of Davenport

Department: Public Safety
Contact Info: Jamie Swanson | 563-326-7795

Action / Date
6/23/2021

Subject:
Motion approving beer and liquor license applications.

A. New license, new owner, temporary permit, temporary outdoor area, location transfer, etc. (as noted):

Ward 3

Stompbox Brewing (JPX2ME, LLC) - 210 E River Dr Unit 101 Parking Lot July 3-4 - Outdoor Area - License Type: Class C Liquor

Ward 5

Your Private Bar (Your Private Bartender, LLC) – Lindsay Park | 2200 E 11th St – “Red Ribbon Gala” June 26, 2021 - Outdoor Area - License Type: Class C Liquor

Ward 8

Save More Super Market (Guru Nanak Food Mart) - 6723 Northwest Blvd - License Type: Class E Liquor

B. Annual license renewals (with outdoor area as noted):

Ward 1

Casey's General Store #2077 (Casey's Marketing Company) - 3700 W Locust St - License Type: Class C Beer

Ward 3

Radisson (Bucktown Lodging, LLC) - 111 E 2nd St - License Type: Class B Liquor

Stompbox Brewing (JPX2ME, LLC) - 210 E River Dr Unit 101 - Outdoor Area - License Type: Class C Beer

Ward 4

Sun Mart LLC (Sun Mart, LLC) - 2920 W Locust St - License Type: Class E Liquor

Washington St Mini Mart (Nazar, LLC) - 1601 Washington St - License Type: Class E Liquor

Ward 6

Red Lobster #0133 (Red Lobster Restaurants, LLC) - 3420 E Kimberly Rd - License Type: Class C Liquor

Ward 7

Olive Garden Italian Restaurant #1144 (GMRI, Inc) - 330 W Kimberly Rd - License Type: Class C Liquor

Ward 8

Love's Travel Stop #476 (Love's Travel Stops & Country Stores, Inc) - 8255 Northwest Blvd - License Type: Class C Beer

Recommendation:
Pass the Motion.

Background:
These applications have been reviewed by the Police, Fire and Zoning departments.

REVIEWERS:

Department	Reviewer	Action	Date
Public Safety	Merritt, Mallory	Approved	6/11/2021 - 9:13 AM
Public Safety Committee	Merritt, Mallory	Approved	6/11/2021 - 9:14 AM
City Clerk	Admin, Default	Approved	6/11/2021 - 11:35 AM

City of Davenport

Department: Public Works - Admin
Contact Info: Brian Schadt | 563-326-7786

Action / Date
6/23/2021

Subject:

Motion approving the plans, specifications, form of contract, and estimate of cost for the Sunderbruch Trail Reconstruction project, CIP #28030. [Ward 1]

Recommendation:

Pass the Motion.

Background:

The work includes the furnishing of all labor, materials, equipment, and services necessary for HMA trail repairs including but not limited to survey, subdrain, subgrade, HMA pavement, off-road trail connections, and seeding.

The estimated project cost is \$55,000.

REVIEWERS:

Department	Reviewer	Action	Date
Public Works - Engineering	Moses, Trish	Approved	6/9/2021 - 11:03 AM
Public Works Committee	Moses, Trish	Approved	6/9/2021 - 11:03 AM
City Clerk	Admin, Default	Approved	6/11/2021 - 11:44 AM

City of Davenport

Department: Finance
Contact Info: Cory Smith | 563-888-2162

Action / Date
6/23/2021

Subject:

Motion approving the annual renewal for the license and support of the City's records management system, OnBase, in the amount of \$53,368.46. [All Wards]

Recommendation:

Pass the Motion.

Background:

OnBase through IDP is the City's document management software that is integrated into most software application processes to store, track, and retrieve critical documents. Licensing is required for legal use of the software and is required annually.

Funding for this expense if from IT's General Fund #50450530 520226 IT Maintenance - Machinery and Equipment, with a current budget amount of \$53,400.

REVIEWERS:

Department	Reviewer	Action	Date
Finance	Merritt, Mallory	Approved	6/9/2021 - 11:47 AM
Finance Committee	Merritt, Mallory	Approved	6/9/2021 - 11:47 AM
City Clerk	Admin, Default	Approved	6/11/2021 - 11:44 AM

City of Davenport

Department: City Clerk
Contact Info: Brian Krup | 563-326-6163

Action / Date
6/23/2021

Subject:
Motion for suspension of the rules to add and vote on the following item.

REVIEWERS:

Department	Reviewer	Action	Date
City Clerk	Admin, Default	Approved	6/18/2021 - 3:29 PM

City of Davenport

Department: City Clerk
Contact Info: Brian Krup | 563-326-6163

Action / Date
6/23/2021

Subject:

Motion approving the following noise variance request for an event on the listed date and time.

Southeast Little League; End of Season Picnic; Prairie Heights Park | 5600 Eastern Avenue;
Friday, June 25, 2021 approximately 8:45 p.m. for 10-15 minutes; Fireworks, over 50 dBA. [Ward 8]

Recommendation:

Pass the Motion.

Background:

The following request for a noise variance has been received pursuant to the Davenport Municipal Code Chapter 8.19 Noise Abatement, Section 8.19.090 Special Variances.

The Southeast Little League will be holding their end of season picnic at Prairie Heights Park. Following the championship games, they would like to have a quick 10-15 minute fireworks show beginning at approximately 8:45 p.m. They will be passing out flyers to the residential properties east of Eastern Avenue early next week and will be providing a copy to the Deputy City Clerk. They will be instructed to make sure the park is cleaned of all debris.

ATTACHMENTS:

Type	Description
Backup Material	Flyer to Neighbors

REVIEWERS:

Department	Reviewer	Action	Date
City Clerk	Admin, Default	Approved	6/18/2021 - 3:40 PM



Southeast Little League 2021 Championship Day & League Picnic Friday, June 25th

Southeast Little League is having our annual End of the Season League Picnic and Awards Ceremony on Friday, June 25th. As part of the celebration we have asked the City of Davenport for a variance so that we may do fireworks. If granted, we would light them between 8:45pm and 9:15pm. Our Fireworks will last 10-15 minutes or less.

We are letting the neighbors know that surround Prairie Heights Park so that you are aware of the activities that are taking place. If you have any questions, you may contact Brian Krup, Deputy City Clerk with the City of Davenport at 563.326.6163.

Thank you.

*Thomas A. Mason IV
President*

*Southeast Little League Board of Directors
563.505.5238*