

CITY COUNCIL MEETING

City of Davenport, Iowa

Wednesday, April 28, 2021; 5:30 PM

City Hall | 226 West 4th Street | Council Chambers

REVISED APRIL 26, 2021

I. Moment of Silence

II. Pledge of Allegiance

III. Roll Call

IV. Meeting Protocol and Decorum

V. Approval of Minutes

Approval of the City Council Meeting minutes for April 14, 2021.

VI. City Administrator Update

VII. Report on Committee of the Whole

Approval of the Report on Committee of the Whole for April 21, 2021.

VIII. Appointments, Proclamations, Etc.

A. Proclamations

1. Arbor Day | April 30, 2021
2. Keep Kids Alive Drive 25 Day | May 1, 2021
3. International Compost Awareness Week | May 2 - 8, 2021
4. Neurofibromatosis Awareness Month | May 2021

IX. Presentations

A. Davenport Police Department Swearing-In Ceremony

- Anthony DeRoin
- Trevor Krutzfeldt
- Mason Pauley
- Raul Alvarado
- Paul Pham
- Benjamin Piotter
- Justin Adams

X. Petitions and Communications from Council Members and the Mayor

XI. Individual Approval of Items on the Discussion Agenda

1. First Consideration: Ordinance for Case REZ21-01 being the request of Dan

Lorentzen on behalf of Rock Church Ministries Inc to rezone Lot 2 of Nims Acres from S-OS Open Space District to R-1 Single-Family Residential District. [Ward 7]

**PLAN AND ZONING COMMISSION RECOMMENDS DENIAL. 8
VOTES REQUIRED FOR PASSAGE.**

2. Resolution authorizing the conveyance of the unimproved, vacated public rights-of-way located within the previously vacated subdivision plat known as Island View Subdivision, City of Davenport, Iowa (IV Properties LLC, petitioner). [Ward 1]
3. Resolution approving the Memorandum of Understanding between the City of Davenport and the Davenport Community School District concerning the assignment, duties, and execution of the School Resource Officer program. [All Wards]

XII. Approval of All Items on the Consent Agenda

****NOTE:** These are routine items and will be enacted at the City Council Meeting by one roll call vote without separate discussion unless an item is requested to be removed and considered separately.

1. Second Consideration: Ordinance amending Schedule VII of Chapter 10.96 entitled "No Parking" by adding East 56th Street along both sides from Utica Ridge Road east to the City limits. [Ward 6]
2. Resolution approving a HOME-funded development agreement for the 601 Brady project (601 Brady Associates, L.P., petitioner). [Ward 3]
3. Resolution approving a HOME-funded development agreement for the construction of three single-family homes in the 800 block of East 6th Street (Habitat for Humanity QC, petitioner). [Ward 3]
4. Resolution authorizing submission of an application to the Iowa Department of Transportation's RISE program to support public infrastructure improvements necessary for the construction of a distribution and warehousing operation near the Eastern Iowa Industrial Center. [Ward 8]
5. Resolution setting a Public Hearing concerning the proposed conveyance of vacated public rights-of-way, that being a part of East 11th Street between Perry Street and Pershing Avenue, a portion of an alley in block 89 of LeClaire's 8th addition, and a portion of an alley in block 96 of LeClaire's 8th addition (Palmer College of Chiropractic, petitioner). [Ward 3]
6. Resolution approving street, lane, or public ground closures on the listed dates and times to hold outdoor events.

Sandra Gonzalez; Birthday party; 418 Oak Street; Friday, April 30, 2021 2:00 p.m. – 11:30 p.m.; **Closure:** Oak Street from 5th Street to just north of the alley. [Ward 3]

St. Paul Lutheran Church; Outdoor worship service; 2136 Brady Street; Sunday, May 9, 2021 8:00 a.m. - 12:00 p.m.; **Closure:** Lombard Street

between Brady Street and Main Street. [Ward 5]

River Music Experience; QCCT Donor Reception; 129 Main Street; Tuesday, June 8, 2021 9:00 a.m. - 9:00 p.m.; **Closure:** Main Street from River Drive to 2nd Street (Redstone parking ramp will be accessible from Brady Street; exit for US Bank drive-thru will remain open until 3:30 p.m.). [Ward 3]

City of Davenport Parks and Recreation; YouthFest 2021; Fejervary Park | 1800 West 12th Street; Wednesday, July 14, 2021 7:00 a.m. - 3:00 p.m.; **Closure:** Park road from Wilkes Avenue at West 12th Street to just north of the Family Aquatic Center parking lot. [Ward 4]

Quad City Arts; Riverssance Festival of Fine Arts; Lindsay Park | 2200 East 11th Street; 8:00 a.m. Friday, September 17, 2021 - 7:00 p.m. Sunday, September 19, 2021; **Closure:** East 11th Street between Jersey Ridge Road and Hillcrest Avenue. [Ward 6]

7. Resolution awarding the contract for repairs on the Credit Island causeway to Tri City Blacktop of Bettendorf, Iowa in the amount of \$211,744.77, CIP #35050. [Ward 1]
8. Resolution awarding the contract for the CY 2021 ADA Ramp Program to Kelly Construction of Davenport, Iowa in the amount of \$255,070, CIP #28026. [All Wards]
9. Resolution approving the plans, specifications, form of contract, and estimate of cost for the Emeis Golf Course Maintenance Facility, CIP #64073. [Ward 1]
10. Resolution approving the plans, specifications, form of contract, and estimate of cost for the FY 2021/2022 Manhole Rehabilitation/Replacement & CIPP Lining Program, CIP #30050. [All Wards]
11. Resolution approving the plans, specifications, form of contract, and estimate of cost for the Emerald Drive Reconstruction Project, CIP #35046. [Ward 1]
12. Resolution approving the plans, specifications, form of contract, and estimate of cost for the River Heritage Park | Phase III project, CIP #68013. [Ward 3]
13. Motion approving the Amended Annual Action Plan for Year 46 (July 1, 2020 - June 30, 2021) for the CDBG and HOME Programs. [All Wards]
14. Motion approving the Annual Action Plan for Year 47 (July 1, 2021 - June 30, 2022) for the CDBG and HOME Programs and authorizing the City Administrator or her designees to sign necessary documents and agreements. [All Wards]
15. Motion approving a noise variance request for an event on the listed date and time.

River Music Experience; QCCT Donor Reception; 129 Main Street; Tuesday, June 8, 2021 4:00 p.m. - 8:00 p.m.; Outdoor music/band, over 50 dBA. [Ward 3]

16. Motion approving beer and liquor license applications.

A. New License, new owner, temporary permit, temporary outdoor area, location transfer, etc. (as noted):

Ward 2

LeClaire Grocery (MK Grocery, Inc) - 1715 W Kimberly Rd - License Type: Class C Beer

B. Annual license renewals (with outdoor area as noted):

Ward 1

Dominga's (Dominga's Authentic Mexican Food, Inc) - 1525 S Concord St - License Type: Class B Beer

Ward 2

Applebee's Neighborhood Grill & Bar (Apple Corps, LP) - 3005 W Kimberly Rd - License Type: Class C Liquor

Pilot Travel Center #636 (Pilot Travel Centers, LLC) - 8200 Northwest Blvd - License Type: Class C Beer

Ward 4

Cedar Street Inn (Fleetfood, Inc) - 810 Cedar St - License Type: Class C Liquor

Ward 6

ALDI, Inc #80 (ALDI, Inc) - 5262 Elmore Ave - License Type: Class C Beer

Ward 7

CASI (Center for Active Seniors, Inc) - 1035 W Kimberly Rd - Outdoor Area - License Type: Beer/Wine

C. Request for exemptions for 19- and 20-year-olds on premises:

Ward 3

RME Courtyard (River Music Experience) - 121 W 2nd St - License Type: Class C Liquor

17. Motion awarding the contract for the River Heritage Park Seawall Repair project to Bi-State Masonry Inc of Rock Island, Illinois in the amount of \$84,970, CIP #68013. [Ward 3]

18. Motion awarding the scope of services for the River Heritage Park Safety Railing Removal and Resetting project to Crawford Company of Rock Island, Illinois in the amount of \$55,147, CIP #68013. [Ward 3]
19. Motion awarding the contract for the purchase of asphalt oils for the 2021 construction season to Bituminous Materials & Supply of Indianapolis, Indiana in the amount of \$2.06/gallon. [All Wards]
20. Motion awarding the blanket contract for geotechnical materials testing to Terracon Consultants of Bettendorf, Iowa. [All Wards]
21. Motion approving the purchase of two storage tanks for calcium chloride from Protank of Olive Branch, Mississippi in the amount of \$73,946. [All Wards]

XIII. Other Ordinances, Resolutions and Motions

XIV. Public with Business

PLEASE NOTE: At this time individuals may address the City Council on any matters of City business not appearing on this agenda. This is not an opportunity to discuss issues with the Council members or get information. In accordance with Open Meetings law, the Council can not take action on any complaint or suggestions tonight, and can not respond to any allegations at this time.

Please state your Name and Ward for the record. There is a five (5) minute time limit. Please end your comments promptly.

XV. Reports of City Officials

XVI. Adjourn

City of Davenport

Department: City Clerk
Contact Info: Brian Krup | 563-326-6163

Action / Date
4/28/2021

Subject:
Approval of the City Council Meeting minutes for April 14, 2021.

ATTACHMENTS:

Type	Description
▣ Backup Material	CC Min 041421

REVIEWERS:

Department	Reviewer	Action	Date
City Clerk	Admin, Default	Approved	4/22/2021 - 1:03 PM

City of Davenport, Iowa
City Council Meeting Minutes
Wednesday, April 14, 2021

The City Council of Davenport, Iowa met in regular session on Wednesday, April 14, 2021 at 5:30 p.m. in the Council Chambers at Davenport City Hall, 226 West 4th Street, Davenport, Iowa with Mayor Mike Matson presiding and all Aldermen present (Alderman Dunn, Alderman Dohrmann, Alderwoman Meginnis, Alderwoman Lee, Alderman Gripp, Alderman Condon, Alderman Peacock, Alderwoman Dickmann, Alderman Jobgen, and Alderman Ambrose).

I. Moment of Silence

II. Pledge of Allegiance | Led by Alderwoman Lee

III. Roll Call

IV. Meeting Protocol and Decorum

V. Approval of Minutes

APPROVED

Approval of the City Council Meeting minutes for March 24, 2021.

VI. City Administrator Update

VII. Report on Committee of the Whole

APPROVED

Approval of the Report on Committee of the Whole for April 7, 2021.

COUNCIL CHAMBERS, CITY HALL, Davenport, Iowa, Wednesday, April 7, 2021 -- The Council observed a moment of silence. Pledge of Allegiance led by Alderwoman Meginnis. The Council met in Committee of the Whole at 5:30 p.m. with Mayor Matson presiding and all Aldermen present (Alderman Dunn, Alderman Dohrmann, Alderwoman Meginnis, Alderwoman Lee, Alderman Gripp, Alderman Condon, Alderman Peacock, Alderwoman Dickmann, Alderman Jobgen, and Alderman Ambrose).

*The following Public Hearings were held: **Community Development:** 1) on a proposed lease of land at the northeast corner of 5th and Brady for the Martin Luther King, Jr. Plaza (Park) with the Friends of Martin Luther King, Jr. (FoMLK, petitioner). **Public Works:** 1) on the FY 2022 Iowa Department of Transportation State Transit Assistance (STA) Grant application in the amount of \$447,963; 2) on the plans, specifications, form of contract, and estimate of cost for the 2021 Alley Resurfacing Program for the east-west alley between West 16th Street and West 15th Street from Myrtle Street to 1521 Marquette Street and north-south from West 15th Street to West 16th Street and the east-west alley between Pershing Avenue and Iowa Street from East Columbia Avenue to East Garfield Street, CIP #35038; 3) on the plans, specifications, form of contract, and estimate of cost for the Marquette Street and West 12th Street Reconstruction projects, CIP #35046; 4) on the plans, specifications, form of contract, and estimate of cost for the West Lombard Street Resurfacing project, CIP #35046; and 5) on the plans, specifications, form of contract, and estimate of cost for the Downtown Lighting Power Source projects, CIP #60018.*

*Action items for Discussion: (The votes on all motions were by voice vote. All votes were unanimous unless specifically noted.) **Community Development:** Alderman Gripp reviewed all items listed. On motion by Alderwoman Lee, second by Alderman Ambrose all items moved to the Consent Agenda. **Public Safety:** Alderman Ambrose reviewed all items listed. On motion by Alderman Jobgen, second by Alderman Dunn all items moved to the Consent Agenda. **Public Works:** Alderman Dunn reviewed all items listed. On motion by Alderman Dohrmann, second by Alderwoman Dickmann all items moved to the Consent Agenda. **Finance:** Alderman*

Condon reviewed all items listed. On motion by Alderman Peacock, second by Alderwoman Dickmann all items moved to the Consent Agenda.

Council adjourned at 7:07 p.m.

VIII. Appointments, Proclamations, Etc.

A. Proclamations

ISSUED 2021-134

1. Fair Housing Month | April 2021
2. Earth Week | April 18 - 24, 2021
3. National Work Zone Awareness Week | April 26 - 30, 2021

IX. Petitions and Communications from Council Members and the Mayor

X. Individual Approval of Items on the Discussion Agenda

XI. Approval of All Items on the Consent Agenda

Aldermen Jobgen requested that item #25 be removed from the Consent Agenda for further discussion. After discussion, the item was placed back on the Consent Agenda.

On motion by Alderman Ambrose, second by Alderwoman Meginnis with all Aldermen voting aye except Alderman Dunn voting nay on item #25, the Consent Agenda was approved as follows:

1. First Consideration: Ordinance amending Schedule VII of Chapter 10.96 entitled "No Parking" by adding East 56th Street along both sides from Utica Ridge Road east to the City limits. [Ward 6] **MOVED TO SECOND CONSIDERATION**

2. Resolution approving Case CP21-02 being the request of S.J. Russell, L.C. on behalf of Sophie Foster Revocable Trust to amend the Regional Commercial (RC) and Residential General (RG) land use boundaries on the Davenport +2035 Future Land Use Map at 4607 East 53rd Street. [Ward 6] **ADOPTED 2021-135**

3. Resolution setting a Public Hearing concerning the proposed conveyance of vacated public rights-of-way located in the vacated Island View Subdivision (IV Properties, LLC, petitioner). [Ward 1] **ADOPTED 2021-136**

4. Resolution approving a proposed lease of land at the northeast corner of 5th and Brady for the Martin Luther King, Jr. Plaza (Park) with the Friends of Martin Luther King, Jr. (FoMLK, petitioner). [Ward 3] **ADOPTED 2021-137**

5. Resolution of support for the City's application to the State's Community Catalyst Building Remediation Grant Program for 1600 Harrison Street (Celebrity Styles, petitioner). [Ward 4] **ADOPTED 2021-138**

6. Resolution approving street, lane, or public ground closures on the listed dates and times to hold outdoor events. **ADOPTED 2021-139**

Michelle Russell; The Heights of the Era; Lindsay Park | 2200 East 11th Street; Saturday, July 24, 2021 6:00 a.m. - 11:00 p.m.; **Closures:** River Street between McClellan Boulevard and East 11th Street; East 11th Street between River Street and Jersey Ridge Road. [Ward 6]

Quad Cities River Bandits; Race to Home 5K; Saturday, August 21, 2021 8:30 a.m. - 10:00 a.m.; **Closures:** 8:30 a.m. - 9:15 a.m. 2nd Street from Western Avenue to Gaines Street/Centennial Bridge; 8:30 a.m. - 9:30 a.m. easternmost northbound lane on the Centennial Bridge; 9:00 a.m. - 10:00 a.m. Riverfront Trail from the Arsenal Bridge to Modern Woodmen Park. [Ward 3]

7. Resolution approving the FY 2022 Iowa Department of Transportation State Transit Assistance (STA) Grant application in the amount of \$447,963. [All Wards] **ADOPTED 2021-140**

8. Resolution approving the plans, specifications, form of contract, and estimate of cost for the 2021 Alley Resurfacing Program for the east-west alley between West 16th Street and West 15th Street from Myrtle Street to 1521 Marquette Street and north-south from West 15th Street to West 16th Street and the east-west alley between Pershing Avenue and Iowa Street from East Columbia Avenue to East Garfield Street, CIP #35038. [Wards 4 & 5] **ADOPTED 2021-141**

9. Resolution approving the plans, specifications, form of contract, and estimate of cost for the Marquette Street and West 12th Street Reconstruction projects, CIP #35046. [Wards 3 & 4] **ADOPTED 2021-142**

10. Resolution approving the plans, specifications, form of contract, and estimate of cost for the West Lombard Street Resurfacing project, CIP #35046. [Ward 5] **ADOPTED 2021-143**

11. Resolution approving the plans, specifications, form of contract, and estimate of cost for the Downtown Lighting Power Source project, CIP #60018. [Ward 3] **ADOPTED 2021-144**

12. Resolution approving the contract for the CY 2021 Sidewalk Program with Americore LLC of Blue Grass, Iowa, CIP #28025. [All Wards] **ADOPTED 2021-145**

13. Resolution setting the vacant or abandoned building registration fee at \$25.00. [All Wards] **ADOPTED 2021-146**

14. Resolution approving the contract for the purchase of Hot Mix Asphalt – 2021 Construction Season from Tri City Blacktop Inc of Bettendorf, Iowa, CIP #35051 (FY 2021) and #35056 (FY 2022). [All Wards] **ADOPTED 2021-147**

15. Resolution accepting work completed under the Main St Landing (Quinlan Court) - Lighting and Electrical project by Shaw Electric, Inc of Davenport, Iowa. The project was completed with a final contract amount of \$314,923.97, CIP #68004. [Ward 3] **ADOPTED 2021-148**

16. Resolution approving the contract for the overhaul of Caterpillar generator engine #2 at the Water Pollution Control Plant with Altorfer Inc of Davenport, Iowa in the amount of \$110,615. [All Wards] **ADOPTED 2021-149**

17. Resolution approving the contract, subject to approval by the Iowa DNR, for the Gray Water Conversion project at the Water Pollution Control Plant with J L Brady Co of Moline, Illinois in the amount of \$210,000, CIP #39005. [Ward 1] **ADOPTED 2021-150**

18. Resolution supporting actions, strategies, and programs that promote energy, environmental, and climate change sustainability and resiliency. [All Wards] **ADOPTED 2021-151**

19. Resolution setting a Public Hearing to amend the FY 2021 Operating and Capital Improvement Budgets. [All Wards] **ADOPTED 2021-152**

20. Motion approving noise variance requests for events on the listed dates and times. **PASSED 2021-153**

J&M Displays Inc; Fireworks after Quad City River Bandits games; Modern Woodmen Park | 209 South Gaines Street; various dates May through September, 2021 (see attached list); Fireworks, over 50 dBA. [Ward 3]

Figge Art Museum; Art at Heart Gala; Figge Plaza | 225 West 2nd Street; Saturday, June 26, 2021 3:00 p.m. - 11:00 p.m.; Outdoor music, over 50 dBA. [Ward 3]

The Project of the Quad Cities; Red Ribbon Gala; Lindsay Park | 2200 East 11th Street; Saturday, June 26, 2021 5:00 p.m. - 11:00 p.m.; Outdoor music, over 50 dBA. [Ward 6]

Michelle Russell; The Heights of the Era; Lindsay Park | 2200 East 11th Street; Saturday, July 24, 2021 12:00 p.m. - 10:30 p.m.; Outdoor music, over 50 dBA. [Ward 6]

Sacred City Church; 10 Year Anniversary; 2822 Eastern Avenue (Annie Wittenmyer); Friday, August 13, 2021 6:00 p.m. - 10:00 p.m. and Sunday, August 15, 2021 9:30 a.m. - 12:30 p.m.; Outdoor music, over 50 dBA. [Ward 5]

Tyler Mitchell; Bags and Brews; Lindsay Park | 2200 East 11th Street; Saturday, August 28, 2021 12:00 p.m. - 5:00 p.m.; Outdoor music, over 50 dBA. [Ward 6]

21. Motion approving beer and liquor license applications. **PASSED 2021-154**

A. New License, new owner, temporary permit, temporary outdoor area, location transfer, etc (as noted):

Ward 7

Ganzo's (Ganzo's, LTD) – Cinco de Mayo/Nacho 5K Run - 3923 N Marquette - Outdoor Area - License Type: Class C Liquor

B. Annual license renewals (with outdoor area as noted):

Ward 1

QC Mart (Bethany Enterprises, Inc) - 2747 Rockingham Rd - License Type: Class C Beer

Ward 3

Courtyard (River Music Experience) – 121 W 2nd St - Outdoor Area – License Type: Class C Liquor

At the Stardust (At the Stardust, LLC) - 218 Iowa St - License Type: Class C Liquor

Endless Brews (Endless Brews, LLC) - 310 N Main St - License Type: Class B Beer

Scott's Shovelhead Shed (SSS, Inc) - 220 N Pine St - Outdoor Area - License Type: Class C Liquor

Ward 6

Los Agaves Mexican Grill (Los Agaves, Inc) - 4882 Utica Ridge Rd – Outdoor Area - License Type: Class C Liquor

Your Pie (The Gizzeria Group, Inc) - 4520 E 53rd St - Outdoor Area – License Type: Beer/Wine

Ward 7

Azteca Mexican Restaurant (Azteca Mexican Restaurant, Inc) - 4811 N Brady St, Ste 3 - Outdoor Area - License Type: Class C Liquor

Sanchos (Lorbil Enterprises, Inc) - 307 E Geo Wash Blvd - License Type: Class C Liquor

Ward 8

Big 10 Mart (Molo Oil Company) - 5310 N Brady - License Type: Class C Beer

QC Marts (Bethany Enterprises, Inc) - 6807 Northwest Blvd - License Type: Class C Beer

22. Motion accepting work completed under the Credit Island HVAC Replacement project. The total contract with Schebler Company of Bettendorf, Iowa is \$77,828, CIP #23040. [Ward 1]

PASSED 2021-155

23. Motion approving the nuisance mowing contract for the 2021 season with Twin Bridge Construction of East Moline, Illinois. [All Wards]

PASSED 2021-156

24. Motion ratifying Change Orders #1 - #7 to Tricon Construction Group of Dubuque, Iowa in the amount of \$63,424.05 for the Kaiserslautern Square Renovation project, CIP #64049.
[Ward 3] **PASSED 2021-157**

25. Motion approving the 2021 Amended Stadium Lease Agreement with Main Street Iowa, LLC for the use of Modern Woodmen Park to conduct or host baseball and special events.
[Ward 3] **PASSED 2021-158**

XII. Other Ordinances, Resolutions and Motions

XIII. Public with Business

XIV. Reports of City Officials

XV. Adjourn **6:34 p.m.**



Brian J. Krup
Deputy City Clerk

City of Davenport

Department: City Clerk
Contact Info: Brian Krup | 563-326-6163

Action / Date
4/28/2021

Subject:
Approval of the Report on Committee of the Whole for April 21, 2021.

ATTACHMENTS:

Type	Description
Backup Material	COW Report 042121

REVIEWERS:

Department	Reviewer	Action	Date
City Clerk	Admin, Default	Approved	4/22/2021 - 1:02 PM

COUNCIL CHAMBERS, CITY HALL, Davenport, Iowa, Wednesday, April 21, 2021 -- The Council observed a moment of silence. Pledge of Allegiance led by Alderman Gripp. The Council met in Committee of the Whole at 5:30 p.m. with Mayor Matson presiding and all Aldermen present except Alderwoman Dickmann (Alderman Dunn, Alderman Dohrmann, Alderwoman Meginnis, Alderwoman Lee, Alderman Gripp, Alderman Condon, Alderman Peacock, Alderman Jobgen, and Alderman Ambrose).

The following **Public Hearings** were held: **Community Development:** 1) on the proposed conveyance of the unimproved, vacated public rights-of-way located within the previously vacated subdivision plat known as Island View Subdivision, City of Davenport, Iowa (IV Properties LLC, petitioner); 2) on the Amended Annual Action Plan for Year 46 (July 1, 2020 - June 30, 2021) for the CDBG and HOME Programs; and 3) on the Annual Action Plan for Year 47 (July 1, 2021 - June 30, 2022) for the CDBG and HOME Programs. **Public Works:** 1) on the plans, specifications, form of contract, and estimate of cost for Emeis Golf Course Maintenance Facility, CIP #64073; 2) on the plans, specifications, form of contract, and estimate of cost for the FY 2021/2022 Manhole Rehabilitation/Replacement & CIPP Lining Program, CIP #30050; 3) on the plans, specifications, form of contract, and estimate of cost for the Emerald Drive Reconstruction project, CIP #35046; and 4) on the plans, specifications, form of contract, and estimate of cost for the River Heritage Park | Phase III project, CIP #68013

Action items for Discussion: (The votes on all motions were by voice vote. All votes were unanimous unless specifically noted.) **Community Development:** Alderman Gripp reviewed all items listed. On motion by Alderwoman Lee, second by Alderman Peacock items #1, First Consideration: Ordinance for Case REZ21-01 being the request of Dan Lorentzen on behalf of Rock Church Ministries Inc to rezone Lot 2 of Nims Acres from S-OS Open Space District to R-1 Single-Family Residential District, and #5, Resolution authorizing the conveyance of the unimproved, vacated public rights-of-way located within the previously vacated subdivision plat known as Island View Subdivision, City of Davenport, Iowa (IV Properties LLC, petitioner), moved to the Discussion Agenda and all other items moved to the Consent Agenda. **Public Safety:** Alderman Jobgen reviewed all items listed. On motion by Alderman Gripp, second by Dunn all items moved to the Consent Agenda. **Public Works:** Alderman Dunn reviewed all items listed. On motion by Alderman Dohrmann, second by Alderman Ambrose all items moved to the Consent Agenda. **Finance:** Alderman Condon reviewed the one item on the agenda. On motion by Alderman Peacock, second by Alderman Ambrose the item was moved to the Discussion Agenda.

Council adjourned at **7:48 p.m.**

City of Davenport

Department: Office of the Mayor
Contact Info: Samantha Torres | 563-327-5128

Action / Date
4/28/2021

Subject:
Arbor Day | April 30, 2021

REVIEWERS:

Department	Reviewer	Action	Date
Office of the Mayor	Admin, Default	Approved	4/5/2021 - 8:59 AM

City of Davenport

Department: Office of the Mayor
Contact Info: Samantha Torres | 563-327-5128

Action / Date
4/28/2021

Subject:
Keep Kids Alive Drive 25 Day | May 1, 2021

REVIEWERS:

Department	Reviewer	Action	Date
Office of the Mayor	Admin, Default	Approved	4/21/2021 - 12:21 PM

City of Davenport

Department: Office of the Mayor

Contact Info: Samantha Torres | 563-327-5128

Action / Date

4/28/2021

Subject:

International Compost Awareness Week | May 2 - 8, 2021

REVIEWERS:

Department	Reviewer	Action	Date
Office of the Mayor	Admin, Default	Approved	4/5/2021 - 9:00 AM

City of Davenport

Department: Office of the Mayor
Contact Info: Samantha Torres | 563-327-5128

Action / Date
4/28/2021

Subject:
Neurofibromatosis Awareness Month | May 2021

REVIEWERS:

Department	Reviewer	Action	Date
Office of the Mayor	Admin, Default	Approved	4/5/2021 - 9:01 AM

City of Davenport

Department: Community Planning & Economic Development
Contact Info: Laura Berkley | 563-888-3553

Action / Date
4/28/2021

Subject:

First Consideration: Ordinance for Case REZ21-01 being the request of Dan Lorentzen on behalf of Rock Church Ministries Inc to rezone Lot 2 of Nims Acres from S-OS Open Space District to R-1 Single-Family Residential District. [Ward 7]

PLAN AND ZONING COMMISSION RECOMMENDS DENIAL. 8 VOTES REQUIRED FOR PASSAGE.

Recommendation:

Adopt the Ordinance.

Background:

The purpose of the rezoning is to construct a church. A rezoning requires analysis of all potential uses within the requested zoning. The Plan and Zoning Commission considered Case REZ21-01 at its March 2, 2021 meeting and voted to forward the request to City Council with a recommendation for denial.

The Commission vote was 5 yes, 3 no, and 0 abstention.

The Public Hearing before City Council was held on March 17, 2021 with no public comment. Staff has received one comment opposing the rezoning which has been included in the background information.

The property currently has no viable access to 46th Street. The petitioner has provided a signed statement indicating potential agreement to grant access with adjacent property owners; however no recorded easement agreement is in place and property ownership has not been verified. The statement and draft easement have been included in the background information.

The 2019 zoning code specifically assigned the Open Space Zoning to align with the +2035 Comprehensive Land Use Plan.

Findings:

1. The proposed amendment does not promote the orderly development of Davenport in accordance with the Comprehensive Plan and adopted land use policies.
2. The rezoning petition does not promote the preservation, protection, and conservation of natural resources.
3. The existing S-OS Open Space District is compatible with the zoning of nearby property.

ATTACHMENTS:

Type	Description
▣ Ordinance	Ordinance
▣ Backup Material	Zoning Analysis
▣ Backup Material	Vicinity Map
▣ Backup Material	Zoning Map

- ▣ Backup Material
- ▣ Backup Material
- ▣ Backup Material
- ▣ Backup Material
- ▣ Backup Material
- ▣ Backup Material
- ▣ Backup Material
- ▣ Backup Material
- ▣ Backup Material

- Future Land Use Map
- Written Agreement
- Draft Easement Exhibit
- Application
- Concept Plan
- Committee of the Whole Public Hearing Notice
- Quad City Times Public Hearing Notice
- Plan & Zoning Commission Public Hearing Notice
- Public Comment

REVIEWERS:

Department	Reviewer	Action	Date
City Clerk	Berkley, Laura	Approved	3/11/2021 - 8:22 AM

ORDINANCE NO. _____

ORDINANCE for Case REZ21-01 being the request of Dan Lorentzen on behalf of Rock Church Ministries Inc to rezone Lot 2 of Nims Acres from S-OS Open Space District to R-1 Single-Family Residential District to allow for the construction of a church.

BE IT ENACTED BY THE CITY COUNCIL OF THE CITY OF DAVENPORT, IOWA:

Section 1. The following described unit of Scott County, Iowa real estate is hereby rezoned to "R-1 Single-Family Residential District."

Lot 2 of the Plat of Nims Acres situated in the NE ¼ of Section 13, Township 78 North, Range 3 East of the 5th P.M., EXCEPTING that part condemned by the City of Davenport by condemnation proceedings recorded as Document #1483-78 in the office of the Recorder of Scott County, Iowa AND FURTHER EXCEPTING Lots 1, 2, and 3 in Terri Jean's Addition to the City of Davenport per Plat thereof filed as Document No. 2008-07731, records of the Scott County Recorder's Office.

Section 2. At its March 2, 2021 meeting, the Plan and Zoning Commission voted to forward the case to the City Council with a recommendation for denial, with the following findings:

1. The proposed amendment does not promote the orderly development of Davenport in accordance with the Comprehensive Plan and adopted land use policies.
2. The rezoning petition does not promote the preservation, protection, and conservation of natural resources.
3. The existing S-OS Open Space District is compatible with the zoning of nearby property.

SEVERABILITY CLAUSE. If any of the provisions of this ordinance are for any reason illegal or void, then the lawful provisions of this ordinance, which are separable from said unlawful provisions shall be and remain in full force and effect, the same as if the ordinance contained no illegal or void provisions.

REPEALER. All ordinances or parts of ordinances in conflict with the provisions of this ordinance are hereby repealed.

EFFECTIVE DATE. This ordinance shall be in full force and effective after its final passage and publication as by law provided.

First Consideration _____

Second Consideration _____

Approved _____

Published in the *Quad City Times* on _____

Attest:

Mike Matson
Mayor

Brian Krup
Deputy City Clerk

Zoning Analysis
Development and Neighborhood Services Department

Case REZ21-01: Request of Dan Lorentzen on behalf of Rock Church Ministries Inc. to rezone Parcel P1304-02C from S-OS Open Space District to R-1 Single-Family Residential District to allow for the construction of a church [Ward 7].

Background:

The petitioner is requesting a rezoning to R-1 Single-Family Residential District to allow for construction of a church. The S-OS Open Space District does not permit places of worship. A rezoning to R-1 Single-Family Residential District is the least intensive zoning classification that permits a church.

The 3.53 acre lot is located south of 46th Street and west of the railroad tracks. Deere Creek flows through the southeast corner of the parcel. The wooded lot also contains 100 year flood plain overlay, making the eastern portion of the property undevelopable.

The vacant parcel does not contain any street frontage. A fifteen foot private easement abuts the railroad right-of-way on the east lot line connecting the site to 46th Street. However, the private easement is not practical in offering ingress and egress to the property given the topography and proximity to Deere Creek. In order to develop the property, the owner will have to purchase additional property or create a new private easement along the west lot line for access to 46th Street.

Comprehensive Plan:

Within Existing Urban Service Area: Yes

Within Urban Service Area 2035: Yes

Future Land Use Designations: The property is designated Parks and Recreation (PR) in the Davenport +2035 Land Use Plan. The Future Land Use Designation would need to be amended to Residential General (RG) through the adoption of a resolution by City Council.

1. **Parks and Recreation (PR)** – Designates major developed parks, recreation areas, golf courses, cemeteries, etc. Park or recreation properties can be located in any zoning district. Smaller parks may not appear on the map because of the more general nature and scale of the map. But, it is implied in Residential General (RG) that small neighborhood parks are included.
2. **Residential General (RG)** – Designates neighborhoods that are mostly residential but include, or are within one-half mile (walking distance) of scattered neighborhood-compatible commercial services, as well as other neighborhood uses like schools, churches, corner stores, etc. generally oriented along Urban Corridors (UC). Neighborhoods are typically designated as a whole. Existing neighborhoods are anticipated to maintain their existing characteristics in terms of land use mix and density, with the exception along edges and transition areas, where higher intensity may be considered.

Zoning:

The property is currently zoned S-OS Open Space District. This district is intended to provide and protect larger open space and public recreational facilities, both outdoor and indoor, and cemeteries. Larger regional open spaces/parks may include both active and passive recreation areas and certain ancillary uses, such as cultural facilities, performance venues, and eating establishments. This district is also intended for governmental agency offices/facilities providing a governmental service to the public.

The applicant is requesting a rezoning of the property to R-1 Single-Family Residential District. This district is intended to accommodate the lowest-density single-family neighborhoods within the City of Davenport, exhibiting a predominantly semi-suburban development pattern of large lots and generous yards. The R-1 district is the least intensive residential zoning classification that allows for places of worship.

Technical Review:

City Departments and Utility Companies have reviewed the proposed rezoning petition. Sanitary sewer is present along the east lot line and on the parcel directly south of the subject property. All other utilities must be brought to the site through utility easements at the owner's expense. The City of Davenport will not permit propane tanks to service the building.

Public Input:

Letters were sent to property owners within 200 feet of the proposed request notifying them of the February 2, 2021 Plan and Zoning Commission Public Hearing. Since the applicant was not in attendance, the Commission voted to table the item for one meeting cycle.

To date, staff has received one written response from an adjacent property owner in opposition to the rezoning. Concerns raised included preservation of the natural area, impacts on wildlife, and treatment of sewage. The property owner at 1603 McCormick Place spoke in opposition at the Plan and Zoning Commission public hearing on February 16, 2021.

A Notice of Public Hearing has been published in the Quad City Times.

Staff will apprise the Commission of any additional correspondence.

Why is a Zoning Map Amendment Required?

The Zoning Ordinance does not permit a place of worship in the S-OS Open Space District. The R-1 Single-Family Residential District is the least intensive residential zoning classification that allows for a new church to be constructed.

Approval Standards for Map Amendments (Chapter 17.14.040)

The Plan and Zoning Commission recommendation and the City Council decision on any zoning text or map amendment is a matter of legislative discretion that is not controlled by any particular standard. However, in making their recommendation and decision, the Plan and Zoning Commission and the City Council must consider the following standards. The approval of amendments is based on a balancing of these standards.

- a. The consistency of the proposed amendment with the Comprehensive Plan and any adopted land use policies.

Staff Response: The property is designated Parks and Recreation (PR) in the Davenport +2035 Land Use Plan. The proposed church is incompatible with the future land use category description, which is intended for developed parks, recreation areas, golf courses, and cemeteries. The surrounding area south of 46th Street and west of the railroad tracks consists of cemeteries, creeks, floodplain, and wooded areas. Instead, the proposed church development fits the criteria for Residential General (RG).

It is staff's opinion that the proposed amendment does not promote the orderly development of Davenport in accordance with the Comprehensive Plan and adopted land use policies.

However, if the City Council recommends approval, then a condition shall be placed on the Zoning Map Amendment requesting City Council to adopt a resolution amending the Future Land Use Designation from Parks and Recreation (PR) to Residential General (RG).

b. The compatibility with the zoning of nearby property.

Staff Response: The subject parcel is surrounded by S-OS Open Space District to the north, west, and south. The City of Davenport Public Works Facility and other I-1 Light Industrial District and I-2 Heavy Industrial District properties are north of 46th Street. The parcel is removed from the residential neighborhoods to the east by the railroad tracks. Mt. Calvary Cemetery, Davenport Memorial Park, Pine Hill Cemetery, and Mt. Nebo Cemetery are directly south of Goose Creek and also zoned S-OS Open Space District.

It is staff's opinion that the proposed amendment is not compatible with the zoning of nearby property.

c. The compatibility with established neighborhood character.

Staff Response: The established character of the area south of 46th Street and west of the railroad tracts is predominately open space. While there is residential to the east of the site, there is a clear delineation of uses separated by the railroad tracks. Directly abutting the subject parcel to the north, west, and south are undeveloped wooded areas and creeks. Removing vegetation to construct a building, off-street parking, and an access drive to 46th Street will diminish the natural characteristics of the area.

In addition, the subject parcel does not have street frontage along a public right-of-way. The three properties directly north are under separate ownership. An easement agreement providing the applicant vehicular access to 46th Street must be recorded prior to the issuance of any construction or grading permits if the site were developed.

It is staff's opinion that the proposed amendment is not compatible with the established neighborhood character.

d. The extent to which the proposed amendment promotes the public health, safety, and welfare of the City.

Staff Response: Developing the 3.53 acre wooded lot requires substantial alteration of the natural landscape. Deere Creek flows along the east lot line and merges with Goose Creek directly south of the property. There is 100-year floodplain covering the southeast portion of the site, making this area undevelopable. Furthermore, the topography of the parcel fluctuates roughly 36 feet from its highest point on the northwestern portion of the site to its lowest point along the east lot line.

The subject parcel is setback approximately 435 feet from 46th Street. Elevations and its distance to the public right-of-way make it challenging to identify the property in an event of an

emergency. Off premise signs are not permitted, adding to the difficulty in directing first responders to the property. New construction requires grading the natural terrain to accommodate the building footprint and off-street parking requirements. Section 17.11.100 of the Zoning Ordinance, titled "Tree Preservation", encourages existing trees that are in good condition to be preserved to the maximum extent practicable. Rezoning the site produces potential risks to the public health, safety, and welfare of the city.

It is staff's opinion that the proposed zoning map amendment to R-1 Single-Family Residential District does not promote the preservation, protection, and conservation of natural resources.

- e. The suitability of the property for the purposes for which it is presently zoned, i.e. the feasibility of developing the property in question for one or more of the uses permitted under the existing zoning classification.

Staff Response: Under the current Zoning Ordinance, the S-OS Open Space District does not allow for places of worship. The S-OS Open Space District is suitable given its topography, vegetation, and proximity to floodplain. The City made a deliberate decision to zone this area as open space to align with the City's Comprehensive Plan during the 2019 Zoning Code update.

It is staff's opinion that the property is not suited for development of the proposed use under the existing S-OS Open Space District.

- f. The extent to which the proposed amendment creates nonconformities.


Staff Response: The undeveloped 3.53 acre site satisfies the dimensional standards for the R-1 Single-Family Residential District.

It is staff's opinion that the proposed amendment will not create any nonconformities.

Vicinity Map

Parcel: P1304-02C

REZ21-01

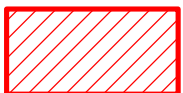

S-OS Open Space District to R-1 Single-Family Residential District

Private parties utilizing City GIS data do so at their own risk. The City of Davenport will not be responsible for any costs or liabilities incurred due to any differences between information provided and actual physical conditions.



0 125 250 500 750 1,000 Feet



Zoning Map Amendment (Rezoning) Request

Parcel: P1304-02C

REZ21-01

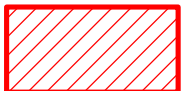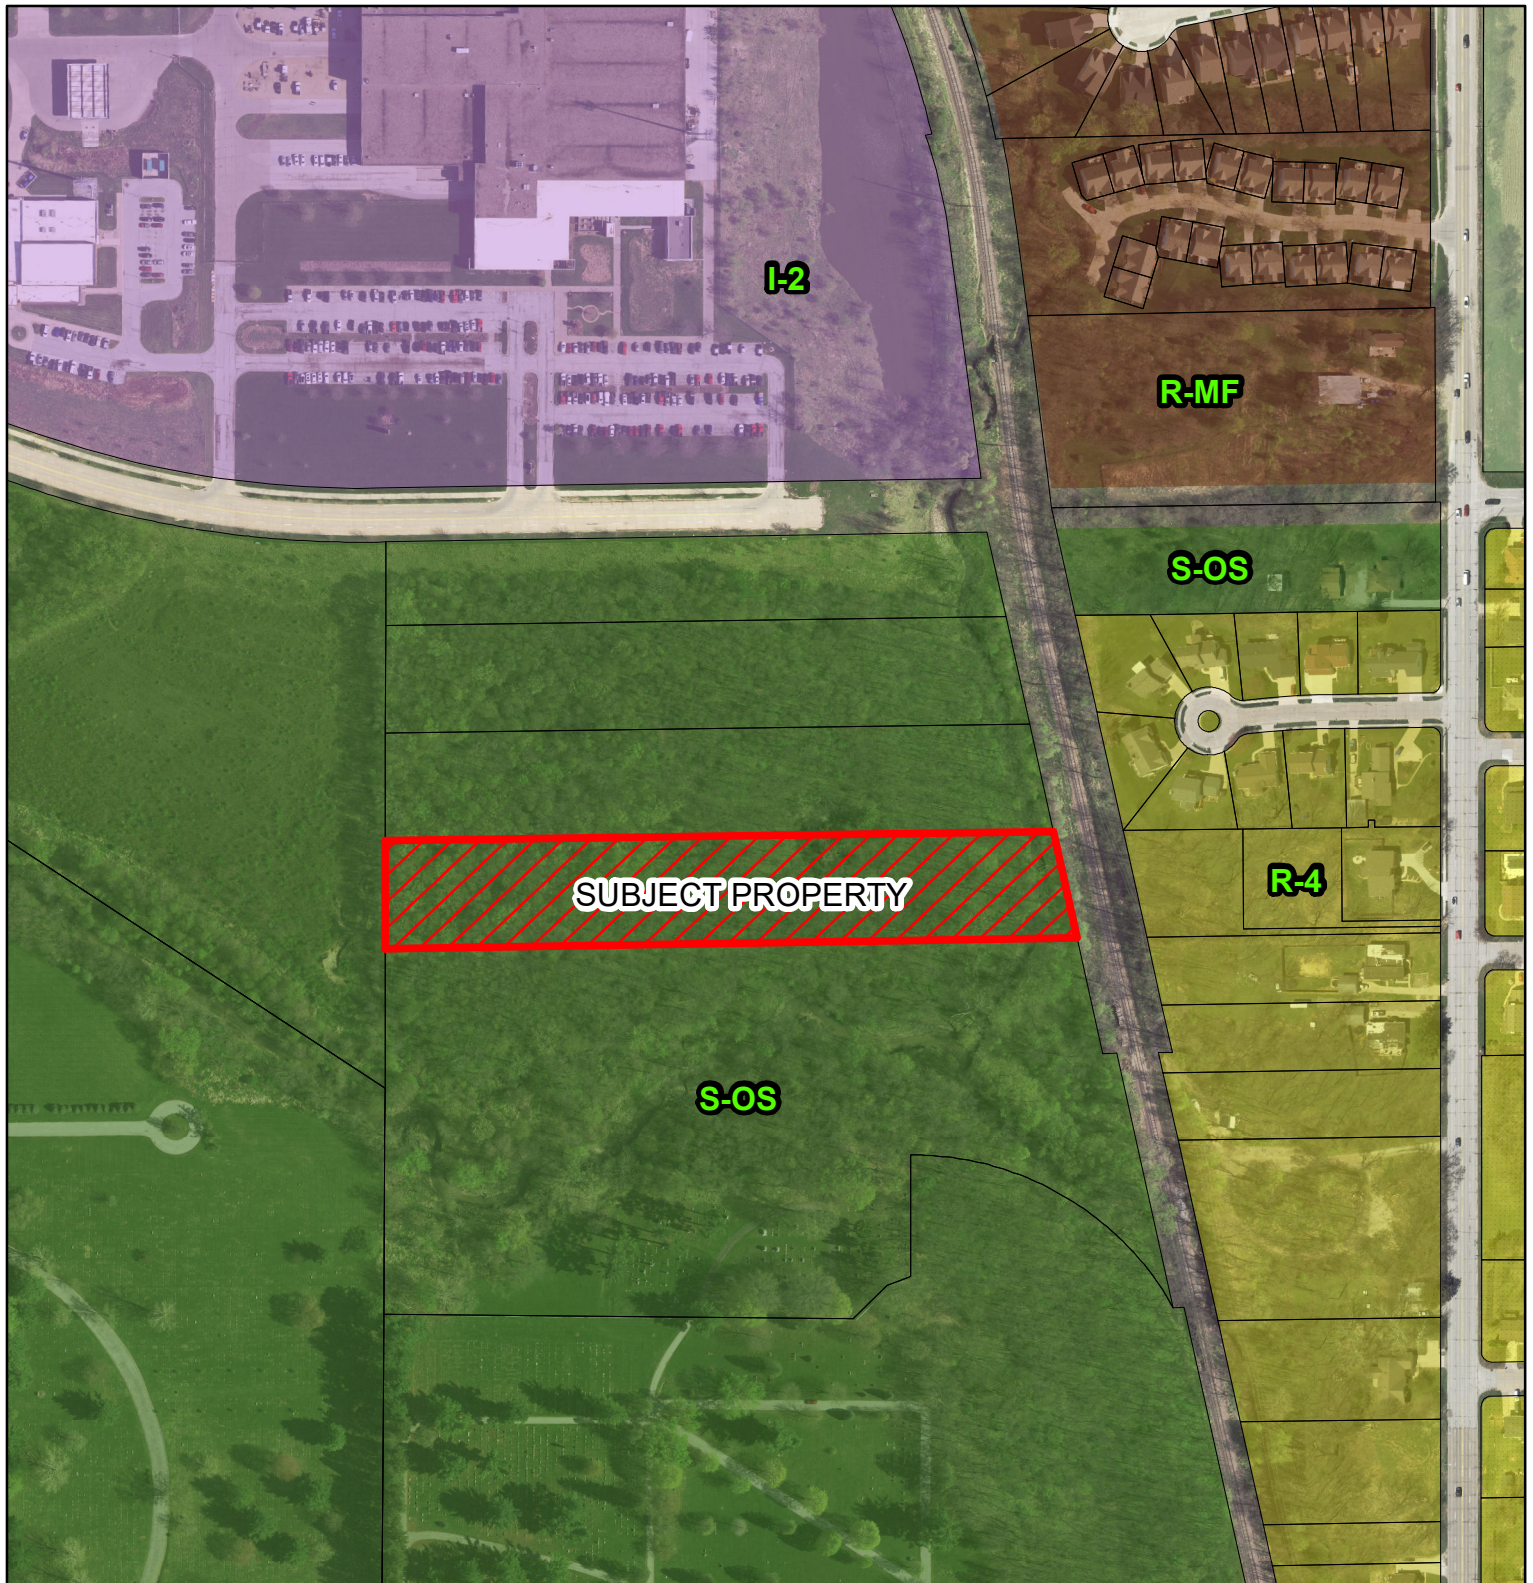

S-OS Open Space District to R-1 Single-Family Residential District

Private parties utilizing City GIS data do so at their own risk. The City of Davenport will not be responsible for any costs or liabilities incurred due to any differences between information provided and actual physical conditions.



0 125 250 500 750 1,000 Feet



Future Land Use Map-Davenport +2035


Parcel: P1304-02C

REZ21-01

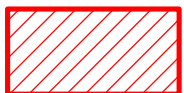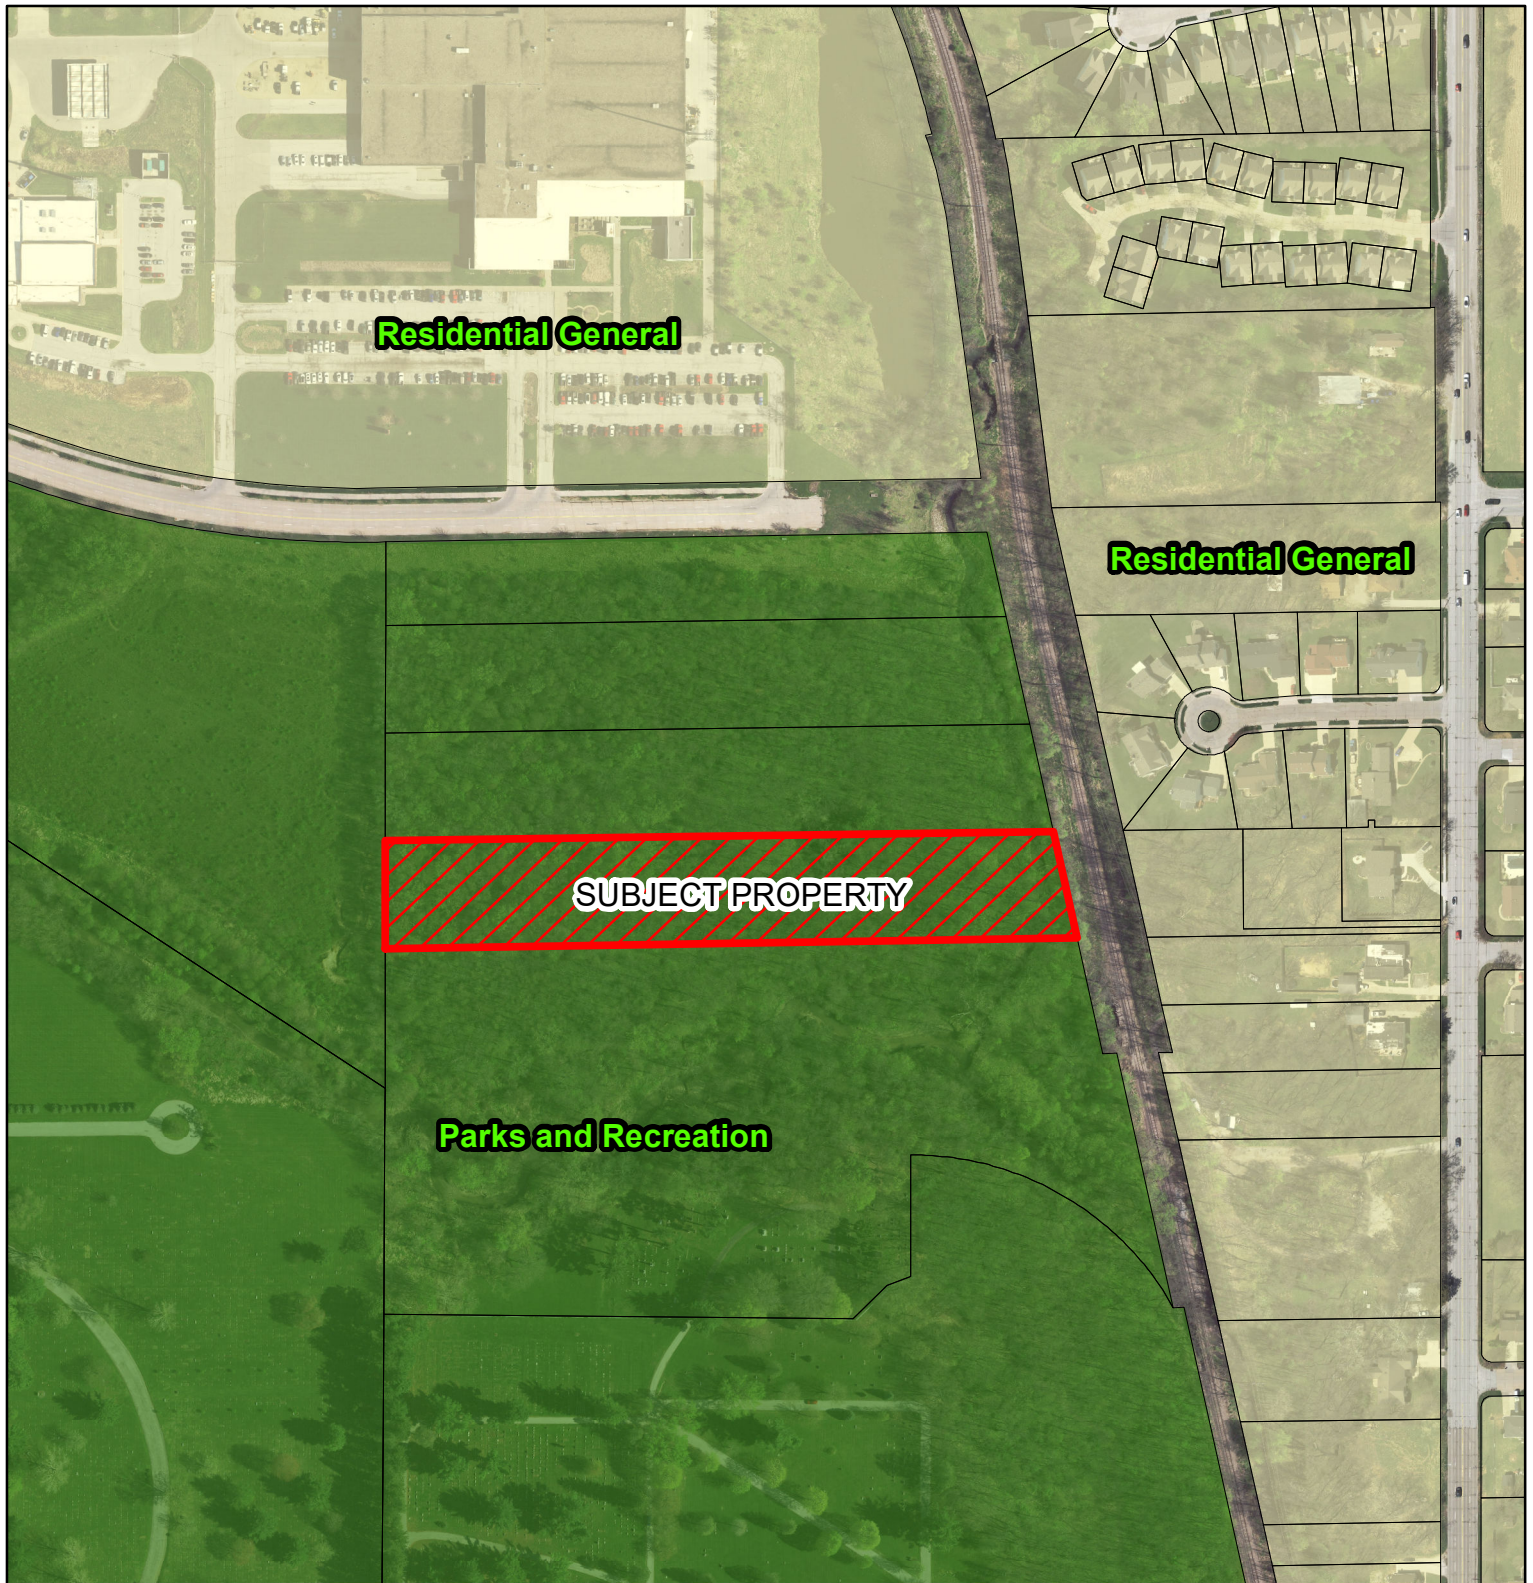

S-OS Open Space District to R-1 Single-Family Residential District

Private parties utilizing City GIS data do so at their own risk. The City of Davenport will not be responsible for any costs or liabilities incurred due to any differences between information provided and actual physical conditions.

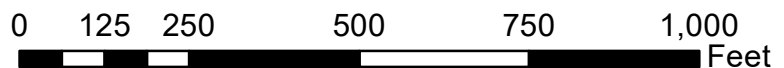



Streamline Architects, PLC

a: 575 12th Avenue East Moline, IL 61244

p: (563) 345-2724

w: www.streamlinearchitects.com

February 3rd, 2021

Mr. Dann C. Naverson

This letter is in regards to the proposed construction of a private access drive from 46th Street in Davenport, IA across parcels P1303-03C, P1304-05, and P1304-04A, all of which are owned by SCI Funeral Services of Houston, TX. Per our previous discussions, the proposed drive would be used to access Rock Church Ministries' parcel, P1304-02C, with plans to build a new church at that location. Rock Church Ministries grants SCI full access to the drive for future development purposes. This includes the use of and connection to the proposed drive. Plans for the location of the drive are shown on the following page.

In order for the City to move forward with Rock Church's rezoning application, an authorized signature granting the construction of said drive is required. As Director of Real Estate for SCI, we have provided a signature line for you below.

Please review and return a signed copy for Rock Church's records in moving forward with the rezoning application. If you should have any questions or concerns, please contact us and we can discuss.

Regards,

Joshua Arguello
Streamline Architects
(563) 265-4348
joshua@streamlinearchitects.com

Signed by:

Date:

2-16-2021

Danny Lorentzen
Rock Church of the Quad Cities

Signed by:

Date:

2.16.2021

Josiah Lorentzen
Rock Church of the Quad Cities

Signed by:



Date:

2/16/21

Dann C. Naverson,
Director of Real Estate - SCI Funeral Services

DIRECTOR REAL ESTATE - SCI SHARED RESOURCES, LLC


(SEE DESCRIPTIONS PAGE 2)

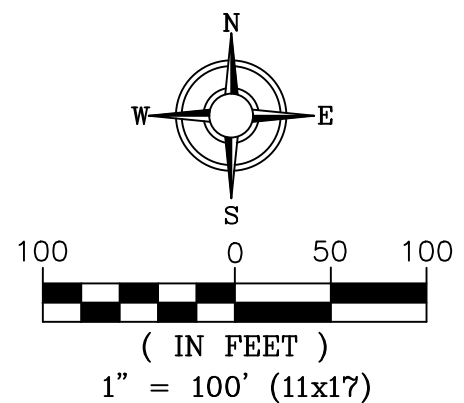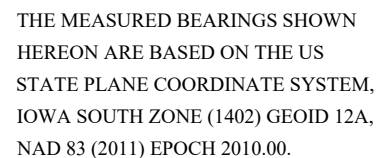

Curve Table					
Curve #	Length (ft)	Radius (ft)	Delta	Chord Length (ft)	Chord Direction
C1	21.81'	1540.04'	000°48'42"	21.81'	N87° 48' 50"E

DEED DIMENSION = (0.00')
 FIELD DIMENSION = 0.00'
 MONUMENTS FOUND:
 AS NOTED =
 MONUMENTS SET:
 #5 REBAR W/ YELLOW CAP #23503 =
 BOUNDARY LINE =
 FENCE LINE =
 EASEMENT LINE =
 SETBACK LINE =
 SECTION LINE =

HAWKEYE BANK OF CEDAR RAPIDS DATE:

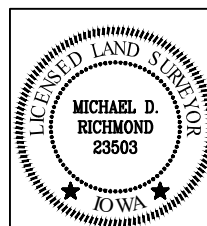

I hereby certify that this land surveying document was prepared and the related survey work was performed by me or under my direct personal supervision and that I am a duly licensed Land Surveyor under the laws of the State of Iowa.

MICHAEL D. RICHMOND
Iowa License Number: 23503
My license renewal date is December 31, 2021
Pages or sheets covered by this seal: 2

 TOWNSEND ENGINEERING CIVIL • STRUCTURAL • LAND DEVELOPMENT	DATE: 3-2-2021	DRAWN BY: KLC		REVISIONS:		PROJECT THE ROCK DAVENPORT EASEMENT EXHIBIT DAFENPORT, IOWA	DEVELOPER STREAMLINE ARCHITECTS 318 E. THIRD STREET DAVENPORT, IOWA 52801
		CHECKED BY: MDR	NO.	DESCRIPTION	DATE		
	563 386.4236 office 386.4231 fax 2224 East 12th Street, Davenport, IA 52803	LOCATION S. DASSO, THE ROCK DAVENPORT					



226 West 4th Street
Davenport, Iowa 52801
(563) 326-7765
Planning@ci.davenport.ia.us

COMMUNITY PLANNING & ECONOMIC DEVELOPMENT

Complete application can be emailed to planning@ci.davenport.ia.us

Property Address*

*If no property address, please submit a legal description of the property.

Applicant (Primary Contact)**

Name:
Company:
Address:
City/State/Zip:
Phone:
Email:

Application Form Type:

Plan and Zoning Commission

Zoning Map Amendment (Rezoning) ☒
Planned Unit Development ☐
Zoning Ordinance Text Amendment ☐
Right-of-way or Easement Vacation ☐
Voluntary Annexation ☐

Owner (if different from Applicant)

Name:
Company:
Address:
City/State/Zip:
Phone:
Email:

Zoning Board of Adjustment

Zoning Appeal ☐
Special Use ☐
Hardship Variance ☐

Engineer (if applicable)

Name:
Company:
Address:
City/State/Zip:
Phone:
Email:

Design Review Board

Design Approval ☐
Demolition Request in the Downtown ☐
Demolition Request in the Village of East Davenport ☐

Architect (if applicable)

Name:
Company:
Address:
City/State/Zip:
Phone:
Email:

Historic Preservation Commission

Certificate of Appropriateness ☐
Landmark Nomination ☐
Demolition Request ☐

Administrative

Administrative Exception ☐
Health Services and Congregate Living Permit ☐

Attorney (if applicable)

Name:
Company:
Address:
City/State/Zip:
Phone:
Email:

****If the applicant is different from the property owner, please submit an authorization form or an accepted contract for purchase.**

Request:Existing Zoning: S-OS Open Space Zoning DistrictProposed Zoning Map Amendment: R-1 Single-Family Zoning District**Purpose of the Request:**

Our intent is to use the land to build a church. Existing S-OS zoning is highly restrictive on what can be built on the property. We are requesting a rezoning to R-1 to allow for this type of construction project.

Total Land Area: 3.6 AcresDoes the Property Contain a Drainage Way or is it Located in a Floodplain Area: ☒ Yes ☐ No**Submittal Requirements:**

- The completed application form.
- Recorded warranty deed or accepted contract for purchase.
- Authorization form, if applicable. If the property is owned by a business entity, please provide Articles of Incorporation.
- A legal description of the request if not easily described on the deed or contract for purchase.
- Required fee:
 - Zoning Map Amendment is less than 1 acre - \$400.
 - Zoning Map Amendment is one acre but less than 10 acres - \$750 plus \$25/acre.
 - Zoning Map Amendment is 10 acres or more - \$1,000 plus \$25/acre.
 - \$10.00 per sign; more than one sign may be required depending upon the area of the request.

Formal Procedure:**(1) Application:**

- Prior to submission of the application, the applicant shall correspond with Planning staff to discuss the request, potential alternatives and the process.
- The submission of the application does not constitute official acceptance by the City of Davenport. Planning staff will review the application for completeness and notify the applicant that the application has been accepted or additional information is required. Inaccurate or incomplete applications may result in delay of required public hearings.

(2) Plan and Zoning Commission public hearing:

- The City shall post notification sign(s) in advance of the public hearing. A minimum of one sign shall be required to face each public street if the property has frontage on that street. It is Planning staff's discretion to require the posting of additional signs. The purpose of the notification sign(s) is to make the public aware of the request.
- The applicant shall make a presentation regarding the request at a neighborhood meeting. The purpose of meeting is to offer an opportunity for both applicant and neighboring residents/property owners to share ideas, offer suggestions, and air concerns in advance of the formal public hearing process. Planning staff will coordinate meeting date, time, and location and send notices to surrounding property owners.
- The Plan and Zoning Commission will hold a public hearing on the request. Planning staff will send notices to surrounding property owners.

(3) Plan and Zoning Commission's consideration of the request:

- Planning staff will perform a technical review of the request and present its findings and recommendation to the Plan and Zoning Commission.
- The Plan and Zoning Commission will vote to provide its recommendation to the City Council.
- If the Plan and Zoning Commission recommends denial, the request may only be approved by a favorable 3/4 vote of the City Council.

Formal Procedure (continued):

(4) City Council's consideration of the request:

- The Committee of the Whole (COW) will hold a public hearing on the request. Planning staff will send a public hearing notice to surrounding property owners.
- If property owners representing 20% or more of the area within 200 feet of the exterior boundaries of the request submit a written protest, the request may only be approved by a favorable 3/4 vote of the City Council. For the purpose of the 20% protest rate, formal protests will be accepted until the public hearing is closed.
- The City Council will vote on the request. For a zoning map amendment to be approved three readings of the Ordinance are required; one reading at each Council Meeting. In order for the Ordinance to be valid it must be published. This generally occurs prior to the next City Council meeting.

Applicant: Danny J. Lorentzen

Date: 1-5-2021

By typing your name, you acknowledge and agree to the aforementioned submittal requirements and formal procedure and that you must be present at scheduled meetings.

Received by: _____

Date: _____

Planning staff

Date of the Public Hearing: _____

Meetings are held in City Hall Council Chambers located at 226 West 4th Street, Davenport, Iowa.

Authorization to Act as Applicant

I, Danny J. Lorentzen
authorize Joshua J. Arzuffello
to act as applicant, representing me/us before the Plan and Zoning Commission and City Council.

Danny J. Loren
D. Loren
Signature(s)


State of _____,
County of _____.
Sworn and subscribed to before me

This day of 20

Form of Identification

Notary Public

My Commission Expires:

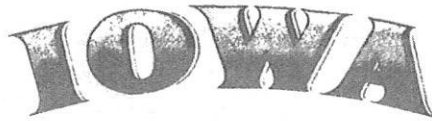

No. W00307386
Date: 06/25/2002

SECRETARY OF STATE

504ADN-000266203
ROCK CHURCH MINISTRIES, INC.

ACKNOWLEDGEMENT OF DOCUMENT FILED

The Secretary of State acknowledges receipt of the following document:

Articles of Incorporation

The document was filed on June 7, 2002, at 10:22 AM, to be effective as of June 7, 2002, at 10:22 AM.

The amount of \$20.00 was received in full payment of the filing fee.





CHESTER J. CULVER SECRETARY OF STATE



266203

**ARTICLES OF INCORPORATION
OF
ROCK CHURCH MINISTRIES, INC.**

TO THE SECRETARY OF STATE
OF THE STATE OF IOWA:

The undersigned, acting as Incorporator of a corporation under the Iowa Nonprofit Corporation Act, Chapter 504A, Code of Iowa, adopts the following Articles of Incorporation for such corporation:

ARTICLE I.

The name of the Corporation shall be Rock Church Ministries, Inc.

ARTICLE II.

The place in this state where its initial registered office is to be located is 26729 172nd Long Grove, IA 52748, and the name of the initial registered agent at such address is Ethel Freiberg.

ARTICLE III.

The Corporation is organized exclusively for charitable, religious, educational, and scientific purposes, including, for such purposes, the making of distributions to organizations that qualify as exempt organizations under section 501(c)(3) of the Internal Revenue Code, or corresponding section of any future federal tax code.

ARTICLE IV.

The number of directors constituting the initial Board of Directors is five (5) and the names and addresses of the individuals who will serve as directors until the later of: (1) the first annual meeting of the directors (or the members of the Corporation, if the Corporation shall have members and if the members are vested with the authority to elect directors), and (2) until their successors are elected and shall qualify are:

Dan Lorentzen
2437 27th Street
Moline IL 61265

Wayne Alvey
2370 33rd Street
Moline IL 61265

Brett Black
515 NW 69th Avenue
Des Moines IA 50313

Terri Lorentzen
2437 27th Street
Moline IL 61265

Linda Alvey
2370 33rd Street
Moline IL 61265

02 JUN -7 AM 10:22
SECRETARY OF STATE
IOWA
#20-06
357464 ART120

000005

(2)

ARTICLE V.

The name and address of the Incorporator is:

<u>Name</u>	<u>Address</u>
Dan Lorentzen	2437 27th Street, Moline IL 61265

The Incorporator shall have the authority to apply for and receive the employer identification number from the Internal Revenue Service on behalf of the Corporation.

ARTICLE VI.

No part of the net earnings of the Corporation shall inure to the benefit of, or be distributable to its members, trustees, officers, or other private persons, except that the Corporation shall be authorized and empowered to pay reasonable compensation for services rendered and to make payments and distributions in furtherance of the purposes set forth in Article III. hereof. No substantial part of the activities of the Corporation shall be the carrying on of propaganda, or otherwise attempting, to influence legislation, and the Corporation shall not participate in, or intervene in (including the publishing or distribution of statements) any political campaign on behalf of or in opposition to any candidate for public office. Notwithstanding any other provision of these articles, the Corporation shall not carry on any other activities not permitted to be carried on (a) by a corporation exempt from federal income tax under Section 501(c)(3) of the Internal Revenue Code, or corresponding section of any future federal tax code, or (b) by a corporation, contributions to which are deductible under section 170(c)(2) of the Internal Revenue Code, or corresponding section of any future federal tax code.

ARTICLE VII.

A director may be removed from office, with or without cause at a meeting called specifically for that purpose by the affirmative vote of not less than 2/3 of the Board of Directors. The director being considered for removal shall not be allowed to vote on such matter. For determining the number of directors that make up 2/3 of the Board of Directors, the total number of directors then in office less the director being considered shall be used. Any vacancy created by such removal shall be filled as provided in the Bylaws of the Corporation.

ARTICLE VIII.

The initial Bylaws of the Corporation shall be adopted by the Board of Directors of the Corporation. The power to alter, amend or repeal the Bylaws or adopt new Bylaws shall be vested in the Board of Directors.

007365


ARTICLE IX.

This Corporation shall indemnify any director or former director, officer, employee, member, or volunteer who is serving or has served at the request of the Corporation to the fullest extent permissible by Section 490.850 through Section 490.858, both inclusive, of the Code of Iowa. In the event that Section 490.850 through Section 490.858 of the Iowa Code shall be changed by action of the legislature, and these articles are not subsequently amended, then a director, officer, employee, member or volunteer seeking indemnification may, at such person's option, unless otherwise prohibited by law, require that the Corporation indemnify such person, either under the provisions as permitted under Section 490.850 through Section 490.858, both inclusive, of the Iowa Code, in effect as of the date of these Articles or the legislatively amended or substituted provisions relating to indemnification of directors, officers, employees, members, or volunteers. No director, officer, member or other volunteer shall be personally liable in that capacity for a claim based upon an act or omission of the person preformed in the discharge of the person's duties, except for a breach of the duty of loyalty to the Corporation, for acts or omissions not in good faith or which involve intentional misconduct or knowing violation of the law, or for a transaction from which the person derives an improper personal benefit.

ARTICLE X.

Upon the dissolution of the Corporation, assets shall be distributed by the board of directors for one or more exempt purposes within the meaning of section 501(c)(3) of the Internal Revenue Code, or corresponding section of any future federal tax code, or shall be distributed to the federal government, or to a state or local government for a public purpose. Any such assets not so disposed of shall be disposed of by the District Court of the county in which the principle office of the Corporation is then located, exclusively for such purposes or to such organization or organizations, as said Court shall determine, which are organized and operated exclusively for such purposes.

IN WITNESS WHEREOF, I have hereunto subscribed my name this 31 day of May, 2002.

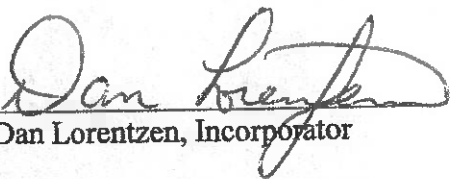
Dan Lorentzen, Incorporator

FILED
IOWA
SECRETARY OF STATE

6-7-02
10:22AM
W307386



46TH STREET

PROPOSED PRIVATE DRIVE

704

700

70

60

50

40

30

20

10

0

-10

-20

ROCK CHURCH

NEW CONSTRUCTION

DAVENPORT, IA

ADDENDUM 1

10/13/20



INDEX	
NO.	SHEET NAME
A000	COVER SHEET
A002	DRAWING STANDARDS
A101	LOWER LEVEL
A102	UPPER LEVEL
A110	LOWER LEVEL RCP
A111	UPPER LEVEL RCP
A120	ROOF PLAN
A200	EXTERIOR ELEVATIONS
A201	EXTERIOR ELEVATIONS
A300	BUILDING SECTIONS
A301	BUILDING SECTIONS
A302	BUILDING SECTIONS

	I HEREBY CERTIFY THAT THE PORTION OF THIS TECHNICAL SUBMISSION DESCRIBED BELOW WAS PREPARED BY ME OR UNDER MY DIRECT SUPERVISION AND RESPONSIBLE CHARGE. I AM A DULY REGISTERED ARCHITECT UNDER THE LAWS OF THE STATE OF IOWA.
	PRINTED OR TYPED NAME: ANDREW J DASSO
	SIGNATURE: _____ DATE: _____
	REGISTRATION EXPIRES: 06/30/21 DATE ISSUED: 08/21/2012
	PAGES OR SHEETS COVERED BY THIS SEAL:
	A000 - A700 AS100 AD100-AD201

CONTACT INFORMATION

BUILDING & PROPERTY OWNER

Rock Church of the Quad Cities
5335 Carey Avenue
Davenport, IA 52807
(563) 386-7625

GENERAL CONTRACTOR

COMPANY
Contact:
(XXX)-XXX-XXXX phone
XXX address

ARCHITECT

STREAMLINE ARCHITECTS
Andrew Dasso, AIA, LEED AP, NCARB
(309) 737-8587
575 12th Avenue
East Moline, IL 61244
andrew@streamlinearchitects.com

Joshua Arguello
(563) 265-4348
joshua@streamlinearchitects.com



www.streamlinearchitects.com

Streamline Architects, P.L.C.

Andrew Dasso, AIA
318 E. Third Street
Davenport, IA 52801
309-737-8587
andrew@streamlinearchitects.com

[illegible]

PROJECT NAME

ADDRESS


COVER SHEET

Project number	17-092
Date	10/13/20
Drawn by	JJA
Checked by	AJD
A000	
Scale	1/8" = 1'-0"

10/13/2020 11:12:43 AM



Andrew Dasso, AIA
575 12th Ave
East Moline, IL
309-737-8587
andrew@buildbyarchitects.com

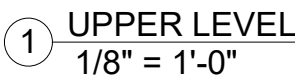[illegible]

PROJECT NAME
ADDRESS
UPPER LEVEL

Project number	17-092
Date	10/13/20
Drawn by	Author
Checked by	Checker

A102

Scale $1/8" = 1'-0"$



Andrew Dasso, AIA
318 E. Third Street
Davenport, IA 52801
309-737-8587
andrew@streamlinearchitects.com

1. ALL GWB CEILING TO PAINTED WHITE, U.N.O.
2. ALL DRYWALL SOFFITS (VERTICAL PLANE) TO MATCH ADJACENT WALL FINISH, U.N.O.
3. ALL FIXTURES TO BE CENTERED IN CEILING TILE
4. ALL GRIDS TO BE CENTERED IN ROOMS, U.N.O.
5. ALL LIGHT FIXTURES INSTALLED IN SOFFITS TO BE CENTERED WITHIN WIDTH, U.N.O.
6. ALL SUSPENDED CEILING GRIDS, MECH. SYSTEMS, AUTO SPRINKLER SYSTEMS & PLUMBING TO BE SUPPORTED FROM THE BOTTOM OF JOIST WHERE APPLICABLE
7. GENERAL CONTRACTOR TO CONFIRM CEILING LAYOUT & COORDINATE MECHANICAL, FIRE PROTECTION & ELECTRICAL TRADES
8. SEE MECHANICAL & ELECTRICAL DRAWINGS FOR ADDITIONAL INFORMATION

2 x 2 SUSPENDED CEILING
GRID W/ ACOUSTICAL
CEILING TILE

GWB CEILING

RECESSED CAN FIXTURE

CABLE RAIL LIGHTING

SUSPENDED UTILITY FIXTURE

2 X 4 DIRECT/INDIRECT LED
LIGHT FIXTURE


EMERGENCY LIGHT W/
90 MIN. BATTERY

EXIT LIGHT / EMERGENCY LIGHT
(LIGHTED FACE OF SIGN IS
SHADED) W/ 90 MIN. BATTERY

[illegible]

Project number	17-092
Date	10/13/20
Drawn by	Author
Checked by	Checker

Scale	As indicated
-------	--------------

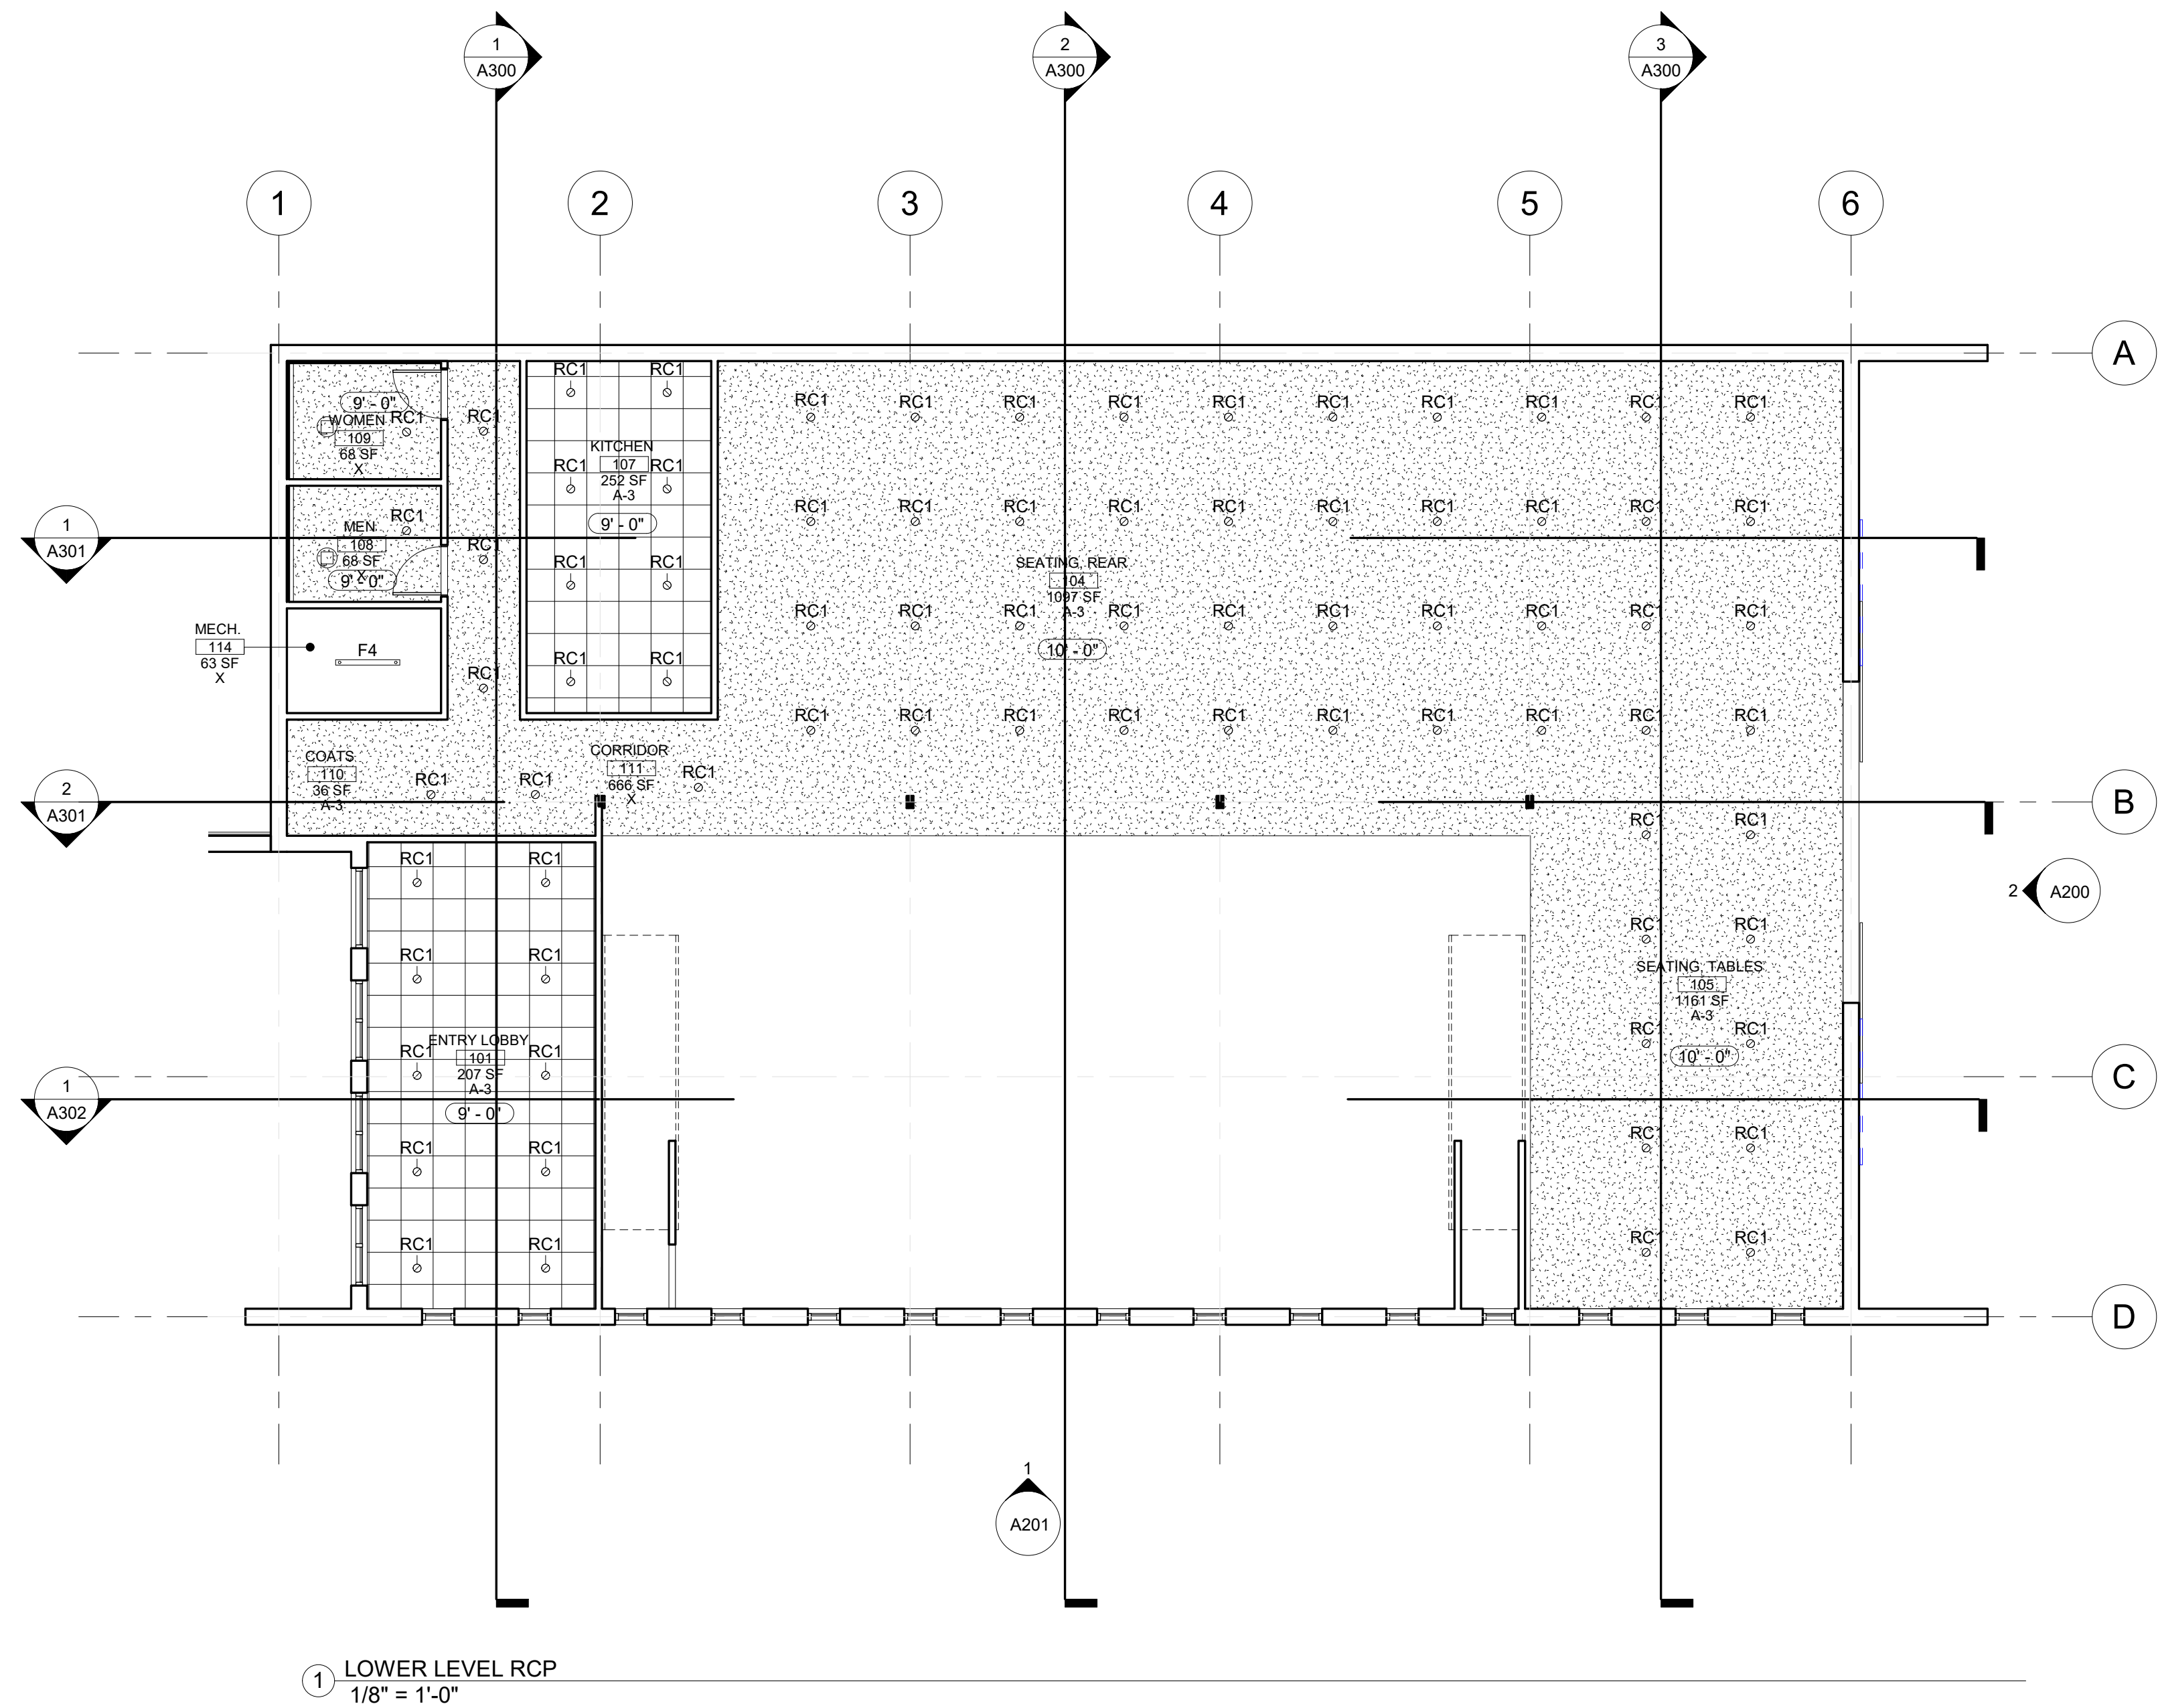



Andrew Dasso, AIA
318 E. Third Street
Davenport, IA 52801
309-737-8587
andrew@streamlinearchitects.com

1. ALL GWB CEILING TO PAINTED WHITE, U.N.O.
2. ALL DRYWALL SOFFITS (VERTICAL PLANE) TO MATCH ADJACENT WALL FINISH, U.N.O.
3. ALL FIXTURES TO BE CENTERED IN CEILING TILE
4. ALL GRIDS TO BE CENTERED IN ROOMS, U.N.O.
5. ALL LIGHT FIXTURES IF STALLED IN SOFFITS TO BE CENTERED WITHIN WIDTH, U.N.O.
6. ALL SUSPENDED CEILING GRIDS, MECH. SYSTEMS, AUTO SPRINKLER SYSTEMS & PLUMBING TO BE SUPPORTED FROM THE BOTTOM OF JOIST WHERE APPLICABLE
7. GENERAL CONTRACTOR TO CONFIRM CEILING LAYOUT & COORDINATE MECHANICAL, FIRE PROTECTION & ELECTRICAL TRADES
8. SEE MECHANICAL & ELECTRICAL DRAWINGS FOR ADDITIONAL INFORMATION

2 x 2 SUSPENDED GRID W/ ACOUSTICAL CEILING TILE

GWB CEILING

RECESSED CAN FIXTURE

CABLE RAIL LIGHTING

SUSPENDED UTILITY FIXTURE

2 X 4 DIRECT / INDIRECT LIGHT FIXTURE


EMERGENCY LIGHT W/ 90 MIN. BATTERY

EXIT LIGHT / EMERGENCY LIGHT (LIGHTED FACE OF SIGN IS SHADED) W/ 90 MIN. BATTERY

[illegible]

Project number	17-092
Date	10/13/20
Drawn by	Author
Checked by	Checker


Scale	As indicated
-------	--------------

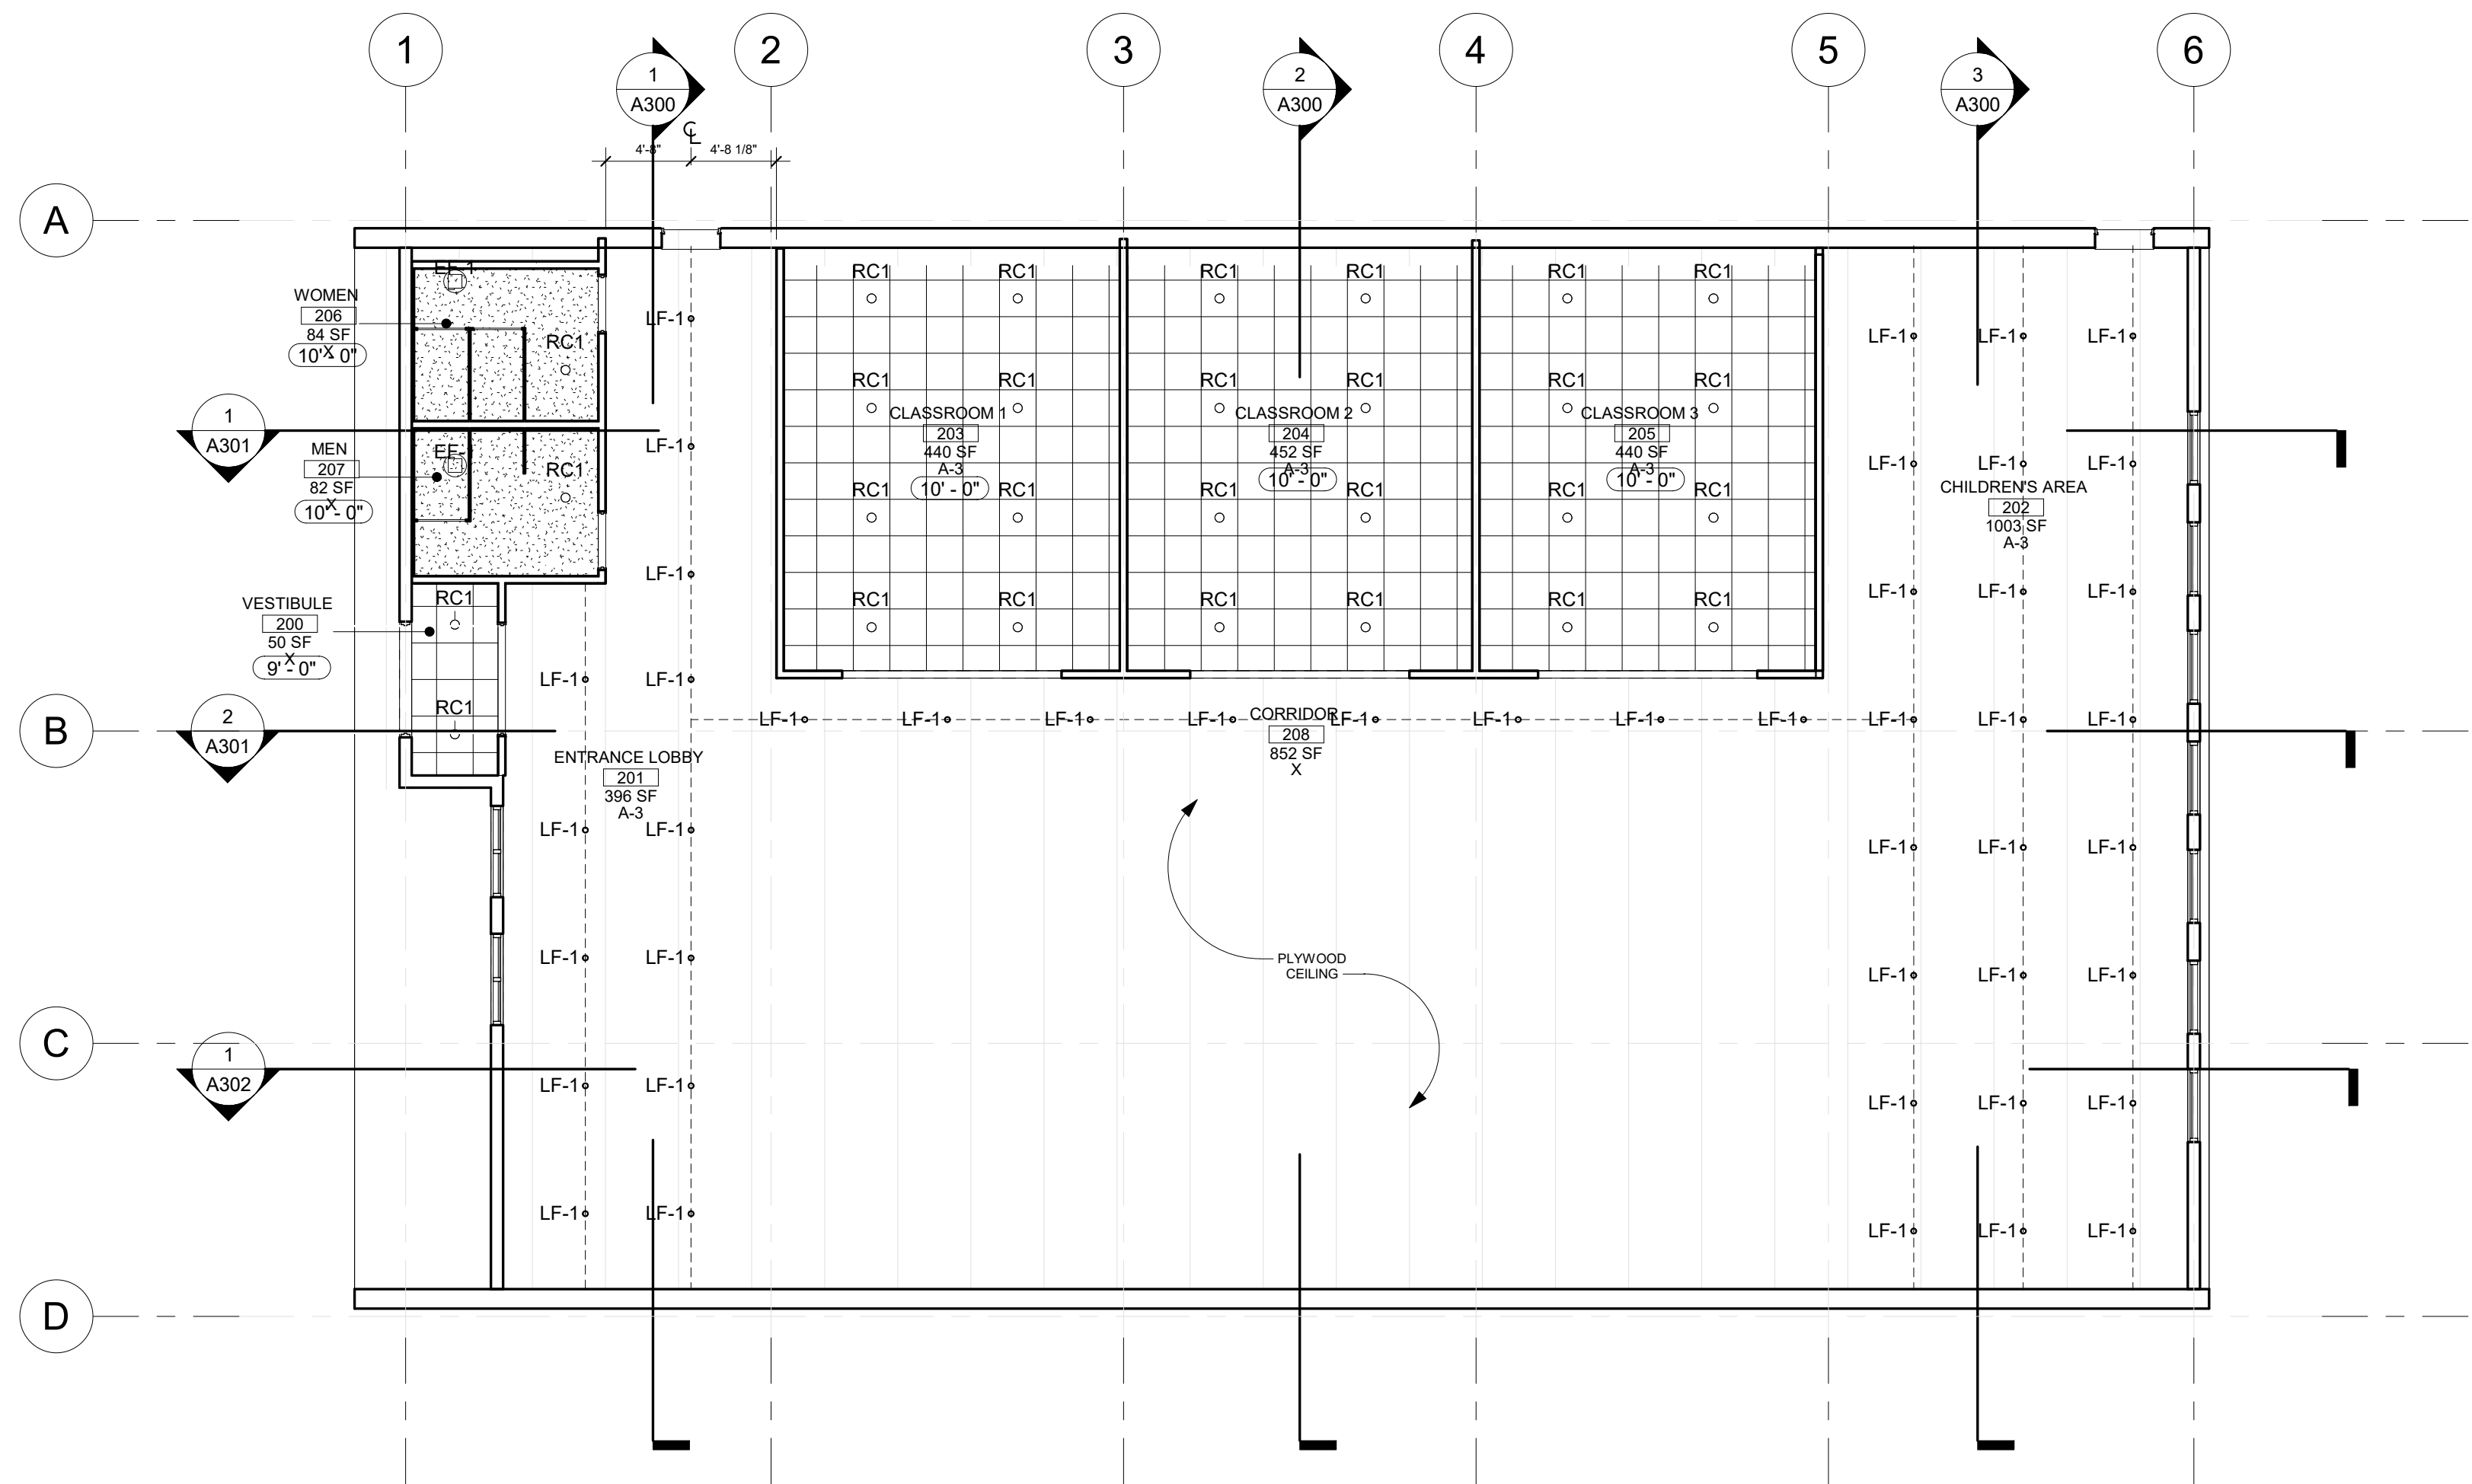

① UPPER LEVEL RCP
1/8" = 1'-0"



Andrew Dasso, AIA
575 12th Ave
East Moline, IL
309-737-8587
andrew@buildbyarchitects.com

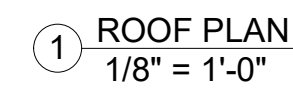


PROJECT NAME
ADDRESS
ROOF PLAN

A120

Scale	1/8" = 1'-0"
-------	--------------



Andrew Dasso, AIA
575 12th Ave
East Moline, IL
309-737-8587
andrew@buildbyarchitects.com

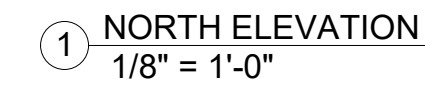


2 EAST ELEVATION
1/8" = 1'-0"

PROJECT NAME
ADDRESS
EXTERIOR
ELEVATIONS

Project number	17-092
Date	10/13/20
Drawn by	Author
Checked by	Checker
A200	
Scale	As indicated




Andrew Dasso, AIA
318 E. Third Street
Davenport, IA 52801
309-737-8587
andrew@streamlinearchitects.com

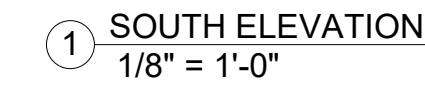

NOTES:

1. ALL FINISHES TO BE APPROVED BY ARCHITECT & OWNER



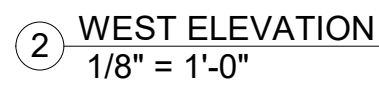


PROJECT NAME
ADDRESS
EXTERIOR
ELEVATIONS

Project number	17-092
Date	10/13/20
Drawn by	Author
Checked by	Checker
A201	
Scale	As indicated



Andrew Dasso, AIA
575 12th Ave
East Moline, IL
309-737-8587
andrew@buildbyarchitects.com

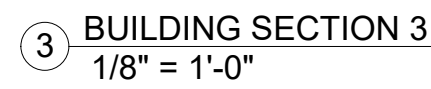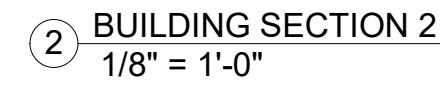
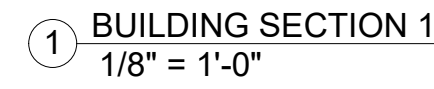


PROJECT NAME
ADDRESS
BUILDING SECTIONS

A300	
Scale	1/8" = 1'-0"



Andrew Dasso, AIA
318 E. Third Street
Davenport, IA 52801
309-737-8587
andrew@streamlinearchitects.com

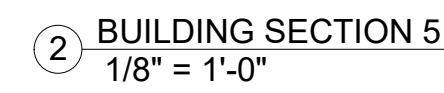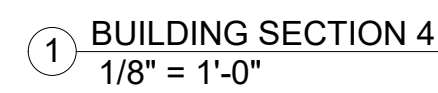

PROJECT NAME	
ADDRESS	
BUILDING SECTIONS	
Project number	17-092
Date	10/13/20
Drawn by	Author
Checked by	Checker
A301	
Scale	1/8" = 1'-0"



Andrew Dasso, AIA
318 E. Third Street
Davenport, IA 52801
309-737-8587
andrew@streamlinearchitects.com


[illegible]

PROJECT NAME
ADDRESS
BUILDING SECTIONS

Project number	17-092
Date	10/13/20
Drawn by	Author
Checked by	Checker

A302

Scale	1/8" = 1'-0"
-------	--------------

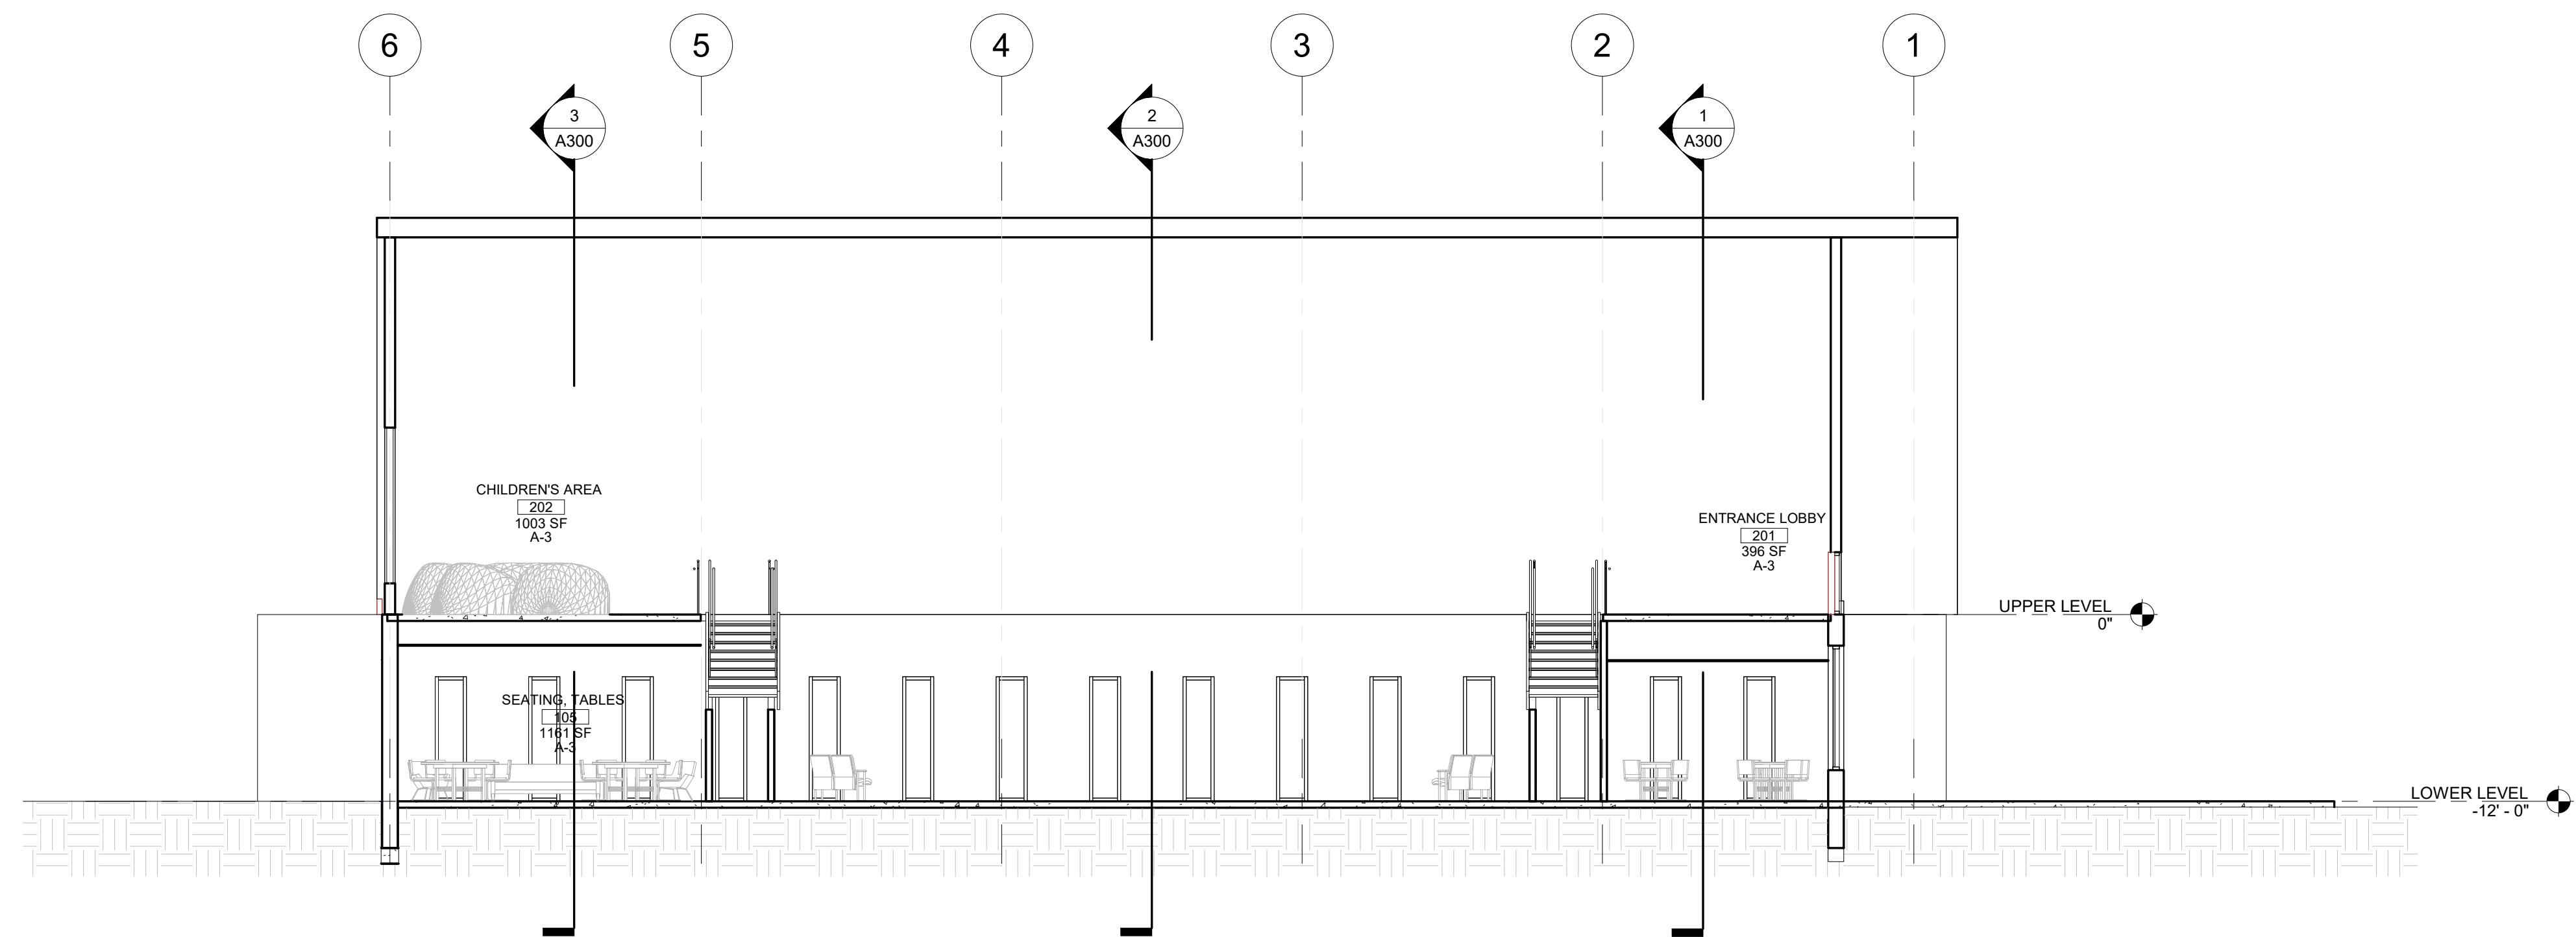

1 BUILDING SECTION 6
1/8" = 1'-0"



Public Hearing Notice | Committee of the Whole

Date: 3/17/2021
Time: 5:30 PM

Location: Council Chambers | City Hall | 226 W. 4th ST.
Subject: Public Hearing for a Rezoning Request Before the Committee of the Whole

To: All property owners within 200 feet of the subject property located **South of East 46th Street, West of the Railroad Tracks (Parcel P1304-02C).**

There is on file in the Development and Neighborhood Services Department (DNSD), on behalf of the Plan and Zoning Commission, the following request:

Case REZ21-01: Request of Dan Lorentzen on behalf of Rock Church Ministries Inc. to rezone Parcel P1304-02C from S-OS Open Space District to R-1 Single-Family Residential District to allow for the construction of a church [Ward 7].

At its March 2, 2021 meeting, the Plan and Zoning Commission recommended denial of the aforementioned case with the following findings:

Findings:

1. The proposed amendment does not promote the orderly development of Davenport in accordance with the Comprehensive Plan and adopted land use policies.
2. The rezoning petition does not promote the preservation, protection, and conservation of natural resources.
3. The existing S-OS Open Space District is compatible with the zoning of nearby property.

The public hearings on the above matter is scheduled for 5:30 p.m. or as soon thereafter as possible on Wednesday, March 17, 2021 in the Council Chambers of the Davenport City Hall, 226 West 4th Street, Davenport, Iowa. You may submit written comments on the above item(s) or to attend the public hearing to express your views, or both. Interpretive services are available at no charge. Servicios interpretativos libres estan disponibles. TTY: (563) 326-6145

Any written comments to be reported at the public hearing should be received in the Development and Neighborhood Services Department, at the below address, no later than 12:00 noon on the day of the public hearing(s).

Adjacent Property Owner Notice Area
Parcel: P1304-02C
REZ21-01



S-OS Open Space District to R-1 Single-Family Residential District

Private parties utilizing City GIS data do so at their own risk.
The City of Davenport will not be responsible for any costs or
liabilities incurred due to any differences between information
provided and actual physical conditions.

0 125 250 500 750 1,000 Feet





Friday, March 5, 2021

Please publish the following public notice in the next available edition of the Quad City Times.

The PO number for this notice is: 2108268

Please provide proof of publication for our records. If you have any questions, please contact us at planning@davenportiowa.com or 563-326-6198. Thank you!

**NOTICE
PUBLIC HEARING
WEDNESDAY, MARCH 17, 2021 5:30 P.M.
CITY OF DAVENPORT COMMITTEE OF THE WHOLE
COUNCIL CHAMBERS - DAVENPORT CITY HALL
226 WEST 4th STREET – DAVENPORT, IOWA**

There is on file in the Development and Neighborhood Services Department (DNSD), on behalf of the Plan and Zoning Commission, the following requests:

Case REZ21-01: Request of Dan Lorentzen on behalf of Rock Church Ministries Inc. to rezone Parcel P1304-02C from S-OS Open Space District to R-1 Single-Family Residential District to allow for the construction of a church [Ward 7].

The legal description of the property proposed to be rezoned is as follows:

NIM'S ACRES Lot: 002 ALL THAT PRT LOT 2NIM'S ACRES LYING WLYRR

At its March 2, 2021 meeting, the Plan and Zoning Commission recommended denial of the aforementioned case with the following findings:

Findings:

1. The proposed amendment does not promote the orderly development of Davenport in accordance with the Comprehensive Plan and adopted land use policies.
2. The rezoning petition does not promote the preservation, protection, and conservation of natural resources.
3. The existing S-OS Open Space District is compatible with the zoning of nearby property.

The public hearings on the above matter is scheduled for 5:30 p.m. or as soon thereafter as possible on Wednesday, March 17, 2021 in the Council Chambers of the Davenport City Hall, 226 West 4th Street, Davenport, Iowa. You may submit written comments on the above item(s) or to attend the public hearing to express your views, or both. Interpretive services are available at no charge. Servicios interpretativos libres estan disponibles. TTY: (563) 326-6145

Any written comments to be reported at the public hearing should be received in the Development and Neighborhood Services Department, at the below address, no later than 12:00 noon on the day of the public hearing(s).
PO No. 2108268

Development and Neighborhood Services Department
E-MAIL: planning@davenportiowa.com PHONE: 563-326-6198



DAVENPORT

DEVELOPMENT &
NEIGHBORHOOD SERVICES

Public Hearing Notice | Plan and Zoning Commission

Date: 2/2/2021
Time: 5 PM

Location: Council Chambers | City Hall | 226 W. 4th ST.
Subject: Public Hearing for a Rezoning Request Before the Plan and Zoning Commission

To: All property owners within 200 feet of the subject property located **South of East 46th Street, West of the Railroad Tracks (Parcel P1304-02C).**

What is this About?

This notice is being sent to inform you that a public hearing will be held for a rezoning request. The purpose of the rezoning request is to change the property's allowed uses by changing the zoning classification.

Request/Case Description

Case REZ21-01: Request of Dan Lorentzen on behalf of Rock Church Ministries Inc. to rezone Parcel P1304-02C from S-OS Open Space District to R-1 Single-Family Residential District to allow for the construction of a church [Ward 7].

What are the Next Steps after the Public Hearing?

The Plan and Zoning Commission will hold a formal public hearing at their meeting on February 2, 2021. The Plan and Zoning Commission will vote (provide a recommendation) to the City Council at their meeting on February 16, 2021. The Commission's recommendation will be forwarded to the City Council which will then hold its own public hearing. You will receive a notice of the City Council's public hearing. For the specific dates and times of subsequent meetings, please contact the case planner below.

Would You Like to Submit an Official Comment?

As a neighboring property owner you may have an interest in commenting on the proposed request via email or in person at the public hearing. Send written comments to planning@davenportiowa.com (no later than 12:00 PM one day before the public hearing) or to: Planning, 1200 E 46th St, Davenport IA 52807.

On-line/Telephone Participation:

Persons may join the meeting virtually: https://www.gotomeet.me/Davenport_Planning/planzoning & at 1-866-899-4679 with access code: 492-653-453. All documents related to the meeting (agenda included) are at "Search Minutes & Agendas": <http://www.cityofdavenportiowa.com/boards> Mondays before the meeting/public hearing.

Do You Have Any Questions?

If you have any questions or if accommodations are needed for any reason, please contact the planner assigned to this project (Matt Werderitch) at matt.werderitch@davenportiowa.com or 563-888-2221. Interpretive services are available at no charge. Servicios interpretativos libres estan disponibles. TTY: (563) 326-6145

Please note items may be removed or tabled to a future hearing date at the request of the Applicant or Commission/Board. Those interested verifying case actions and/or tablings, please contact Planning at 563-326-6198 or planning@davenportiowa.com for updates.

Adjacent Property Owner Notice Area
Parcel: P1304-02C
REZ21-01



S-OS Open Space District to R-1 Single-Family Residential District

Private parties utilizing City GIS data do so at their own risk.
The City of Davenport will not be responsible for any costs or
liabilities incurred due to any differences between information
provided and actual physical conditions.

0 125 250 500 750 1,000 Feet



Written Comment:

Request/Case Description

Case REZ21-01: Request of Dan Lorentzen on behalf of Rock Church Ministries Inc. to rezone Parcel P1304-02C from S-OS Open Space District to R-1 Single-Family Residential District to allow for the construction of a church [Ward 7].

 Reply  Reply All  Forward



Jane Nickels <janenickels@mediacombb.net>

Planning

7:59 AM

[EXT] Rezoning REZ21-01. Rock Church

 Follow up. Start by Monday, March 1, 2021. Due by Monday, March 1, 2021.



[Bing Maps](#)

[+ Get more apps](#)

I would like to oppose the construction of a church being built at this location. I am a neighbor who's property will be next to the church and I have some concerns with development in that area. First I am concerned with the added sewage use. We currently have days when the sewer smell can be unbearable. This item has been a complaint for many years by fellow neighbors and my concern with added sewer usage. Will this smell continue to worsen? Also my other concern with that area is the effect it will have in the wildlife who take refuge in those woods. There are not many places in the city for the variety of animals that live in that area. I am concerned with increase development, it will drive the wildlife out and into more of the neighborhoods in that area. If these items can be addressed I would greatly appreciate it.

Thank you so much,

Jane Nickels

1603 McCormick Place

Davenport, IA 52807

Sent from my iPad

City of Davenport

Department: Community Planning & Economic Development
Contact Info: Brian Heyer | 563-326-7735

Action / Date
4/28/2021

Subject:

Resolution authorizing the conveyance of the unimproved, vacated public rights-of-way located within the previously vacated subdivision plat known as Island View Subdivision, City of Davenport, Iowa (IV Properties LLC, petitioner). [Ward 1]

Recommendation:

Adopt the Resolution.

Background:

The City vacated this subdivision in 2003. The rights-of-way were not expressly conveyed through the City's adoption of the Ordinance vacating the subdivision and so the City continues to have a possessory interest. Approval of this conveyance will resolve title issues for the property owner.

ATTACHMENTS:

Type	Description
▣ Resolution Letter	Resolution
▣ Backup Material	Map

REVIEWERS:

Department	Reviewer	Action	Date
Community Planning & Economic Development	Admin, Default	Approved	4/15/2021 - 8:59 AM

Resolution No. _____

Resolution offered by Alderman Gripp.

RESOLVED by the City Council of the City of Davenport.

RESOLUTION authorizing the conveyance of the unimproved, vacated public rights-of-way located within the previously vacated subdivision plat known as Island View Subdivision, City of Davenport, Iowa (IV Properties, LLC, petitioner).

WHEREAS, the City of Davenport currently owns the vacated public rights-of-way lying within the vacated subdivision plat known as Island View Subdivision, City of Davenport, Iowa; and

WHEREAS, the City of Davenport wishes to convey the same to IV Properties, LLC subject to easements and restrictions of record, existing utilities, and the special conditions stated in Document 2003-302 recorded in the Office of the Scott County Recorder; and

WHEREAS, a Public Hearing on the matter was held on Wednesday, April 21, 2021 as required by law.

NOW THEREFORE, IT IS HEREBY RESOLVED by the City Council of the City of Davenport, Iowa, that the above-described real estate be conveyed to IV Properties, LLC subject to easements and restrictions of record, existing utilities, and the special conditions stated in Document 2003-302 recorded in the Office of the Scott County Recorder; and be it

FURTHER RESOLVED that the proposed conveyance shall be executed by the Mayor and Deputy City Clerk on behalf of the City.

Passed and approved this 28th day of April, 2021.


Approved:

Attest:

Mike Matson
Mayor

Brian Krup
Deputy City Clerk

Proposed Land Conveyance Vacated ROW in Island View Subdivision

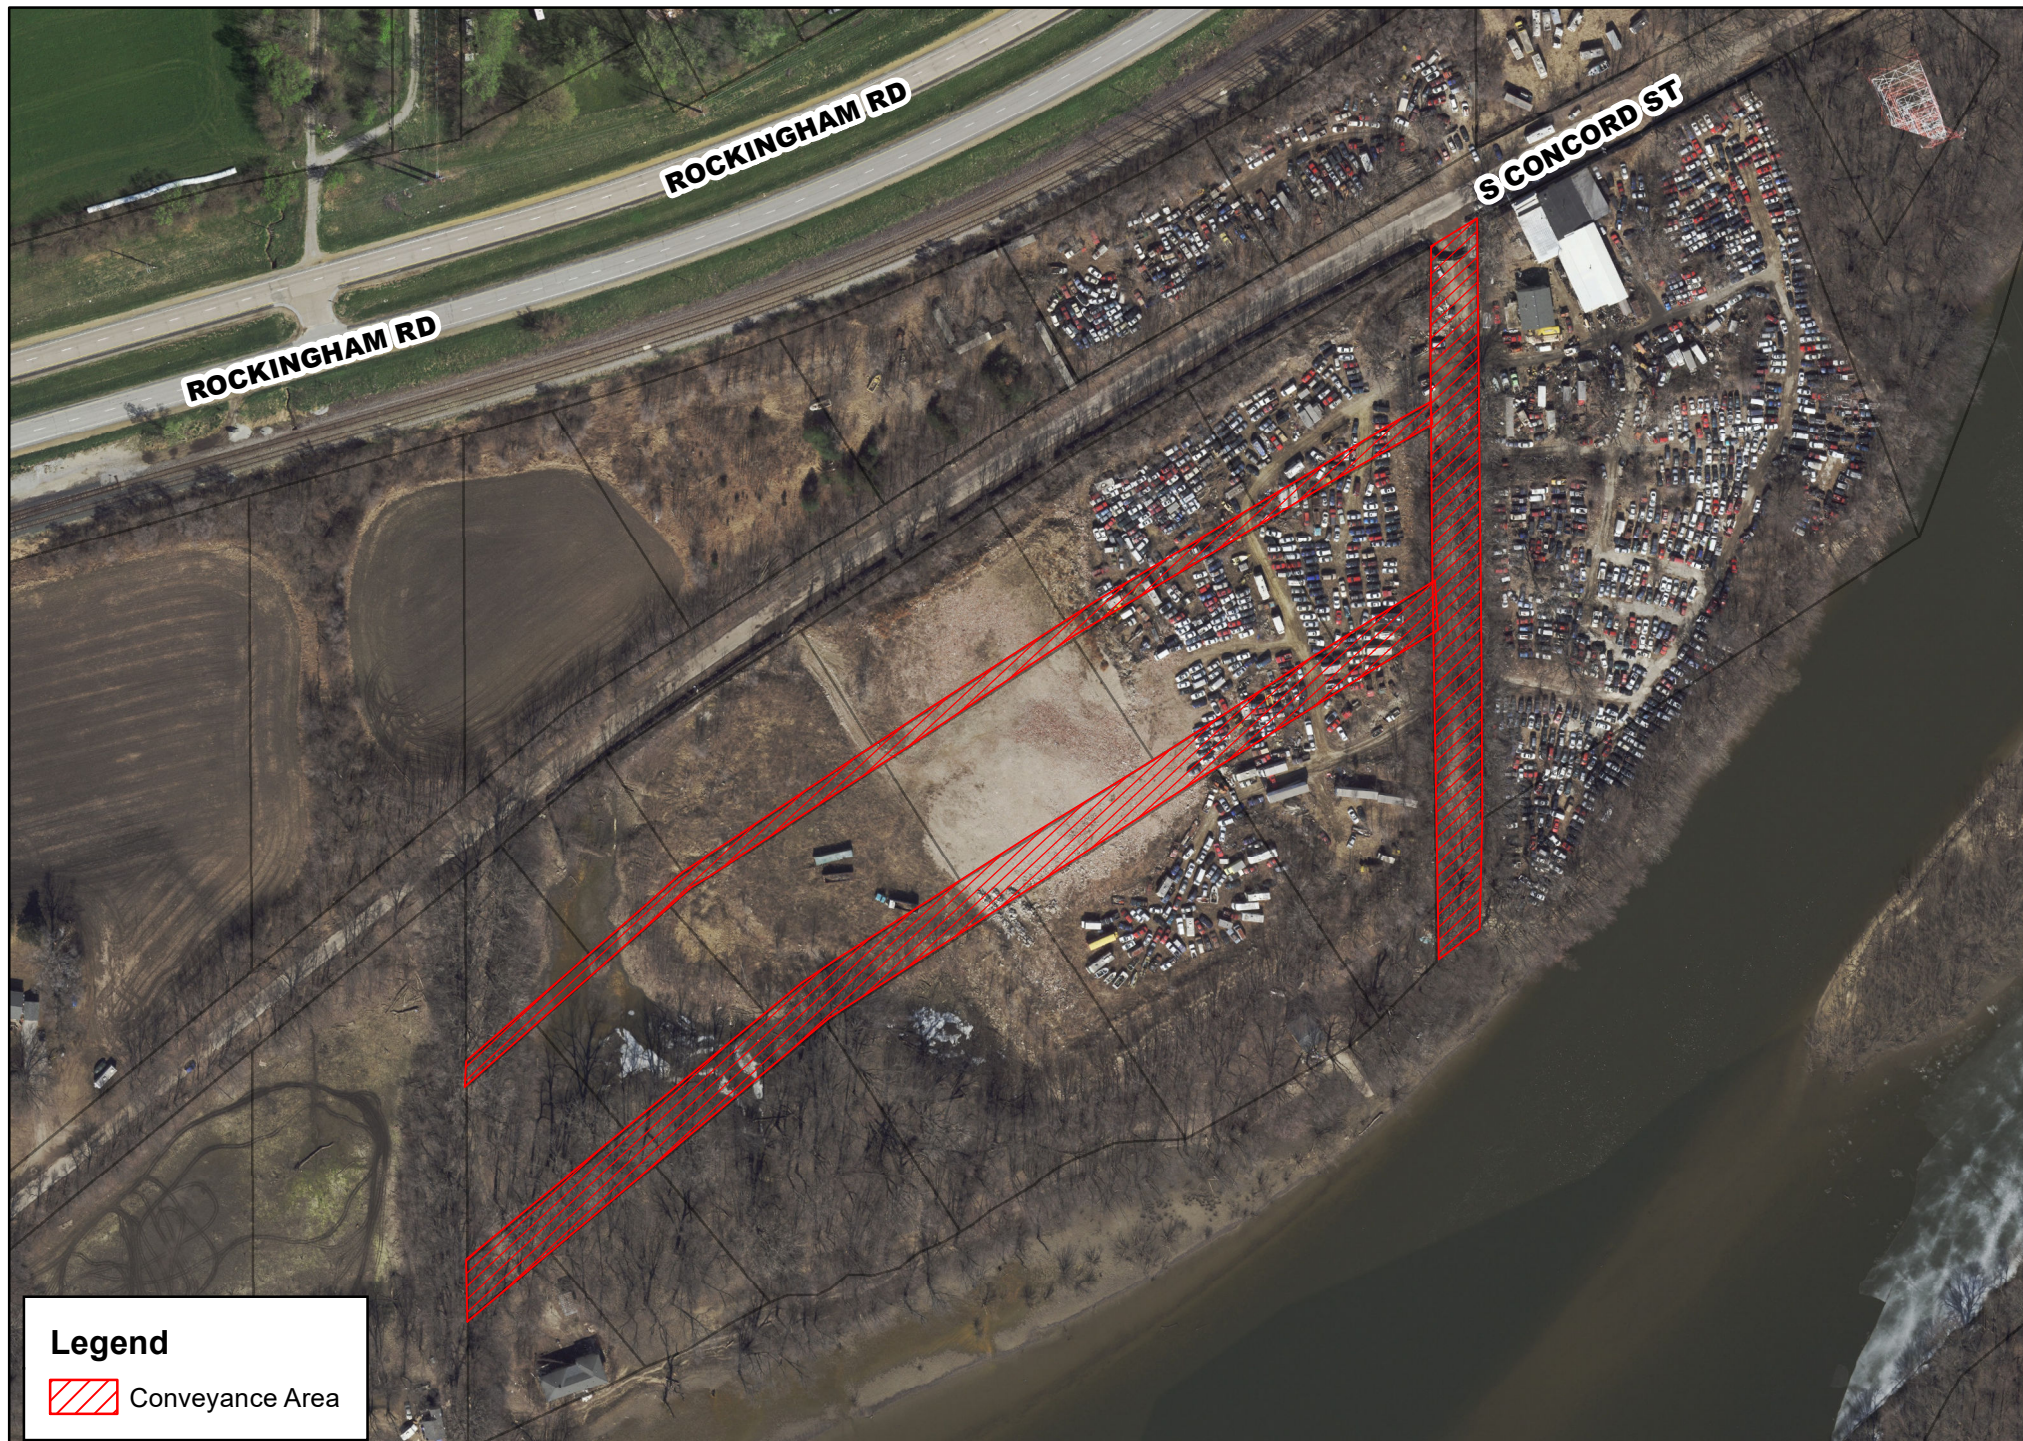

City of Davenport

Department: Finance
Contact Info: Sarah Ott | 563-326-6167

Action / Date
4/28/2021

Subject:

Resolution approving the Memorandum of Understanding between the City of Davenport and the Davenport Community School District concerning the assignment, duties, and execution of the School Resource Officer program. [All Wards]

Recommendation:

Adopt the Resolution.

Background:

In August 2020, the Davenport Community School District and the City of Davenport approved a funding agreement for the DCSD School Resource Officer program, in which DCSD reimburses the City the cost of the Davenport Police Department personnel assigned to district buildings.

When approving the funding agreement, City Council requested the creation of a Memorandum of Understanding (MOU) between the City and the School District to clarify the roles and responsibilities of the SROs.

The MOU communicates the mutually acknowledged expectations that ensure the SRO program is administered equitably, effectively, and meets or exceeds nationally accepted best practices.

ATTACHMENTS:

Type	Description
▣ Resolution Letter	Resolution
▣ Backup Material	Amended MOU - 4/22/2021
▣ Backup Material	Annual Program Evaluation Criteria
▣ Backup Material	FAQ Sheet

REVIEWERS:

Department	Reviewer	Action	Date
City Clerk	Admin, Default	Approved	4/14/2021 - 4:37 PM

Resolution No. _____

Resolution offered by Alderman Condon.

RESOLVED by the City Council of the City of Davenport.

RESOLUTION approving the Memorandum of Understanding between the City of Davenport and the Davenport Community School District concerning the assignment, duties, and execution of the School Resource Officer program.

WHEREAS, in August 2020, the Davenport Community School District and the City of Davenport approved a funding agreement for the DCSD School Resource Officer program; and

WHEREAS, City Council requested the creation of a Memorandum of Understanding (MOU) between the City and the DCSD to clarify the roles and responsibilities of the SROs; and

WHEREAS, the MOU communicates the mutually acknowledged expectations that ensure the SRO program is administered equitably, effectively, and meets or exceeds nationally accepted best practices.

NOW, THERE, BE IT RESOLVED by the City Council of the City of Davenport that the Memorandum of Understanding between the City of Davenport and the Davenport Community School District concerning the assignment, duties, and execution of the School Resource Officer program is hereby approved.

Passed and approved this 28th day of April, 2021.

Attest:

Mike Matson
Mayor

Brian Krup
Deputy City Clerk

**MEMORANDUM OF UNDERSTANDING
BETWEEN
THE CITY OF DAVENPORT AND
THE DAVENPORT COMMUNITY SCHOOL DISTRICT**

THIS MEMORANDUM OF UNDERSTANDING (this “MOU”) dated as of the last date written below (“Effective Date”), sets forth the policy and standards between the City of Davenport (the “City”) and the Davenport Community School District (the “School District” concerning the assignment, duties, and execution of the School Resource Officer (SRO) program. The City and School District are referred to individually as a “Party” and collectively the “Parties”.

1. Purpose of MOU: The purpose of this MOU is to establish a standardized program of implementation for the SRO assignments within the Davenport Community School District. It is the expectation of both parties that all SROs will be utilized in the same manner in each building pursuant to this MOU.
2. SRO Mission and Policy Statement: It is the policy of the Davenport Police Department to assist the School District in creating an environment that leads to a positive and equitable education opportunity by preserving the individual safety and security of student and staff. The School Resource Officers and Liaison Officer will provide police services to the school district at the buildings assigned. The SRO will provide advice, guidance, and direction on all matters related to help ensure the safety of all students and staff.
3. SRO Reporting and Chain of Command: The SROs will report to the Davenport Police Department Officer in Charge (“OIC”). Daily activities will be directed through the Davenport Police Department’s chain of command in consultation with the Davenport Community School District building principal or designee to which they are assigned.
4. SRO Evaluations: Each individual SRO will receive a yearly formal written evaluation. The evaluator is the Davenport Police Department Officer in Charge (OIC) or their designee. The building principal will work directly with the OIC to provide input to the formal evaluation. The SRO will meet in person at least twice with the OIC and the building principal each year prior to the written evaluation to informally discuss expectations. The evaluation form used will be the current standard Davenport Police Department evaluation.
5. Annual Program Evaluations: The SRO program shall be evaluated annually jointly by the City of Davenport and the Davenport Community School District. Criteria for evaluation can be found in attachment A. Annual program evaluation information will be disseminated to the City Council, Davenport Community School Board and applicable community organizations.
6. SRO Duties, Responsibilities, and Expectations:
 - A. Serve as a resource for safety and security in their respective school building(s).

- B. Provide weekly safety updates and review applicable current city related issues with school principal and security teams.
 - C. Instruct safety courses for faculty. This will include programs like but not limited to ALICE and social media concerns.
 - D. Assist the building principal in investigations of any potential school related criminal activity.
 - E. Work with counselors and social workers to provide restorative solutions and services to students where referrals to outside agencies are appropriate.
 - F. Attend and participate in outside school activities and functions to build strong positive relationships with parents, students, and faculty.
 - G. Respond to and investigate any incidents which require police participation.
 - H. Behavioral issues of students on school grounds will remain the responsibility of district personnel and staff and not the responsibility of the SROs.
 - I. Proactively work to prevent juvenile delinquency through positive relationships with students.
 - J. Provide weekly written reports on school incidents and safety/ security issues to both the Davenport police department OIC and building principal.
 - K. Develop crime prevention strategies and programs to deter criminal activity in the school building and grounds.
 - L. Initiate positive interactions and activities with students to ensure equity with all, both in the classroom and general areas of the school building.
 - M. Conduct daily security inspections of all school building entrances and grounds when present.
 - N. Assist the DCSD security team as needed to develop and implement school crisis and emergency plans.
 - O. Promote the positive profession of a police officer and be a strong positive role model to everyone in the building.
 - P. Will attend DCSD training and professional development opportunities (on topics such as diversity and inclusion, crisis response and violence prevention) as requested by DCSD and approved by the Davenport Police Department.
 - Q. Upon appointment, will complete training courses through the National Association of School Resource Officers
7. Term of MOU. The initial term of this MOU shall end on June 30, 2022. After the initial term this MOU shall thereafter continue for nine successive annual periods until terminated by either party with or without cause upon not less than sixty (60) days' written notice prior to the expiration of the Initial Term or the then current renewal term. The Mayor, the Board President, and the administrative staff liaisons for the MOU shall meet each February to review the program, including stakeholder feedback, and explore any changes that may be advisable.
8. Confidentiality. All student information will strictly be protected in accordance with state and federal law. No parties will reveal any personal information concerning students or related issues concerning students unless required by law to do so.
9. Miscellaneous:

- A. Integration. This Agreement in conjunction with the 28D and the 28E represents the entire Agreement between the parties. The parties shall not rely on any representation that may have been made which is not included in these Agreements.
- B. Counterparts. The parties agree that this Agreement has been or may be executed in several counterparts, each of which shall be deemed an original and all such counterparts shall together constitute one and the same instrument.
- C. Modification. This Agreement may be modified or supplemented by the parties. Any such amendment shall be in writing and signed by a duly authorized representative of the parties.

IN WITNESS WHEREOF, the duly authorized representatives of the Parties have voluntarily executed this Memorandum of Understanding effective as of the last date set forth below.

DAVENPORT COMMUNITY
SCHOOL DISTRICT, IOWA

CITY OF DAVENPORT, IOWA

BY: _____

BY: _____

NAME: _____

NAME: _____

TITLE: _____

TITLE: _____

DATE: _____

DATE: _____

ATTEST: _____

ATTEST: _____

NAME: _____

NAME: _____

TITLE: _____

TITLE: _____

DATE: _____

DATE: _____



Attachment A: SRO Annual Program Evaluation

Safety

One of the primary duties and responsibilities of the SROs is to assist the Davenport Community School District in creating an environment that leads to positive educational outcomes by preserving the individual safety and security of students and staff members. SROs do not proactively “police” school buildings but work with administration to address criminal matters. Addressing behavioral issues inside the classroom is the responsibility of educators and staff.

The following parameters will be incorporated into the SRO program to be evaluated annually:

Annual Survey | In order to determine the perception of SROs in the school and how they directly relate to a sense of safety, DCSD will administer an annual survey of both students and staff every March. See Attachment B.

Monthly Statistics | Each month, the school liaison will be responsible for collecting statistics applicable to the SRO program including arrests/citations made from incidents originating at the schools, referrals made to the diversion program, number of mediations held with both parents and students, and P3 tip numbers.

Safety Issue Response | DPD and DCSD staff will meet annually to discuss how SROs are being utilized within the schools to address safety issues as they arise and to ensure SROs are not being utilized in behavioral incident response that could otherwise be handled by DCSD staff.

Education

SROs partner with DCSD to present classroom instruction which is supplementary to the DCSD curriculum.



The following parameters will be incorporated into the SRO program to be evaluated annually:

Classes | SROs are trained in instructing classes such as “Law and You” and “Technology and the Law” and teach in the classroom setting at the request of administrators. Pre and post assessments will be given to gauge the effectiveness of these classes.

Monthly Statistics | Each month, the school liaison will be responsible for collecting statistics applicable to the SRO program including the number of students who participated in SRO taught classes and the change in scores between pre and posttests.

Mentorships/Relationships

Davenport Police SROs strive to build trusting relationships and have positive interactions with students. These relationships are built both formally, while acting in an official capacity, and informally, such as at lunch time or in passing. Officers also regularly participate in positive mentoring programs in the elementary schools. These relationships are the foundation for future community partnerships.

The following parameters will be incorporated into the SRO program to be evaluated annually:

Annual Survey | In order to determine the perception of SROs in the school and how they directly relate to a sense of safety, DCSD will administer an annual survey of both students and staff every March. See Attachment B.

Monthly Statistics | Each month, the school liaison will be responsible for collecting statistics applicable to the SRO program including the number of school functions participated in and the number of mentorship events participated in.



School Resource Officer (SRO)

Frequently Asked Questions and

Answers April 9, 2021



What is a School Resource Officer (SRO) and why is it important?

An SRO is a specially trained police officer deployed in a community-oriented policing assignment to work in collaboration with one or more schools.

The role of the SRO is rooted in the three key principles: safety, education, and mentorship.

To achieve excellence in these principles, SRO's work with school staff to provide a safe and equitable learning environment, provide valuable resources to school staff, foster positive relationships with youth by way of example.

Importantly, they work to develop strategies to resolve problems affecting today's youth, such as the responsible use of technology and how to navigate an interaction with a police officer.

In August 2020, the Davenport Community School District (DCSD) and the City of Davenport approved a funding agreement for the DCSD SRO program, in which DCSD reimburses the City of Davenport the cost of DPD personnel assigned to district buildings. New this year is a Memorandum of Understanding (MOU). Why is the City and DCSD adopting an MOU now?

When approving the funding agreement, City Council requested the creation of a memorandum of understanding (MOU) between the City and the School District to clarify the roles and responsibilities of the SROs.

Its purpose: communicate the mutually acknowledged expectations that ensure that the SRO program is administered equitably, effectively and meets or exceeds nationally accepted best practices.

Who was involved in the process of developing the MOU?

After the approval of the funding agreement, Mayor Matson convened a diverse task force representing the League of United Latin American Citizens (LULAC), National Association for the Advancement of Colored People (NAACP), law enforcement, elected and staff City leadership, educators, and additional community spokespeople.

To draft the MOU, the following three steps were taken:

- 1. Task force discussion**
- 2. Additional community outreach**
- 3. Joint public works session**

Discussions in **step one** were conducted through multiple meetings with the task force to discuss the purpose and mission of SROs in school buildings, best practices for SROs, the collection and sharing of data, and how the SRO program will be evaluated annually.

Task force members also engaged the community in **step two**, asking for additional feedback by reaching out to a swath of community stakeholders including teachers, parents, community groups, and the DCSD Multicultural and Diversity Committee.

To conclude **step three**, The Davenport City Council, DCSD Board of Directors, and representatives from NAACP and LULAC met for a joint public work session in March 2021 to discuss the MOU.

What is the final step to approve the MOU?

The Davenport City Council and DCSD Board of Directors will now discuss and vote on the approval of the MOU at their upcoming public meetings in April.

The MOU referenced the collection of data and monthly reporting mechanisms. Will that be made available to the public? What, if any, data will be collected on the SRO program? Will it be made available to the public?

Yes, data and monthly reporting mechanisms will be available to the public on both the City and school district's websites and will include data relating to calls for service, juvenile charges (including student demographics and type of charge), referrals to the diversion program, trancies filed, classes taught, P3 campus tips handled, Handle with Care notifications, and any other outreach programs the officers regularly participate in.

Data development and reporting is considered key to the MOU as it enables the collective parties to identify positive and negative trends and adapt efforts to meet the everchanging environment.

Adapting through data and reflection is paramount to the SRO program's ability to achieve excellence within the key principals of safety, education, and mentorship.

Beyond monthly reporting, what additional evaluations are in place for the SRO program?

The SRO program will be evaluated annually jointly by the Mayor, DCSD Board President and administrative staff liaisons from the City and DCSD.

As the foundation of the SRO program, the aforementioned pillars of safety, education and mentorships will lead the evaluation. Elected officials and staff will use data from the monthly statistics, an annual survey given to students in schools that have SROs and stakeholder feedback to ensure that the SRO program is meeting or exceeding expectations.

How are the School Resource Officers chosen? Do they receive any special training?

School Resource Officers are selected by the Davenport Police Department (DPD) with input from the Davenport Community School District.

Officers interested in this position must apply and go through a rigorous selection process. They are chosen based on their interest in this field, past performance, decision making, and their ability to work with students.

Upon selection, all SROs receive training through the National Association of School Resource Officers. This unique training provides the SROs with an in-depth understanding of the role and functions of their position, provides a foundation on how to build positive relationships with students and staff, and teaches them how to assist school staff in providing a safe learning environment.

The competency of each SRO's is evaluated every year, with input from school staff, to ensure the purpose and mission of the position is maintained with integrity.

What kind of problems do the officers handle in the schools? Are they responsible for handling disciplinary issues within the schools?

The primary duty and responsibility of the SROs is to assist the DCSD in creating an environment that leads to positive educational outcomes by preserving the individual safety and security of students and staff members.

This includes resolving and de-escalating conflict between students, securing the building from intruders, and responding to calls for service at the schools regarding criminal matters.

What is important to know is this: SROs do not proactively "police" school buildings but work with administrators to resolve criminal incidents as they arise and de-escalate incidents whenever possible. Ultimately, the SRO shares the responsibility with the school they are assigned to regarding safety, relationship building and assuring a positive, welcoming environment conducive to learning.

Addressing behavioral issues inside the classroom is the responsibility of DCSD educators and staff, not the SRO.

Do SROs participate in any other juvenile justice programs?

Yes! It is understood and agreed upon that these programs are essential in their efforts to keep students out of the court system by providing them tools that prevent recidivism.

That is why the SRO participate in Scott County Juvenile Court's Services diversion program by referring any student's first simple misdemeanor to the program in lieu of receiving a citation or arrest. This program helps keep students out of the court system and gives.

Officers are also trained and participate in the District's Crisis Response and Violence Prevention program.

City of Davenport

Department: Public Safety
Contact Info: Gary Statz | 563-326-7754

Action / Date
4/28/2021

Subject:

Second Consideration: Ordinance amending Schedule VII of Chapter 10.96 entitled "No Parking" by adding East 56th Street along both sides from Utica Ridge Road east to the City limits. [Ward 6]

Recommendation:

Adopt the Ordinance.

Background:

Both the City of Davenport and City of Bettendorf would like to convert East 56th Street (Utica Ridge Road to 18th Street in Bettendorf) to a 3-lane road. There are numerous driveways and side streets in this corridor so a continuous 2-way left turn lane would help ease congestion that might occur behind a driver waiting to turn left. All parking would need to be removed for this to be painted as a 3-lane road.

We have also had complaints about parked cars causing congestion and making it difficult to exit business driveways with cars parked across the street. All of the businesses in this area have ample off-street parking so this change should not cause a hardship. The road would be painted as soon as possible after the installation of the no parking signs.

ATTACHMENTS:

Type	Description
Ordinance	Ordinance

REVIEWERS:

Department	Reviewer	Action	Date
Public Works - Engineering	Moses, Trish	Approved	3/31/2021 - 11:02 AM
Public Works Committee	Moses, Trish	Approved	3/31/2021 - 11:02 AM
City Clerk	Admin, Default	Approved	3/31/2021 - 5:40 PM

ORDINANCE NO. _____

AN ORDINANCE AMENDING CHAPTER 10.96 ENTITLED SCHEDULES OF THE MUNICIPAL CODE OF DAVENPORT, IOWA, BY AMENDING SCHEDULE VII NO PARKING THERETO BY ADDING EAST 56TH STREET ALONG BOTH SIDES FROM UTICA RIDGE ROAD EAST TO THE CITY LIMITS.

BE IT ENACTED BY THE CITY COUNCIL OF THE CITY OF DAVENPORT, IOWA:

Section 1. That Schedule VII No Parking of the Municipal Code of Davenport, Iowa, be and the same is hereby amended by adding the following:

East 56th Street along both sides from Utica Ridge Road east to the City limits.

SEVERABILITY CLAUSE. If any of the provisions of this ordinance are for any reason illegal or void, then the lawful provisions of this ordinance, which are separable from said unlawful provisions shall be and remain in full force and effect, the same as if the ordinance contained no illegal or void provisions.

REPEALER. All ordinances or parts of ordinances in conflict with the provisions of this ordinance are hereby repealed.

EFFECTIVE DATE. This ordinance shall be in full force and effective after its final passage and publication as by law provided.

First Consideration _____

Second Consideration _____

Approved _____

Published in the *Quad City Times* on _____

Attest:

Mike Matson
Mayor

Brian Krup
Deputy City Clerk

City of Davenport

Department: Community Planning & Economic Development
Contact Info: Bruce Berger | 563-326-7769

Action / Date
4/28/2021

Subject:

Resolution approving a HOME-funded development agreement for the 601 Brady project (601 Brady Associates, L.P., petitioner). [Ward 3]

Recommendation:

Adopt the Resolution.

Background:

Each year, the U.S. Department of Housing and Urban Development (HUD) allocates HOME Investment Partnership (HOME) funding to the City. HOME funds have to be spent on housing projects/activities that benefit households at or below certain income levels and must be allocated on an ongoing basis or be repaid to HUD.

The project, proposed by developer Newbury Living (West Des Moines), involves the rehabilitation of the existing historic office building placed in service in 1958. It is a significant example of mid-century modern design by Walter Kruse who had a familial connection with the Davenport architectural firm known at the time as Clausen & Kruse. The building was constructed by Priester Construction (another Davenport company) which then used the building to house their office space.

The developer has proposed the repurposing from office space to thirty-four residential units. They will be efficiency and one-bedroom units designed primarily to be rented at market rates. The proposal includes seven of the units to be funded by State HOME funds in the amount of \$1,000,000 with an additional four units to be assisted by City HOME funds for a total of eleven affordable units at 80% of Median Family Income, which is approximately \$42,250 for a single person.

To assist with a financing gap, a \$635,695 loan in HOME funding is proposed for the project and reflected in the draft Development Agreement.

Pending approval of the final underwriting, environmental review, and availability of funding, approval of the Development Agreement will authorize staff to execute the appropriate documents to commit the above sources of funding. The developer anticipates beginning site work by July 2021 and hopes to be completed by August 2022.

ATTACHMENTS:

Type	Description
▢ Resolution Letter	Resolution

REVIEWERS:

Department	Reviewer	Action	Date
Community Planning & Economic Development	Berger, Bruce	Approved	4/15/2021 - 12:45 PM

Resolution No. _____

Resolution offered by Alderman Gripp.

RESOLVED by the City Council of the City of Davenport.

RESOLUTION approving a HOME-funded development agreement for the 601 Brady project (601 Brady Associates, L.P., petitioner).

WHEREAS, the State of Iowa has awarded \$1,000,000 in HOME funding from the U.S. Department of Housing and Urban Development (HUD) to assist with the rehabilitation of seven federally funded units as part of a thirty-four unit project with an estimated cost of \$5.5 million located at 601 Brady (includes the following parcels: G0056-17A and G0056-07B); and

WHEREAS, the City has available HOME funds that must be obligated for certain eligible purposes, and the developer has applied for a \$635,695 loan in HOME funding from the City to bridge a gap in the financing available for the project; and

WHEREAS, the developer has proposed the use of federal and state historic tax credits; and

WHEREAS, the project will need to meet final program and financial requirements.

NOW, THEREFORE, BE IT RESOLVED, by the City Council of the City of Davenport that contingent upon the aforementioned items, the Development Agreement for this important project in our community, subject to federal regulations, City ordinances, and the building permit process, is hereby approved.

Passed and approved this 28th day of April, 2021.

Approved:

Attest:

Mike Matson
Mayor

Brian Krup
Deputy City Clerk

City of Davenport

Department: Community Planning & Economic Development
Contact Info: Bruce Berger | 563-326-7769

Action / Date
4/28/2021

Subject:

Resolution approving a HOME-funded development agreement for the construction of three single-family homes in the 800 block of East 6th Street (Habitat for Humanity QC, petitioner). [Ward 3]

Recommendation:

Adopt the Resolution.

Background:

Each year, the U.S. Department of Housing and Urban Development (HUD) allocates HOME Investment Partnership (HOME) funding to the City. HOME funds have to be spent on housing projects/activities that benefit households at or below certain income levels and must be allocated on an ongoing basis or be repaid to HUD.

Proposed by the developer, Habitat for Humanity QC, the project involves the new construction of three single-family homes to be built on parcels owned by Habitat for Humanity on 6th Street which would be sold to income-eligible households.

Each house would be approximately 1,100 square feet and contain three bedrooms. The total amount of proposed HOME assistance for the three houses would be \$308,781 to assist with a financing gap. Eligible households are required to have an income at 80% of Median Family Income, which is approximately \$42,250 for a single person and \$60,300 for a household of four.

Pending approval of the final underwriting for financial, environmental review and availability of funds, approval would authorize staff to execute the appropriate documents to commit the above sources of funding. The developer anticipates beginning site work by July 2021 and hopes to be completed by October 2022.

ATTACHMENTS:

Type	Description
▢ Resolution Letter	Resolution
▢ Cover Memo	Habitat for Humanity Housing Plans

REVIEWERS:

Department	Reviewer	Action	Date
Community Planning & Economic Development	Berger, Bruce	Approved	4/15/2021 - 12:42 PM

Resolution No. _____

Resolution offered by Alderman Gripp.

RESOLVED by the City Council of the City of Davenport.

RESOLUTION approving HOME-funded development agreement for the construction of three single-family homes in the 800 block of East 6th Street (Habitat for Humanity QC, petitioner).

WHEREAS, the developer has proposed HOME funding from the U.S. Department of Housing and Urban Development (HUD) to assist with the new construction of three single-family homes (parcels F0053-12, F0052-22, F0052-23, and F0052-24); and

WHEREAS, the City has available HOME funds that must be obligated for certain eligible purposes, and the developer has applied for a \$308,781 loan in HOME funding from the City to bridge a gap in the funds and/or financing available for the project; and

WHEREAS, the project will need to meet final program and financial requirements.

NOW, THEREFORE, BE IT RESOLVED, by the City Council of the City of Davenport that contingent upon the aforementioned items, the Development Agreement for this important project in our community, subject to federal regulations, City ordinances, and the building permit process, is hereby approved.

Passed and approved this 28th day of April, 2021.

Approved:

Attest:

Mike Matson
Mayor

Brian Krup
Deputy City Clerk

D

C

B

A

4

3

2


1

D

C


B

A

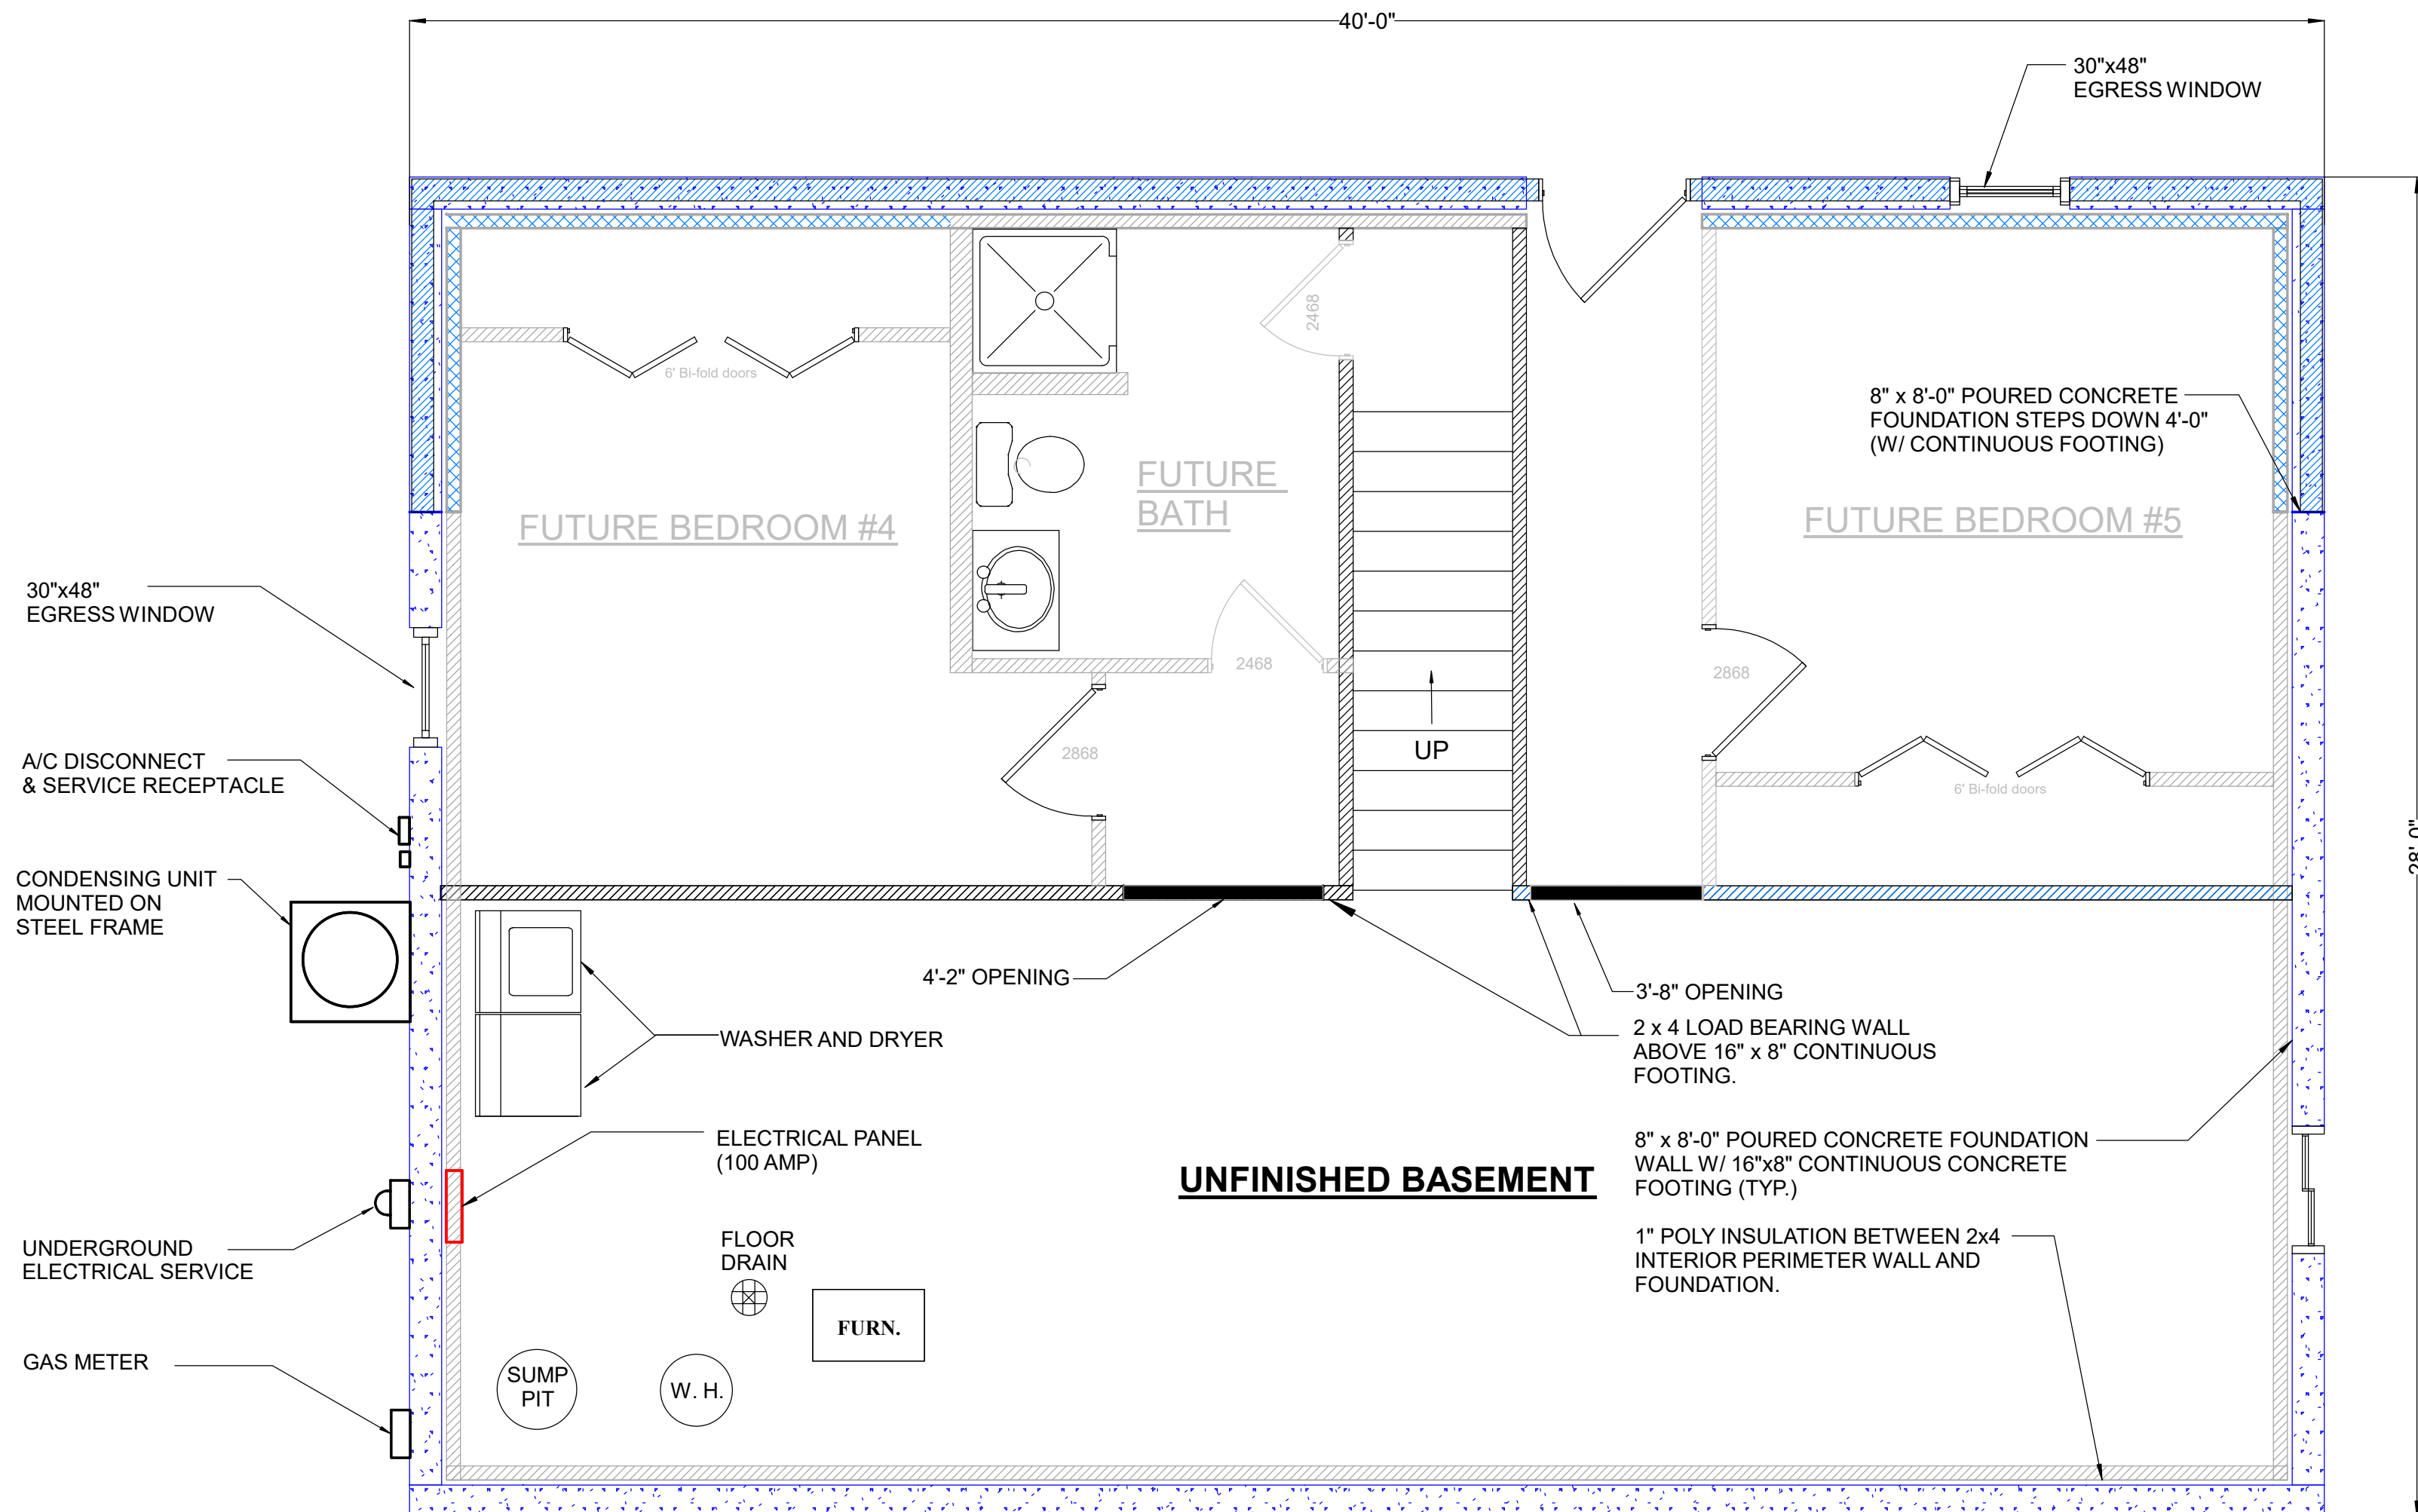

BASEMENT FLOOR PLAN

REVISION HISTORY		Habitat for Humanity- QC		
		TITLE		
		House 121		
		SIZE	HOUSE STYLE	REV
		C	Wide Ranch 2021	0
		SCALE	Drawing Date	SHEET
		NTS		A1

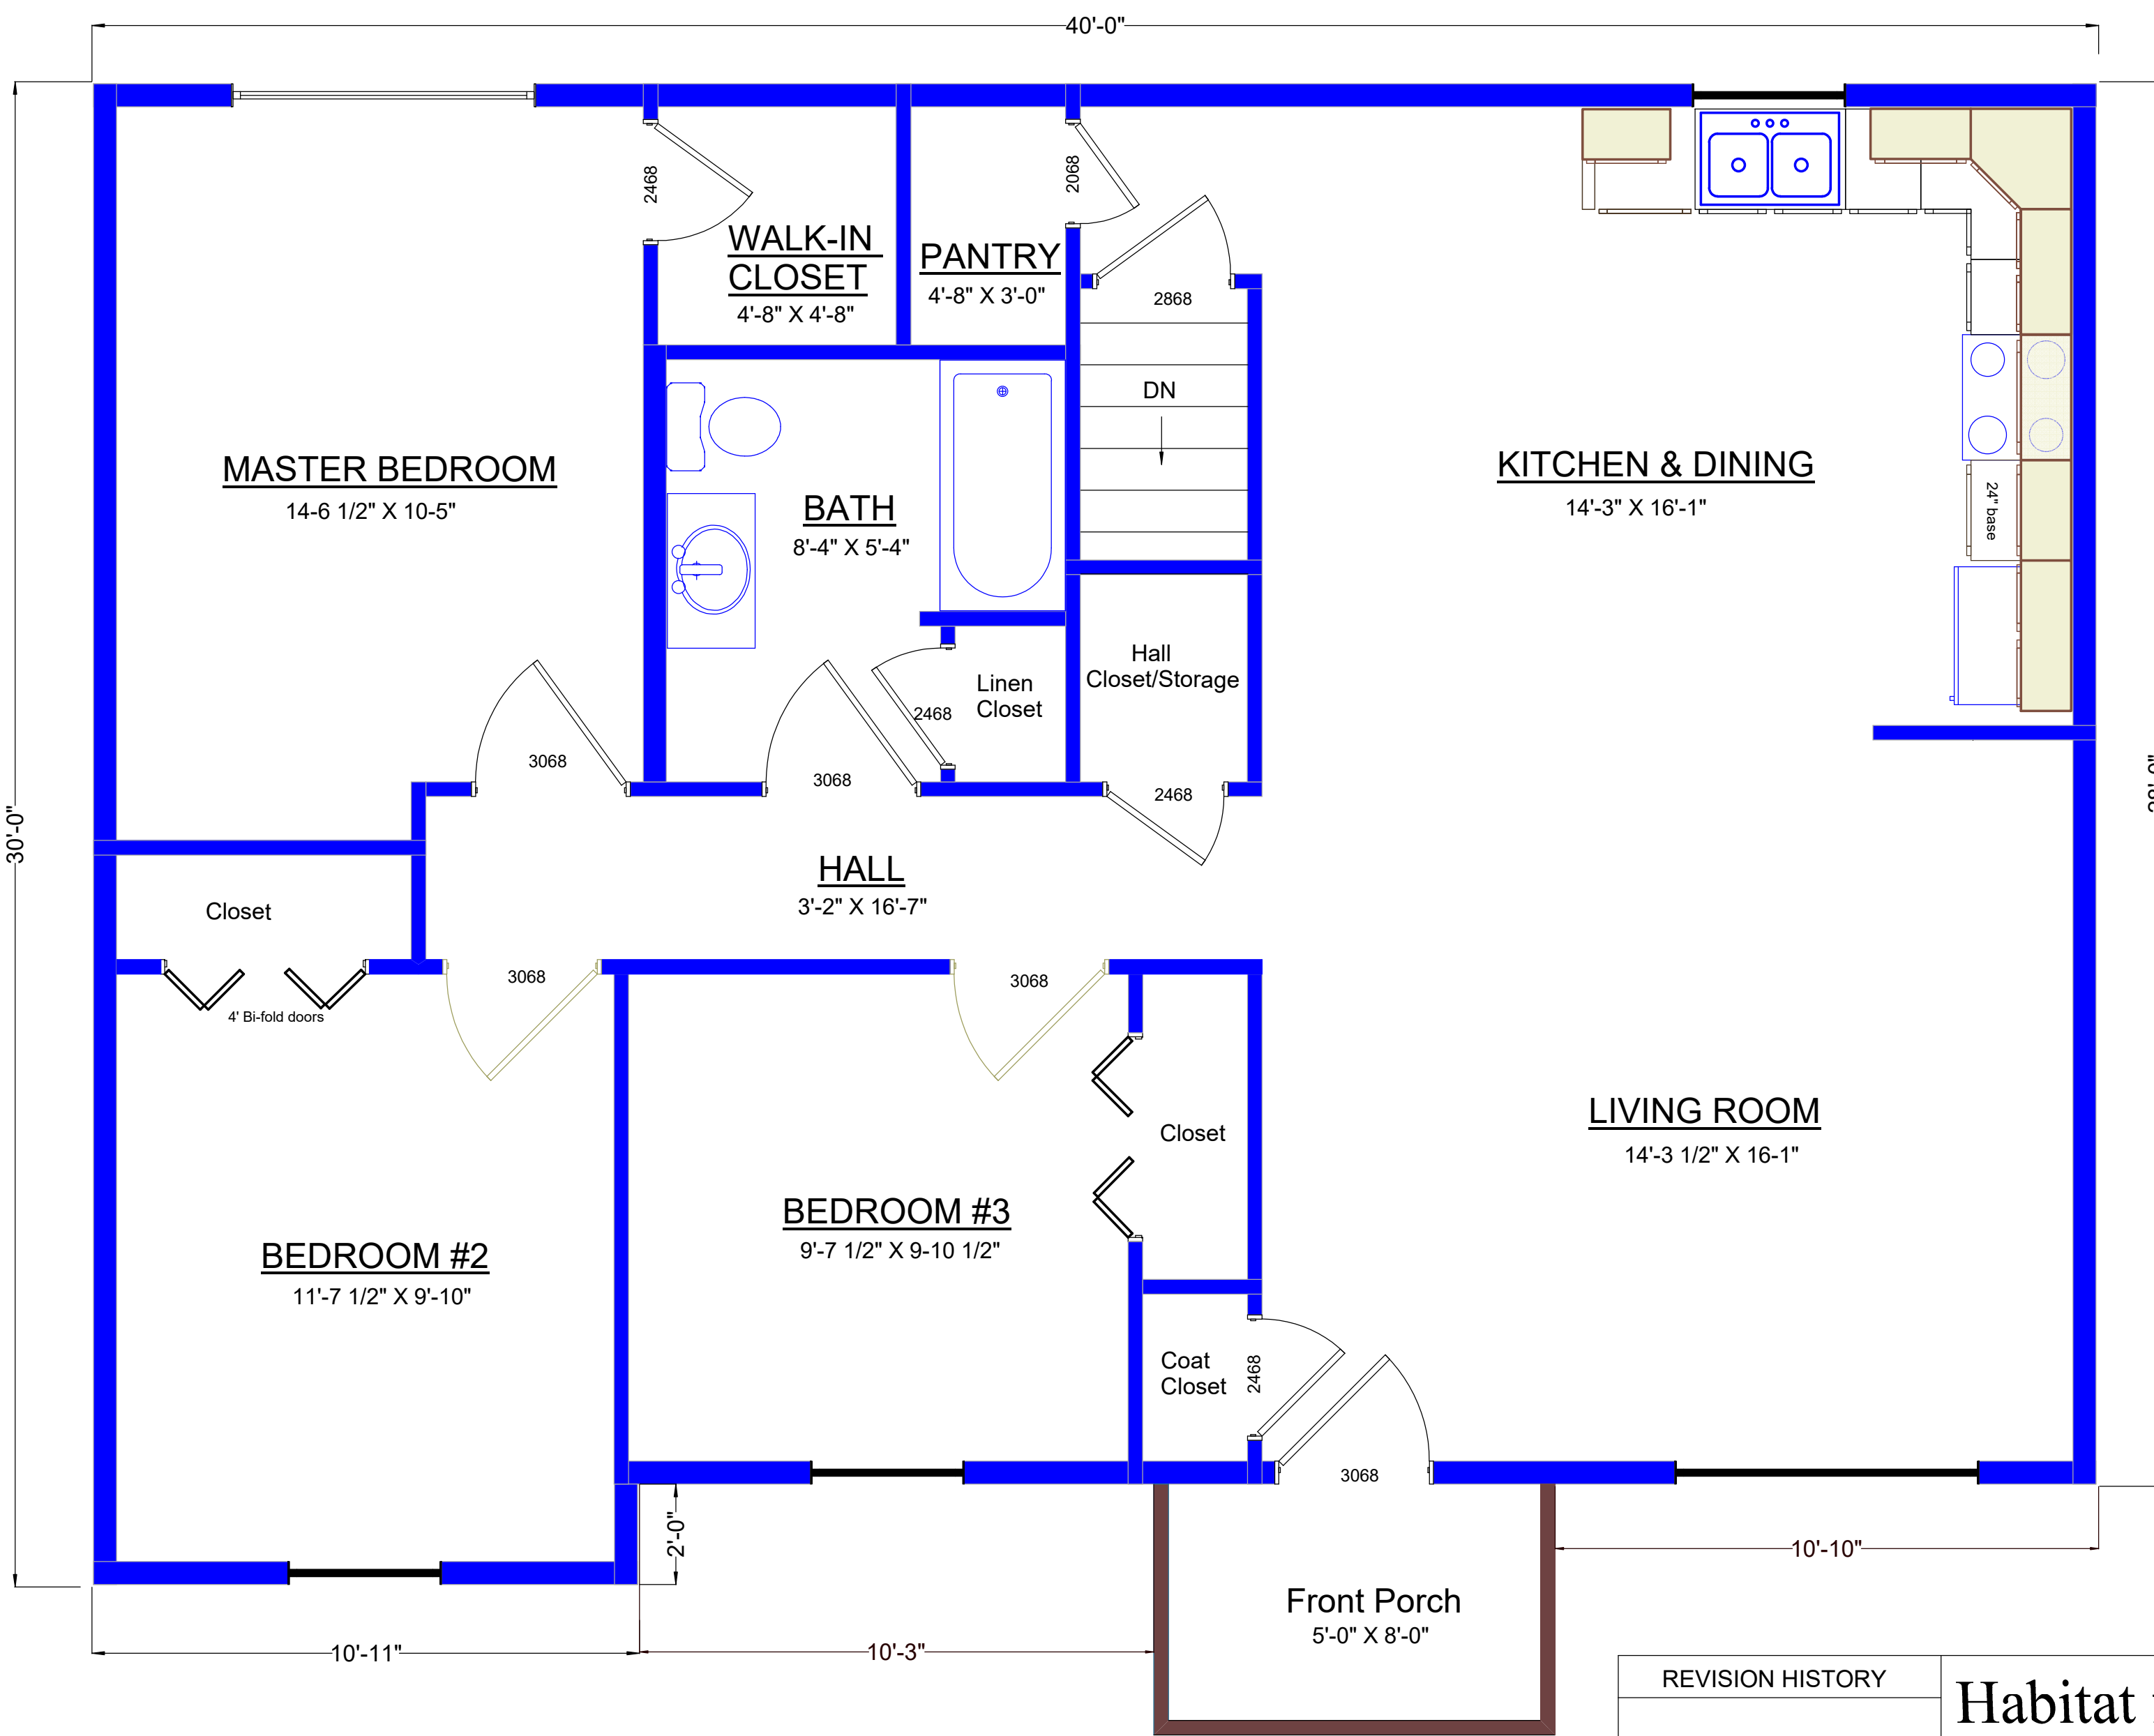


FIRST FLOOR PLAN

REVISION HISTORY				Habitat for Humanity- QC			
				TITLE			
				House 121			
	SIZE	HOUSE STYLE		Wide Ranch 2021		REV	
	C					0	
	SCALE	NTS		Drawing Date		SHEET	
						A2	




NORTH ELEVATION

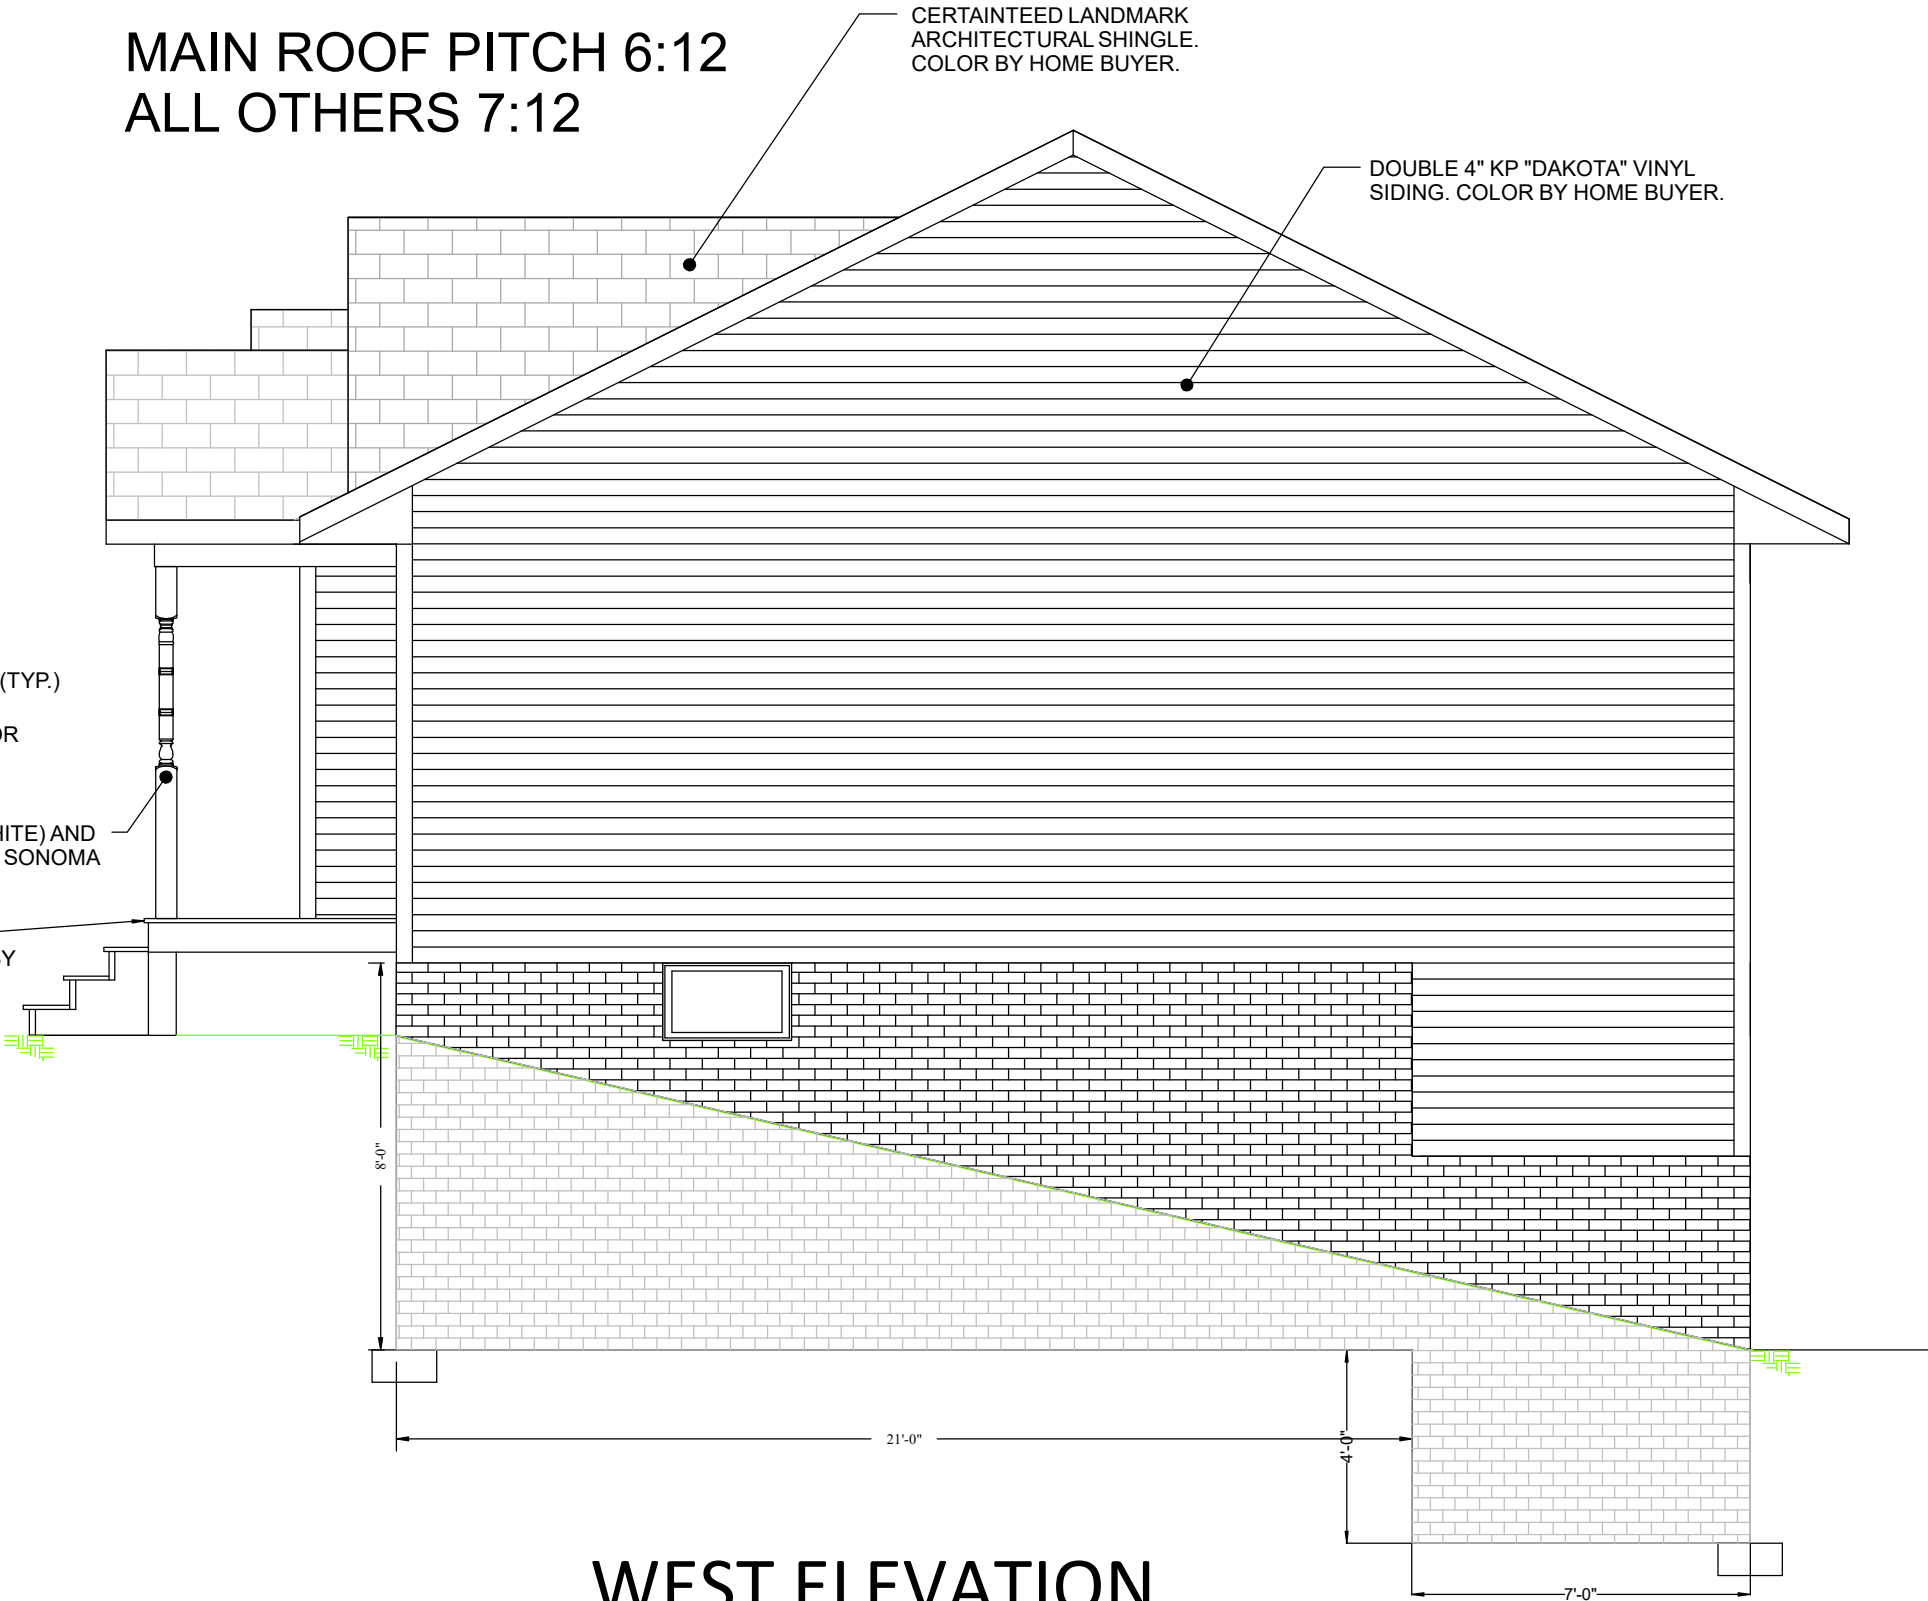

WEST ELEVATION

REVISION HISTORY		Habitat for Humanity- QC		
		TITLE		
		House 121		
SIZE	C	HOUSE STYLE	Wide Ranch 2021	REV 0
SCALE	NTS	Drawing Date	SHEET	A3

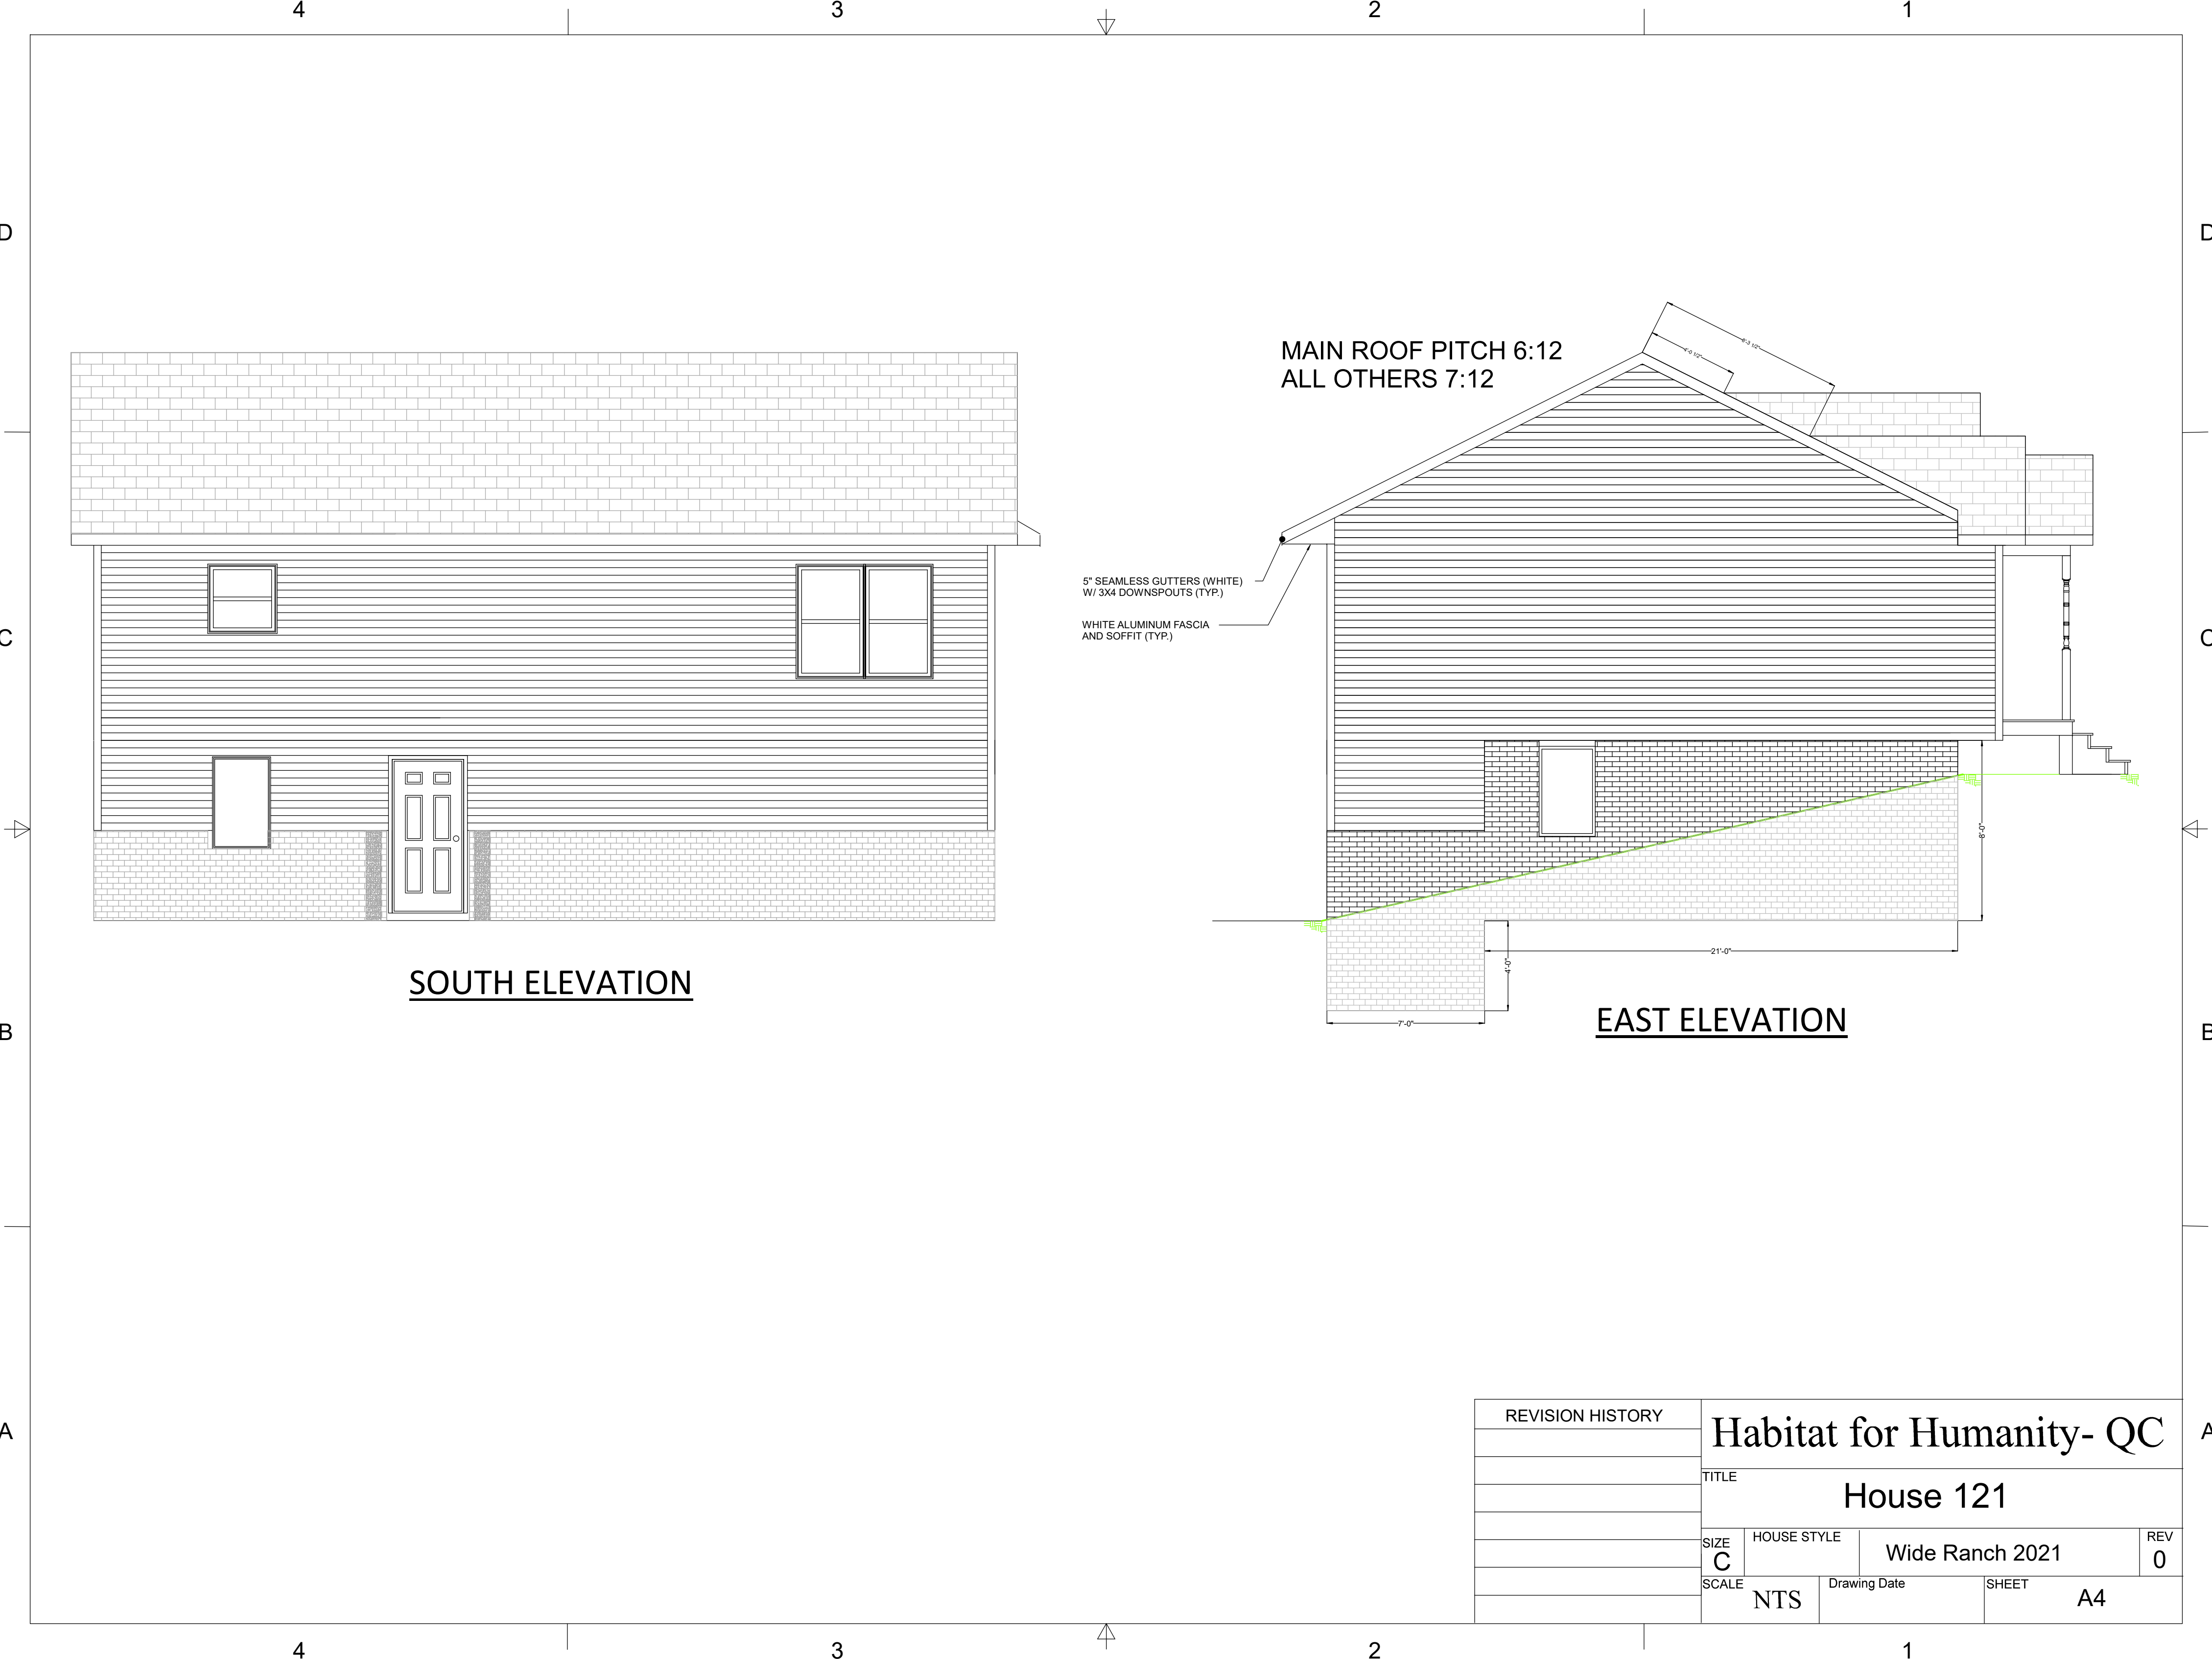

SOUTH ELEVATION

EAST ELEVATION

REVISION HISTORY		Habitat for Humanity- QC			
		TITLE			
		House 121			
SIZE	HOUSE STYLE	Wide Ranch 2021		REV	
C				0	
SCALE	Drawing Date	SHEET			
NTS		A4			

1

2

3

4

1

2

3

4

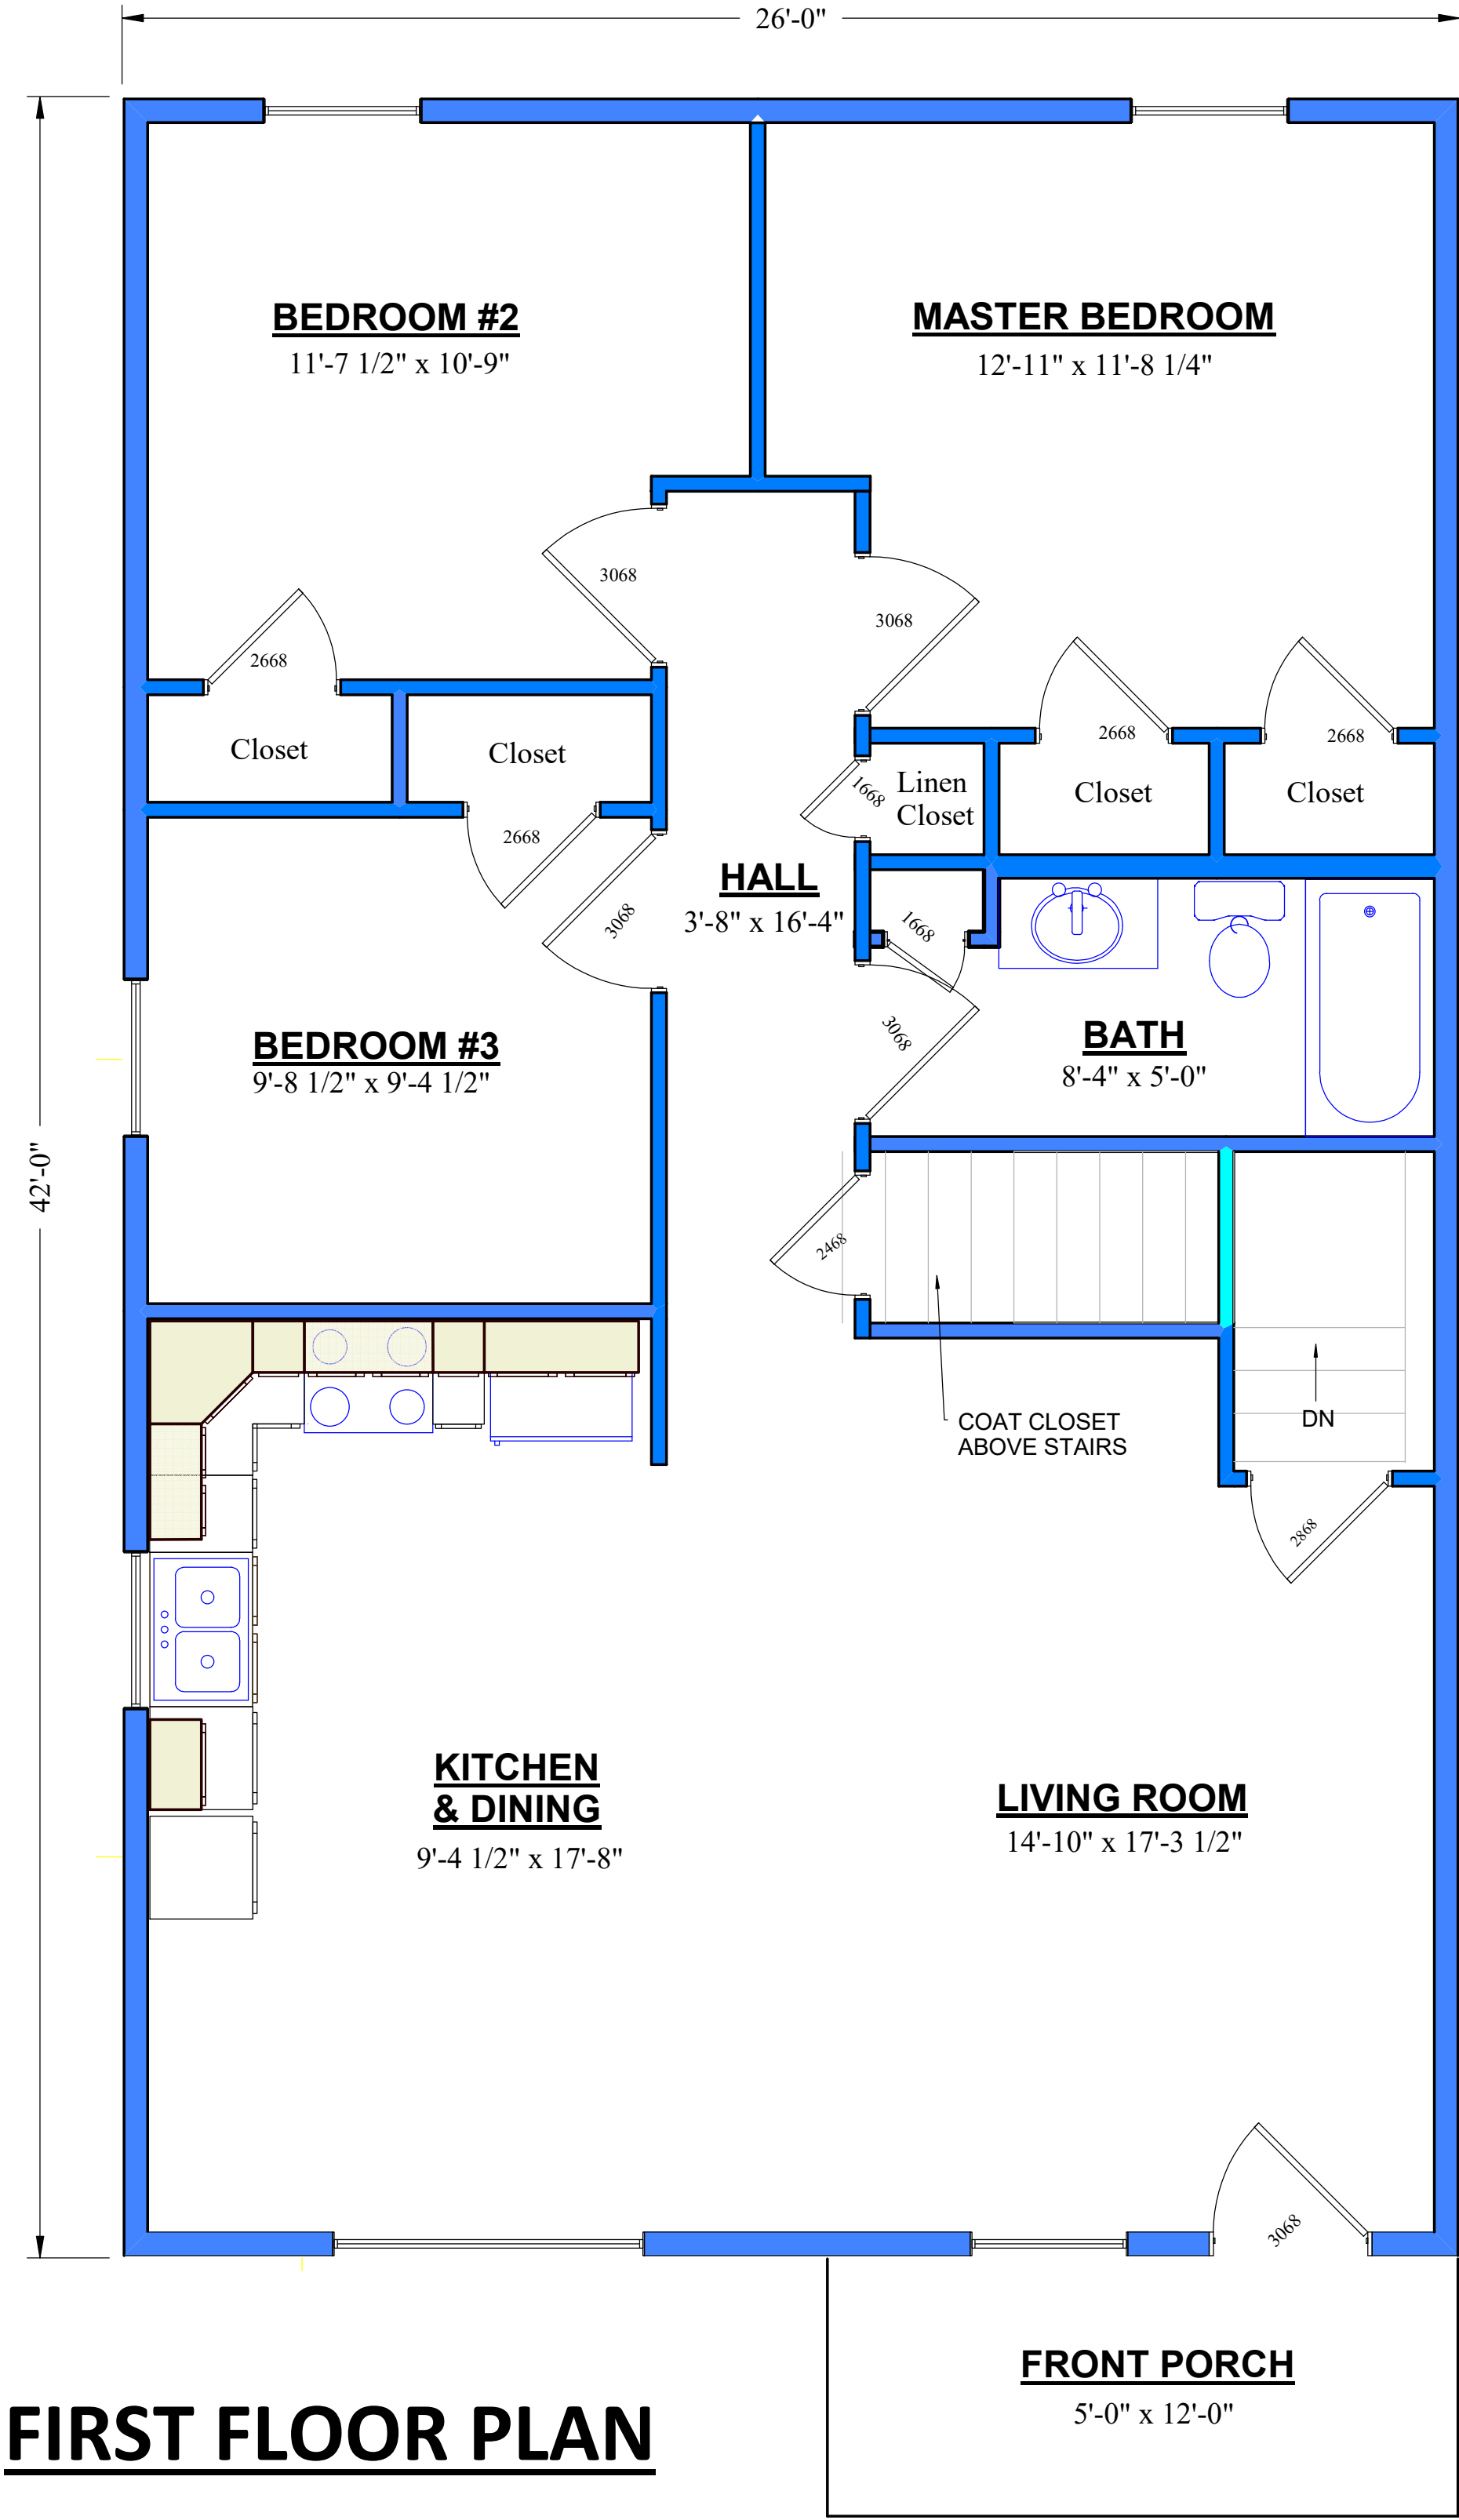

FIRST FLOOR PLAN

REVISION HISTORY			Habitat for Humanity- QC		
			TITLE		
			House 122		
	SIZE	HOUSE STYLE		REV	
	C	Narrow Ranch 2021		0	
	SCALE	Drawing Date	SHEET		
	NTS		A2		

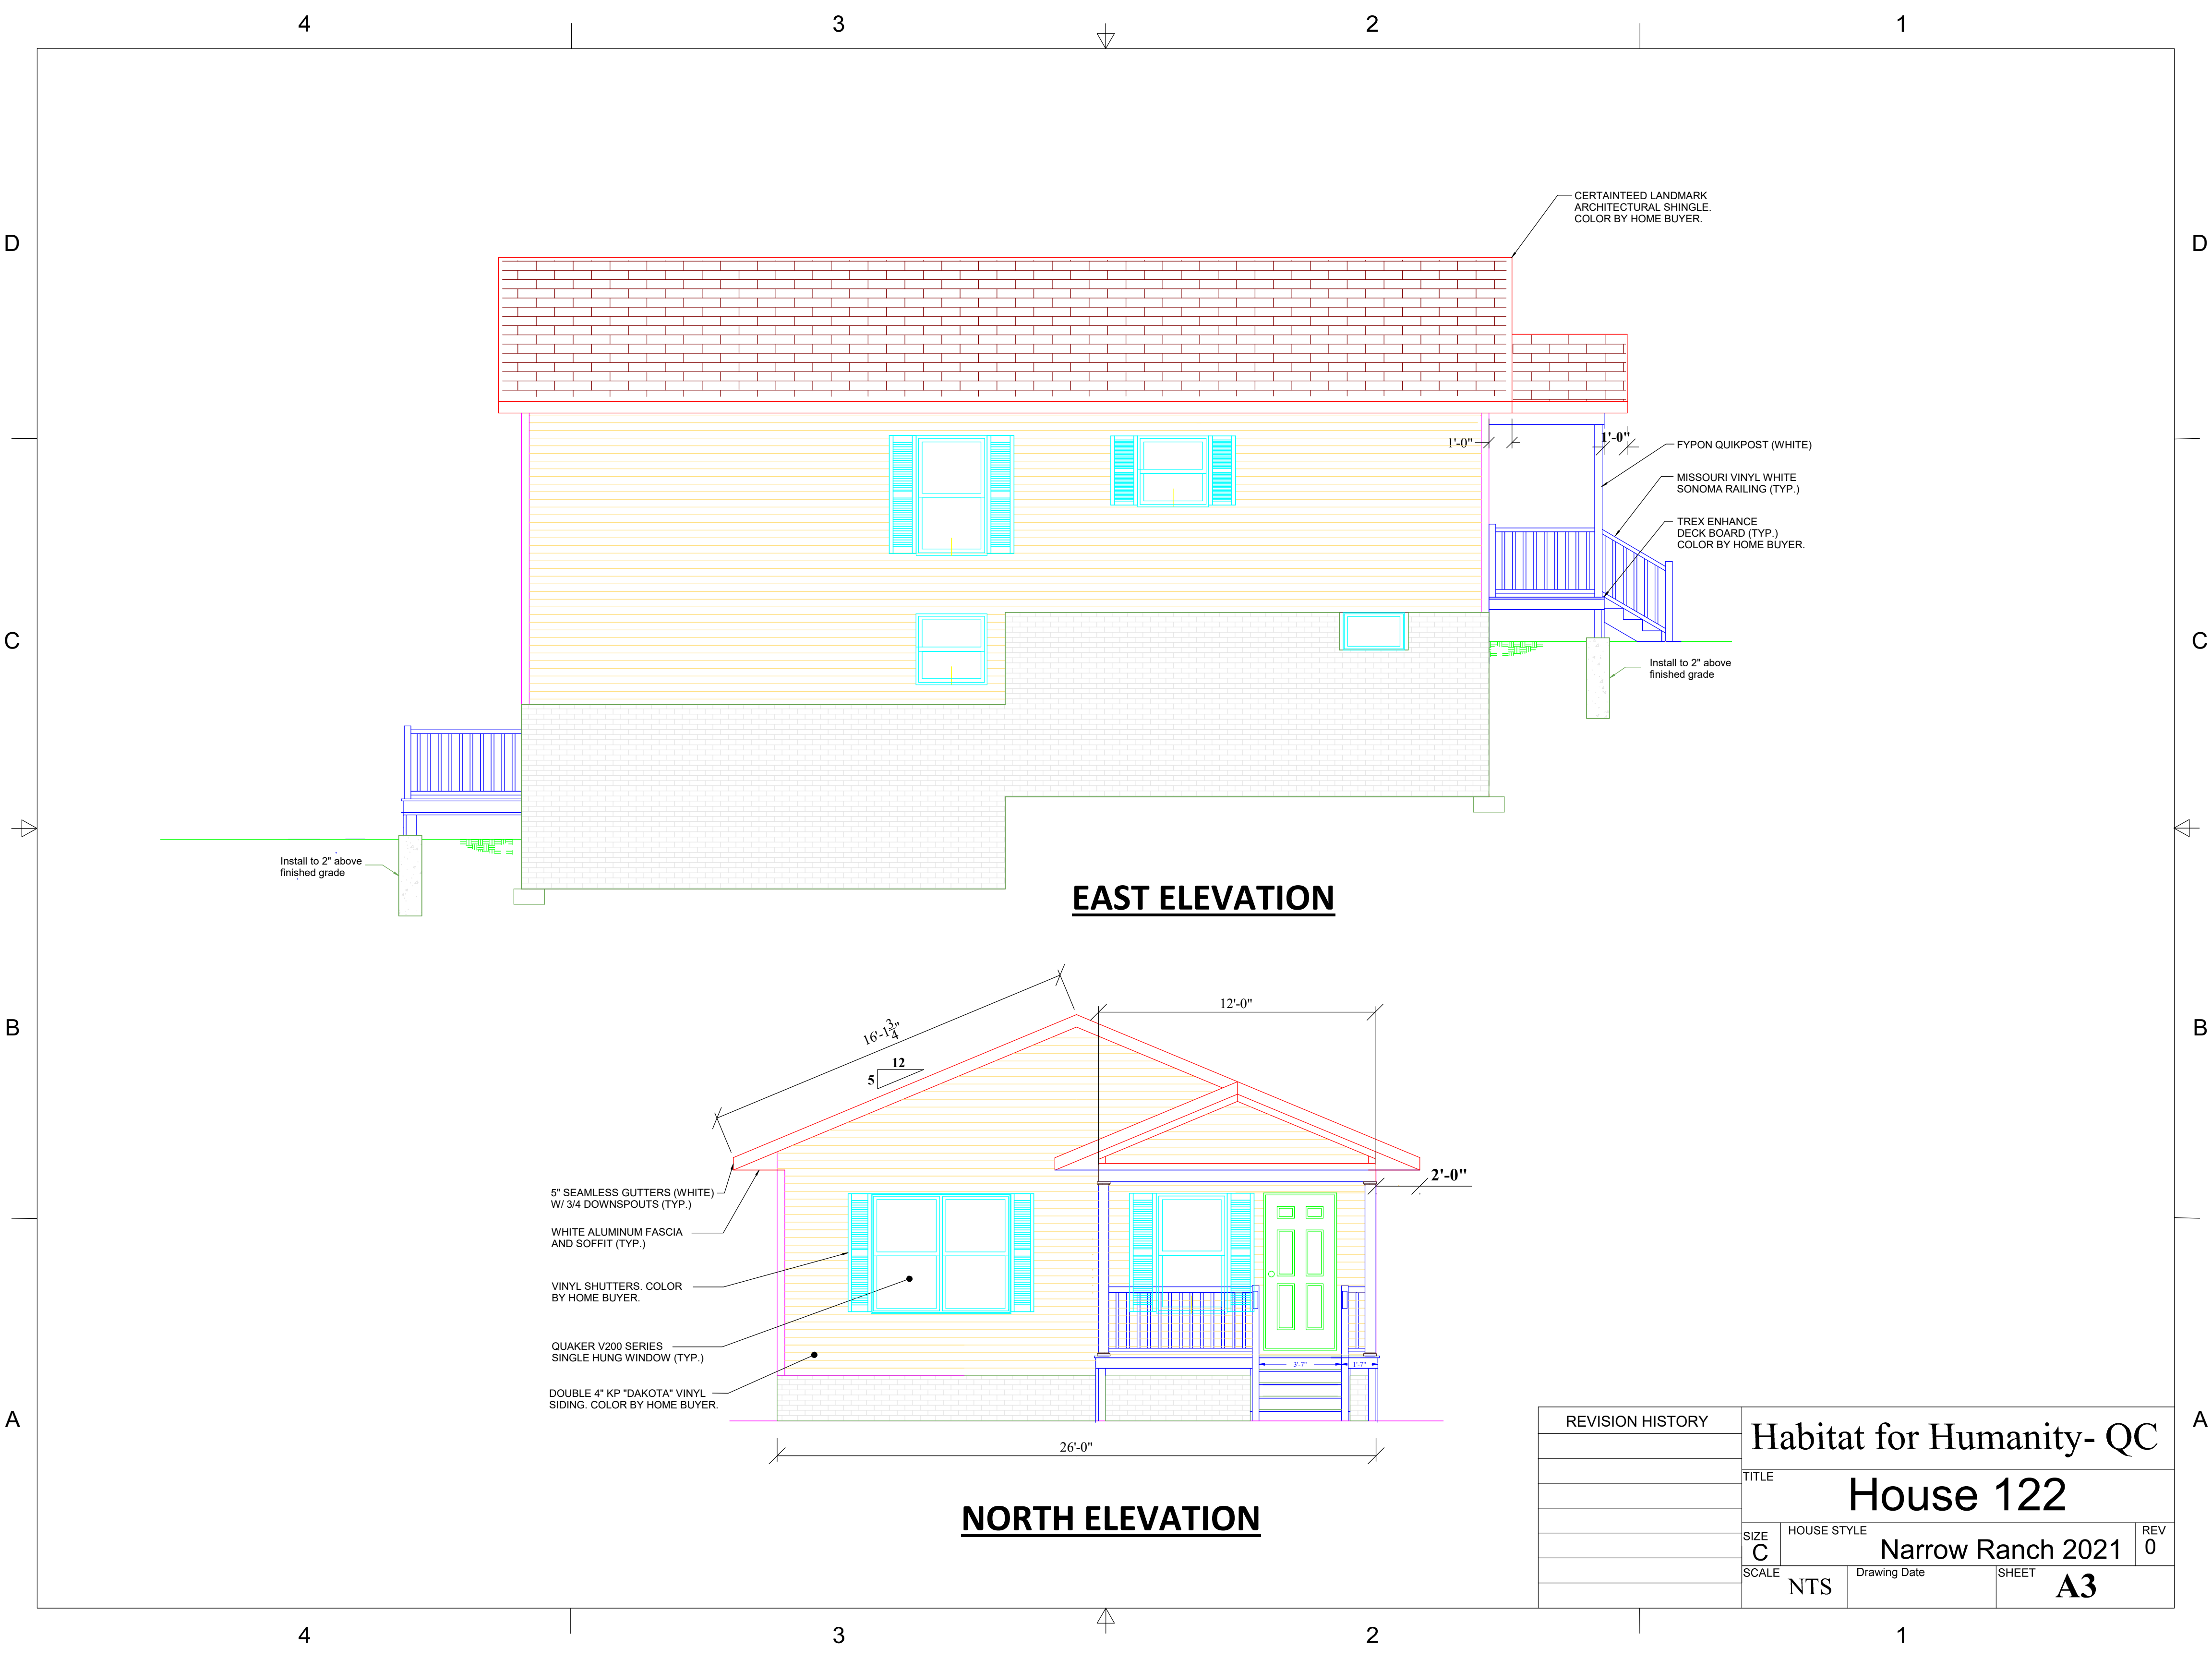


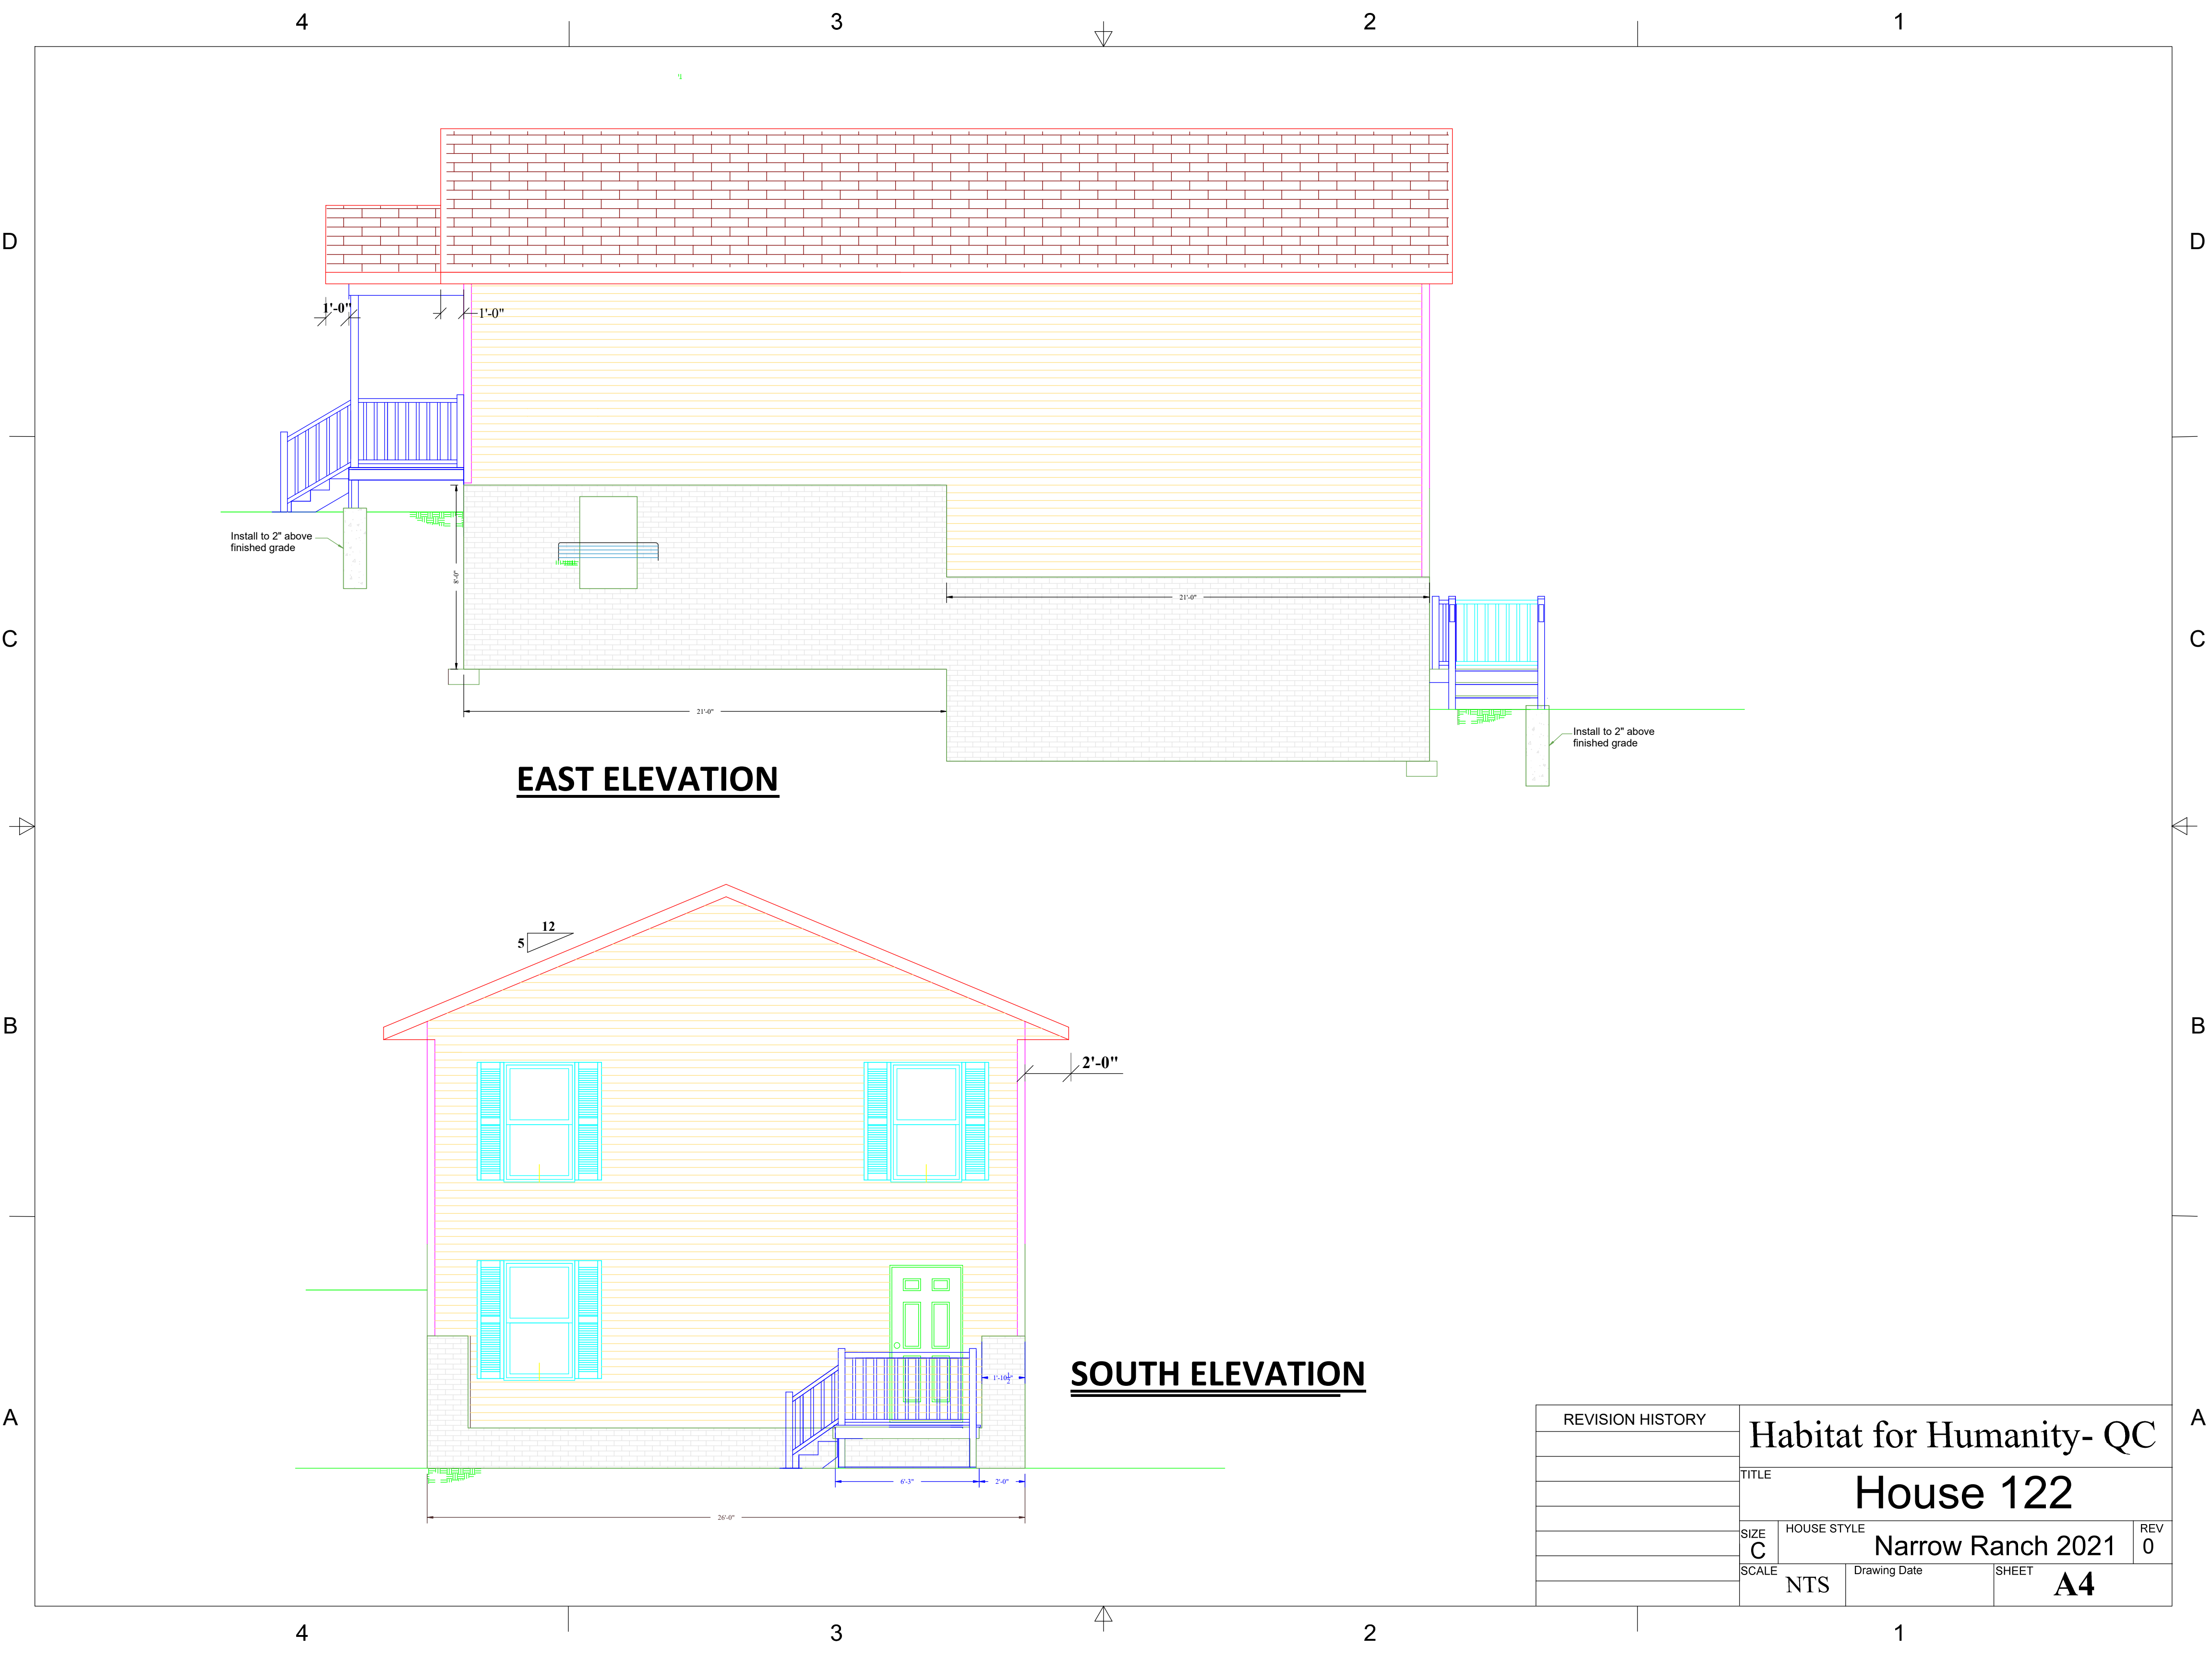



SCALE	Drawing Date	SHEET
NTS		A1


FIRST FLOOR PLAN

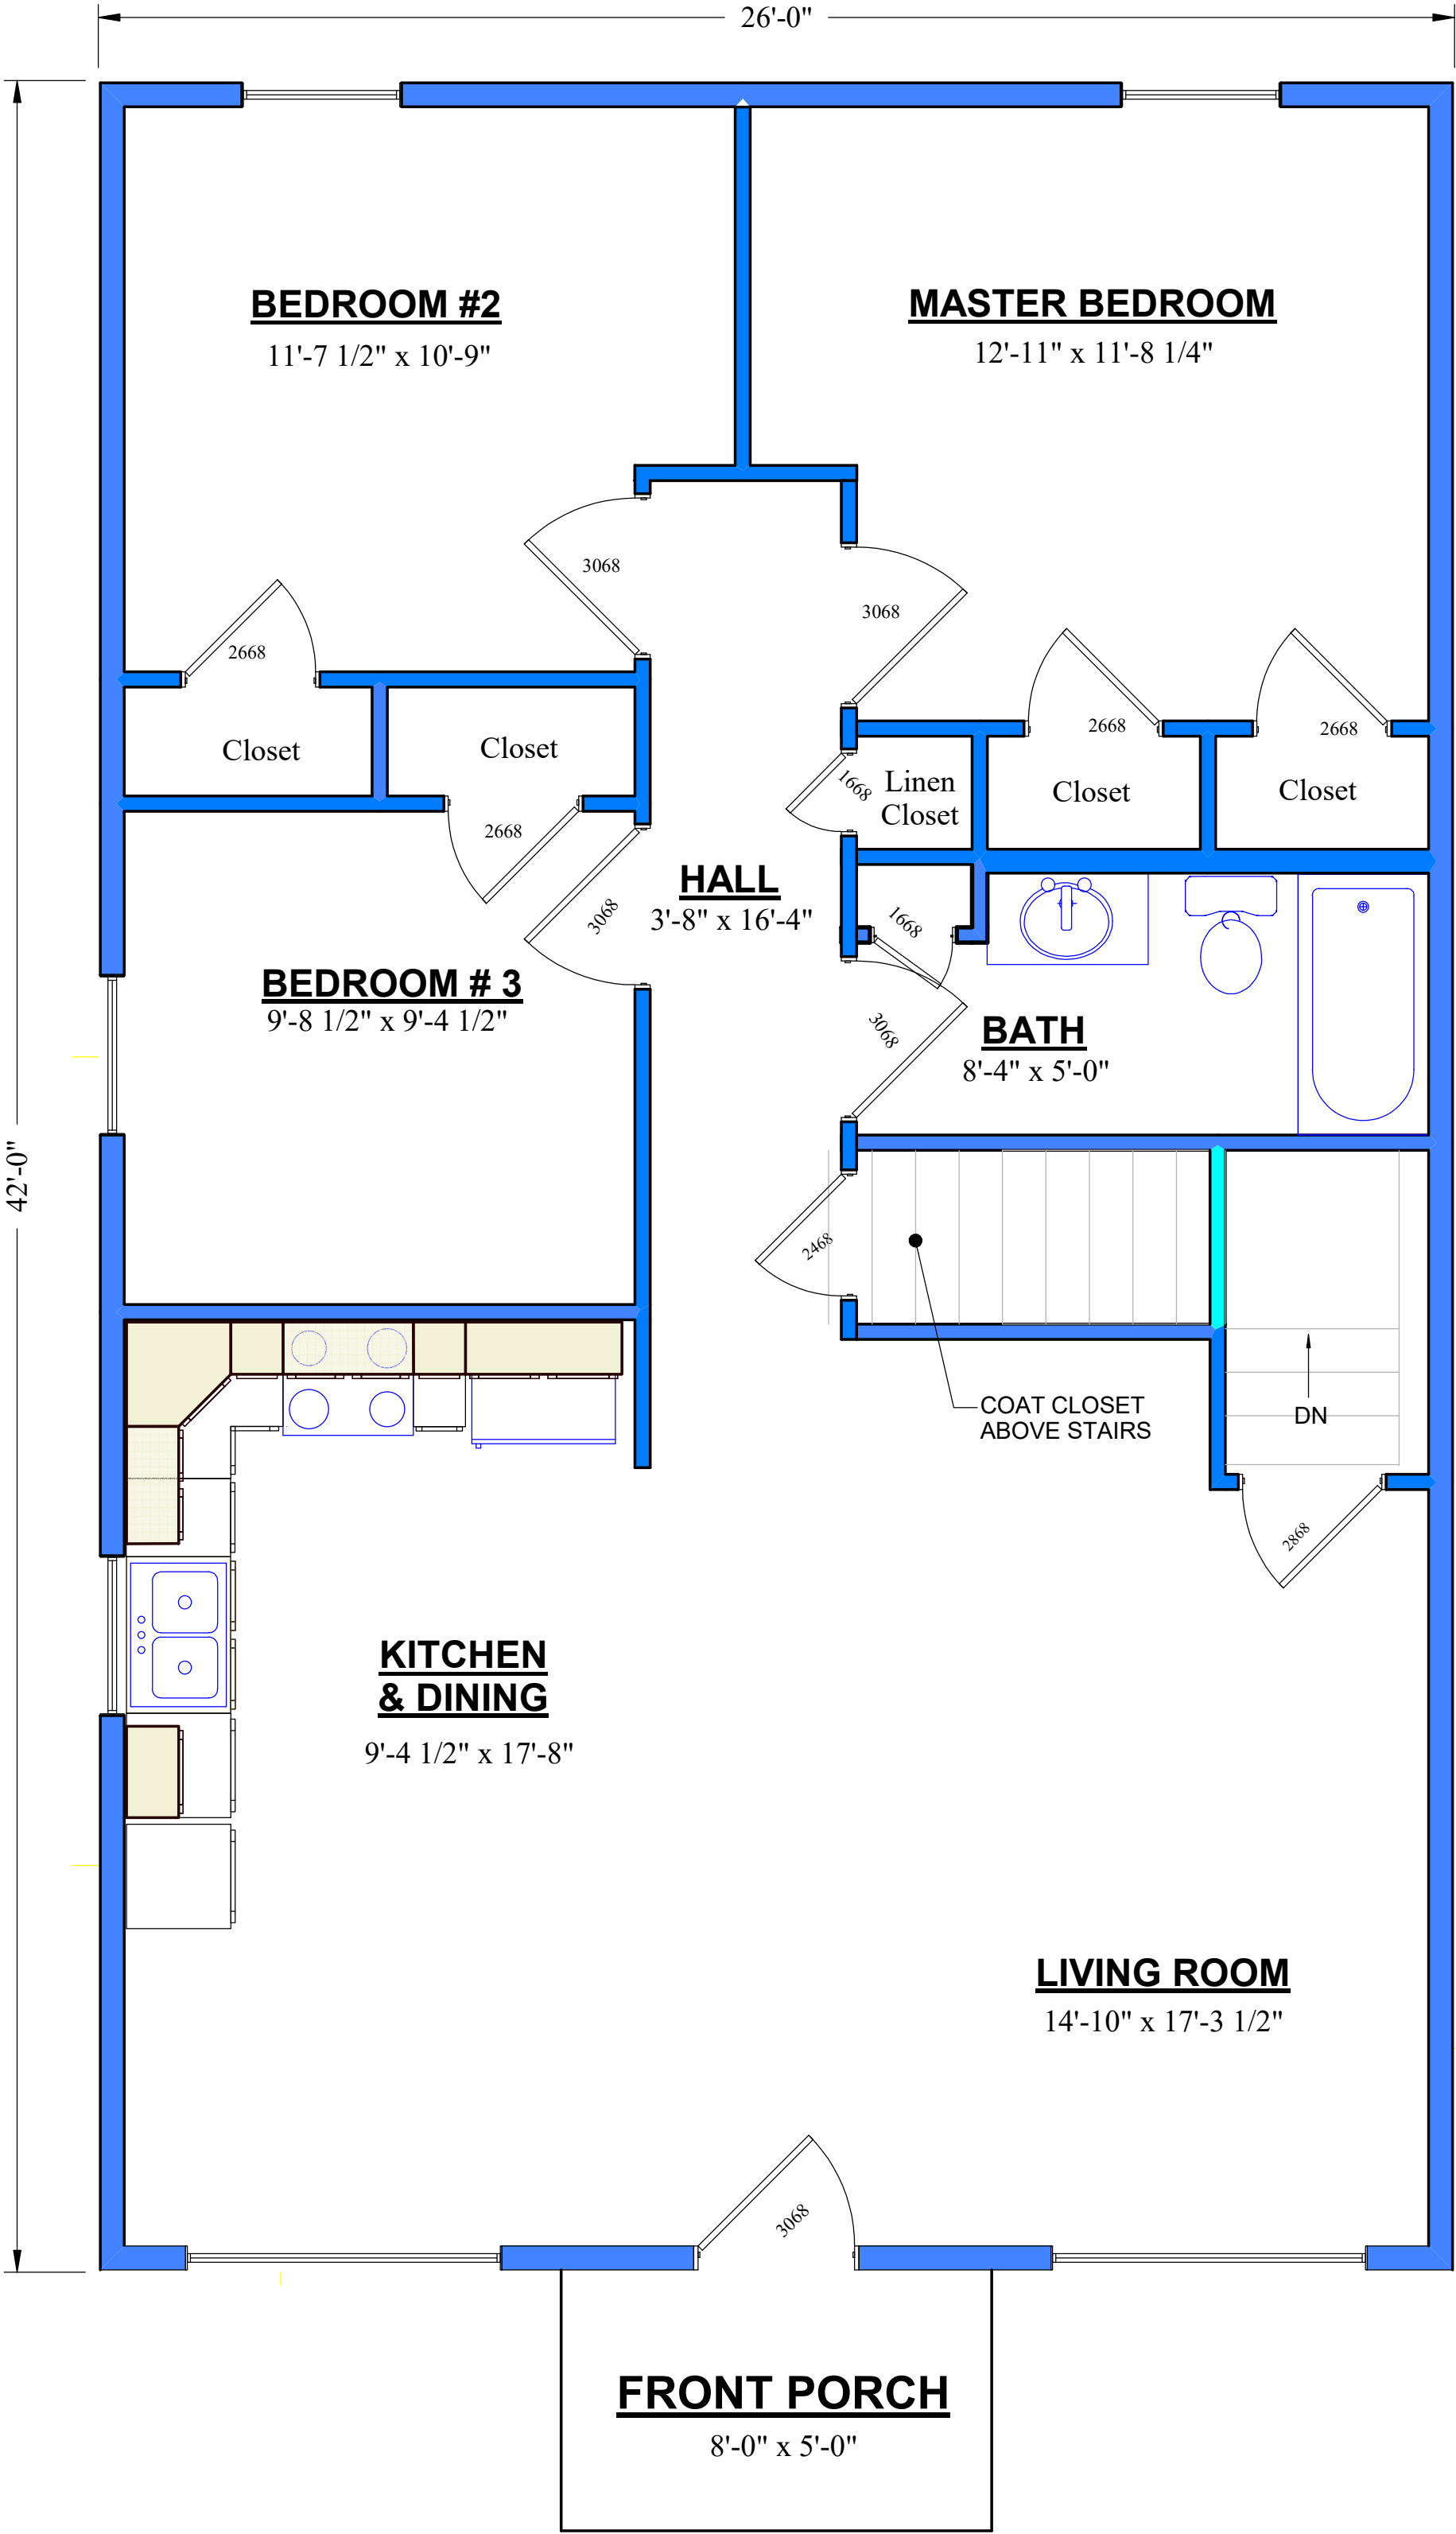

REVISION HISTORY				Habitat for Humanity- QC		
				TITLE		
				House 123		
				SIZE	HOUSE STYLE	REV
				C	Narrow Ranch 2021	0
				SCALE	Drawing Date	SHEET
				NTS		A2



REVISION HISTORY		Habitat for Humanity- QC		
		TITLE		
		House 123		
		SIZE	HOUSE STYLE	REV
		C	Narrow Ranch 2021	0
		SCALE	Drawing Date	SHEET
		NTS		A3

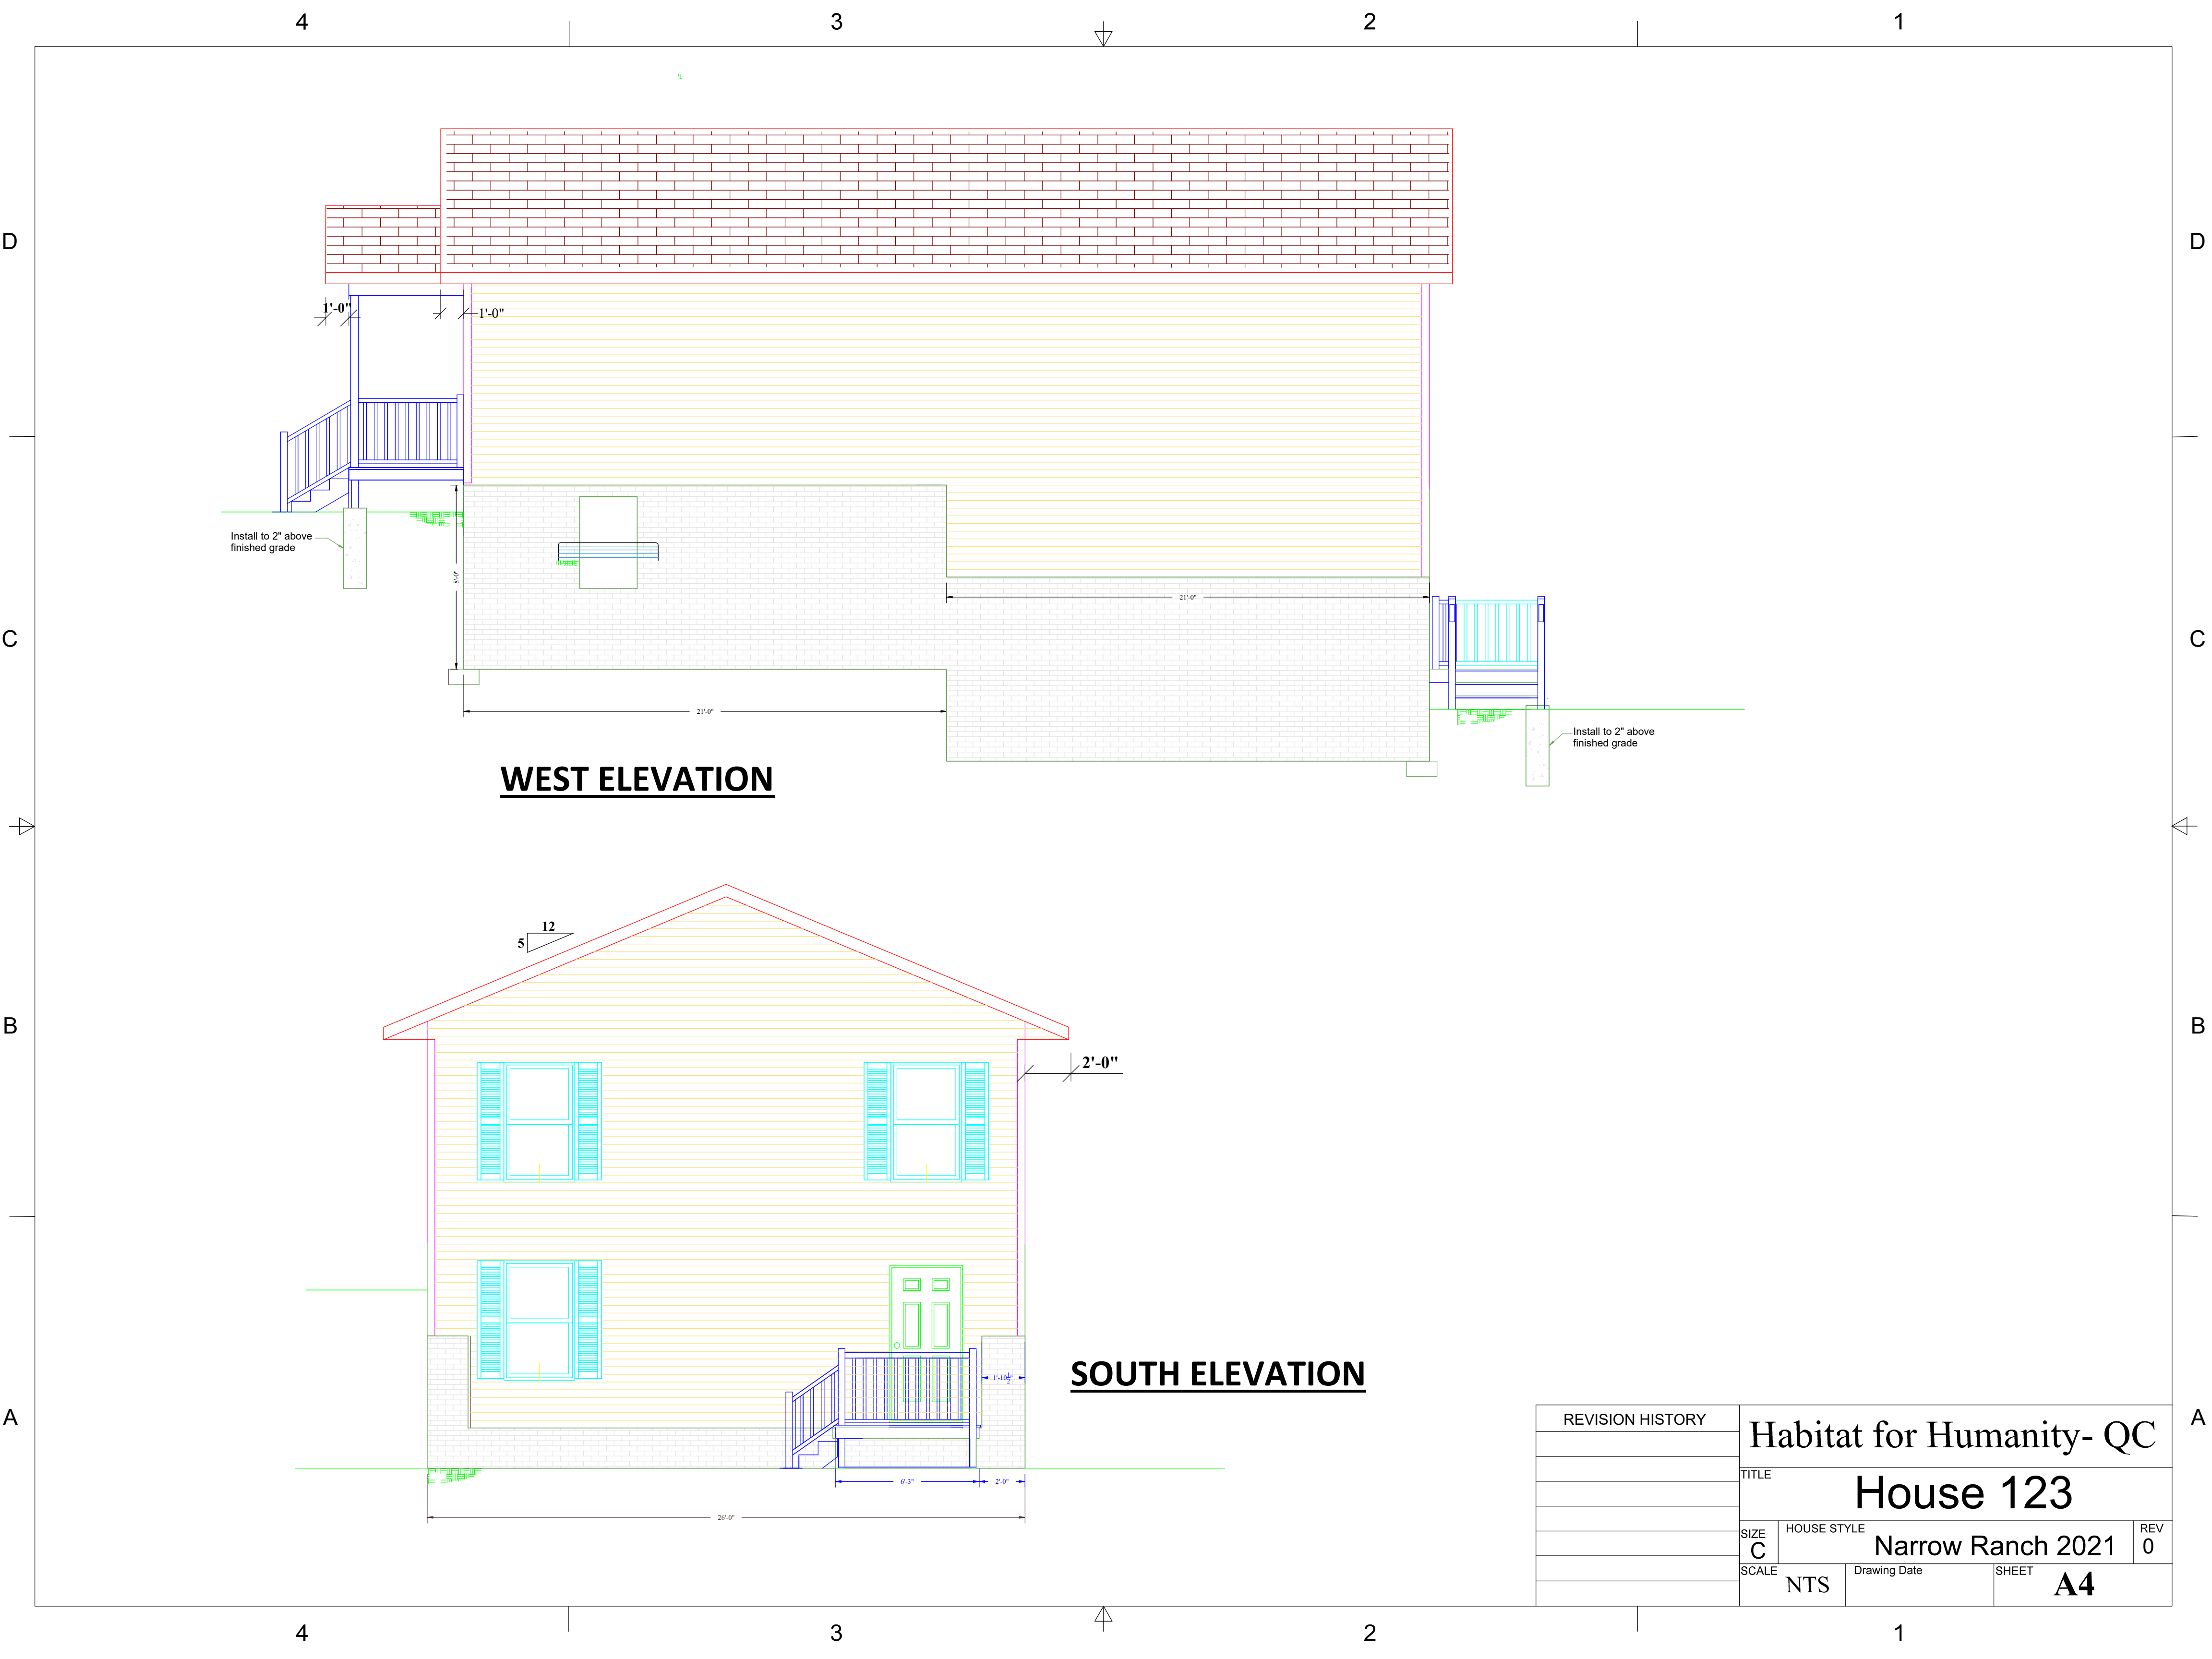

City of Davenport

Department: Community Planning & Economic Development
Contact Info: Bruce Berger | 563-326-7769

Action / Date
4/28/2021

Subject:

Resolution authorizing submission of an application to the Iowa Department of Transportation's RISE program to support public infrastructure improvements necessary for the construction of a distribution and warehousing operation near the Eastern Iowa Industrial Center. [Ward 8]

Recommendation:

Adopt the Resolution.

Background:

The City is currently working with a specific developer for the construction of a warehousing and distribution operation that will create more than 1,000 permanent jobs in the City of Davenport.

This project would be located on 160 acres directly west of the Davenport Municipal Airport on Division Street. Several upgrades must be made to both the street infrastructure leading to the project site as well as improvements surrounding the area to accommodate the increase in automobile and industrial traffic. Proposed improvements include:

- Reconstruction and new turning lanes on north Division Street adjacent to the project site
- Intersection improvements at Hillandale Road & Research Parkway with the EIIC
- Intersection improvements at Northwest Boulevard & Hillandale Road at the entrance of the EIIC
- Intersection improvement at Northwest Boulevard & West 76th Street
- Intersection improvement at Division Street & West 76th Street

The estimated cost of these improvements are approximately \$3,900,000. The City is applying to the Iowa Department of Transportation's Revitalizing Iowa's Sound Economy (RISE) grant program to help with the cost of these improvements. The project will be broken out with RISE funding coming from both the Immediate Opportunity grant and the General Development grant. The Immediate Opportunity RISE funding request is estimated to cover 80% of costs (with an estimated award of \$3,120,000). The RISE program requires a matching contribution. The City anticipates using general fund and bonds abated by TIF funding to cover the 20% required contribution of \$780,000.

ATTACHMENTS:

Type	Description
▢ Resolution Letter	Resolution
▢ Backup Material	Plans

REVIEWERS:

Department	Reviewer	Action	Date
Community Planning & Economic Development	Admin, Default	Approved	4/15/2021 - 3:48 PM

Resolution No. _____

Resolution offered by Alderman Gripp.

RESOLVED by the City Council of the City of Davenport.

RESOLUTION authorizing submission of an application to the Iowa Department of Transportation's RISE program to support public infrastructure improvements necessary for the construction of a distribution and warehousing operation near the Eastern Iowa Industrial Center.

WHEREAS, the City of Davenport, Iowa has determined the need to provide required road improvements for increased automobile and industrial traffic; and

WHEREAS, the public roadway improvements are vital to an immediate non-speculative opportunity for permanent job creation which the City of Davenport is pursuing with a specific developer through the construction of a new facility, where RISE funding is essential to this effort; and

WHEREAS, without the RISE commitment, the public roadway improvements could not be extended in a timely manner; and

WHEREAS, the public roadway improvements will be dedicated to public use and under the jurisdiction of the City of Davenport which claims responsibility and maintenance for said roadways; and

WHEREAS, the City of Davenport assures the State of Iowa at appropriate non-RISE financial participation through the use of general funds and bonds;

NOW, THEREFORE, BE IT RESOLVED THAT THE CITY OF DAVENPORT endorses said roadway project and authorizes and supports this application for RISE funding for roadway improvements, and further agrees that the City of Davenport will contribute resources to the extent necessary to supplement RISE funds.

Passed and approved this 28th day of April, 2021.


Approved:

Attest:


Mike Matson
Mayor

Brian Krup
Deputy City Clerk


P:\Projects\DM\4211920\Deliverables\Drawings\1 - Civil\Public Improvements\Transportation Concepts\Transportation Concepts.dwg

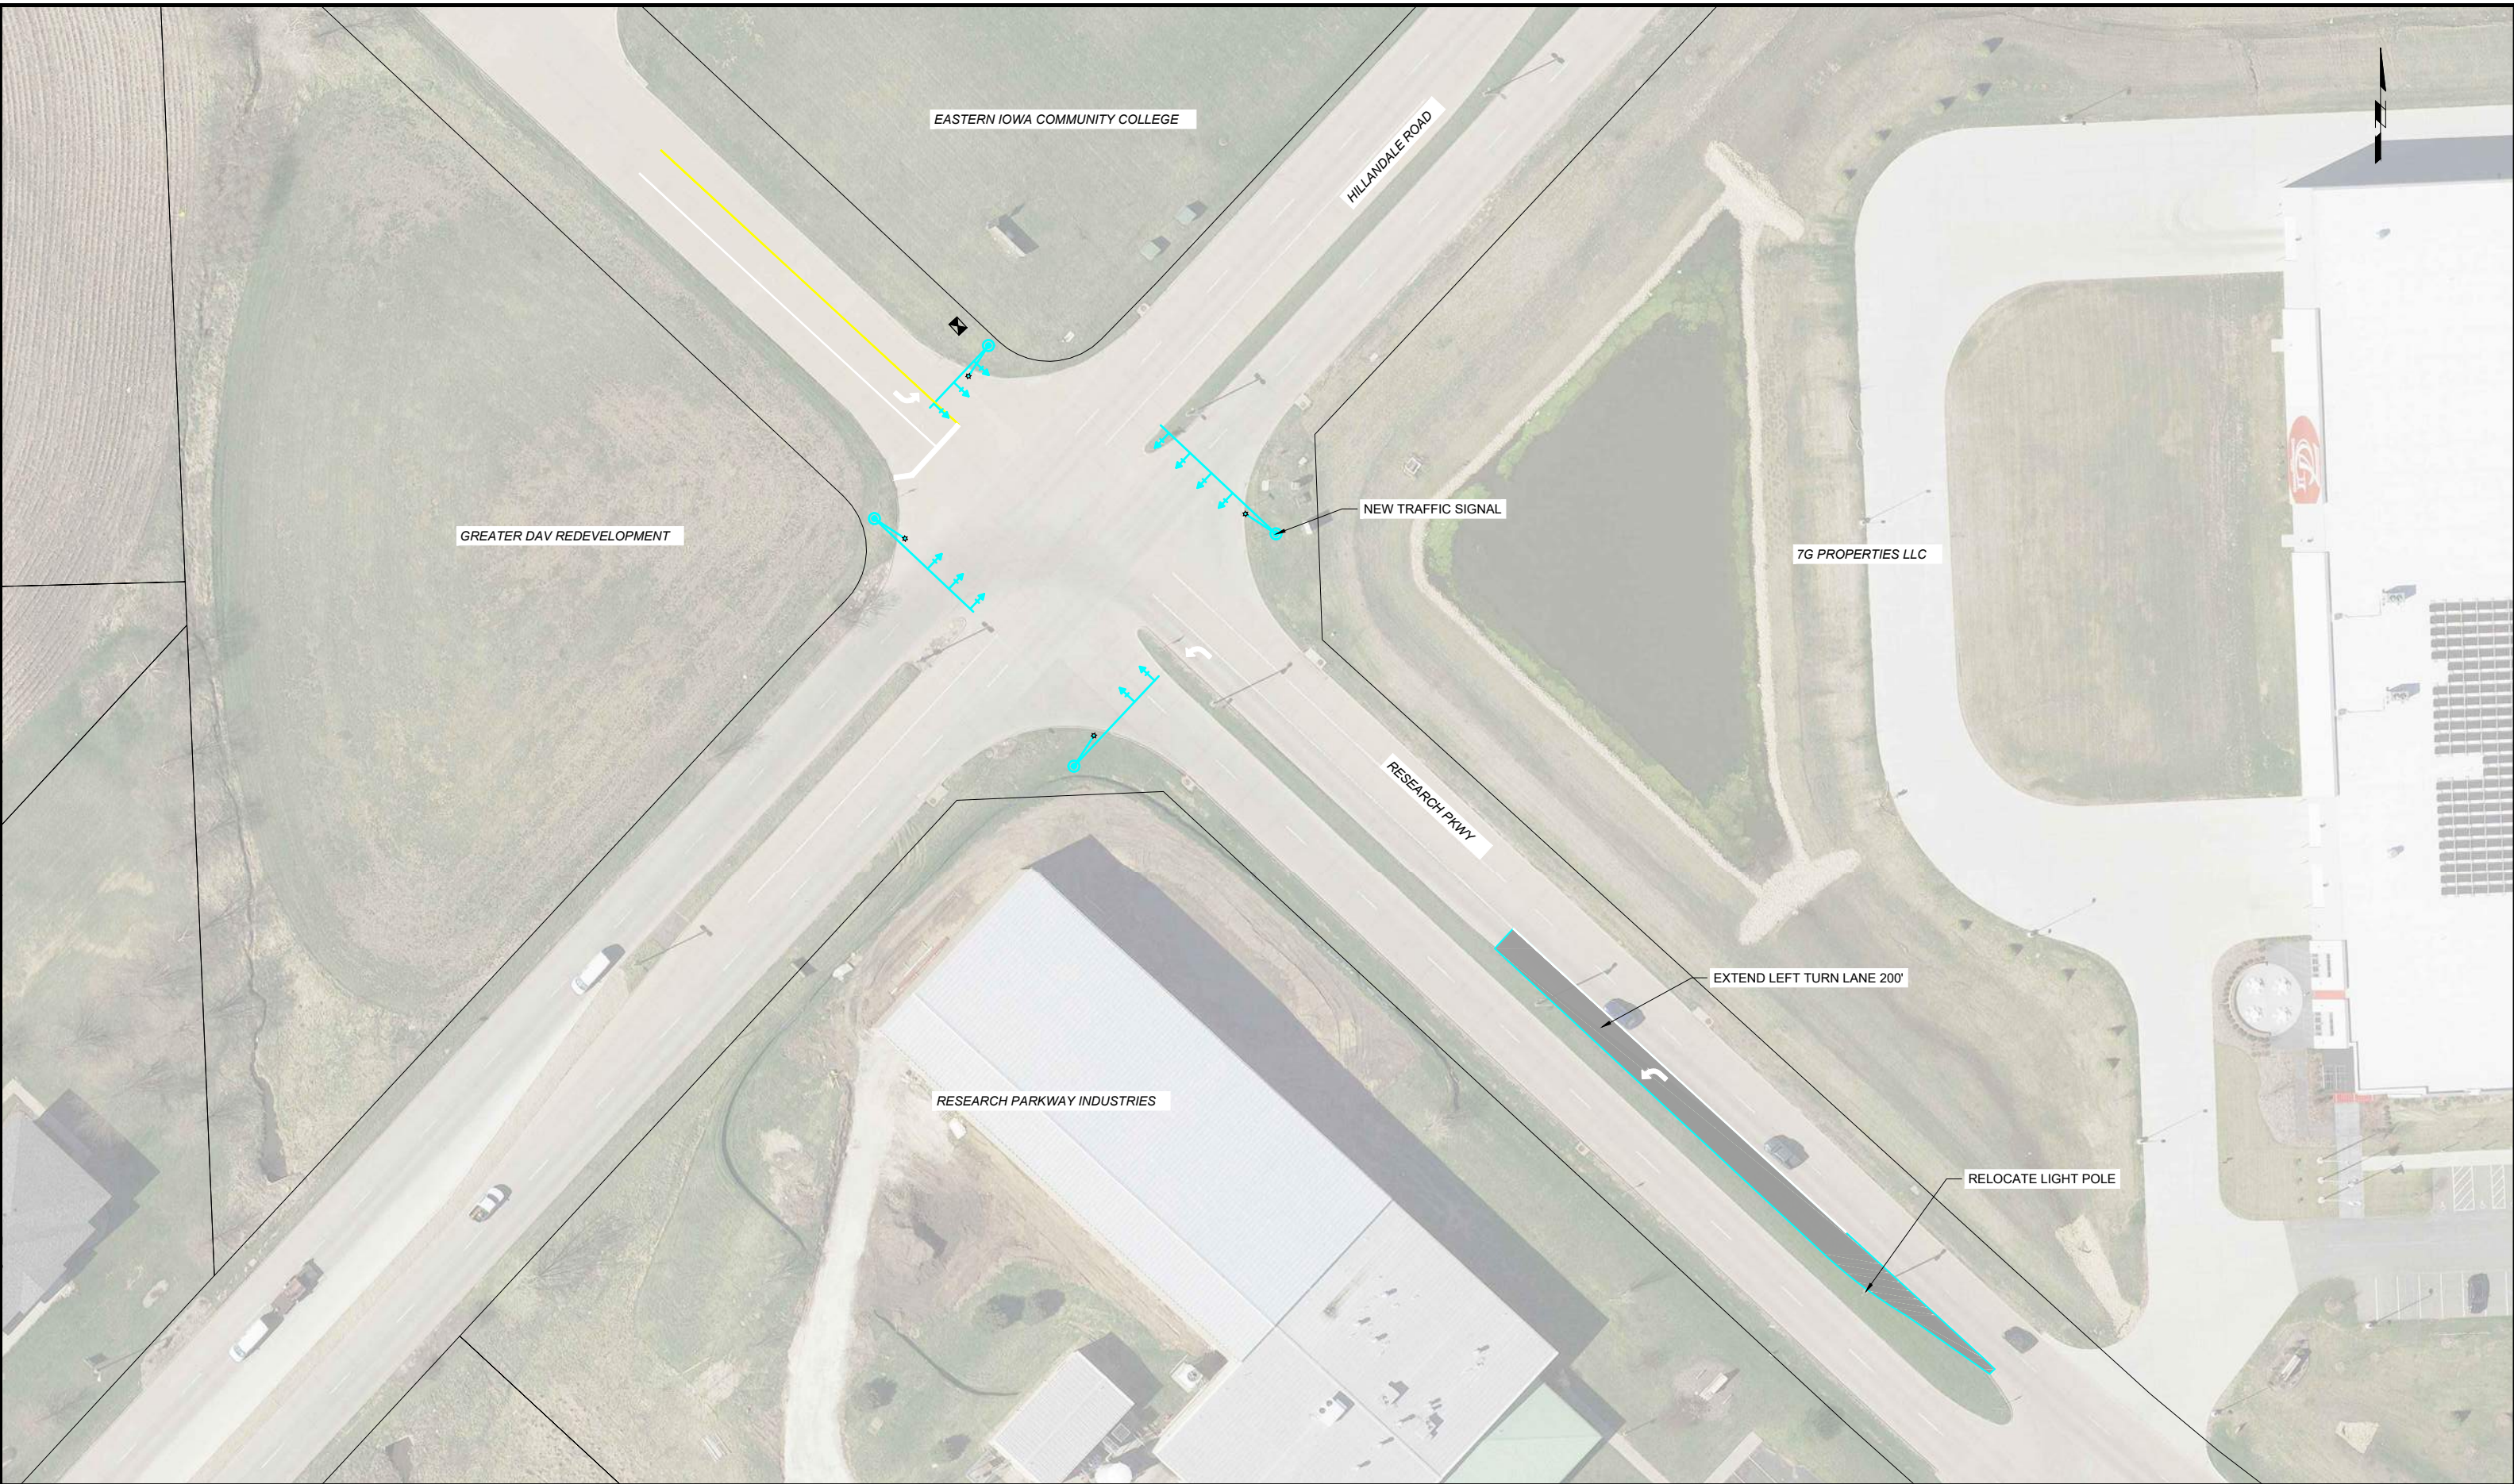


P:\Projects\DM\4211920\Deliverables\Transportation Concepts\Drawings\1 - Civil\Public Improvements\Transportation Concepts.dwg

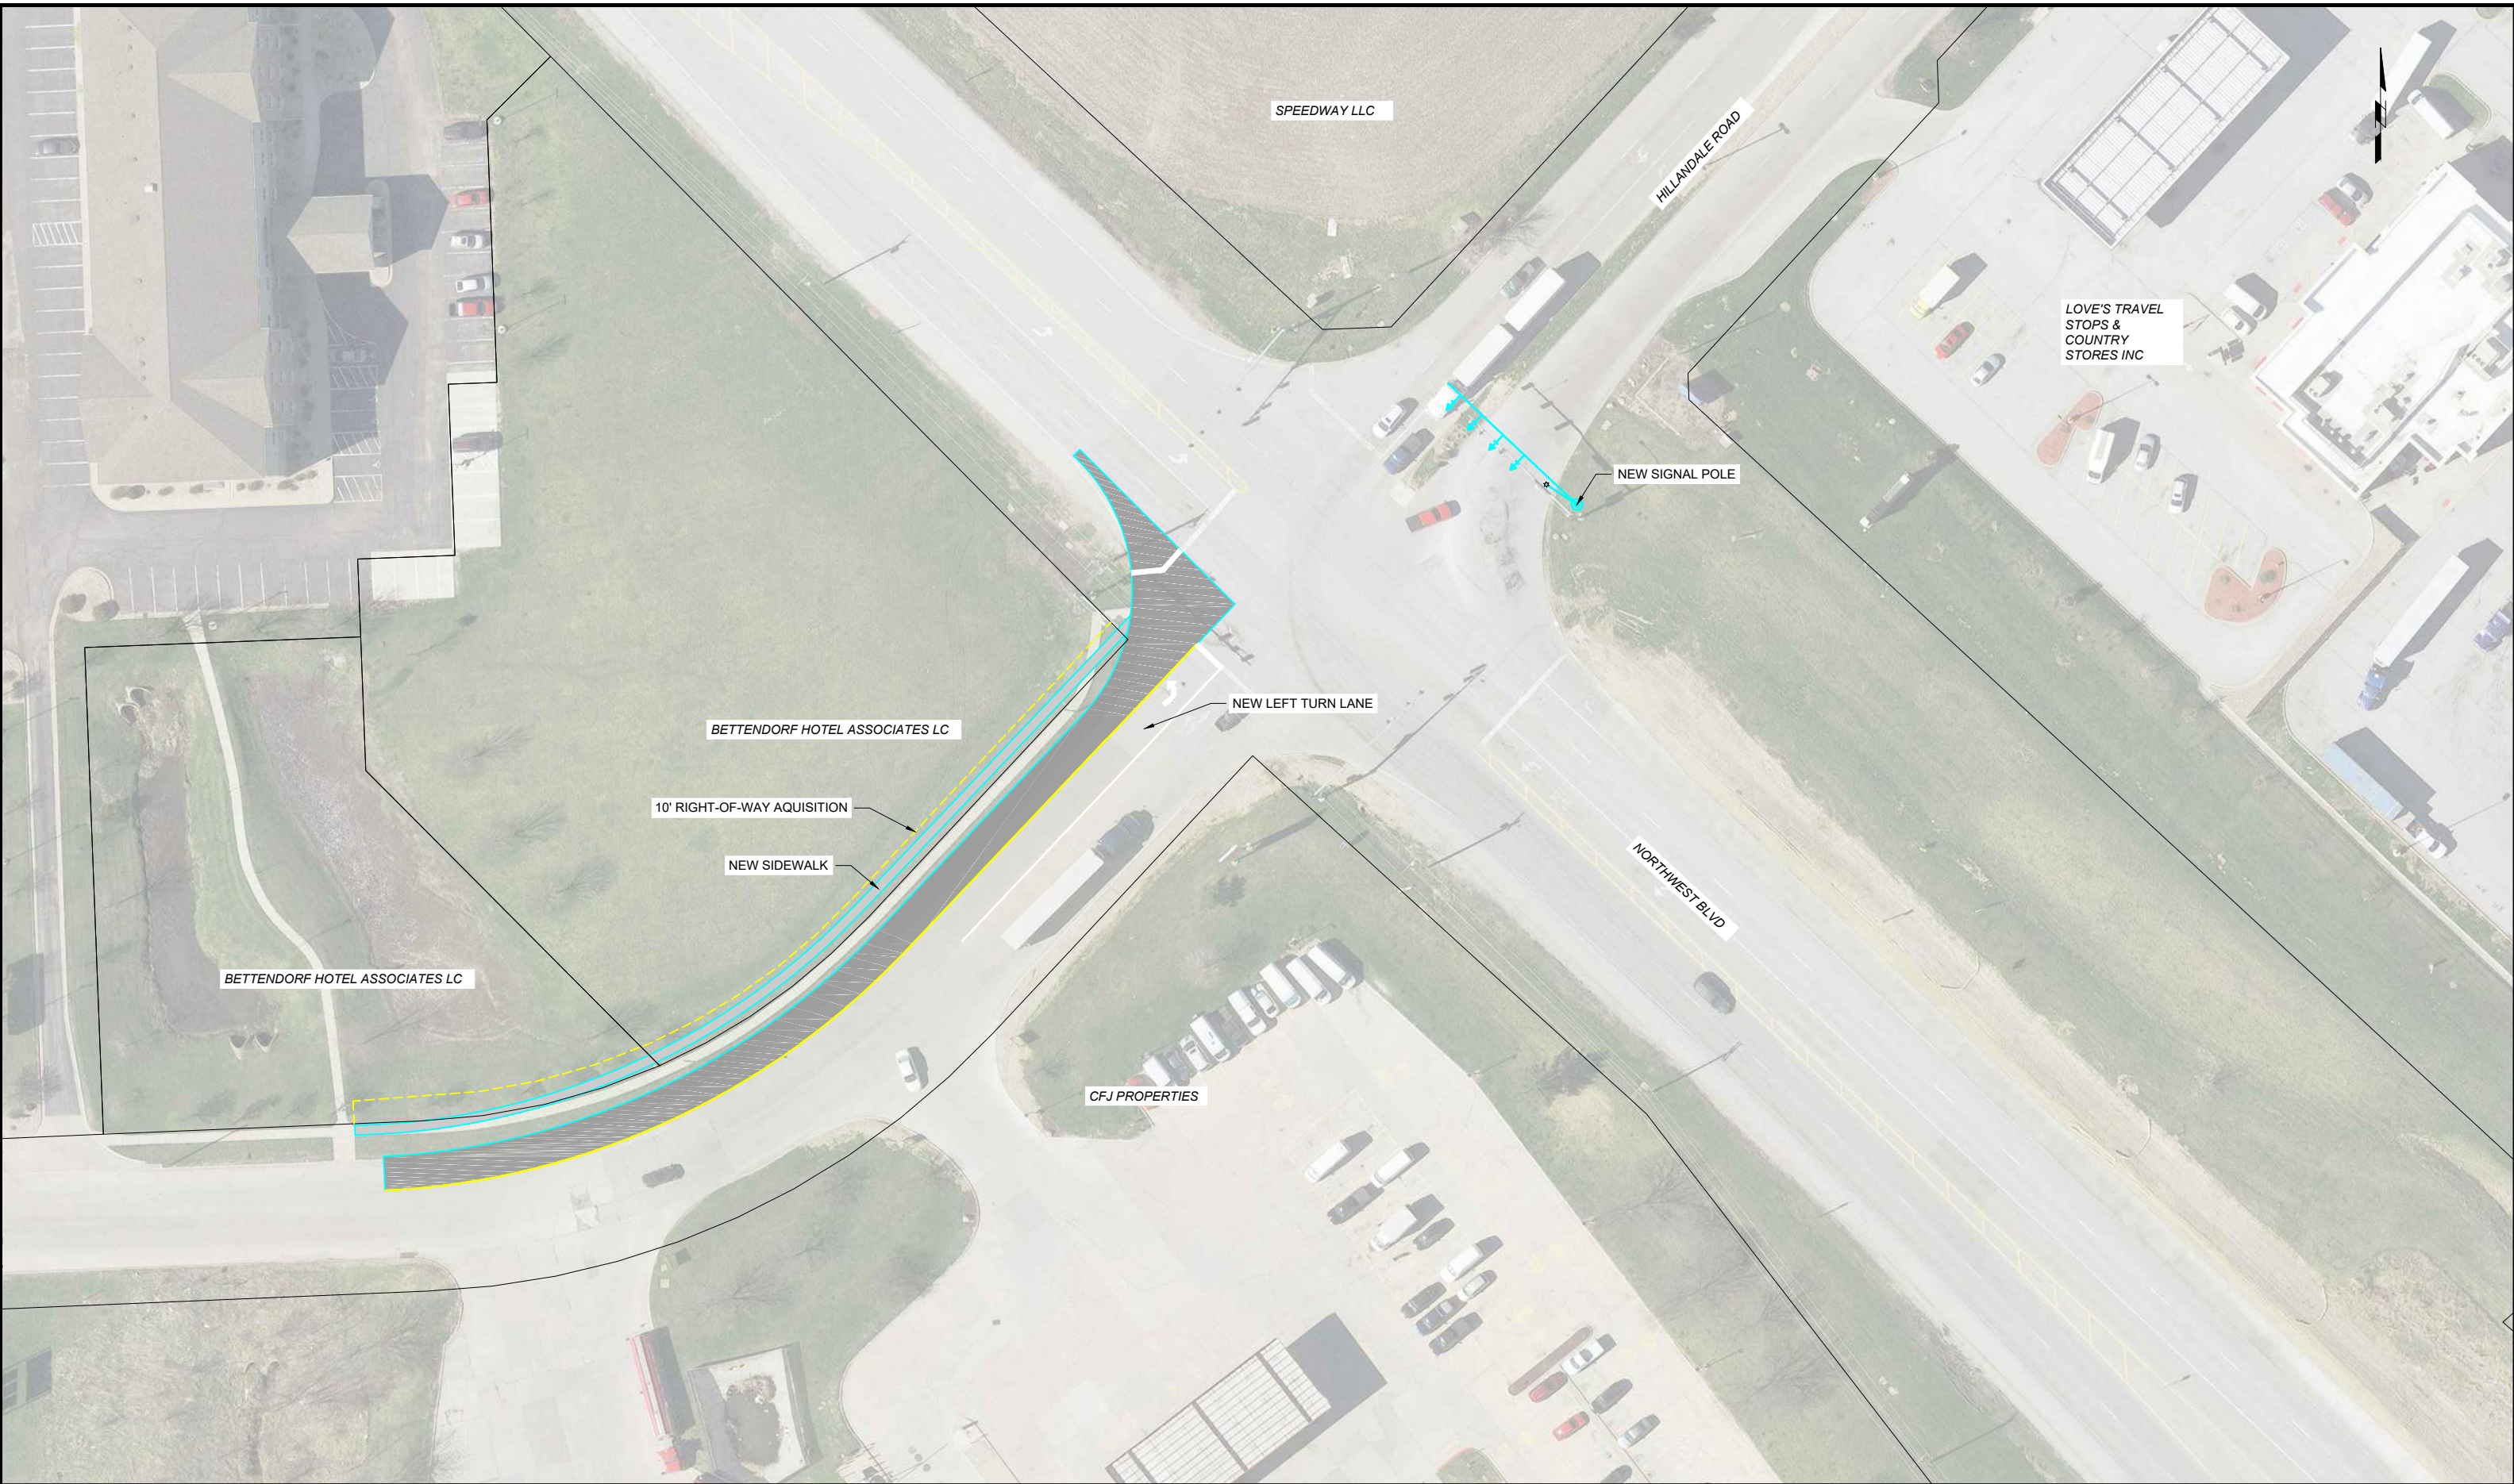


P:\Projects\DM\4211920\Deliverables\Drawings\1 - Civil\Public Improvements\Transportation Concepts\Transportation Concepts.dwg

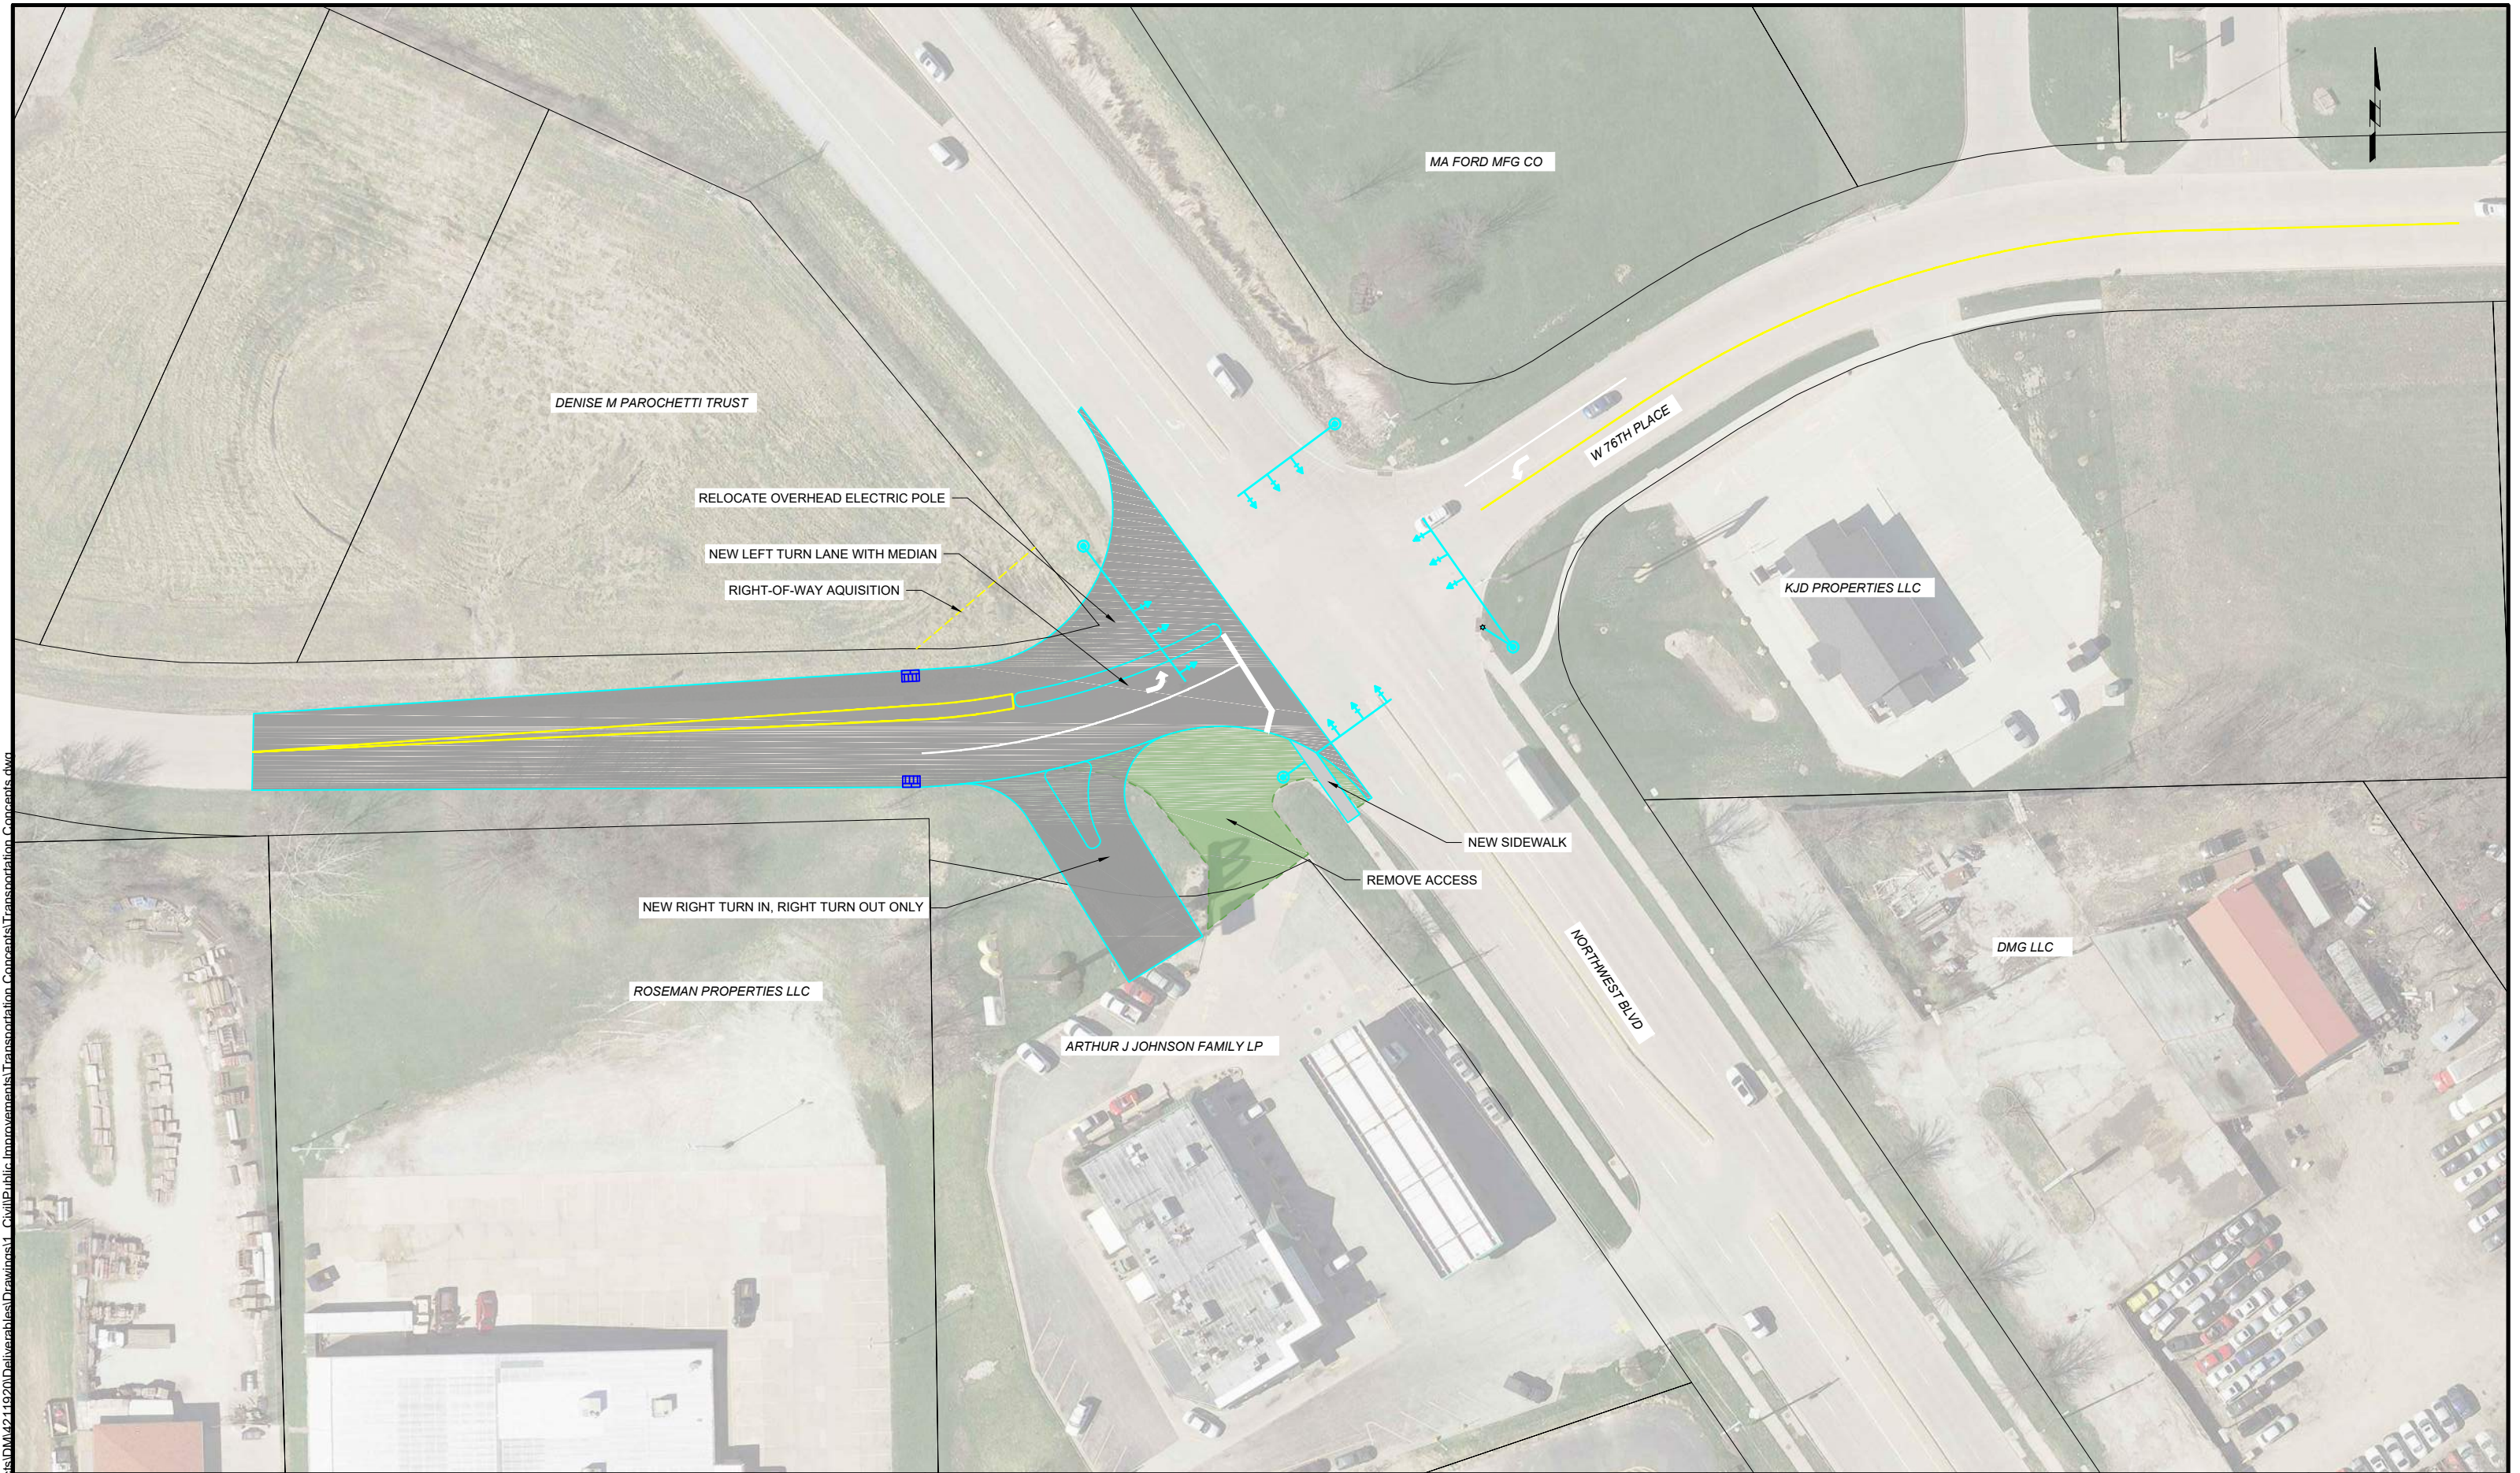


P:\Projects\DM\4211920\Deliverables\Drawings\1 - Civil\Public Improvements\Transportation Concepts.dwg

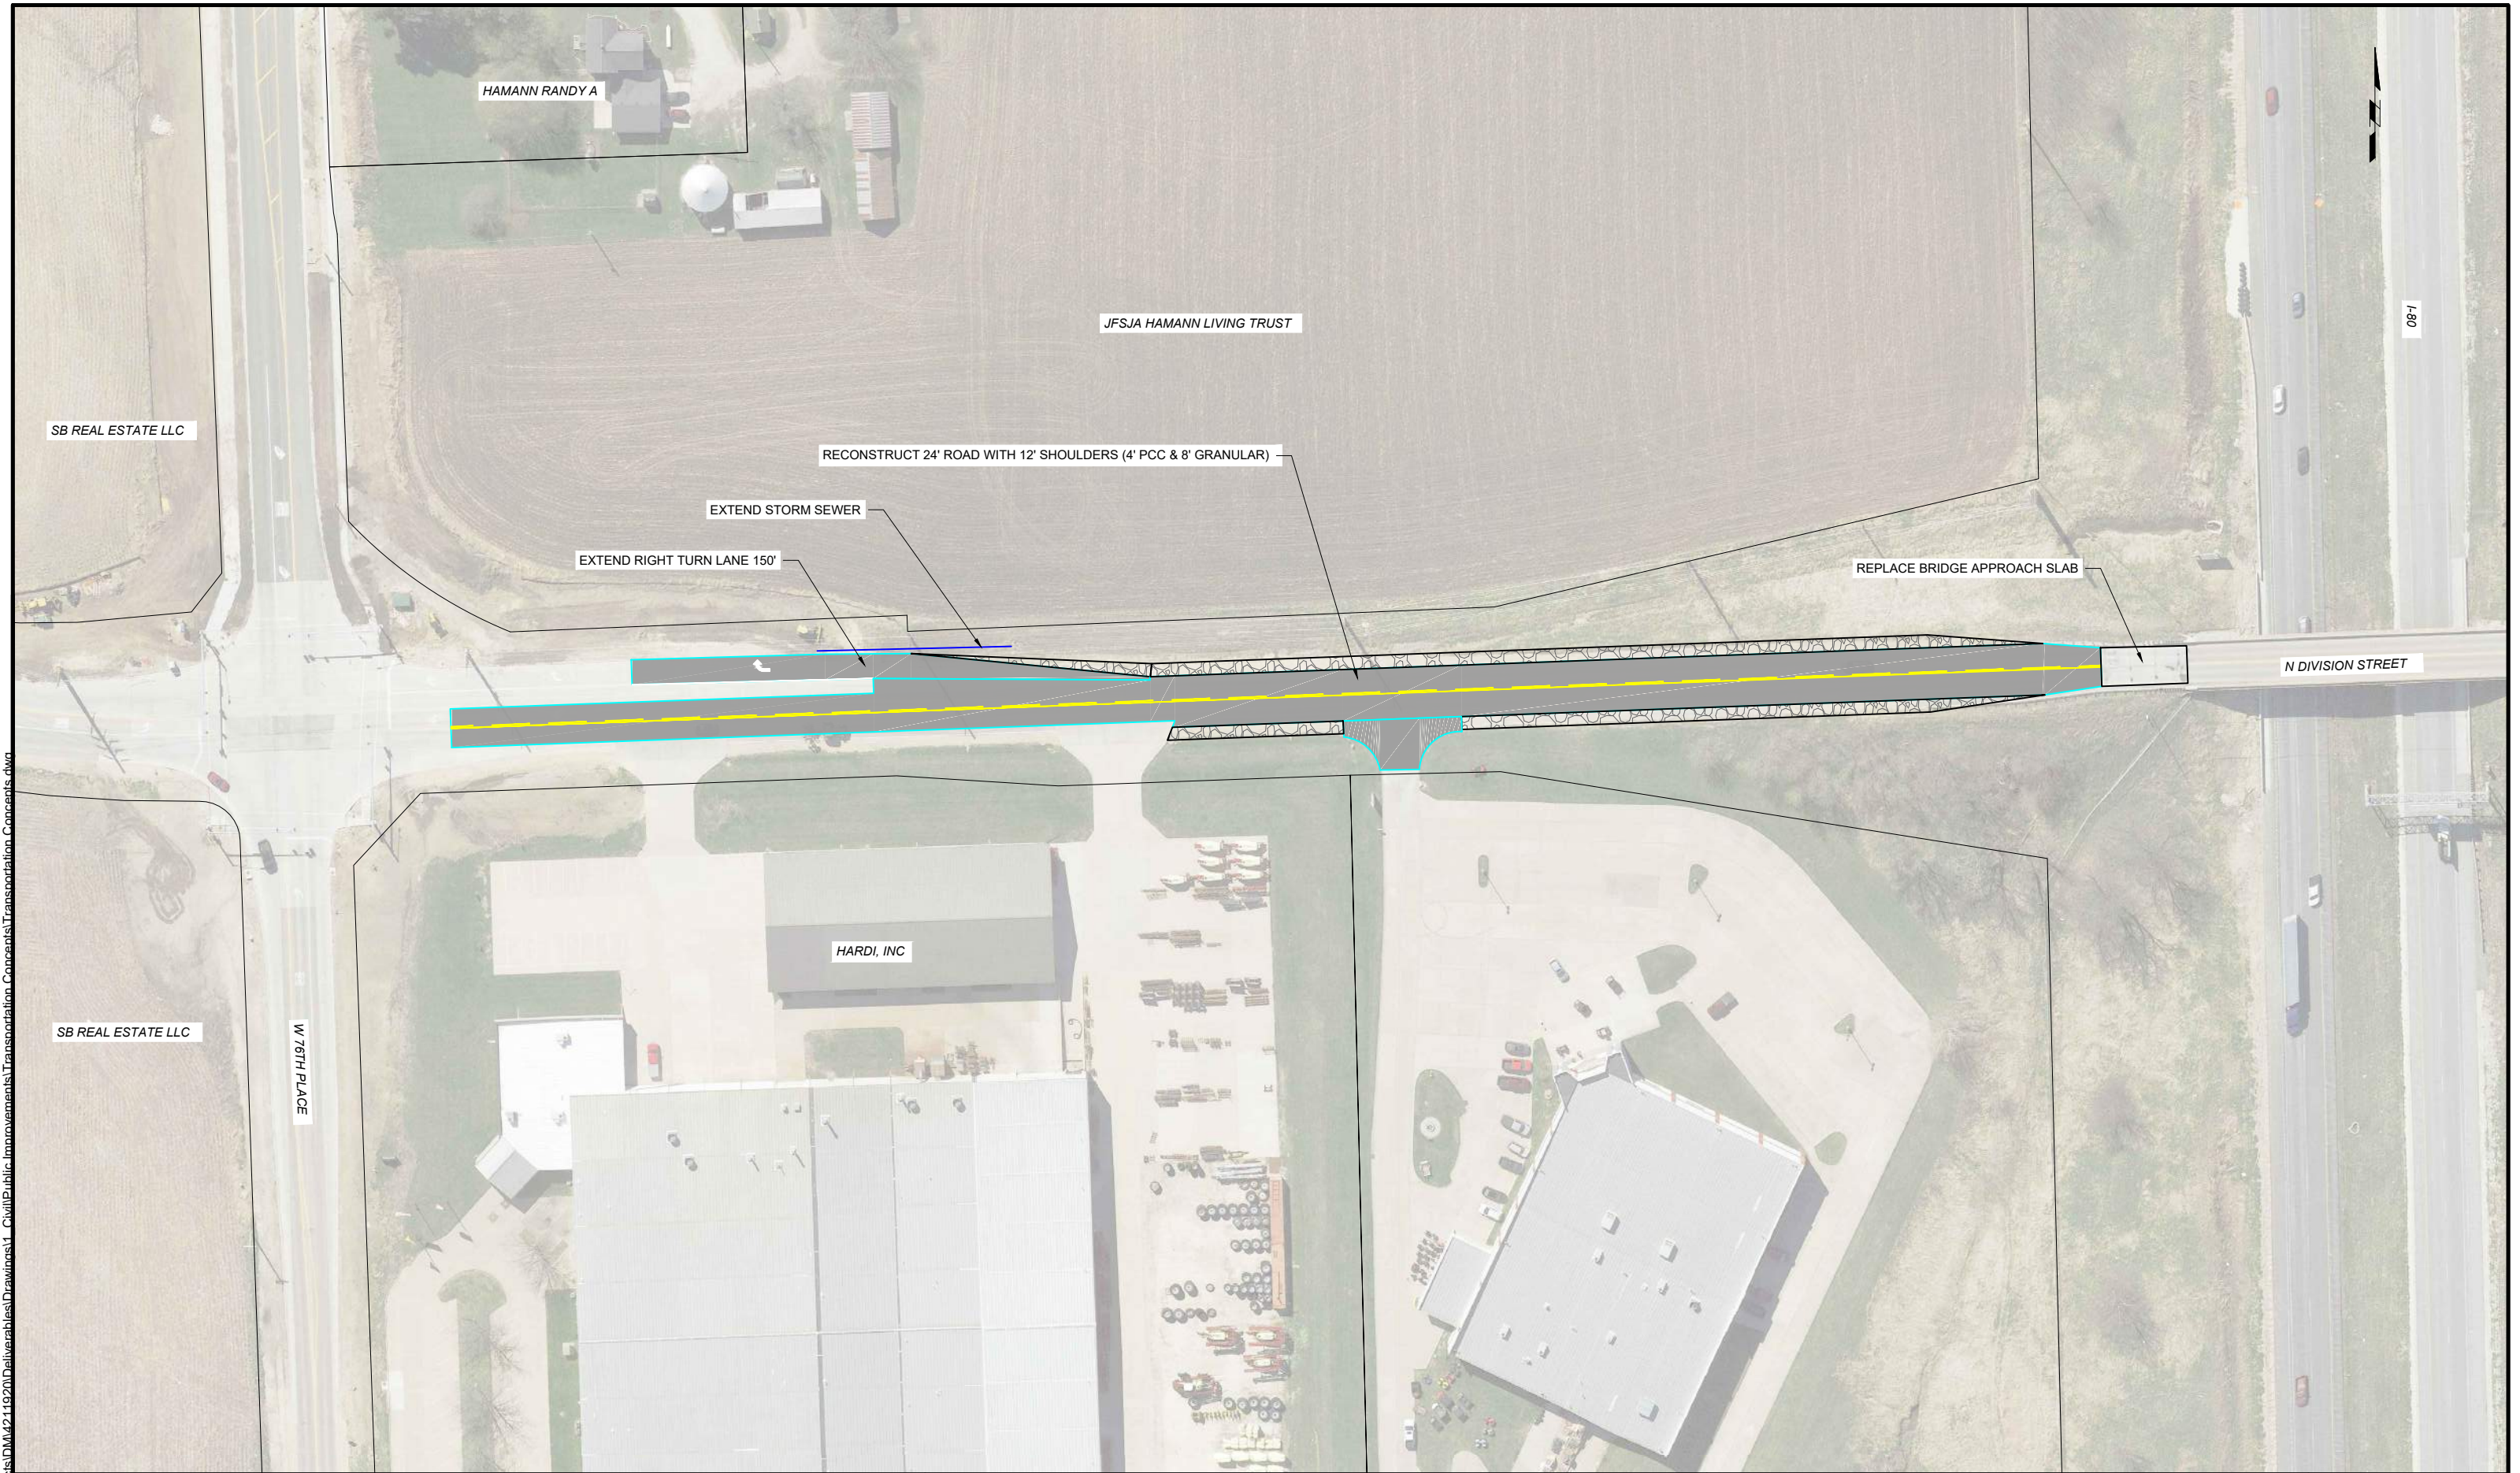

P:\Projects\IDM\4211920\Deliverables\Drawings\1 - Civil\Public Improvements\Transportation Concepts\Transportation Concepts.dwg

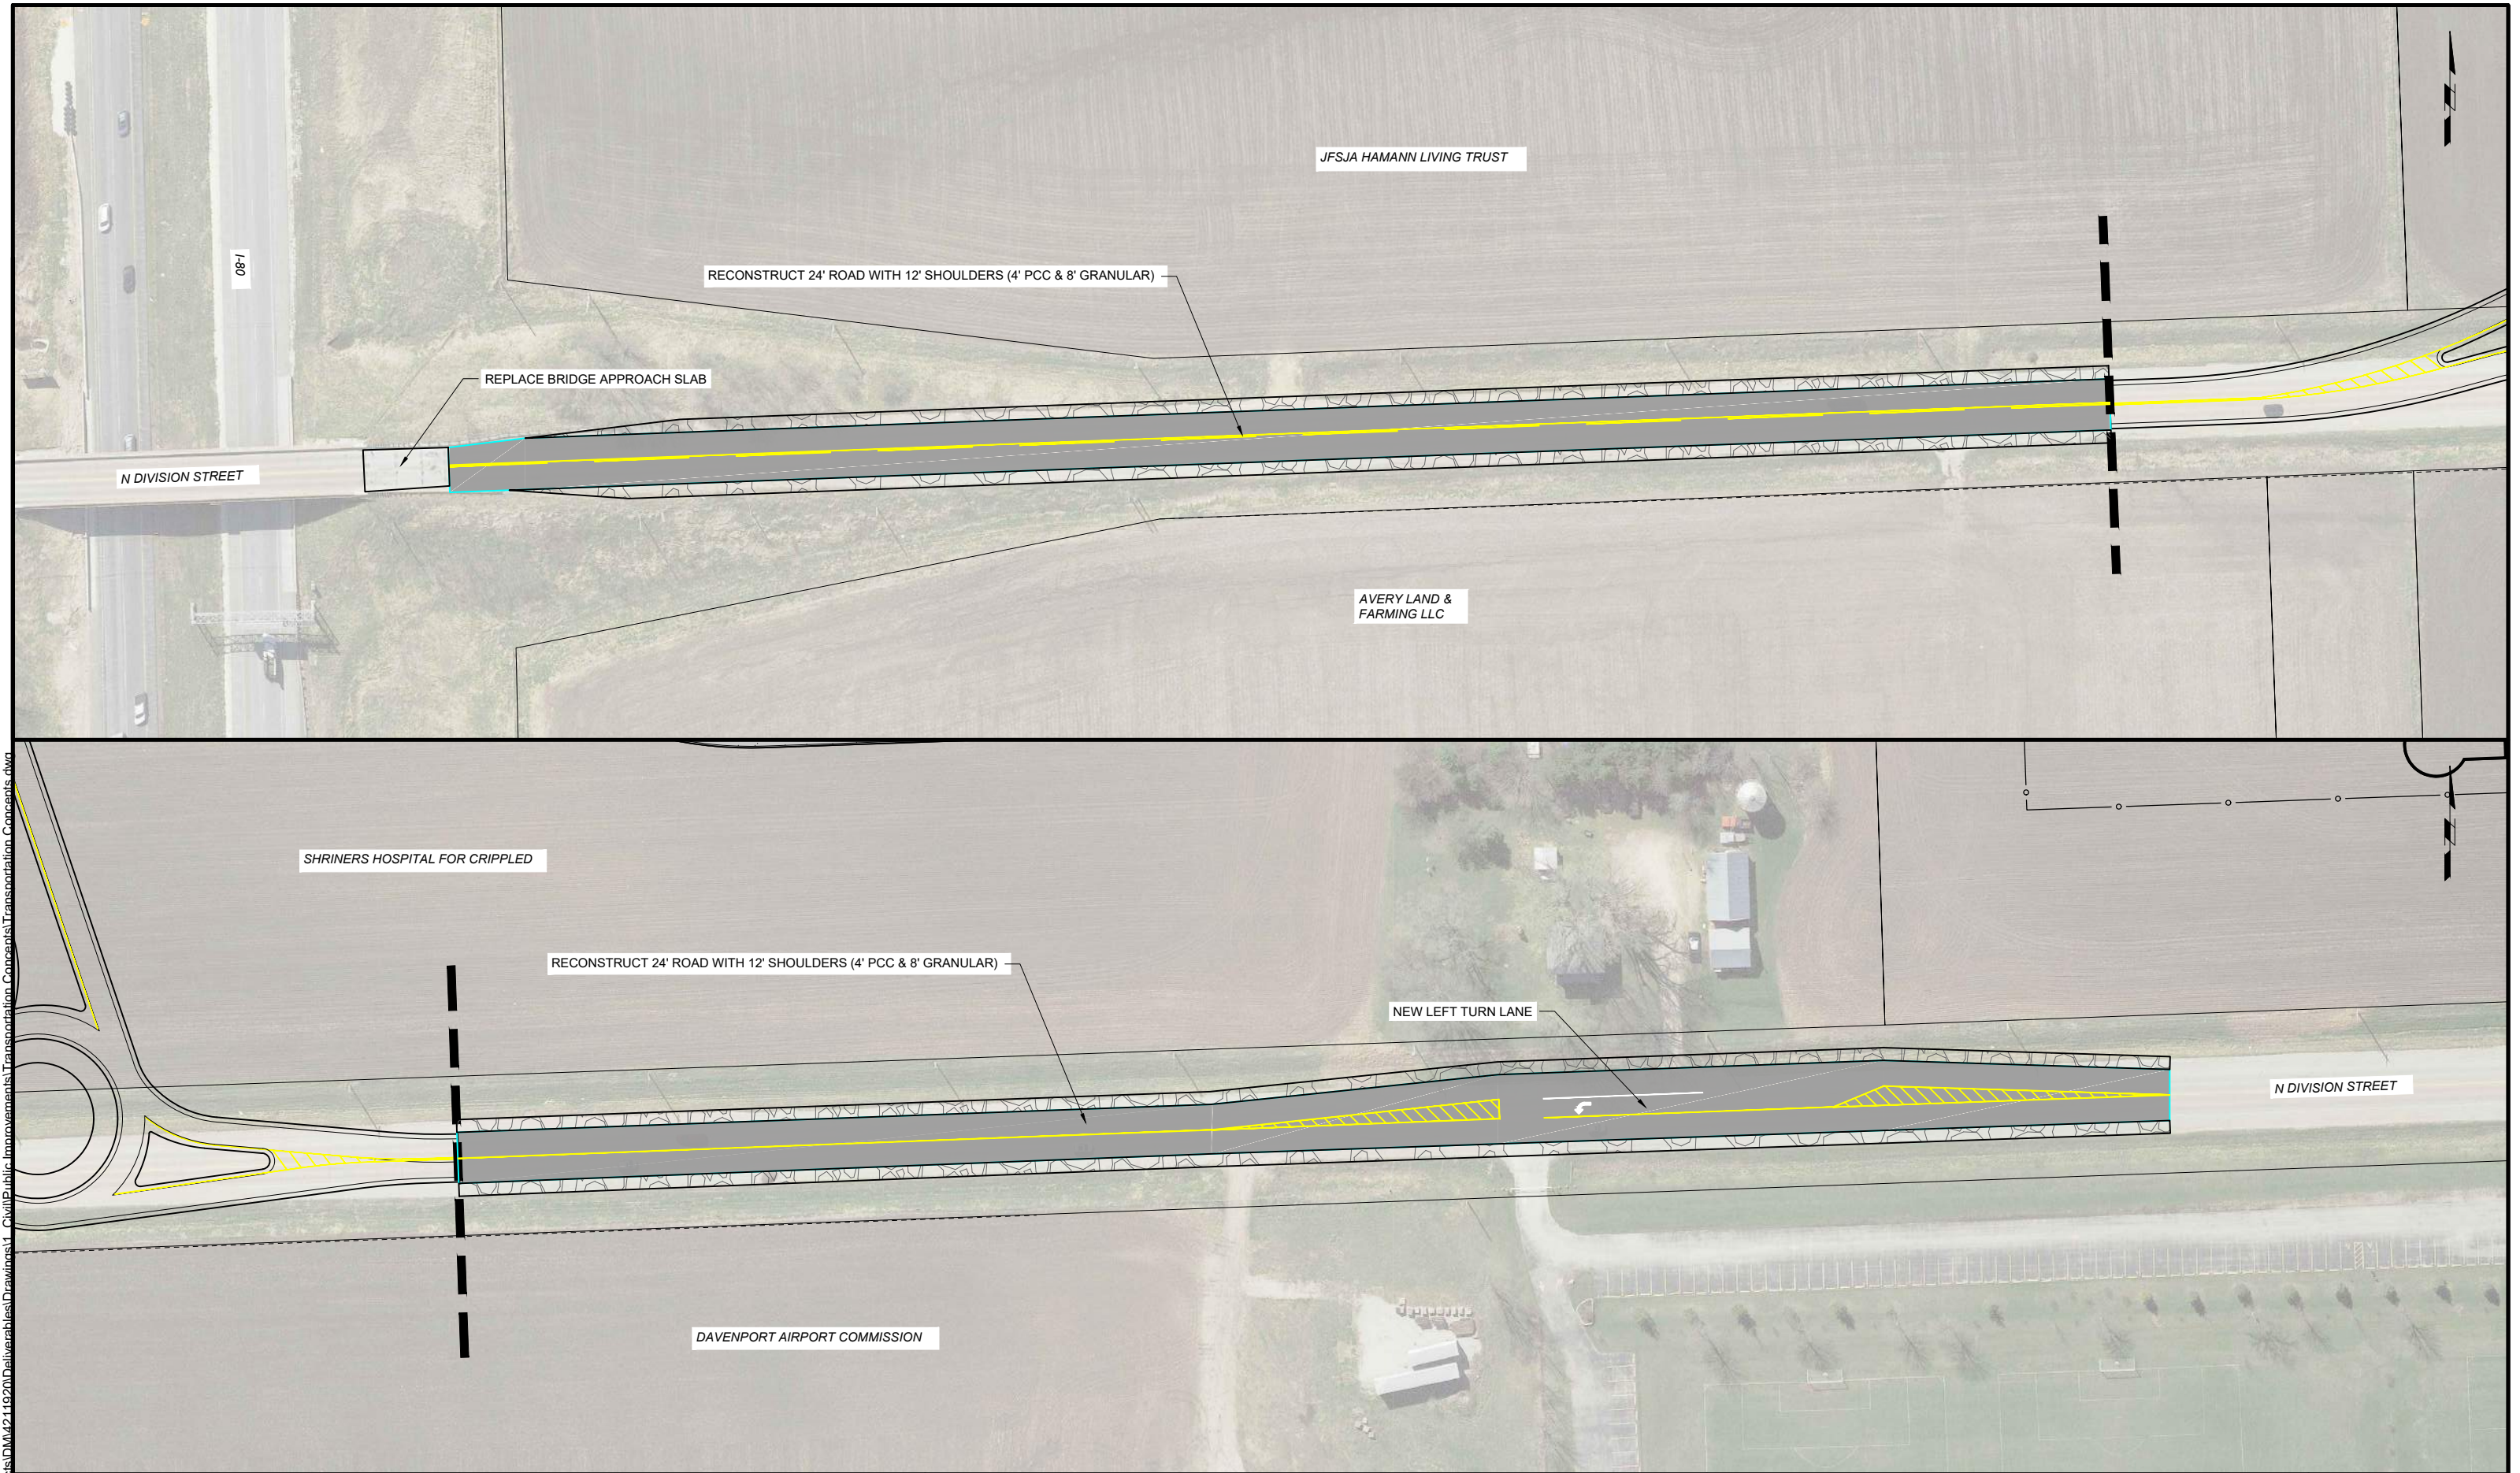

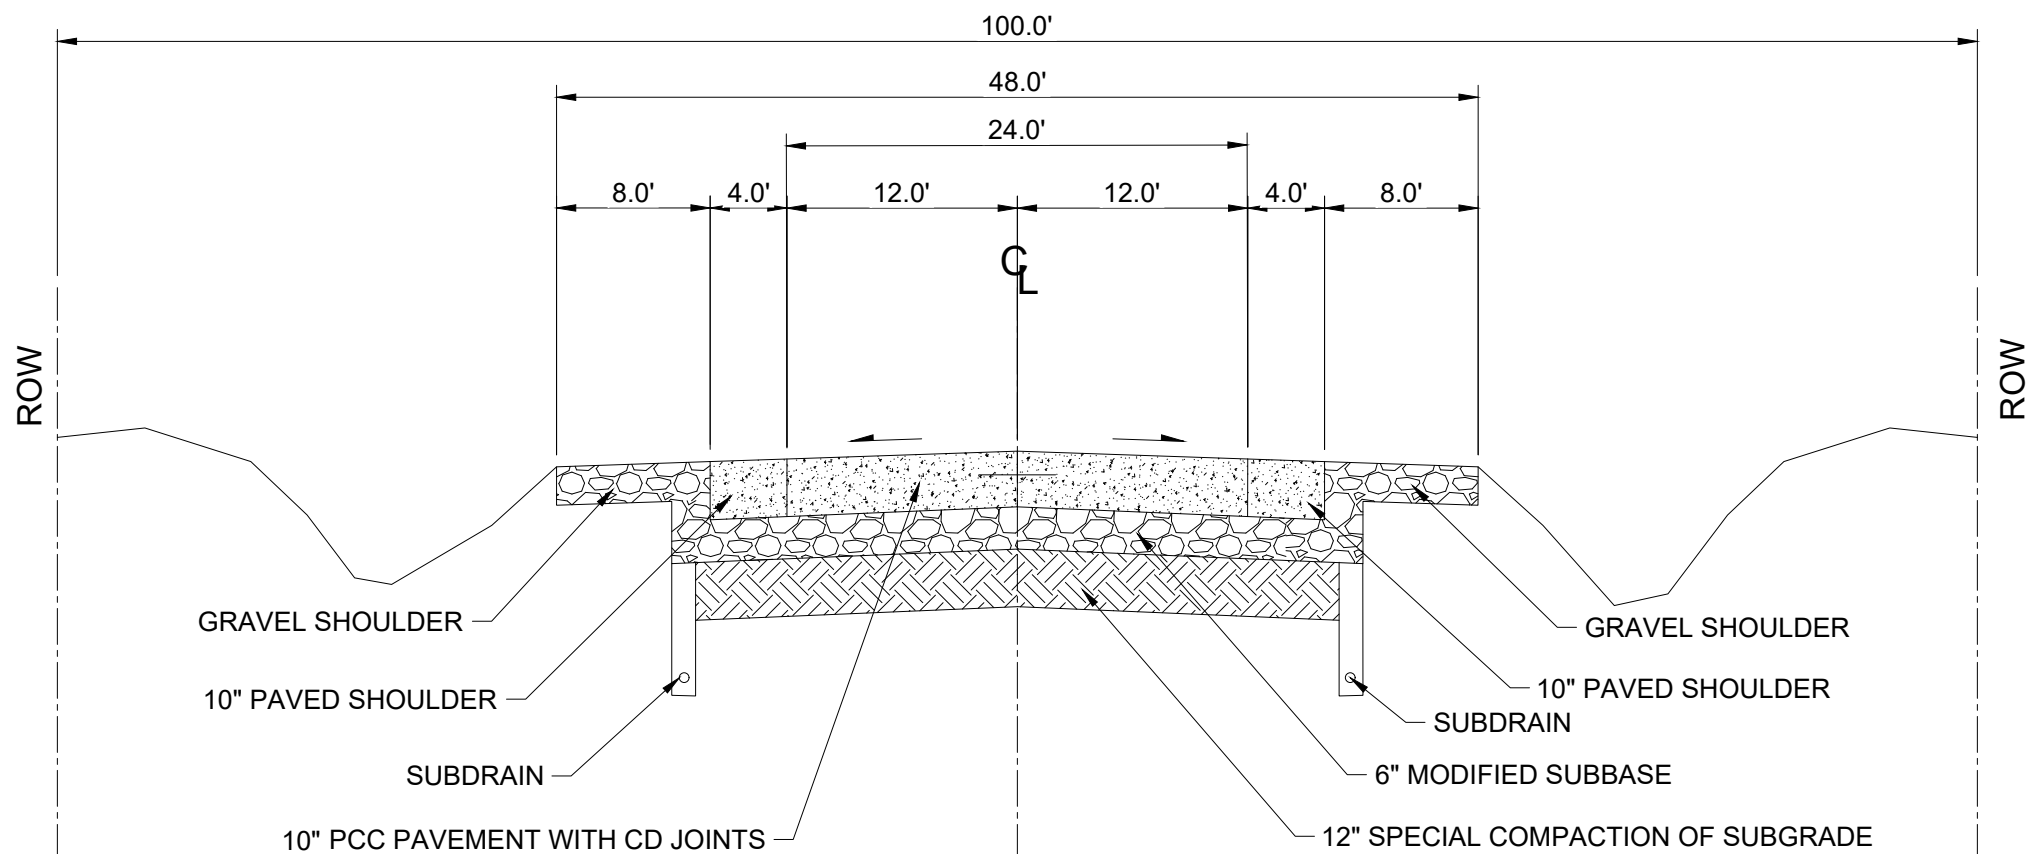

1 N DIVISION STREET - TYPICAL RURAL ROADWAY SECTION
NOT TO SCALE

City of Davenport

Department: Community Planning & Economic Development
Contact Info: Brian Heyer | 563-326-7735

Action / Date
4/28/2021

Subject:

Resolution setting a Public Hearing concerning the proposed conveyance of vacated public rights-of-way, that being a part of East 11th Street between Perry Street and Pershing Avenue, a portion of an alley in block 89 of LeClaire's 8th addition, and a portion of an alley in block 96 of LeClaire's 8th addition (Palmer College of Chiropractic, petitioner). [Ward 3]

Recommendation:

Adopt the Resolution.

Background:

The City currently owns the vacated public rights-of-way that were vacated at the March 24, 2021 City Council meeting and desires to sell its interest in this real estate. Palmer College of Chiropractic would to acquire this property.

Per Iowa law, a City must hold a Public Hearing prior to conveying its interest in real property. Adoption of this Resolution will set the Public Hearing for Wednesday, May 5, 2021 at 5:30 p.m. in the Council Chambers at Davenport City Hall, 226 West Fourth Street, Davenport, Iowa.

ATTACHMENTS:

Type	Description
▢ Resolution Letter	Resolution

REVIEWERS:

Department	Reviewer	Action	Date
Legal	Admin, Default	Approved	4/16/2021 - 10:37 AM

Resolution No. _____

Resolution offered by Alderman Gripp.

RESOLVED by the City Council of the City of Davenport.

RESOLUTION setting a Public Hearing concerning the proposed conveyance of vacated public rights-of-way, that being a part of East 11th Street between Perry Street and Pershing Avenue, a portion of an alley in block 89 of LeClaire's 8th addition, and a portion of an alley in block 96 of LeClaire's 8th addition (Palmer College of Chiropractic, petitioner).

WHEREAS, the City of Davenport currently owns the recently vacated public rights-of-way:

That part of East 11th Street located between Perry Street and Pershing Avenue, in the City of Davenport, County of Scott, State of Iowa, more particularly described as follows: Beginning at the southeast corner of Block 96 in LeClaire's 8th Addition; Thence South 02°52'09" East, a distance of 60.01 feet to the northeast corner of Block 89 in LeClaire's 8th Addition; Thence South 88°01'40" West along the north line of said Block 89, a distance of 321.23 feet to the northwest corner of said Block 89; Thence North 02°07'42" West, a distance of 61.84 feet to the southwest corner of said Block 96; Thence North 88°21'23" East along the south line of said Block 96, a distance of 320.47 feet to the Point of Beginning. The above-described parcel contains 19,545 square feet, more or less. For the purpose of this description bearings are based on the Iowa State Plane Coordinate System, South Zone, North American Datum of 1983 (2011 Adjustment).

And

Part of a 20-foot alley located partly in Block 89 of LeClaire's 8th Addition and partly in Outlot 30 of LeClaire's 2 nd Addition in the city of Davenport, County of Scott, State of Iowa, more particularly described as follows: Commencing at the at the northeast corner of Lot 5 in said Block 89; Thence South 01°50'01" East along the east line of said Block 89, a distance of 185.98 feet to the northerly line of said alley and the Point of Beginning; Thence continuing South 01°50'01" East along said east line, a distance of 20.00 feet to the southerly line of said alley; Thence South 88°02'49" West along said southerly line, a distance of 151.54 feet to the easterly line of said alley; Thence South 01°50'34" East along said easterly line, a distance of 108.54 feet; Thence South 87°15'17" West, a distance of 20.00 feet to the westerly line of said alley; Thence North 01°50'34" West along said westerly line, a distance of 128.82 feet to the northerly line of said alley; Thence North 88°02'49" East along said northerly line, a distance of 171.54 feet to the Point of Beginning. The above-described parcel contains 5,604 square feet, more or less. For the purpose of this description Bearings are based on the Iowa State Plane Coordinate System, South Zone, North American Datum of 1983 (2011 Adjustment).

And

Part of a 20-foot alley located in Block 96 of LeClaire's 8th Addition in the city of Davenport, County of Scott, State of Iowa, more particularly described as follows: Beginning at the southeast corner of Lot 5 in said Block 96; Thence South 01°53'25" East along the east line of said Block 96, a distance of 20.00 feet to the south line of said alley; Thence South 88°25'19" West along said south line, a distance of 204.63 feet; Thence North 01°30'45" West, a distance of 20.00 feet to the north line of said alley; Thence North 88°25'19" East along said north line, a distance of 204.50 feet to the Point of Beginning. The above-described parcel contains 4,091 square feet, more or less. For the purpose of this description Bearings are based on the Iowa State Plane Coordinate System, South Zone, North American Datum of 1983 (2011 Adjustment); and

WHEREAS, the City of Davenport desires to sell its interest in the aforementioned real estate; and

WHEREAS, Palmer College of Chiropractic would like to acquire said property; and

WHEREAS, Iowa law requires a city to hold a Public Hearing prior to conveying its interest in real property.

NOW, THEREFORE, BE IT RESOLVED, by the City Council of the City of Davenport that a Public Hearing concerning the proposed conveyance of vacated public rights-of-way known as part of East 11th Street between Perry Street and Pershing Avenue and a portion of two alleys, one in Block 89 and the other in Block 96 of LeClaire's 8th Addition, legally described above, will be held on May 5, 2021 at 5:30 p.m. in the Council Chambers at Davenport City Hall, 226 West Fourth Street, Davenport, Iowa.

Passed and approved this 28th day of April, 2021.

Approved:

Attest:

Mike Matson
Mayor

Brian Krup
Deputy City Clerk

City of Davenport

Department: Public Safety
Contact Info: Brian Krup | 563-326-6163

Action / Date
4/28/2021

Subject:

Resolution approving street, lane, or public ground closures on the listed dates and times to hold outdoor events.

Sandra Gonzalez; Birthday party; 418 Oak Street; Friday, April 30, 2021 2:00 p.m. – 11:30 p.m.;
Closure: Oak Street from 5th Street to just north of the alley. [Ward 3]

St. Paul Lutheran Church; Outdoor worship service; 2136 Brady Street; Sunday, May 9, 2021 8:00 a.m. - 12:00 p.m.; **Closure:** Lombard Street between Brady Street and Main Street. [Ward 5]

River Music Experience; QCCT Donor Reception; 129 Main Street; Tuesday, June 8, 2021 9:00 a.m. - 9:00 p.m.; **Closure:** Main Street from River Drive to 2nd Street (Redstone parking ramp will be accessible from Brady Street; exit for US Bank drive-thru will remain open until 3:30 p.m.). [Ward 3]

City of Davenport Parks and Recreation; YouthFest 2021; Fejervary Park | 1800 West 12th Street; Wednesday, July 14, 2021 7:00 a.m. - 3:00 p.m.; **Closure:** Park road from Wilkes Avenue at West 12th Street to just north of the Family Aquatic Center parking lot. [Ward 4]

Quad City Arts; Riverssance Festival of Fine Arts; Lindsay Park | 2200 East 11th Street; 8:00 a.m. Friday, September 17, 2021 - 7:00 p.m. Sunday, September 19, 2021; **Closure:** East 11th Street between Jersey Ridge Road and Hillcrest Avenue. [Ward 6]

Recommendation:

Adopt the Resolution.

Background:

Per the City's Special Events Policy, City Council will approve street, lane, or public ground closures based on the recommendation of the Special Events Committee.

ATTACHMENTS:

Type	Description
▢ Resolution Letter	Resolution
▢ Backup Material	Gonzalez Birthday Party Map
▢ Backup Material	Gonzalez Birthday Party Street Closure Petition
▢ Backup Material	St. Paul Lutheran Church Outdoor Worship Service Map
▢ Backup Material	QCCT Donor Reception Map
▢ Backup Material	YouthFest Map
▢ Backup Material	Riverssance Festival Map
▢ Backup Material	Riverssance Festival Letter to Neighbors

REVIEWERS:

Department

City Clerk

Reviewer

Admin, Default

Action

Approved

Date

4/15/2021 - 1:41 PM

Resolution No. _____

Resolution offered by Alderman Ambrose.

RESOLVED by the City Council of the City of Davenport.

RESOLUTION approving street, lane, or public ground closures on the listed dates and times to hold outdoor events.

WHEREAS, the City, through its Special Events Policy, has accepted the following applications to hold outdoor events on the following dates; and

WHEREAS, upon review of the applications it has been determined that the streets, lanes, or public grounds on the dates and times listed below will need to be closed.

NOW, THEREFORE, BE IT RESOLVED that the City Council approves and directs staff to proceed with the temporary closure of the following streets, lanes, or public grounds on the following dates and times:

Sandra Gonzalez; Birthday party; 418 Oak Street; Friday, April 30, 2021 2:00 p.m. – 11:30 p.m.;
Closure: Oak Street from 5th Street to just north of the alley. [Ward 3]

St. Paul Lutheran Church; Outdoor worship service; 2136 Brady Street; Sunday, May 9, 2021 8:00 a.m. - 12:00 p.m.; **Closure:** Lombard Street between Brady Street and Main Street. [Ward 5]

River Music Experience; QCCT Donor Reception; 129 Main Street; Tuesday, June 8, 2021 9:00 a.m. - 9:00 p.m.; **Closure:** Main Street from River Drive to 2nd Street (Redstone parking ramp will be accessible from Brady Street; exit for US Bank drive-thru will remain open until 3:30 p.m.). [Ward 3]

City of Davenport Parks and Recreation; YouthFest 2021; Fejervary Park | 1800 West 12th Street; Wednesday, July 14, 2021 7:00 a.m. - 3:00 p.m.; **Closure:** Park road from Wilkes Avenue at W 12th Street to just north of the Family Aquatic Center parking lot. [Ward 4]

Quad City Arts; Riverssance Festival of Fine Arts; Lindsay Park | 2200 East 11th Street; 8:00 a.m. Friday, September 17, 2021 - 7:00 p.m. Sunday, September 19, 2021; **Closure:** East 11th Street between Jersey Ridge Road and Hillcrest Avenue. [Ward 6]

Passed and approved this 28th day of April, 2021.

Approved:

Attest:

Mike Matson
Mayor

Brian Krup
Deputy City Clerk





CITY OF DAVENPORT

STREET CLOSING PETITION FOR SPECIAL EVENTS

On the 30 day of April, 2021 during the hours of 10am - 11pm
there is proposed a street closing, requested by Sandra Gonzalez, which will
require the closing of Oak st between 5th street and
Alley.

*Please sign your name and print address below and indicate whether you are in favor of the street closure, opposed to the street closure, or not concerned (mark one).

NAME AND ADDRESS	IN FAVOR	OPPOSED	NOT CONCERNED
<u>Connie Kulbrecht</u>	☒	☐	☐
<u>2101 W 5th St, DAV, IA 52802-1009</u>			
<u>563. 570-1886</u>			
<u>2041 5th St. - could not get ahold of</u>			
<u>4/10 morning</u>			
<u>4/13 6:30 pm</u>			
<u>4/14 7:30 pm</u>			

* If more space is needed, please use additional sheets.

* If you are unable to make contact with a resident/business, please indicate the date(s) and time(s) you attempted.

Sandra Gonzalez
Signature of Applicant

4/15/21
Date

Office of the City Clerk
563-326-6163

226 West Fourth Street
Davenport, Iowa 52801

Email: Brian.Krup@davenportiowa.com



QCCT Event Map: June 8, 2021 // 4-8pm event time 9am-9pm street closure

----- River Drive OPEN -----

X -- X -- X -- Barricades -- X -- X -- X

↑
Main St.
↓

FIGGE

**Redstone
Parking
Ramp**
(Closed on
Main, Open
on Brady)

US Bank Drive Thru Exit
OPEN until 3:30pm, Closed
3:30pm - end of event

RME Alley
(no throughway)

**RME
BUILDING**

* Bathrooms
Inside RME
for event use

Bar

Partner &
Food Tables

Seating
Area

**US Bank
BUILDING**

← Sidewalks open →

Stage

X -- X -- X -- Barricades -- X -- X -- X

← Sidewalk open →

----- 2ND STREET OPEN -----

↑
Main St.
↓



2019

YOUTHFEST PARKING

Street Closed

Vendor/
Handicap
Parking

Fejervary Park

Fejervary
Park

No Parking On Street

1800

Street Closed

Street Closed

W 12TH ST

Overflow
Parking

Overflow
Parking

Overflow
Parking
(Putnam)

WILKES AVE

N DIVISION ST

W 13TH ST

DAVIE ST

1310

1307

1304

1302

1310

1306

1304

1302

1228

1220

1227

1223

1219

1230

1226

1227

1223

1219

1230

1226

1227

1223

1219

1310

1307

1304

1302

1310

1306

1304

1302

1228

1220

1227

1223

1219

1230

1226

1227

1223

1219

1230

1226

1227

1223

1219

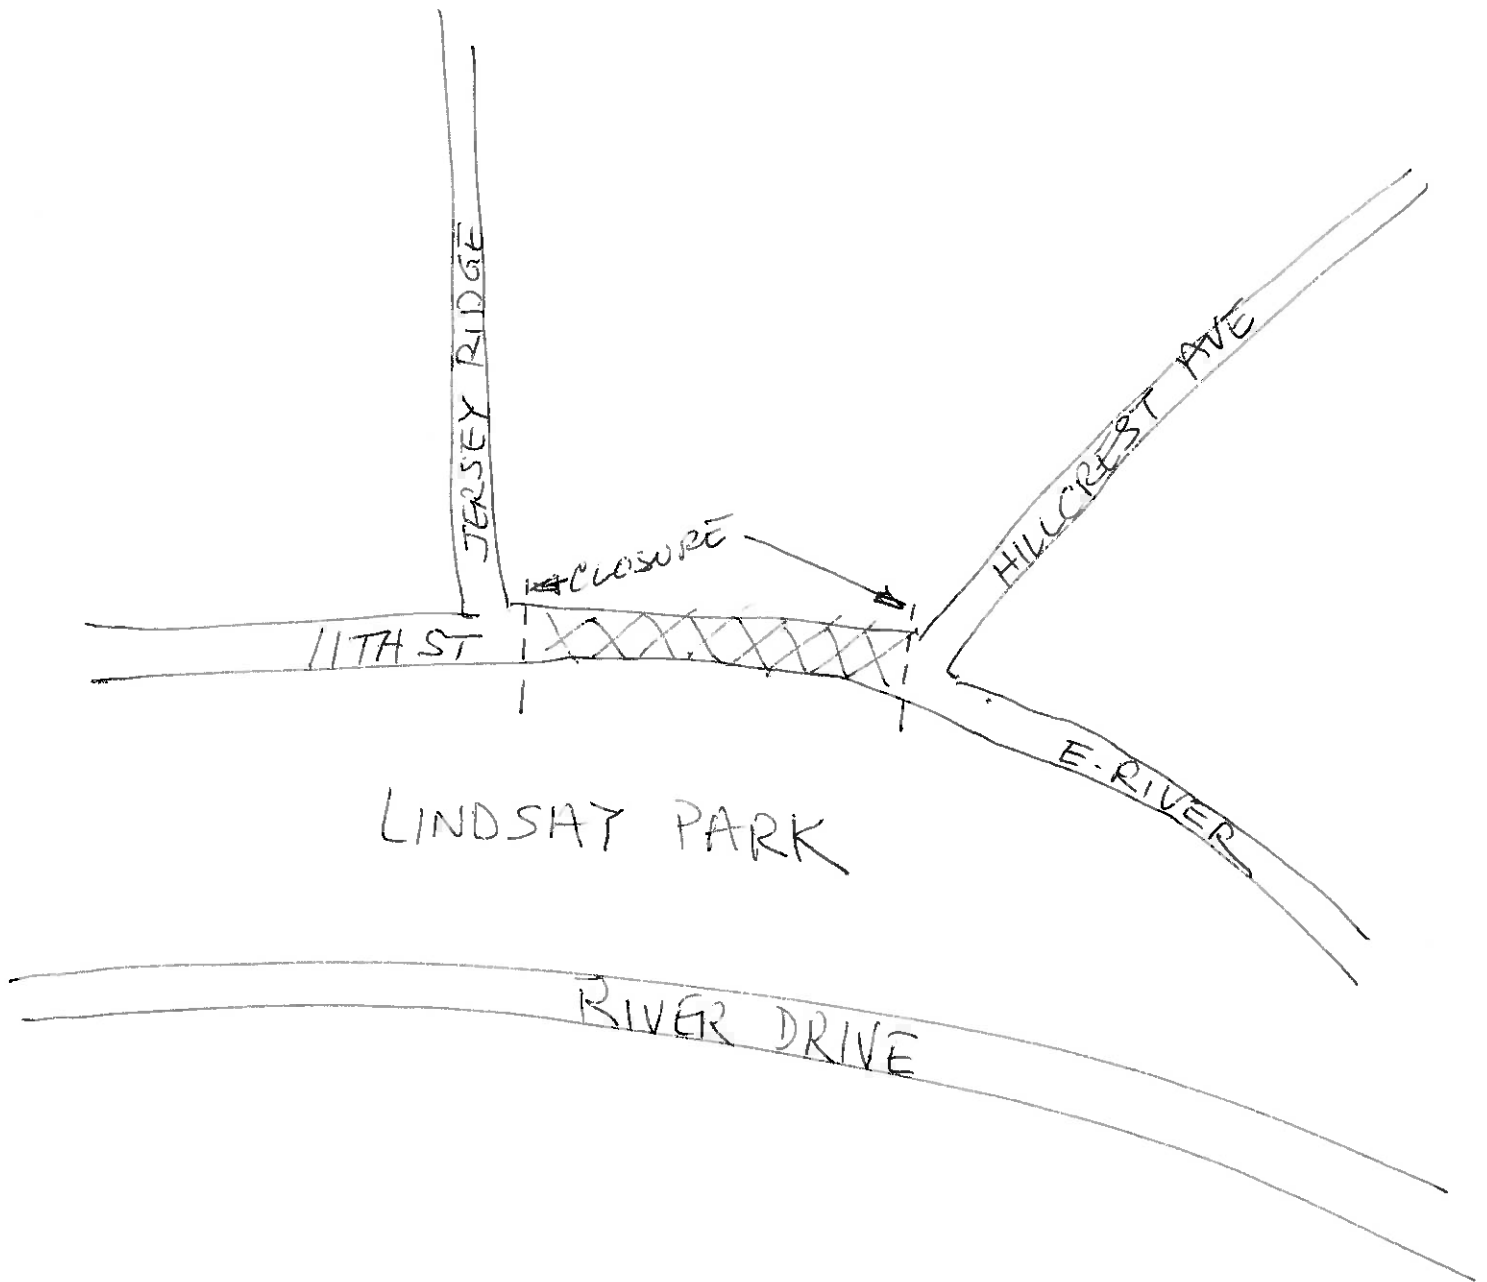

Riverssance Festival of Fine Arts
33rd Annual Show
September 18 & 19
Saturday 10-5
Sunday 10-4

Quad City Arts' Riverssance Festival of Fine Arts will be celebrating its' 33rd year in 2021 as the premier fine arts festival of the Quad Cities, showcasing top artist from throughout North America. The Riverssance Festival is located in Upper Lindsay Park on a senic hill overlooking the Mississippi River in the historic Village of East Davenport. Riverssance will feature a free children's art tent, wine tasting, gourmet food and live regional music.

As in the past 11th Street will be closed between Jersey Ridge and Hillcrest Ave beginning Friday morning September 17th through Sunday evening September 19th. We appologize for the inconvenience this may cause you. Please accept these two entry passes as our thank you for your support and join us in this celebration of the arts.

If you have any questions or concerns please contact me:

Jim Cronk, Riverssance Committee

jecronk01@aol.com

563-650-6814

City of Davenport

Department: Public Works - Admin
Contact Info: Tom Leabhart | 563-327-5155

Action / Date
4/28/2021

Subject:

Resolution awarding the contract for repairs on the Credit Island causeway to Tri City Blacktop of Bettendorf, Iowa in the amount of \$211,744.77, CIP #35050. [Ward 1]

Recommendation:

Adopt the Resolution.

Background:

An Invitation to Bid was issued on March 23, 2021 to 175 vendors. On April 12, 2021, Purchasing received and opened three responsive and responsible bids.

This project covers repairing the causeway on Credit Island. Milling, resurfacing, and full-depth patching shall be completed by the contractor.

Funding for this project is from CIP #35050 and a FEMA grant.

ATTACHMENTS:

Type	Description
▣ Resolution Letter	Resolution
▣ Backup Material	Bid Tabulation

REVIEWERS:

Department	Reviewer	Action	Date
Public Works - Admin	Moses, Trish	Approved	4/14/2021 - 1:06 PM
Public Works Committee	Moses, Trish	Approved	4/14/2021 - 1:07 PM
City Clerk	Admin, Default	Approved	4/14/2021 - 1:58 PM

Resolution No. _____

Resolution offered by Alderman Dunn.

RESOLVED by the City Council of the City of Davenport.

RESOLUTION awarding the contract for repairs on the Credit Island causeway to Tri City Blacktop of Bettendorf, Iowa in the amount of \$211,744.77, CIP #35050.

WHEREAS, the City needs to contract for this project to maintain sound infrastructure accessing Credit Island.

NOW, THEREFORE, BE IT RESOLVED, by the City Council of the City of Davenport that the contract for the Credit Island Causeway Repairs project with Tri City Blacktop of Bettendorf, Iowa is approved.

Passed and approved this 28th day of April, 2021.

Approved:

Attest:

Mike Matson
Mayor

Brian Krup
Deputy City Clerk

**CITY OF DAVENPORT, IOWA
BID TABULATION**

DESCRIPTION: CREDIT ISLAND CAUSEWAY REPAIRS

BID NUMBER: 21-91

OPENING DATE: APRIL 12, 2021

GL ACCOUNT NUMBER: CIP #35050, FEMA FUNDING

RECOMMENDATION: AWARD THE CONTRACT TO TRI CITY BLACKTOP OF
BETTENDORF, IA

<u>VENDOR NAME</u>	<u>PRICE</u>
Tri City Blacktop of Bettendorf, IA	\$211,744.77
Brandt Construction Co. of Milan, IL	\$260,168.74
Manatts, Inc. - Eastern Iowa Division of Camanche, IA	\$319,200.58

Approved By  4-14-2021
Purchasing Agent Date

Approved By  4-14-21
Public Works Director Date

Approved By  4-14-21
Budget/CIP Date

Approved By  4/14/21
Chief Financial Officer Date

City of Davenport

Department: Public Works - Admin
Contact Info: Nicole Gleason | 563-326-7734

Action / Date
4/28/2021

Subject:

Resolution awarding the contract for the CY 2021 ADA Ramp Program to Kelly Construction of Davenport, Iowa in the amount of \$255,070, CIP #28026. [All Wards]

Recommendation:

Adopt the Resolution.

Background:

On March 15, 2021, an Invitation to Bid was issued and sent to contractors. The Purchasing Division opened bids on April 13, 2021. See attached bid tab.

This project will provide for ADA compliant curb ramps at various locations throughout the City. The locations are based upon Department of Justice requirements and roadway repairs performed by City crews.

Funding for this project is from CIP #28026 Civic Access Program. These funds are available from the sale of General Obligation Bonds.

ATTACHMENTS:

Type	Description
▣ Resolution Letter	Resolution
▣ Cover Memo	Bid Tab

REVIEWERS:

Department	Reviewer	Action	Date
Public Works - Admin	Moses, Trish	Approved	4/14/2021 - 12:45 PM
Public Works Committee	Moses, Trish	Approved	4/14/2021 - 12:46 PM
City Clerk	Admin, Default	Approved	4/14/2021 - 12:52 PM

Resolution No. _____

Resolution offered by Alderman Dunn.

RESOLVED by the City Council of the City of Davenport.

RESOLUTION awarding the contract for the CY 2021 ADA Ramp Program to Kelly Construction of Davenport, Iowa in the amount of \$255,070, and authorizing Mayor Mike Matson or designee to sign and manage any related agreements.

WHEREAS, the City needs to contract for the CY2021 ADA Ramp Program; and

WHEREAS, Kelly Construction of Davenport IA was the lowest responsive and responsible bidder;

NOW THEREFORE, IT IS HEREBY RESOLVED by the City Council of the City of Davenport, Iowa, that:

1. the contract for the CY 2021 ADA Ramp Program with Kelly Construction of Davenport, Iowa is approved; and
2. Mayor Mike Matson or designee is authorized to sign and manage any related agreements.

Passed and approved this 28th day of April, 2021.

Approved:

Attest:

Mike Matson
Mayor

Brian Krup
Deputy City Clerk

CITY OF DAVENPORT, IOWA
BID TABULATION

DESCRIPTION: CY2021 ADA RAMP PROGRAM

BID NUMBER: 21-89

OPENING DATE: MARCH 29, 2021

ACCOUNT NUMBER: 70629681 530350 28026 CIVIC ACCESS PROGRAM

RECOMMENDATION: AWARD THE CONTRACT TO KELLY CONSTRUCTION
OF DAVENPORT IA

<u>VENDOR NAME</u>	<u>PRICE</u>
Kelly Construction of Davenport IA	\$255,070

Approved By Krista Keller 4-14-2021
Purchasing Date

Approved By Nicole McCusmon 4-24-2021
Dept. Director Date

Approved By Brandi Coe 4-14-21
Budget/CIP Date

Approved By [Signature] 4/14/21
Assistant Finance Director Date

City of Davenport

Department: Public Works - Admin
Contact Info: Tom Leabhart | 563-327-5155

Action / Date
4/28/2021

Subject:

Resolution approving the plans, specifications, form of contract, and estimate of cost for the Emeis Golf Course Maintenance Facility, CIP #64073. [Ward 1]

Recommendation:

Adopt the Resolution.

Background:

The existing structure is outdated and does not meet the needs of the Park Department. Construction will provide for a 2,837 square foot shop area and will allow for the future addition of office space and a restroom.

The project is scheduled to be bid in May of 2021 with construction being completed by September 2021. Funding for the Emeis Golf Course Maintenance Facility is established within CIP #64073. The current estimate is \$258,110.

This Resolution will allow the project to move forward to bidding.

ATTACHMENTS:

Type	Description
▢ Resolution Letter	Resolution

REVIEWERS:

Department	Reviewer	Action	Date
Public Works - Engineering	Moses, Trish	Approved	4/14/2021 - 10:42 AM
Public Works Committee	Moses, Trish	Approved	4/14/2021 - 10:51 AM
City Clerk	Admin, Default	Approved	4/14/2021 - 12:53 PM

Resolution No. _____

Resolution offered by Alderman Dunn.

RESOLVED by the City Council of the City of Davenport.

RESOLUTION approving the plans, specifications, form of contract, and estimate of cost for the Emeis Golf Course Maintenance Facility, CIP #64073.

WHEREAS, plans, specifications, form of contract, and estimate of cost were filed with the City Clerk of Davenport, Iowa for the Emeis Golf Course Maintenance Facility; and

WHEREAS, notice of Hearing on the plans, specifications, and form of contract was published as required by law.

NOW, THEREFORE, BE IT RESOLVED, by the City Council of the City of Davenport that, said plans, specifications, form of contract, and estimate of cost are hereby approved for the Emeis Golf Course Maintenance Facility.

Passed and approved this 28th day of April, 2021.

Approved:

Attest:

Mike Matson
Mayor

Brian Krup
Deputy City Clerk

City of Davenport

Department: Public Works - Admin
Contact Info: Sandy Doran | 563-326-7756

Action / Date
4/28/2021

Subject:

Resolution approving the plans, specifications, form of contract, and estimate of cost for the FY 2021/2022 Manhole Rehabilitation/Replacement & CIPP Lining Program, CIP #30050. [All Wards]

Recommendation:

Adopt the Resolution.

Background:

This combined program addresses many of the manholes of the sanitary collection system that are structurally deficient and allow for inflow and infiltration. In addition, the program rehabilitates existing sanitary sewers through the use of cured-in-place pipe (CIPP) liners. The CIPP product has been proven to eliminate leaking joints, restore structural integrity to damaged sewers and provide increased flow capacity without the cost of open excavation.

The rehabilitation of the manholes and sanitary sewer pipes is needed to comply with the Iowa Department of Natural Resources (IDNR) Administrative Consent Order.

This program is a combined effort by the Sewer and Engineering Divisions of the Public Works Department. The manhole and sanitary sewer pipe rehabilitation areas were based on inflow and infiltration studies and inspections by City Staff.

Funds for the Fiscal Year 2021/2022 Manhole Rehabilitation/Replacement & CIPP Lining Program are budgeted in CIP Project #30050 funded at \$2,500,000 in bonds abated by sewer funds.

ATTACHMENTS:

Type	Description
▢ Resolution Letter	Resolution

REVIEWERS:

Department	Reviewer	Action	Date
Public Works - Engineering	Moses, Trish	Approved	4/14/2021 - 10:56 AM
Public Works Committee	Moses, Trish	Approved	4/14/2021 - 11:05 AM
City Clerk	Admin, Default	Approved	4/14/2021 - 12:53 PM

Resolution No. _____

Resolution offered by Alderman Dunn.

RESOLVED by the City Council of the City of Davenport.

RESOLUTION approving the plans, specifications, form of contract, and estimate of cost for the FY 2021/2022 Manhole Rehabilitation/Replacement & CIPP Lining Program, CIP Project #30050.

WHEREAS, on the 13th day of April, 2021, plans, specifications, form of contract, and estimate of cost were filed with the City Clerk of Davenport, Iowa for the FY 2021/2022 Manhole Rehabilitation/Replacement & CIPP Lining Program within the City of Davenport, Iowa; and

WHEREAS, notice of Hearing on plans, specifications, and form of contract was published as required by law.

NOW, THEREFORE, BE IT RESOLVED, by the City Council of the City of Davenport that said plans, specifications, form of contract, and estimate of cost are hereby approved as the plans, specifications, form of contract, and estimate of cost for said FY 2021/2022 Manhole Rehabilitation/Replacement & CIPP Lining Program.

Passed and approved this 28th day of April, 2021.

Approved:

Attest:

Mike Matson
Mayor

Brian Krup
Deputy City Clerk

City of Davenport

Department: Public Works - Admin
Contact Info: Brian Schadt | 563-326-7786

Action / Date
4/28/2021

Subject:

Resolution approving the plans, specifications, form of contract, and estimate of cost for the Emerald Drive Reconstruction Project, CIP #35046. [Ward 1]

Recommendation:

Adopt the Resolution.

Background:

This project will remove the existing concrete pavement on Emerald Dr. from West Central Park Avenue to West Lombard Street and replace it with new sub-drains, drainable base, and concrete pavement. Driveway approaches will also be removed and replaced as necessary.

Funding is available through CIP #35046. The estimated project cost is \$515,000.

ATTACHMENTS:

Type	Description
▣ Resolution Letter	Resolution

REVIEWERS:

Department	Reviewer	Action	Date
Public Works - Engineering	Moses, Trish	Approved	4/14/2021 - 11:06 AM
Public Works Committee	Moses, Trish	Approved	4/14/2021 - 11:06 AM
City Clerk	Admin, Default	Approved	4/14/2021 - 1:10 PM

Resolution No. _____

Resolution offered by Alderman Dunn.

RESOLVED by the City Council of the City of Davenport.

RESOLUTION approving the plans, specifications, form of contract, and estimate of cost for the Emerald Drive Reconstruction project, CIP #35046.

WHEREAS, plans, specifications, form of contract, and estimate of cost were filed with the City Clerk of Davenport, Iowa the Emerald Drive Reconstruction project, CIP #35046; and

WHEREAS, notice of Hearing on the plans, specifications, and form of contract was published as required by law.

NOW, THEREFORE, BE IT RESOLVED, by the City Council of the City of Davenport that said plans, specifications, form of contract, and estimate of cost are hereby approved as the plans, specifications, form of contract, and estimate of cost for the Emerald Drive Reconstruction project, CIP #35046.

Passed and approved this 28th day of April, 2021.

Approved:

Attest:

Mike Matson
Mayor

Brian Krup
Deputy City Clerk

City of Davenport

Department: Public Works - Admin
Contact Info: Zach Peterson | 563-328-6709

Action / Date
4/28/2021

Subject:

Resolution approving the plans, specifications, form of contract, and estimate of cost for the River Heritage Park | Phase III project, CIP #68013. [Ward 3]

Recommendation:

Adopt the Resolution.

Background:

The City of Davenport is set commence Phase III of construction at River Heritage Park along the Davenport Riverfront.

Once completed, project upgrades as part of this construction phase will include the following:

1. Construction of a 2-acre Great Lawn feature along with associated landscaping improvements.
2. Construction of a 525 LF riverwalk extension, including LED lighting, site furnishings, and connecting paths which will provide access to the future American Cruise Lines gate.
3. On-site electrical upgrades including a utility pedestal to accommodate existing and future park electrical needs.
4. Grading to prep the site for future entry/drop off and mound feature construction phases.

The above outlined improvements are being scheduled for a spring 2021 bid for summer 2021 construction. Substantial completion is estimated to occur in time for an anticipated fall opening.

The total project cost for this project scope with contingency is currently estimated at \$615,819.

Additional site improvements concurrently underway under a separate contract include structural seawall repair and railing re-installation. A future contract to install a water main on site will conclude the construction activities in the upcoming months which will complete the whole CIP scope.

ATTACHMENTS:

Type	Description
▣ Resolution Letter	Resolution

REVIEWERS:

Department	Reviewer	Action	Date
Public Works - Engineering	Moses, Trish	Approved	4/14/2021 - 11:42 AM
Public Works Committee	Moses, Trish	Approved	4/14/2021 - 11:43 AM
City Clerk	Admin, Default	Approved	4/14/2021 - 1:11 PM

Resolution No. _____

Resolution offered by Alderman Dunn.

RESOLVED by the City Council of the City of Davenport.

RESOLUTION approving the plans, specifications, form of contract, and estimate of cost for the River Heritage Park | Phase III project, CIP #68013.

WHEREAS, plans, specifications, form of contract, and estimate of cost were filed with the City Clerk of Davenport, Iowa for the River Heritage Park | Phase III project; and

WHEREAS, notice of Hearing on plans, specifications, and form of contract was published as required by law.

NOW, THEREFORE, BE IT RESOLVED, by the City Council of the City of Davenport that said plans, specifications, form of contract, and estimate of cost are hereby approved as the plans, specifications, form of contract, and estimate of cost for the River Heritage Park | Phase III project.

Passed and approved this 28th day of April, 2021.

Approved:

Attest:

Mike Matson
Mayor

Brian Krup
Deputy City Clerk

City of Davenport

Department: Community Planning & Economic Development
Contact Info: Bruce Berger | 563-326-7769

Action / Date
4/28/2021

Subject:

Motion approving the Amended Annual Action Plan for Year 46 (July 1, 2020 - June 30, 2021) for the CDBG and HOME Programs. [All Wards]

Recommendation:

Pass the Motion.

Background:

Each year, the City must submit an Annual Action Plan (AAP) to the Department of Housing and Urban Development (HUD). This plan is required to receive Community Development Block Grant (CDBG) and HOME Investment Partnership (HOME) funds. The plan for Program Year 46 (Federal Fiscal Year 2020/city fiscal year 2021) covers the period from July 1, 2020 through June 30, 2021. The plan was submitted to HUD, and was approved on July 8, 2020.

The AAP identifies the goals and needs for the CDBG and HOME programs, including the objectives to be addressed, which were approved by Council at the November 13, 2019 meeting, and the allocations of the federal entitlement funds which were approved by Council at the March 25, 2020 meeting.

In light of the unprecedented impacts of COVID-19, HUD has instructed communities receiving the CDBG and HOME grants to amend their current Annual Action Plans to incorporate COVID-19 response funding and activities. HUD published suspensions, waivers and guidance that included the public comment period being reduced from 30 days to 5 days along with a virtual public hearing. Notice of the public comment period was published in the Quad City Times on April 15, 2021 and the required 5-day comment period will run from April 16-20, 2021.

This substantial amendment to the 2020 Annual Action Plan will enable the City to do the following:

Add the additional CDBG-CV funding (CV-3) which along with CV-1 totals \$1,460,804 and will provide financial relief to assist small businesses in Davenport that have lost revenue due to COVID-19. The funding will provide forgivable loans to businesses negatively affected by COVID-19. Program will provide economic development assistance including loans, loan guarantees, grants, microenterprise assistance, and infrastructure development to businesses impacted by COVID-19 and in need of assistance to stabilize, create and/or retain jobs in Davenport. Loans and grants provided could be made available for operating capital, acquisition, rehabilitation, demolition, slum blight prevention/removal. At least 51% of the jobs created or retained by the assisted small businesses must be made available to low/moderate income people.

Additionally CDBG-CV CARES Act funding will provide for a variety of public service activities serving low to moderate income clientele impacted negatively by COVID-19. Service programs for Davenport households that could include child care, before and after school programs, summer programs, senior programs, mental health services, and legal services for low to moderate income families. Homeless and Transitional Housing programs could provide short-term

rental/mortgage payments, referrals, service coordination, one-time crisis assistance to prevent homelessness, meal services, and funding for the staff to implement these activities. A percentage of staff costs will be covered by the City's CDBG-CV grants.

It is unknown at this time if additional CDBG funding will be made available to the City by HUD through the CARES Act but will be used for the same purpose of the initial allocations indicated above which is to prepare, prevent and respond to the spread of coronavirus (COVID-19) and facilitate assistance to eligible households and persons economically impacted by COVID-19. Additional proposed activities, if any, will be made available through future public notices which will provide the public 5-days to comment on the proposed activities. These notices will be printed in the local newspapers and posted online on the City of Davenport's website at www.davenportiowa.com.

Passage of this Motion will approve the amended Year 46 Annual Action Plan, subject to completion of the required 5-day comment period, and authorizes the City Administrator or her designees to submit the amendment to HUD and sign necessary documents and agreements.

REVIEWERS:

Department	Reviewer	Action	Date
Community Development Committee	Berger, Bruce	Approved	4/15/2021 - 1:33 PM
City Clerk	Admin, Default	Approved	4/15/2021 - 2:42 PM

City of Davenport

Department: Community Planning & Economic Development
Contact Info: Bruce Berger | 563-326-7769

Action / Date
4/28/2021

Subject:

Motion approving the Annual Action Plan for Year 47 (July 1, 2021 - June 30, 2022) for the CDBG and HOME Programs and authorizing the City Administrator or her designees to sign necessary documents and agreements. [All Wards]

Recommendation:

Pass the Motion.

Background:

Each year, the City must submit an Annual Action Plan (AAP) to the Department of Housing and Urban Development (HUD), which is required to receive Community Development Block Grant (CDBG) and HOME Investment Partnership (HOME) funds. This plan will cover the city fiscal year from July 1, 2021 through June 30, 2022, which is the second year of the City's current Five Year Consolidated Plan.

The AAP identifies the local objectives to be addressed, which were approved by Council at the November 4, 2020 meeting. The draft Annual Action Plan is available for public comment from March 21, 2021 through April 20, 2021. Passage of this motion will approve the Year 47 Annual Action Plan upon completion of the public comment period, and also authorize the City Administrator or her designees to sign necessary documents and agreements.

REVIEWERS:

Department	Reviewer	Action	Date
Community Development Committee	Berger, Bruce	Approved	4/15/2021 - 12:36 PM

City of Davenport

Department: Public Safety
Contact Info: Brian Krup | 563-326-6163

Action / Date
4/28/2021

Subject:

Motion approving a noise variance request for an event on the listed date and time.

River Music Experience; QCCT Donor Reception; 129 Main Street; Tuesday, June 8, 2021 4:00 p.m. - 8:00 p.m.; Outdoor music/band, over 50 dBA. [Ward 3]

Recommendation:

Pass the Motion.

Background:

The following request for a noise variance has been received pursuant to the Davenport Municipal Code Chapter 8.19 Noise Abatement, Section 8.19.090 Special Variances.

REVIEWERS:

Department	Reviewer	Action	Date
City Clerk	Admin, Default	Approved	4/15/2021 - 3:38 PM

City of Davenport

Department: Public Safety
Contact Info: Jamie Swanson | 563-326-7737

Action / Date
4/28/2021

Subject:
Motion approving beer and liquor license applications.

A. New License, new owner, temporary permit, temporary outdoor area, location transfer, etc. (as noted):

Ward 2

LeClaire Grocery (MK Grocery, Inc) - 1715 W Kimberly Rd - License Type: Class C Beer

B. Annual license renewals (with outdoor area as noted):

Ward 1

Dominga's (Dominga's Authentic Mexican Food, Inc) - 1525 S Concord St - License Type: Class B Beer

Ward 2

Applebee's Neighborhood Grill & Bar (Apple Corps, LP) - 3005 W Kimberly Rd - License Type: Class C Liquor

Pilot Travel Center #636 (Pilot Travel Centers, LLC) - 8200 Northwest Blvd - License Type: Class C Beer

Ward 4

Cedar Street Inn (Fleetfood, Inc) - 810 Cedar St - License Type: Class C Liquor

Ward 6

ALDI, Inc #80 (ALDI, Inc) - 5262 Elmore Ave - License Type: Class C Beer

Ward 7

CASI (Center for Active Seniors, Inc) - 1035 W Kimberly Rd - Outdoor Area - License Type: Beer/Wine

C. Request for exemptions for 19- and 20-year-olds on premises:

Ward 3

RME Courtyard (River Music Experience) - 121 W 2nd St - License Type: Class C Liquor

Recommendation:

Pass the Motion.

Background:

These applications have been reviewed by the Police, Fire, and Zoning Departments.

REVIEWERS:

Department	Reviewer	Action	Date
Public Safety	Admin, Default	Approved	4/14/2021 - 11:43 AM

City of Davenport

Department: Public Works - Admin
Contact Info: Nicole Gleason | 563-326-7734

Action / Date
4/28/2021

Subject:

Motion awarding the contract for the River Heritage Park Seawall Repair project to Bi-State Masonry Inc of Rock Island, Illinois in the amount of \$84,970, CIP #68013. [Ward 3]

Recommendation:

Pass the Motion.

Background:

An Invitation to Bid was issued on March 19, 2021 and sent to contractors. On April 9, 2021, the Purchasing Division opened and read four (4) responsive and responsible bids. See bid tab attached.

This contract is for the structural repair to the Government Seawall at River Heritage Park. The Government Seawall has become significantly deteriorated along those portions at River Heritage Park. This project will repair the wall damage and re-form concrete to provide an aesthetic and clean surface upon which the upcoming Phase III riverwalk expansion can occur.

Funding for this project is from CIP #68013 River Heritage Park Riverwalk Extension. These funds are from the sale of General Obligation Bonds.

ATTACHMENTS:

Type	Description
▣ Cover Memo	Bid Tab for Greensheet

REVIEWERS:

Department	Reviewer	Action	Date
Public Works - Admin	Moses, Trish	Approved	4/14/2021 - 11:40 AM
Public Works Committee	Moses, Trish	Approved	4/14/2021 - 11:42 AM
City Clerk	Admin, Default	Approved	4/14/2021 - 1:14 PM

**CITY OF DAVENPORT, IOWA
BID TABULATION**

DESCRIPTION: RIVER HERITAGE PARK SEAWALL REPAIR

BID NUMBER: 21-92

OPENING DATE: APRIL 9, 2021


GL ACCOUNT NUMBER: 75529681 530350 68013 RIVER HERITAGE PARK
RIVERWALK


RECOMMENDATION: AWARD THE BID TO BI-STATE MASONRY, INC OF
ROCK ISLAND IL

<u>VENDOR NAME</u>	<u>PRICE</u>
Bi-State Masonry Inc of Rock Island IL	\$ 84,970.00
General Constructions Inc of Bettendorf IA	\$ 95,140.00
Minturn Inc of Brooklyn IA	\$185,600.00
Tricon General Construction of Dubuque IA	\$227,000.04

Approved By  4-12-2021
Purchasing Date

Approved By  4-12-2021
Department Director Date

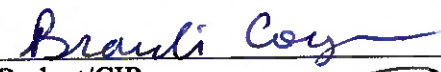Approved By  4-12-21
Budget/CIP Date

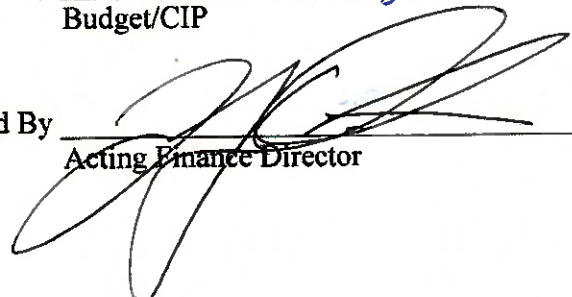Approved By  4/12/21
Acting Finance Director Date

City of Davenport

Department: Public Works - Admin
Contact Info: Zach Peterson | 563-328-6709

Action / Date
4/28/2021

Subject:

Motion awarding the scope of services for the River Heritage Park Safety Railing Removal and Resetting project to Crawford Company of Rock Island, Illinois in the amount of \$55,147, CIP #68013. [Ward 3]

Recommendation:

Pass the Motion.

Background:

The City of Davenport is undertaking the structural repair of the government seawall at River Heritage Park. As part of this project, the existing safety railing will be dismantled, re-finished, and reset into the repaired wall.

Crawford Company, as the original fabricator of the railing, has been named as a sole source provider of the railing and will be working with the seawall repair contractor to ensure the successful dismantling and resetting of the railing panels into the repaired wall.

As part of this construction scope, Crawford Company will execute the following:

Re-Coating of Original Panels:

- Provide the labor to pick up the existing extracted railing and posts from the site.
- Sweep blast assemblies to remove any loose powder coating materials.
- Recoat assemblies black, and bake to ensure proper adhesion.
- Deliver assemblies back to the project site once completed.

Scope Price: \$19,485

Panel Re-Installation:

- Provide the materials and fabrication of steel retaining braces for supporting the wall.
- Provide the lumber, stakes and hardware for the temporary bracing of this railing to be set in position before the new wall cap has been poured.
- Provide the labor and equipment to set the railing segments in position. We will then pull off the site while your civil contractor pours the new concrete wall cap.
- Remove of bracing and site cleanup of these materials.

Scope Price: \$35,662

The above outlined improvements are being scheduled for late spring 2021 construction bid with substantial completion estimated to occur in early summer 2021.

The total project cost under this project scope is \$55,147.

REVIEWERS:

Department	Reviewer	Action	Date
Public Works -	Moses, Trish	Approved	4/14/2021 - 11:34 AM

Engineering

Public Works Committee

City Clerk

Moses, Trish

Admin, Default

Approved

Approved

4/14/2021 - 11:42 AM

4/14/2021 - 1:20 PM

City of Davenport

Department: Public Works - Admin
Contact Info: Kevan Oliver | 563-327-5199

Action / Date
4/28/2021

Subject:

Motion awarding the contract for the purchase of asphalt oils for the 2021 construction season to Bituminous Materials & Supply of Indianapolis, Indiana in the amount of \$2.06/gallon. [All Wards]

Recommendation:

Pass the Motion.

Background:

An Invitation to Bid was issued on March 24, 2021 and was sent to 88 vendors. On April 1, 2021, Purchasing received and opened one responsive and responsible bid.

Asphalt oils are used as tack coat for both pothole and asphalt paving crews, as well as to produce hot mix asphalt needed for street repairs. This contract will last through the 2021 construction season with the contract set to terminate on November 30, 2021.

Funding for this contract is from 54702031 520298 PLANT.

ATTACHMENTS:

Type	Description
Backup Material	Bid Tabulation

REVIEWERS:

Department	Reviewer	Action	Date
Public Works - Admin	Moses, Trish	Approved	4/14/2021 - 12:44 PM
Public Works Committee	Moses, Trish	Approved	4/14/2021 - 12:44 PM
City Clerk	Admin, Default	Approved	4/14/2021 - 1:51 PM

**CITY OF DAVENPORT, IOWA
BID TABULATION**





DESCRIPTION: ASPHALT OILS

BID NUMBER: 21-85

OPENING DATE: APRIL 1, 2021

GL ACCOUNT NUMBER: 54702031 520298 PLANT

RECOMMENDATION: AWARD THE CONTRACT TO BITUMINOUS MATERIALS
& SUPPLY OF INDIANAPOLIS, IN
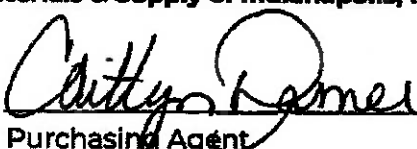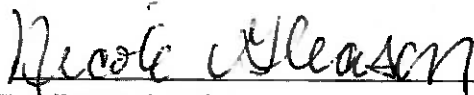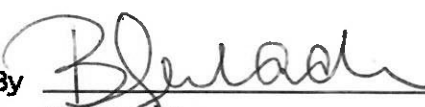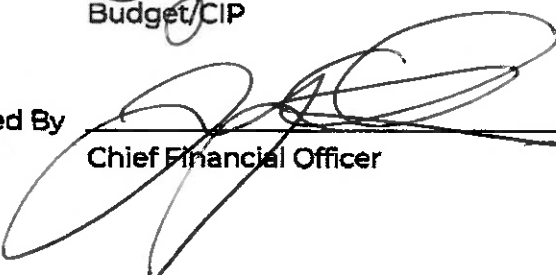
<u>VENDOR NAME</u>	<u>PRICE</u>
Bituminous Materials & Supply of Indianapolis, IN	\$2.06/gallon
Approved By <u></u>	<u>4-14-2021</u>
Purchasing Agent	Date
Approved By <u></u>	<u>4-14-21</u>
Public Works Director	Date
Approved By <u></u>	<u>4-14-21</u>
Budget/CIP	Date
Approved By <u></u>	<u>4/14/21</u>
Chief Financial Officer	Date

City of Davenport

Department: Public Works - Admin
Contact Info: Eric Longlett | 563-327-5153

Action / Date
4/28/2021

Subject:

Motion awarding the blanket contract for geotechnical materials testing to Terracon Consultants of Bettendorf, Iowa. [All Wards]

Recommendation:

Pass the Motion.

Background:

An Invitation to Bid was issued on March 10, 2021 and was sent to 189 vendors. On April 5, 2021, Purchasing received and opened one proposal.

The scoring criteria are: pricing 20%, experience 20%, scope of services 20%, thoroughness of proposal 20%, references 10%, and location of company 10%.

Funding for this contract is project dependent and will come from multiple accounts as projects arise where materials testing is required. Project Manager estimated cost for the contract is \$85,500.

ATTACHMENTS:

Type	Description
▢ Backup Material	Proposal Tabulation

REVIEWERS:

Department	Reviewer	Action	Date
Public Works Committee	Moses, Trish	Approved	4/14/2021 - 1:08 PM
Public Works - Admin	Moses, Trish	Approved	4/14/2021 - 1:07 PM
City Clerk	Admin, Default	Approved	4/14/2021 - 1:54 PM

**CITY OF DAVENPORT, IOWA
REQUEST FOR PROPOSALS TABULATION**

DESCRIPTION: GEOTECHNICAL MATERIALS TESTING

RFP NUMBER: 21-83

OPENING DATE: APRIL 5, 2021

GL ACCOUNT NUMBER: PROJECT DEPENDENT

RECOMMENDATION: AWARD CONTRACT TO TERRACON CONSULTANTS
OF BETTENDORF, IA

<u>VENDOR NAME</u>	<u>LOCATION</u>
TERRACON CONSULTANTS	BETTENDORF, IA

Approved By Caitlyn James 4-14-2021
Purchasing Date

Approved By Nicole McLean 4-14-21
Public Works Director Date

Approved By Blair 4-14-21
Budget/CIP Date

Approved By [Signature] 4/13/21
Chief Financial Officer Date

City of Davenport

Department: Public Works - Admin
Contact Info: Nicole Gleason | 563-326-7734

Action / Date
4/28/2021

Subject:

Motion approving the purchase of two storage tanks for calcium chloride from Protank of Olive Branch, Mississippi in the amount of \$73,946. [All Wards]

Recommendation:

Pass the Motion.

Background:

An Invitation to Bid was issued on March 24, 2021 and sent to suppliers. On April 8, 2021, the Purchasing Division opened and read five (5) responsive and responsible bids. See bid tab attached.

This purchase is for two (2) 10,000 gallon double walled tanks for calcium chloride. Additional storage for calcium chloride is needed due to the number of new plow trucks which have been purchased in recent years. Older trucks were limited to the amount of calcium chloride that could be used to pre-wet the salt by the type of pump on the spreader. The new trucks and spreaders are able to pump calcium chloride at a greater capacity for pre-wetting, which enables the salt to work more effectively. The use of more calcium chloride results in a diminished use of salt and an overall cost savings to the City.

Protank of Olive Branch, Mississippi was the lowest responsive and responsible bidder.

Funding for this project is from the Road Use Tax Fund, account 54702031 530303 Streets Operating Equipment.

ATTACHMENTS:

Type	Description
▢ Cover Memo	Bid Tab for Greensheet

REVIEWERS:

Department	Reviewer	Action	Date
Public Works - Admin	Moses, Trish	Approved	4/14/2021 - 10:39 AM
Public Works Committee	Moses, Trish	Approved	4/14/2021 - 10:40 AM
City Clerk	Admin, Default	Approved	4/14/2021 - 1:48 PM

**CITY OF DAVENPORT, IOWA
BID TABULATION**

DESCRIPTION: QTY 2 STORAGE TANKS FOR CALCIUM CHLORIDE

BID NUMBER: 21-94

OPENING DATE: APRIL 8, 2021

GL ACCOUNT NUMBER: 54702031 230303 STREETS OPERATING EQUIP.
AND 54702031 530302 OPERATING EQUIPMENT

RECOMMENDATION: AWARD THE BID TO PROTANK OF OLIVE BRANCH MS

<u>VENDOR NAME</u>	<u>PRICE</u>
Protank of Olive Branch MS	\$ 73,946.00
Technology International Inc of Lake Mary FL	\$ 82,026.00
Wagner Enterprises Inc of Troy MI	\$ 86,730.00
VanTech Industries Inc of Alexandria MN	\$ 88,608.50
Suretank U.S.A. LLC of Houma LA	\$191,320.00

Approved By Rusty Keller 4-12-2021
Purchasing Date

Approved By Neete Gleason April 9, 2021
Department Director Date

Approved By [Signature] 04/12/2021
Budget/CIP Date

Approved By [Signature] 4/12/21
Assistant Finance Director Date