

PLAN AND ZONING COMMISSION MEETING

CITY OF DAVENPORT, IOWA

TUESDAY, FEBRUARY 2, 2021; 5:00 PM

CITY HALL, 226 W 4TH ST, COUNCIL CHAMBERS

A PARTIALLY ELECTRONIC MEETING IS BEING HELD BECAUSE A FULLY "IN PERSON" MEETING IS IMPRACTICAL DUE TO CONCERNS FOR THE HEALTH AND SAFETY OF COUNCIL MEMBERS, STAFF, AND THE PUBLIC PRESENTED BY COVID-19, AND TO FOLLOW THE GOVERNOR'S PROCLAMATION AND THE MAYOR'S EXECUTIVE ORDER DIRECTING SOCIAL DISTANCING AND PLACING RESTRICTIONS ON GATHERINGS. IN PERSON ATTENDANCE BY THE GENERAL PUBLIC AT ANY CITY OF DAVENPORT PUBLIC MEETING WITHIN ITS FACILITIES SHALL BE LIMITED TO 10 PERSONS.

COMBINED PUBLIC HEARING AND REGULAR MEETING AGENDAS

PUBLIC HEARING AGENDA

I. New Business

- A. Case REZ21-01: Request of Dan Lorentzen on behalf of Rock Church Ministries Inc. to rezone Parcel P1304-02C from S-OS Open Space District to R-1 Single-Family Residential District to allow for the construction of a church [Ward 7].

II. Next Public Hearing: February 16, 2021

REGULAR MEETING AGENDA

I. Roll Call

II. Report of the City Council Activity

III. Secretary's Report

- A. Consideration of the January 19, 2021 meeting minutes.

IV. Report of the Comprehensive Plan Committee

V. Zoning Activity

A. Old Business

B. New Business

- i. ORD20-02: Request of Palmer College of Chiropractic to amend a section of the Campus Master Plan, bounded by East 11th Street and East 10th Street, between Pershing Avenue and Perry Street, from an athletic field to student housing [Ward 3].
- ii. Case ROW20-02 being the request of Palmer College of Chiropractic to vacate East 11th Street between Perry Street and Pershing Avenue and portions of

alley in Blocks 89 and 96 of LeClaire's 8th Addition. [Ward 3]

- iii. REZ20-09: Request of S.J. Russell, L.C. on behalf of Sophie Foster Revocable Trust to rezone the property located at 4607 East 53rd Street to C-2 Corridor Commercial District and R-MF Multi-Family Residential District. The purpose of the rezoning is to lift the existing land use and development restrictions on the property, adjust the commercial zoning boundary, and allow for townhouse and multi-family development [Ward 6].

VI. Subdivision Activity

A. Old Business

B. New Business

VII. Future Business

VIII. Communications

IX. Other Business

X. Adjourn

City of Davenport
Plan and Zoning Commission

Department: DNS
Contact Info: Matt Werderitch 563.888.2221

Date
2/2/2021

Subject:

Case REZ21-01: Request of Dan Lorentzen on behalf of Rock Church Ministries Inc. to rezone Parcel P1304-02C from S-OS Open Space District to R-1 Single-Family Residential District to allow for the construction of a church [Ward 7].

Recommendation:

Hold the Public Hearing.

Background:

The petitioner is requesting a rezoning to R-1 Single-Family Residential District to allow for construction of a church. The S-OS Open Space District does not permit places of worship. A rezoning to R-1 Single-Family Residential District is the least intensive zoning classification that permits a church.

The 3.53 acre lot is located south of 46th Street and west of the railroad tracks. Deere Creek flows through the southeast corner of the parcel. The wooded lot also contains 100 year flood plain overlay, making the eastern portion of the property undevelopable.

The vacant parcel does not contain any street frontage. A fifteen foot private easement abuts the railroad right-of-way on the east lot line connecting the site to 46th Street. However, the private easement is not practical in offering ingress and egress to the property given the topography and proximity to Deere Creek. In order to develop the property, the owner will have to purchase additional property or create a new private easement along the west lot line for access to 46th Street.

Comprehensive Plan:

Within Existing Urban Service Area: Yes

Within Urban Service Area 2035: Yes

Future Land Use Designations: The property is designated Parks and Recreation (PR) in the Davenport +2035 Land Use Plan. The Future Land Use Designation would need to be amended to Residential General (RG) through the adoption of a resolution by City Council.

1. **Parks and Recreation (PR)** – Designates major developed parks, recreation areas, golf courses, cemeteries, etc. Park or recreation properties can be located in any zoning district. Smaller parks may not appear on the map because of the more general nature and scale of the map. But, it is implied in Residential General (RG) that small neighborhood parks are included.
2. **Residential General (RG)** – Designates neighborhoods that are mostly residential but include, or are within one-half mile (walking distance) of scattered neighborhood-compatible commercial services, as well as other neighborhood uses like schools, churches, corner stores, etc. generally oriented along Urban Corridors (UC). Neighborhoods are typically designated as a whole. Existing neighborhoods are anticipated to maintain their existing characteristics in terms of land use mix and density, with the exception along edges and transition areas, where higher intensity

may be considered.

Zoning:

The property is currently zoned S-OS Open Space District. This district is intended to provide and protect larger open space and public recreational facilities, both outdoor and indoor, and cemeteries. Larger regional open spaces/parks may include both active and passive recreation areas and certain ancillary uses, such as cultural facilities, performance venues, and eating establishments. This district is also intended for governmental agency offices/facilities providing a governmental service to the public.

The applicant is requesting a rezoning of the property to R-1 Single-Family Residential District. This district is intended to accommodate the lowest-density single-family neighborhoods within the City of Davenport, exhibiting a predominantly semi-suburban development pattern of large lots and generous yards. The R-1 district is the least intensive residential zoning classification that allows for places of worship.

Technical Review:

City Departments are reviewing the proposed Zoning Map Amendment Application. Further comments will be provided at the February 16, 2021 Plan and Zoning Commission meeting.

Public Input:

Letters were sent to property owners within 200 feet of the proposed request notifying them of the February 2, 2021 Plan and Zoning Commission Public Hearing.

To date, staff has not received any responses from adjacent property owners.

Staff will apprise the Commission of any correspondence at the February 16, 2021 Plan and Zoning Commission Public Hearing.

Why is a Zoning Map Amendment Required?

The Zoning Ordinance does not permit a place of worship in the S-OS Open Space District. The R-1 Single-Family Residential District is the least intensive residential zoning classification that allows for a new church to be constructed.

ATTACHMENTS:

Type	Description
▣ Backup Material	Vicinity Map
▣ Backup Material	Zoning Map
▣ Backup Material	Future Land Use Map
▣ Backup Material	Application
▣ Backup Material	Concept Plan
▣ Backup Material	Public Hearing Notice

Staff Workflow Reviewers



REVIEWERS:

Department	Reviewer	Action	Date
Community Planning & Economic Development	Werderitch, Matt	Approved	1/25/2021 - 10:02 AM

Vicinity Map


Parcel: P1304-02C

REZ21-01

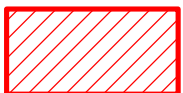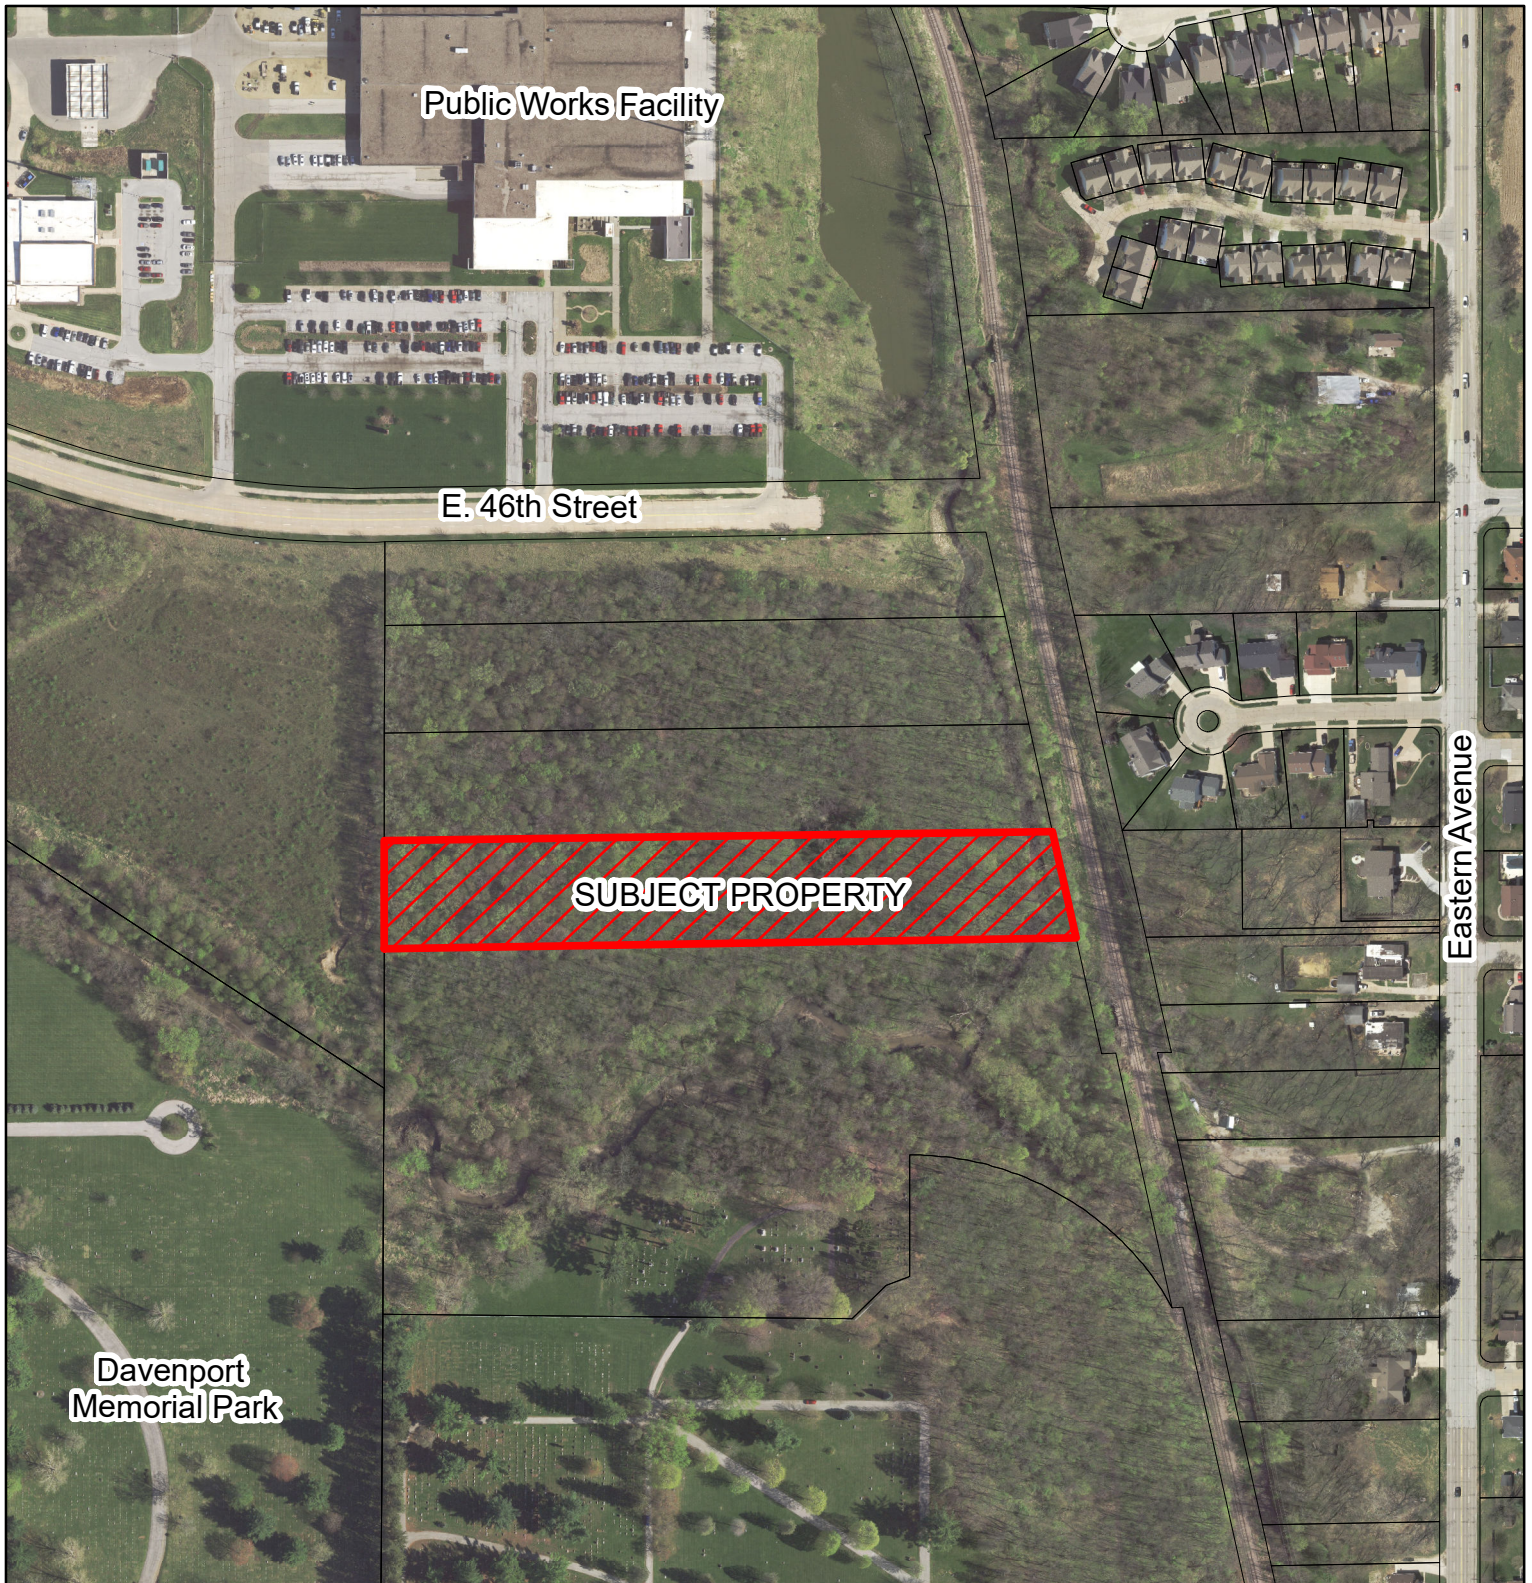

S-OS Open Space District to R-1 Single-Family Residential District



Private parties utilizing City GIS data do so at their own risk. The City of Davenport will not be responsible for any costs or liabilities incurred due to any differences between information provided and actual physical conditions.

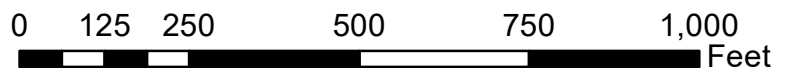

Zoning Map Amendment (Rezoning) Request

Parcel: P1304-02C

REZ21-01

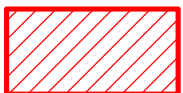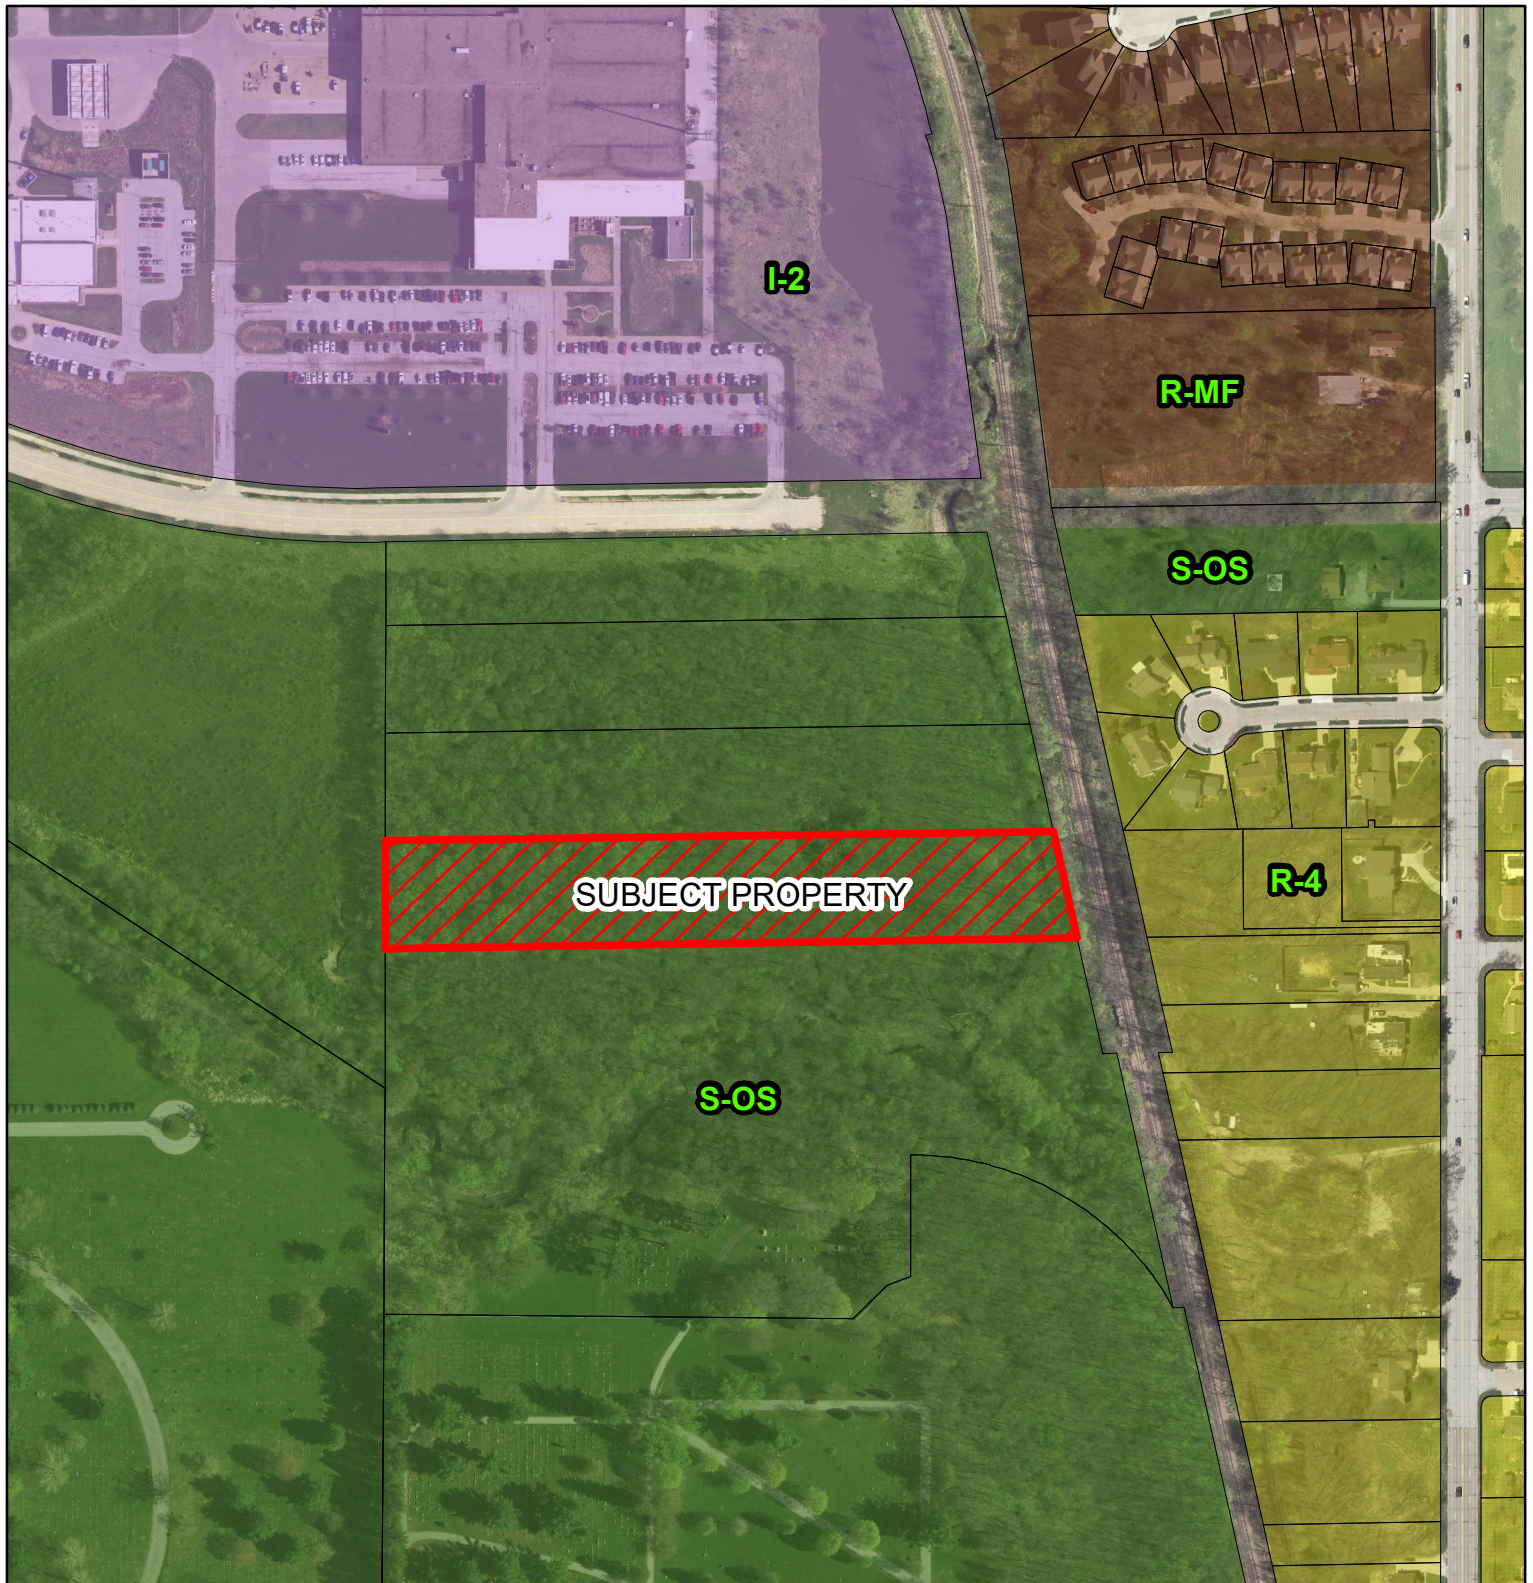

S-OS Open Space District to R-1 Single-Family Residential District

Private parties utilizing City GIS data do so at their own risk. The City of Davenport will not be responsible for any costs or liabilities incurred due to any differences between information provided and actual physical conditions.



0 125 250 500 750 1,000 Feet



Future Land Use Map-Davenport +2035

Parcel: P1304-02C

REZ21-01

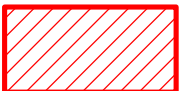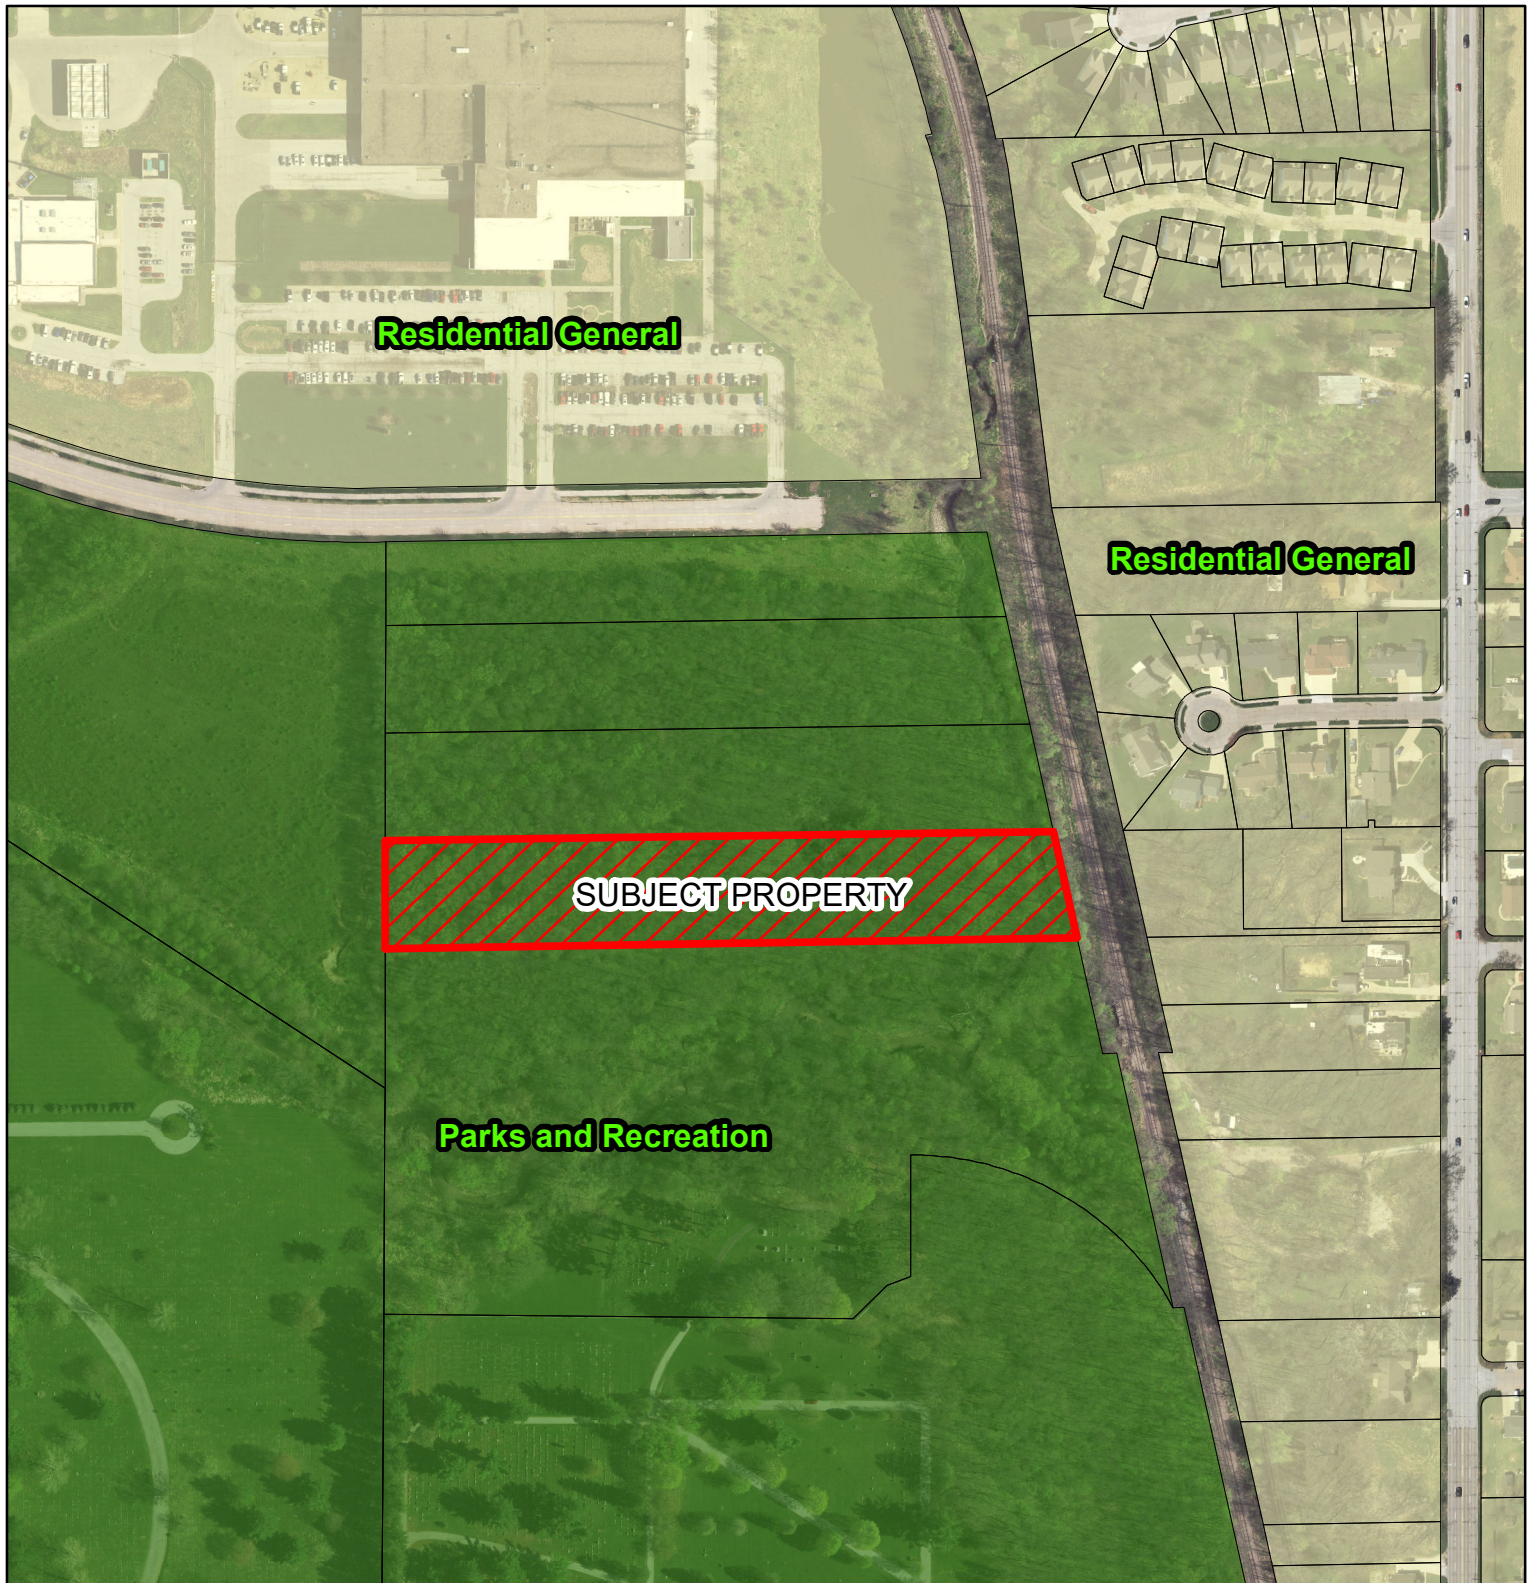


S-OS Open Space District to R-1 Single-Family Residential District

Private parties utilizing City GIS data do so at their own risk. The City of Davenport will not be responsible for any costs or liabilities incurred due to any differences between information provided and actual physical conditions.

0 125 250 500 750 1,000 Feet



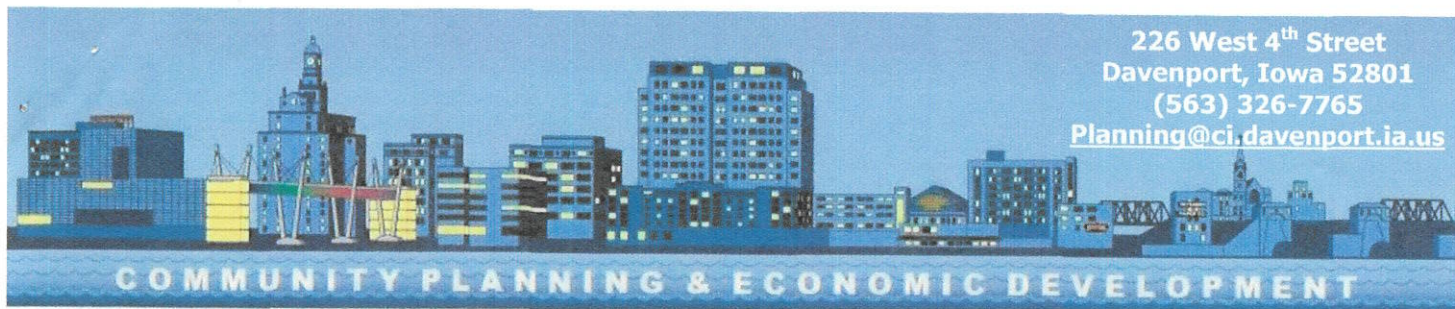

Complete application can be emailed to planning@ci.davenport.ia.us

Property Address*

*If no property address, please submit a legal description of the property.

Applicant (Primary Contact)**

Name:
 Company:
 Address:
 City/State/Zip:
 Phone:
 Email:

Application Form Type:

Plan and Zoning Commission

- Zoning Map Amendment (Rezoning) ☒
 Planned Unit Development ☐
 Zoning Ordinance Text Amendment ☐
 Right-of-way or Easement Vacation ☐
 Voluntary Annexation ☐

Owner (if different from Applicant)

Name:
 Company:
 Address:
 City/State/Zip:
 Phone:
 Email:

Zoning Board of Adjustment

- Zoning Appeal ☐
 Special Use ☐
 Hardship Variance ☐

Engineer (if applicable)

Name:
 Company:
 Address:
 City/State/Zip:
 Phone:
 Email:

Design Review Board

- Design Approval ☐
 Demolition Request in the Downtown ☐
 Demolition Request in the Village of East Davenport ☐

Architect (if applicable)

Name:
 Company:
 Address:
 City/State/Zip:
 Phone:
 Email:

Historic Preservation Commission

- Certificate of Appropriateness ☐
 Landmark Nomination ☐
 Demolition Request ☐

Administrative

- Administrative Exception ☐
 Health Services and Congregate Living Permit ☐

Attorney (if applicable)

Name:
 Company:
 Address:
 City/State/Zip:
 Phone:
 Email:

****If the applicant is different from the property owner, please submit an authorization form or an accepted contract for purchase.**

Request:Existing Zoning: S-OS Open Space Zoning DistrictProposed Zoning Map Amendment: R-1 Single-Family Zoning District**Purpose of the Request:**

Our intent is to use the land to build a church. Existing S-OS zoning is highly restrictive on what can be built on the property. We are requesting a rezoning to R-1 to allow for this type of construction project.

Total Land Area: 3.6 AcresDoes the Property Contain a Drainage Way or is it Located in a Floodplain Area: ☒ Yes ☐ No**Submittal Requirements:**

- The completed application form.
- Recorded warranty deed or accepted contract for purchase.
- Authorization form, if applicable. If the property is owned by a business entity, please provide Articles of Incorporation.
- A legal description of the request if not easily described on the deed or contract for purchase.
- Required fee:
 - Zoning Map Amendment is less than 1 acre - \$400.
 - Zoning Map Amendment is one acre but less than 10 acres - \$750 plus \$25/acre.
 - Zoning Map Amendment is 10 acres or more - \$1,000 plus \$25/acre.
 - \$10.00 per sign; more than one sign may be required depending upon the area of the request.

Formal Procedure:**(1) Application:**

- Prior to submission of the application, the applicant shall correspond with Planning staff to discuss the request, potential alternatives and the process.
- The submission of the application does not constitute official acceptance by the City of Davenport. Planning staff will review the application for completeness and notify the applicant that the application has been accepted or additional information is required. Inaccurate or incomplete applications may result in delay of required public hearings.

(2) Plan and Zoning Commission public hearing:

- The City shall post notification sign(s) in advance of the public hearing. A minimum of one sign shall be required to face each public street if the property has frontage on that street. It is Planning staff's discretion to require the posting of additional signs. The purpose of the notification sign(s) is to make the public aware of the request.
- The applicant shall make a presentation regarding the request at a neighborhood meeting. The purpose of meeting is to offer an opportunity for both applicant and neighboring residents/property owners to share ideas, offer suggestions, and air concerns in advance of the formal public hearing process. Planning staff will coordinate meeting date, time, and location and send notices to surrounding property owners.
- The Plan and Zoning Commission will hold a public hearing on the request. Planning staff will send notices to surrounding property owners.

(3) Plan and Zoning Commission's consideration of the request:

- Planning staff will perform a technical review of the request and present its findings and recommendation to the Plan and Zoning Commission.
- The Plan and Zoning Commission will vote to provide its recommendation to the City Council.
- If the Plan and Zoning Commission recommends denial, the request may only be approved by a favorable 3/4 vote of the City Council.

Formal Procedure (continued):

(4) City Council's consideration of the request:

- The Committee of the Whole (COW) will hold a public hearing on the request. Planning staff will send a public hearing notice to surrounding property owners.
- If property owners representing 20% or more of the area within 200 feet of the exterior boundaries of the request submit a written protest, the request may only be approved by a favorable 3/4 vote of the City Council. For the purpose of the 20% protest rate, formal protests will be accepted until the public hearing is closed.
- The City Council will vote on the request. For a zoning map amendment to be approved three readings of the Ordinance are required; one reading at each Council Meeting. In order for the Ordinance to be valid it must be published. This generally occurs prior to the next City Council meeting.

Applicant: Danny J. Lorentzen

Date: 1-5-2021

By typing your name, you acknowledge and agree to the aforementioned submittal requirements and formal procedure and that you must be present at scheduled meetings.

Received by: _____

Planning staff

Date: _____

Date of the Public Hearing: _____

Meetings are held in City Hall Council Chambers located at 226 West 4th Street, Davenport, Iowa.

Authorization to Act as Applicant

I, Danny J. Lorentzen
authorize Joshua J. Arzuffello
to act as applicant, representing me/us before the Plan and Zoning Commission and City Council.

Danny J. Loren
D. Loren
Signature(s)


State of _____,
County of _____.
Sworn and subscribed to before me

This day of 20

Form of Identification

Notary Public

My Commission Expires:

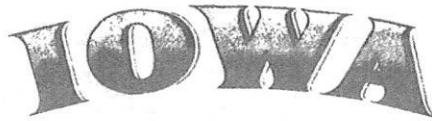

No. W00307386
Date: 06/25/2002

SECRETARY OF STATE

504ADN-000266203
ROCK CHURCH MINISTRIES, INC.

ACKNOWLEDGEMENT OF DOCUMENT FILED


The Secretary of State acknowledges receipt of the following document:

Articles of Incorporation

The document was filed on June 7, 2002, at 10:22 AM, to be effective as of June 7, 2002, at 10:22 AM.

The amount of \$20.00 was received in full payment of the filing fee.



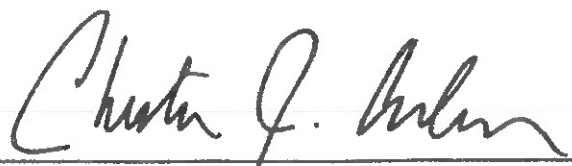

CHESTER J. CULVER SECRETARY OF STATE



266203

**ARTICLES OF INCORPORATION
OF
ROCK CHURCH MINISTRIES, INC.**

TO THE SECRETARY OF STATE
OF THE STATE OF IOWA:

The undersigned, acting as Incorporator of a corporation under the Iowa Nonprofit Corporation Act, Chapter 504A, Code of Iowa, adopts the following Articles of Incorporation for such corporation:

ARTICLE I.

The name of the Corporation shall be Rock Church Ministries, Inc.

ARTICLE II.

The place in this state where its initial registered office is to be located is 26729 172nd Long Grove, IA 52748, and the name of the initial registered agent at such address is Ethel Freiberg.

ARTICLE III.

The Corporation is organized exclusively for charitable, religious, educational, and scientific purposes, including, for such purposes, the making of distributions to organizations that qualify as exempt organizations under section 501(c)(3) of the Internal Revenue Code, or corresponding section of any future federal tax code.

ARTICLE IV.

The number of directors constituting the initial Board of Directors is five (5) and the names and addresses of the individuals who will serve as directors until the later of: (1) the first annual meeting of the directors (or the members of the Corporation, if the Corporation shall have members and if the members are vested with the authority to elect directors), and (2) until their successors are elected and shall qualify are:

Dan Lorentzen
2437 27th Street
Moline IL 61265

Wayne Alvey
2370 33rd Street
Moline IL 61265

Brett Black
515 NW 69th Avenue
Des Moines IA 50313

Terri Lorentzen
2437 27th Street
Moline IL 61265

Linda Alvey
2370 33rd Street
Moline IL 61265

02 JUN -7 AM 10:22
SECRETARY OF STATE
IOWA
#20-06
357464 ART120

000005

(2)

ARTICLE V.

The name and address of the Incorporator is:

<u>Name</u>	<u>Address</u>
Dan Lorentzen	2437 27th Street, Moline IL 61265

The Incorporator shall have the authority to apply for and receive the employer identification number from the Internal Revenue Service on behalf of the Corporation.

ARTICLE VI.

No part of the net earnings of the Corporation shall inure to the benefit of, or be distributable to its members, trustees, officers, or other private persons, except that the Corporation shall be authorized and empowered to pay reasonable compensation for services rendered and to make payments and distributions in furtherance of the purposes set forth in Article III. hereof. No substantial part of the activities of the Corporation shall be the carrying on of propaganda, or otherwise attempting, to influence legislation, and the Corporation shall not participate in, or intervene in (including the publishing or distribution of statements) any political campaign on behalf of or in opposition to any candidate for public office. Notwithstanding any other provision of these articles, the Corporation shall not carry on any other activities not permitted to be carried on (a) by a corporation exempt from federal income tax under Section 501(c)(3) of the Internal Revenue Code, or corresponding section of any future federal tax code, or (b) by a corporation, contributions to which are deductible under section 170(c)(2) of the Internal Revenue Code, or corresponding section of any future federal tax code.

ARTICLE VII.

A director may be removed from office, with or without cause at a meeting called specifically for that purpose by the affirmative vote of not less than 2/3 of the Board of Directors. The director being considered for removal shall not be allowed to vote on such matter. For determining the number of directors that make up 2/3 of the Board of Directors, the total number of directors then in office less the director being considered shall be used. Any vacancy created by such removal shall be filled as provided in the Bylaws of the Corporation.

ARTICLE VIII.

The initial Bylaws of the Corporation shall be adopted by the Board of Directors of the Corporation. The power to alter, amend or repeal the Bylaws or adopt new Bylaws shall be vested in the Board of Directors.

007065


ARTICLE IX.

This Corporation shall indemnify any director or former director, officer, employee, member, or volunteer who is serving or has served at the request of the Corporation to the fullest extent permissible by Section 490.850 through Section 490.858, both inclusive, of the Code of Iowa. In the event that Section 490.850 through Section 490.858 of the Iowa Code shall be changed by action of the legislature, and these articles are not subsequently amended, then a director, officer, employee, member or volunteer seeking indemnification may, at such person's option, unless otherwise prohibited by law, require that the Corporation indemnify such person, either under the provisions as permitted under Section 490.850 through Section 490.858, both inclusive, of the Iowa Code, in effect as of the date of these Articles or the legislatively amended or substituted provisions relating to indemnification of directors, officers, employees, members, or volunteers. No director, officer, member or other volunteer shall be personally liable in that capacity for a claim based upon an act or omission of the person preformed in the discharge of the person's duties, except for a breach of the duty of loyalty to the Corporation, for acts or omissions not in good faith or which involve intentional misconduct or knowing violation of the law, or for a transaction from which the person derives an improper personal benefit.

ARTICLE X.

Upon the dissolution of the Corporation, assets shall be distributed by the board of directors for one or more exempt purposes within the meaning of section 501(c)(3) of the Internal Revenue Code, or corresponding section of any future federal tax code, or shall be distributed to the federal government, or to a state or local government for a public purpose. Any such assets not so disposed of shall be disposed of by the District Court of the county in which the principle office of the Corporation is then located, exclusively for such purposes or to such organization or organizations, as said Court shall determine, which are organized and operated exclusively for such purposes.

IN WITNESS WHEREOF, I have hereunto subscribed my name this 31 day of May, 2002.

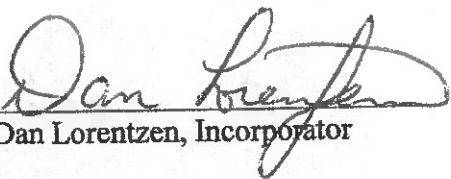
Dan Lorentzen, Incorporator

FILED
IOWA
SECRETARY OF STATE

6-7-02
10:22AM
W307386



46TH STREET

PROPOSED PRIVATE DRIVE

704

700

70

60

50

40

30

20

10

0

-10

-20

ROCK CHURCH

NEW CONSTRUCTION

DAVENPORT, IA

ADDENDUM 1
10/13/20



INDEX	
NO.	SHEET NAME
A000	COVER SHEET
A002	DRAWING STANDARDS
A101	LOWER LEVEL
A102	UPPER LEVEL
A110	LOWER LEVEL RCP
A111	UPPER LEVEL RCP
A120	ROOF PLAN
A200	EXTERIOR ELEVATIONS
A201	EXTERIOR ELEVATIONS
A300	BUILDING SECTIONS
A301	BUILDING SECTIONS
A302	BUILDING SECTIONS

	I HEREBY CERTIFY THAT THE PORTION OF THIS TECHNICAL SUBMISSION DESCRIBED BELOW WAS PREPARED BY ME OR UNDER MY DIRECT SUPERVISION AND RESPONSIBLE CHARGE. I AM A DULY REGISTERED ARCHITECT UNDER THE LAWS OF THE STATE OF IOWA.
	PRINTED OR TYPED NAME: ANDREW J DASSO
	SIGNATURE: _____ DATE: _____
	REGISTRATION EXPIRES: 06/30/21 DATE ISSUED: 08/21/2012
	PAGES OR SHEETS COVERED BY THIS SEAL:
	A000 - A700 AS100 AD100-AD201

CONTACT INFORMATION

BUILDING & PROPERTY OWNER

Rock Church of the Quad Cities
5335 Carey Avenue
Davenport, IA 52807
(563) 386-7625

GENERAL CONTRACTOR

COMPANY
Contact:
(XXX)-XXX-XXXX phone
XXX address

ARCHITECT

STREAMLINE ARCHITECTS
Andrew Dasso, AIA, LEED AP, NCARB
(309) 737-8587
575 12th Avenue
East Moline, IL 61244
andrew@streamlinearchitects.com

Joshua Arguello
(563) 265-4348
joshua@streamlinearchitects.com



www.streamlinearchitects.com

Streamline Architects, P.L.C.

Andrew Dasso, AIA
318 E. Third Street
Davenport, IA 52801
309-737-8587
andrew@streamlinearchitects.com

[illegible]

PROJECT NAME

ADDRESS

COVER SHEET

Project number	17-092
Date	10/13/20
Drawn by	JJA
Checked by	AJD
A000	
Scale	1/8" = 1'-0"

10/13/2020 11:12:43 AM

SYMBOL LEGEND	
ITEM	SYMBOL
DRAWING TITLE	00 TITLE SCALE _____
ROOM NAME ROOM NUMBER AREA	ROOM NAME 101 000 SF
DOOR NUMBER	101
WALL TYPE	1i
WINDOW NUMBER / CURTAIN PANEL	11
CEILING ELEVATION	00'-00"
KEYNOTE (Sheet Note)	
SPOT ELEVATION	0'-0"
EQUIPMENT NUMBER	00
AREA NAME	Department Name ← AREA SF 000 SF
NORTH ARROW	
REVISION	1
BUILDING SECTION	1 SIM
WALL SECTION	1 SIM
SECTION DETAIL	1 SIM
ENLARGED PLAN / ENLARGED ELEVATION / DETAIL	1 SIM
ELEVATION	_____ Name Elevation
EXISTING COLUMN LINE	0
COLUMN LINE	0
FLOOR FINISH	T-1
BASE FINISH	B-1
WALL FINISH	WT-1
WOOD STAIN	P-1
LINETYPE LEGEND	
PROPERTY LINE	_____
DEMOLITION	_____
EXISTING	_____
NEW CONSTRUCTION	_____
FIRE BARRIER 1 HOUR	1 — 1 — 1 — 1 — 1 — 1
FIRE BARRIER 2 HOUR	2 — 2 — 2 — 2 — 2 — 2

ABBREVIATIONS			
AC	AIR CONDITIONING	M.O.	MASONRY OPENING
AC/FL	ACCESS FLOOR	MACH.	MACHINE
ACP	ACOUSTICAL CEILING PANEL	MAX.	MAXIMUM
AD	AREA DRAIN	MDF	MEDIUM DENSITY FIBERBOARD
ADJ.	ADJUSTABLE	MECH.	MECHANICAL
AFF	ABOVE FINISHED FLOOR	MED.	MEDIUM
AL./ALUM.	ALUMINUM	MEZZ.	MEZZANINE
ALT.	ALTERNATE	MFR.	MANUFACTURER
ANOD.	ANODIZED	MIN.	MINIMUM
ANT.	ANTENNA	MISC.	MISCELLANEOUS
APPD.	APPROVED	MTD.	MORTAR
ARCH.	ARCHITECT	MTG.	MOUNTING
ARCHFL	ARCHITECTURAL	MTL.	METAL
		MULL.	MULLION
		MWK.	MILLWORK
B.M.	BENCH MARK		
BETW.	BETWEEN	NIC	NOT IN CONTRACT
BIT.	BITUMINOUS	NO.	NUMBER
BLDG.	BUILDING	NOM.	NOMINAL
BLK.	BLOCK	NRC	NOISE REDUCTION COEFFICIENT
BLKG.	BLOCKING	NTS	NOT TO SCALE
BM.	BELW		
BOT.	BOTTOM	O.C.	ON CENTER
BRG.	BEARING	OA	OVERHEAD
BSMT.	BASEMENT	OFCl	OWNER FURNISHED/ CONTRACTOR INSTALLED
		OFOI	OWNER FURNISHED/ OWNER INSTALLED
C.G.	CORNER GUARD	OFF.	OFFICE
C.T.	CERAMIC TILE	OPG.	OPENING
CAB.	CABINET	OPP.	OPPOSITE
CFCl	CONTRACTOR FURNISHED/ CONTRACTOR INSTALLED	ORN.	ORNAMENTAL
CL	CENTER LINE	P.C.	PRECAST CONCRETE
CLG.	CEILING	P.LAM.	PLASTIC LAMINATE
CLO.	CLOSET	PERF.	PERFORATED
CLR.	CLEAR	PH.	PHASE
CMU	CONCRETE MASONRY UNIT	PL.	PLATE
COL.	COLUMN	PLAS.	PLASTIC
CONC.	CONCRETE	PLBG.	PLUMBING
CONN.	CONNECTION	PLYWD.	PLYWOOD
CONST.	CONSTRUCTION	PNL.	PANEL
CORR.	CORRIDOR	PKG.	PARKING
CPT./CP	CARPET	PPT	PRESERVATIVE PRESSURE TREATED
		PR.	PAIR
DBL.	DOUBLE	PROT.	PROTECTION
DET.	DETAIL	PTD.	PAINTED
DIA.	DIAMETER	PTN.	PARTITION
DIM.	DIMENSION	PVMT.	PAVEMENT
DN	DOWN		
DR.	DOOR	Q.T.	QUARRY TILE
DS	DOWNSPOUT	QTY.	QUANTITY
DWG.	DRAWING		
		R/RAD.	RADIUS
EA.	EACH	R.B.	RESILIENT BASE
EL.	ELEVATOR	R.O.	ROUGH OPENING
ELEC.	ELECTRIC(AL)	R.T.	RUBBER TILE
ELEV.	ELEVATOR	RD.	ROOF DRAIN
EMER.	EMERGENCY	REF.	REFERENCE
ENCL.	ENCLOSED	REINF.	REINFORCED
ENG.	ENGINEER	REMD	REMOVED
EQ.	EQUAL	REQ'D	REQUIRED
EQPMNT.	EQUIPMENT		
ESC.	ESCALATOR	RES.	RESILIENT
EWC	ELECTRIC WATER COOLER	REV.	REVISION OR REVISED
EX	EXISTING	RF.	ROOF
EXH.	EXHAUST	RFG.	ROOFING
EXIST.	EXISTING	RH	RIGHT HAND
EXP.	EXPANSION OR EXPOSED	RM.	ROOM
EXT.	EXTERIOR		
		S&BR	SEALANT AND BACKER ROD
FD	FLOOR DRAIN	SCWD	SOLID CORE WOOD
FDVC	FIRE DEPARTMENT VALVE CABINET	S.S.	STAINLESS STEEL
FE	FIRE EXTINGUISHER	SHT.	SHEET
FEC	FIRE EXTINGUISHER CABINET	SIM.	SIMILAR
FEVC	FIRE EXTINGUISHER & VALVE CABINET	STD.	STANDARD
FHC	FIRE HOSE CABINET	STL.	STEEL
FIN.	FINISH(ED)	STO.	STORAGE
FLG.	FLASHING	SUSP.	SUSPENDED
FLR.	FLOOR		
FRT	FIRE RETARDANT TREATED	T/	TOP OF
FUT.	FUTURE	T&B	TOP AND BOTTOM
FVC	FIRE VALVE CABINET	T&G	TONGUE AND GROOVE
		TEL.	TELEPHONE
GA.	GAUGE	TEMP.	TEMPORARY
GALV.	GALVANIZED	TERR.	TERRAZZO
GB	GRAB BAR	THK.	THICK
GFRG	GLASS FIBER REINFORCED CONCRETE	TYP.	TYPICAL
GFRP	GLASS FIBER REINFORCED PLASTER		
GL.	GLASS, GLAZING	U.L.	UNDERWRITERS LABORATORY
GWB	GYPSUM WALL BOARD	U.N.O.	UNLESS NOTED OTHERWISE
H.C.	HOLLOW CORE	V.B.	VINYL BASE
H.M.	HOLLOW METAL	V.C.T.	VINYL COMPOSITE TILE
H.P.	HIGH POINT	VAP.BAR.	VAPOR BARRIER
HD	HEAD	VERT.	VERTICAL
HDWE	HARDWARE	VEST.	VESTIBULE
HDWD.	HARDWOOD	VIF	VERIFY IN FIELD
HORIZ.	HORIZONTAL	VWC	VINYL WALL COVERING
HT.	HEIGHT		
HVAC	HEATING, VENTILATION, AND AIR CONDITIONING	W/	WITH
		W/O	WITHOUT
INCL.	INCLUDE (ED) (ING)	WD.	WOOD
INFO.	INFORMATION	WP	WATERPROOFING
INSUL.	INSULATION	WRB	WATER-RESISTIVE BARRIER
INT.	INTERIOR		
J.C.	JANITOR'S CLOSET		
JB.	JAMB		
JT.	JOINT		
L.P.	LOW POINT		
LAM.	LAMINATE		
LAV.	LAVATORY		
LH	LEFT HAND		
LT.	LIGHT		
LVR.	LOUVER		


GENERAL NOTES	
A. SCOPE OF WORK AND GENERAL CONDITIONS 1. THIS SET OF DOCUMENTS CONSISTS OF ALL SHEETS LISTED IN THE SHEET INDEX ON THE TITLE SHEET AND ALL ADDENDA. WORK SHOWN ON ANY OF THE ARCHITECTURAL, STRUCTURAL, MECHANICAL, PLUMBING, ELECTRICAL, AND/OR FIRE PROTECTION DRAWINGS, INVOLVING ANY ONE PARTICULAR TRADE SHALL BE PERFORMED BY THAT PARTICULAR TRADE WHETHER SUCH REQUIRED WORK IS SHOWN ON THE DRAWINGS AS BELONGING TO THAT TRADE. FOR CONFLICTS OR INCONSISTENCIES THAT MAY ARISE BETWEEN VARIOUS DOCUMENTS THE BIDDER SHALL ASSUME THE MORE STRINGENT OR SEVERE CONDITION. 2. THE CONTRACTOR IS RESPONSIBLE FOR VERIFYING THE NATURE, AND SCOPE OF WORK DESCRIBED IN THE CONTRACT DOCUMENTS. THE CONTRACTOR SHALL PROVIDE ALL LABOR, MATERIALS AND EQUIPMENT NECESSARY TO EXECUTE ALL WORK AS SHOWN ON THESE DRAWINGS EXCEPT WERE NOTED AS NOT IN CONTRACT (N.I.C.). CONTRACTOR WILL BE RESPONSIBLE FOR COORDINATING WORK WITH THAT OF ALL OTHER TRADES. ALL WORK SHALL BE PERFORMED BY SKILLED AND QUALIFIED WORKERS IN ACCORDANCE WITH THE BEST PRACTICES OF EACH TRADE. 3. DUE TO THE NATURE OF RENOVATION WORK, THE BIDDER SHALL CONSIDER CONTINGENCIES IN THE BID. NO ADDITIONAL FUNDS WILL BE PROVIDED FOR HIDDEN FIELD CONDITIONS THAT MAY ARISE. THE CONSTRUCTION DOCUMENTS ARE SCOPE DOCUMENTS AND AS SUCH MAY NOT DETAIL EXISTING CONDITIONS EXACTLY. HOWEVER, THIS DOES NOT RELEASE THE BIDDER FROM CAREFULLY REVIEWING THE EXISTING FIELD CONDITIONS AS THEY AFFECT THE WORK. 4. CONTRACTORS MUST PERFORM THEIR WORK AT THE OWNER'S CONVENIENCE AND SO AS NOT TO INTERFERE WITH THE OWNER'S NORMAL OPERATION. 5. ANY EXISTING WORK OR EQUIPMENT DAMAGED BY THE CONTRACTORS OR THEIR AGENTS OR EMPLOYEES MUST BE REPAIRED OR REPLACED AS APPROVED BY THE ARCHITECT, AND WITH NO CHANGE IN CONTRACT PRICE. 6. THE CONTRACTOR SHALL PROVIDE TEMPORARY ENCLOSURE OR OTHER MEANS OF PROTECTION AS REQUIRED. THE CONTRACTOR SHALL COORDINATE THE TEMPORARY ENCLOSURE WITH THE OWNER. 7. CONTRACTOR(S) SHALL BE RESPONSIBLE FOR OBTAINING AND PAYING FOR LICENSES REQUIRED BY LOCAL AUTHORITIES. B. QUALIFICATIONS AND CODE COMPLIANCE 1. THE CONSTRUCTION MANAGER AND ALL SUBCONTRACTORS SHALL BE LICENSED TO PRACTICE IN THE JURISDICTION OF THE SITE. 2. MODIFICATIONS REQUIRED TO COMPLY WITH CODES SHALL BE REVIEWED WITH ARCHITECT TO PRESERVE DESIGN INTENT. MODIFICATIONS TO MEET CODES SHALL BE PERFORMED AT NO ADDITIONAL CHARGE TO THE OWNER OVER THE ORIGINAL CONTRACT AMOUNT. 3. ALL WORK UNDER THIS CONTRACT SHALL COMPLY WITH THE OCCUPATION SAFETY AND HEALTH ACT OF 1970 (OSHA) AS PUBLISHED IN THE LATEST ISSUE OF THE FEDERAL REGISTER. THE CONTRACTOR MUST MAKE WHATEVER PROVISIONS ARE REQUIRED TO COMPLY. 4. ALL TRADES MUST BE KNOWLEDGEABLE OF PROVISIONS OF CURRENT GOVERNING CODES APPLICABLE TO THE TRADE. 5. PROVIDE HOT AND COLD WATER LINES, SOIL AND VENT LINES, AND SHUT-OFF VALVES AS REQUIRED IN ACCORDANCE WITH LOCAL BUILDING AND PLUMBING CODES. 6. ALL INSULATION TYPES MUST RECEIVE APPROVAL FROM THE GOVERNING AGENCY FOR USE IN THE BUILDING OR AS A COMPONENT OF A SYSTEM IN THE BUILDING. C. CONTRACT DRAWINGS AND SPECIFICATIONS 1. PLANS AND SPECIFICATIONS ARE COOPERATIVE AND COMPLEMENTARY. ALL LABOR AND MATERIALS REQUIRED TO FULLY CARRY OUT THE INTENTIONS OF THE PLANS AND SPECIFICATIONS ARE PART OF THIS CONTRACT WHETHER OR NOT SPECIFICALLY DOCUMENTED. 2. CONTRACTOR AND EACH SUBCONTRACTOR ARE REQUIRED TO THOROUGHLY INSPECT THESE DRAWINGS AND SPECIFICATIONS AND SHALL VERIFY ALL DIMENSIONS AND CONDITIONS SHOWN ON THE DRAWINGS AT THE JOB SITE, AND SHALL NOTIFY THE ARCHITECT OF ANY DISCREPANCIES AND/OR CONFLICTS IN WRITING BEFORE PROCEEDING WITH THE WORK OR ORDERING ANY MATERIAL. 3. EACH TRADE IS REQUIRED TO THOROUGHLY EXAMINE THESE DRAWINGS AND INSPECT EXISTING CONDITIONS AT THE JOB SITE TO IDENTIFY POTENTIAL PROBLEMS, CONFLICTS, DISCREPANCIES OR INTERFERENCE WITH OTHER TRADES. 4. EXISTING CONDITION REMOVAL DRAWINGS WERE PREPARED FOR THE CONVENIENCE OF THE CONTRACTOR AND OWNER. THE ARCHITECT DOES NOT WARRANT THE ACCURACY AND COMPLETENESS OF THESE DRAWINGS. IT IS THE RESPONSIBILITY OF THE CONTRACTOR TO VERIFY AND BE FAMILIAR WITH ALL EXISTING CONDITIONS AFFECTED BY THE WORK. 5. ANY WORK OR MATERIALS CALLED FOR DIFFERENTLY ON THE DRAWINGS AND IN THE SPECIFICATIONS SHALL BE PROVIDED AS SHOWN ON ONE OR THE OTHER. AT THE ARCHITECT'S OPTION, AT NO COST OVER THE ORIGINAL CONTRACT AMOUNT. 6. INFORMATION IS NOT NECESSARILY REPEATED ON PLANS AND SPECIFICATIONS. BOTH ARE APPLICABLE. IN THE EVENT OF A CONFLICT, CONSULT THE ARCHITECT. 7. NOTES APPEAR ON VARIOUS SHEETS FOR DIFFERENT SYSTEMS AND CONSTRUCTION MATERIALS. ALL SHEETS ARE TO BE REVIEWED AND NOTES ON ANY ONE SHEET ARE TO BE APPLIED TO ALL RELATED DRAWINGS AND DETAILS. 8. DETAILS NOT SHOWN ARE SIMILAR IN CHARACTER TO THOSE DETAILED. WHERE SPECIFIC DIMENSION, DETAILS, OR DESIGN INTENT CANNOT BE DETERMINED, CONSULT THE ARCHITECT PRIOR TO PROCEEDING WITH THE WORK. 9. DRAWINGS MAY BE DISTORTED FROM PRINTING AND ARE NOT TO BE SCALED. WRITTEN DIMENSIONS GOVERN; FAVOR LARGE SCALE DETAILS OVER SMALL SCALE DRAWINGS. ALL DIMENSIONS ARE FINISHED FACE OF WALLS AND PARTITIONS UNLESS OTHERWISE INDICATED. 11. ARCHITECTURAL DIMENSIONS AND NOTES SHALL TAKE PRECEDENCE OVER ENGINEERING DIMENSIONS AND NOTES. IF DISCREPANCIES BETWEEN ARCHITECTURAL AND ENGINEERING DRAWINGS ARE DISCOVERED, CONTACT ARCHITECT FOR INTERPRETATION. D. EXISTING CONDITIONS 1. THE CONTRACTOR SHALL VERIFY TO BE FAMILIAR WITH THE EXISTING CONDITIONS AS AFFECTED BY THE SCOPE OF WORK TO BE PERFORMED, BY SUBMITTING A BID OR EXECUTING THE CONTRACT. THE CONTRACTOR REPRESENTS THAT HE HAS VISITED THE SITE AND FAMILIARIZED HIMSELF WITH THE LOCAL CONDITIONS UNDER WHICH THE WORK IS TO BE PERFORMED. 1. NO REQUESTS FOR ADDITIONAL FUNDS WILL BE ALLOWED DUE TO IGNORANCE OF EXISTING CONDITIONS OR INTERFERENCE WITH THE WORK OF THE OTHER TRADES. 2. THE CONTRACTOR SHALL PROMPTLY NOTIFY THE ARCHITECT IN WRITING OF ANY DISCREPANCIES, CONFLICTS, OR INCONSISTENCIES BETWEEN THE EXISTING CONDITIONS AND THE WORK AS DESCRIBED IN THE CONTRACT DOCUMENTS. 3. THE CONTRACTOR MUST VERIFY ALL EXISTING CONDITIONS AT THE SITE, WHERE REQUIRED, NEW WORK MUST BE ADAPTED TO FIT EXISTING CONDITIONS AT NO ADDITIONAL COST TO THE OWNER. 4. THE CONTRACTOR SHALL VERIFY THAT ALL EXISTING FLOORS AND WALLS RELATED TO THE WORK ARE TRUE AND LEVEL TO PERMIT PROPER TOLERANCES FOR NEW WORK. COMMENCEMENT OF THE WORK INDICATES ACCEPTANCE OF CONDITION OF EXISTING WORK. 5. EXISTING CONDITIONS ARE INDICATED FOR THE CONTRACTOR'S CONVENIENCE ONLY. IT IS THE CONTRACTORS RESPONSIBILITY TO VERIFY EXISTING CONDITIONS AS THEY ARE AFFECTED BY THE WORK. THE ARCHITECT DOES NOT WARRANT THE ACCURACY OR COMPLETENESS OF THE EXISTING CONDITIONS SHOWN. NO ADDITIONAL FUNDS WILL BE AUTHORIZED FOR THE CONTRACTOR'S IGNORANCE OF CONDITIONS AND THEIR IMPLICATIONS.	E. DEMOLITION AND REMOVALS 1. DISPOSITION OF ALL EXISTING CONSTRUCTION ITEMS, EQUIPMENT, FIXTURES, ETC. THAT ARE TO BE REMOVED AND SALVAGED FOR OWNER AS PART OF THIS WORK, MUST BE VERIFIED WITH THE OWNER. CONTRACTORS MAY BE REQUIRED TO MOVE OFF SITE OR RELOCATE ANY OR ALL SUCH ITEMS. 2. ANY MECHANICAL AND/OR ELECTRICAL APPURTENANCES, ETC., WHICH ARE TO REMAIN ACTIVE MUST BE REMOVED IN THEIR ENTIRETY TO SUCH EXTENT AS NOT TO INTERFERE WITH, NOR DESTROY THE DESIGN CONCEPT OF THE NEW WORK. 3. CONTRACTOR SHALL COORDINATE WITH OWNER, AND STORE AS DIRECTED, ANY EXISTING FIXTURES THAT ARE IDENTIFIED AS SALVAGED FOR OWNER. F. CUTTING AND PATCHING 1. THE CONTRACTOR SHALL COORDINATE ALL WORK WITH ADJACENT AND AFFECTED TRADES. THE CONTRACTOR SHALL PERFORM ALL CUTTING, PATCHING AND FILLING AS REQUIRED TO PERFORM ALL OF THE WORK INDICATED OR IMPLIED ON THE DRAWINGS AND ALL OTHER WORK AS MAY BE REQUIRED TO COMPLETE THE JOB. PATCH AND REPAIR FLOORS, WALLS, CEILINGS, AND MULLIONS AS REQUIRED TO MATCH ADJACENT SURFACE AND/OR AS INDICATED ON THE DRAWINGS. 2. ALL WORK SUCH AS CUTTING, PATCHING, REPAIR WORK, ETC., MUST BE PERFORMED BY TRADES SPECIALIZING IN THAT WORK. SURFACES FORM WHICH EXISTING CONSTRUCTION ITEMS ARE TO BE REMOVED SHALL BE PATCHED AS REQUIRED BY THE NEW WORK SO AS TO MATCH ALL ADJACENT NEW OR EXISTING SURFACES. 3. AFTER REMOVAL OF ANY EXISTING CONSTRUCTION, ALL AREAS AFFECTED OR DAMAGED BY REMOVAL WORK SHALL BE PATCHED AS REQUIRED TO MATCH ADJACENT SURFACE AND ALL RESPECTS. 4. IN ALL LOCATIONS WHERE FILLING IN OF EXISTING OPENINGS IS REQUIRED, AND WHERE EXPOSED FINISH SURFACE IS MASONRY, THE CONTRACTOR SHALL MATCH THE ADJACENT MASONRY SURFACES AND INTERIOR FINISH IN EVER RESPECT. G. MATERIALS, ASSEMBLIES AND INSTALLATION 1. ALL OPENINGS AND OTHER PROVISIONS NECESSARY FOR INSTALLATION OF ARCHITECTURAL, PLUMBING, MECHANICAL, ELECTRICAL OR OWNER'S APPARATUS AND EQUIPMENT MUST BE VERIFIED WITH THE SPECIFIC TRADES INVOLVED, OR WITH THE OWNER PRIOR TO INSTALLATION, AND MUST BE OF SIZE, LOCATION, CONFIGURATION, ETC. REQUIRED. 2. MATERIALS MAY BE SPECIFIED ON DRAWINGS AS WELL AS SPECIFICATIONS. IN THE EVENT OF A CONFLICT, CONSULT ARCHITECT. 3. ANY DETAILS SYSTEMS MATERIALS, ETC. (ARCHITECTURAL, STRUCTURAL, MECHANICAL, ETC.) WHICH ARE PROPOSED TO BE CHANGED FROM THAT INDICATED OR SPECIFIED IN THE CONTRACT DOCUMENTS MUST BE REVIEWED BY THE ARCHITECT AND APPROVED BY THE OWNER PRIOR TO PREPARATION OF SHOP DRAWINGS. 4. ALL DISSIMILAR METALS SHALL BE EFFECTIVELY ISOLATED FROM EACH OTHER TO AVOID GALVANIC ACTION AND DETERIORATION. 5. ALL WOOD BLOCKING SHALL BE FIREPROOF (UNLESS OTHERWISE NOTED). 6. ALL WORK SHALL BE GUARANTEED AGAINST DEFECTIVE MATERIALS AND WORKMANSHIP FOR A MINIMUM OF ONE YEAR AFTER THE DATE OF SUBSTANTIAL COMPLETION. 7. INSTALL ALL MATERIALS AND SYSTEMS IN STRICT ACCORDANCE WITH MANUFACTURER'S SPECIFICATIONS OR INSTRUCTIONS. 8. THE FLAME SPREAD RATING AND SMOKE DEVELOPMENT RATINGS FOR ALL MATERIALS SHALL CONFORM TO ALL APPLICABLE CODES AND REQUIREMENTS OF GOVERNING AUTHORITIES. 9. WHERE NEW WORK ABUTS EXISTING CONSTRUCTION OR EXISTING CONSTRUCTION HAS BEEN PATCHED OR REPAIRED, PAINT EXISTING SURFACES FORM NEAREST CORNER TO NEAREST CORNER, AND FROM FLOOR TO CEILING. 10. ALL NEW PARTITIONS ARE TO EXTEND TIGHT UP TO THE FLOOR OR ROOF CONSTRUCTION, EXCEPT OTHERWISE SHOWN, AND ARE TO BE CUT TO FIT AROUND BEAMS, JOIST, DUCTS, CONDUITS, PIPES, HANGERS, ETC. ALL SUCH CUTS SHALL BE ACCURATE, STRAIGHT, AND SEALED WITH MORTAR OR TAPE AND COMPOUND, AND MADE AIR TIGHT. 11. PROVIDE PAINT FINISHES TO MATCH EXISTING ADJACENT CONDITIONS, UNLESS OTHERWISE NOTED. 12. UNLESS OTHERWISE NOTED, THE CONSTRUCTION OF ALL NEW WALLS SHALL MATCH THE THICKNESS, HEIGHT, RATING, MATERIAL AND COMPOSITION OF THE ADJACENT WALL. 13. FOR ANY UNSCHEDULED OPENINGS IN A MASONRY WALL, THE ASSOCIATED TRADE SHALL PROVIDE STEEL LINTELS AS SPECIFIED. 14. IT IS THE CONTRACTORS RESPONSIBILITY TO COORDINATE & ACCURATELY LOCATE ELECTRICAL AND MECHANICAL DEVICES WITH CASEWORK AND OTHER CONSTRUCTION TO AVOID CONFLICTS. NO ADDITIONAL FUNDS WILL BE AUTHORIZED BY THE ARCHITECT FOR MISCOORDINATED WORK. 15. ALL EXTERIOR WALLS SHALL BE CONSTRUCTED SO AS TO BE COMPLETELY WATERTIGHT AND AIRTIGHT. 16. CONTRACTOR SHALL PROVIDE AND INSTALL NEW FIXTURES AND LAMPS AS SPECIFIED AND RELAMP EXISTING FIXTURES AS INDICATED ON DRAWINGS. 17. ALL LENSES, REFLECTORS, LAMPS, PLATES FOR NEW AND EXISTING LIGHT FIXTURES ETC. SHALL BE THOROUGHLY CLEANED PRIOR TO OCCUPANCY. 18. THE CONTRACTOR SHALL PROVIDE AND INSTALL ALL NECESSARY BRACING (TEMP. AND PERM.) FOR SOILS AND CONSTRUCTION TO MEET CODE DEFINED LOADING CONDITIONS. WHETHER OR NOT SPECIFICALLY DOCUMENTED AT NO ADDITIONAL COST TO OWNER. 19. THE CONTRACTOR SHALL PROVIDE AND INSTALL ALL NECESSARY BLOCKING, FURRING, AND GROUNDS (TEMP. AND PERM.) FOR GOOD CONSTRUCTION PRACTICE WHETHER OR NOT SPECIFICALLY DOCUMENTED AT NO ADDITIONAL COST TO THE OWNER. 20. ROOFING, WATERPROOFING AND MOISTURE PROTECTION DETAILS ARE INDICATED FOR DESIGN INTENT AND ARE SUGGESTIVE ONLY. IT IS THE CONTRACTORS RESPONSIBILITY TO PROVIDE A PROPER AND COMPLETE SYSTEM PER THE SELECTED MANUFACTURER'S RECOMMENDATIONS AND SPECIFICATIONS, FOR MATERIALS AND EXECUTIONS THAT IS COMPLETELY WATER-TIGHT AND MEETS THE MANUFACTURER'S CRITERIA FOR WARRANTY. H. SITE CONDITIONS. 1. ACTIVE PIPES, CONDUITS AND OTHER UTILITIES OF ALL TYPES, WHETHER SHOWN IN THE BID DOCUMENTS OR NOT, MUST BE PROTECTED BY THE CONTRACTOR AT ALL TIMES DURING THE CONSTRUCTION OF THE WORK. EXTREME CARE SHALL BE EXERCISED AT ALL TIMES NOT TO DAMAGE ANY SUCH PIPES AND CONDUITS. IF DAMAGE OCCURS THE CONTRACTOR SHALL REPAIR SUCH DAMAGE IN A MANNER APPROVED BY THE ARCHITECT, AND AT NO CHANGE IN CONTRACT PRICE. 2. UNLESS SPECIFICALLY OTHERWISE APPROVED BY THE OWNER, ALL MECHANICAL AND/OR ELECTRICAL LINES MUST BE KEPT ACTIVE DURING AND/OR AFTER CONSTRUCTION WHERE THEY INTERFERE. IF NEW OR REMODELING WORK, THEY MUST BE TEMPORARILY RELOCATED DURING CONSTRUCTION AND PERMANENTLY RELOCATED AFTER CONSTRUCTION, TO LOCATIONS APPROVED BY THE ARCHITECT, AT NO ADDITIONAL COST TO THE OWNER. 3. THE CONTRACTOR SHALL TAKE ALL NECESSARY PRECAUTIONS TO INSURE THE SAFETY OF THE STRUCTURE AND ITS INHABITANTS. 4. THROUGHOUT THE PERIOD OF DEMOLITION AND CONSTRUCTION PROVIDE ALL NECESSARY "ACCOMMODATIONS" TO KEEP THE TENANT-OCCUPIED PORTION OF THE FLOOR OPERATIONAL AND SAFE. THESE "ACCOMMODATIONS" INCLUDE, BUT ARE NOT LIMITED TO ELECTRICAL AND COMMUNICATIONS WIRING, HVAC, NOISE AND DUST CONTROL, PLUMBING, TEMPORARY SIGNAGE, AND LIFE-SAFETY MEASURES. 5. ALL CORRIDORS ARE TO BE KEPT FREE FOR REFUSE AND CONSTRUCTION MATERIAL. CONTRACTOR SHALL DISPOSE OF DEMOLISHED MATERIALS. L. NOTES

[illegible]



Streamline Architects, P.L.C.

Andrew Dasso, AIA
575 12th Ave
East Moline, IL
309-737-8587
andrew@buildbyarchitects.com

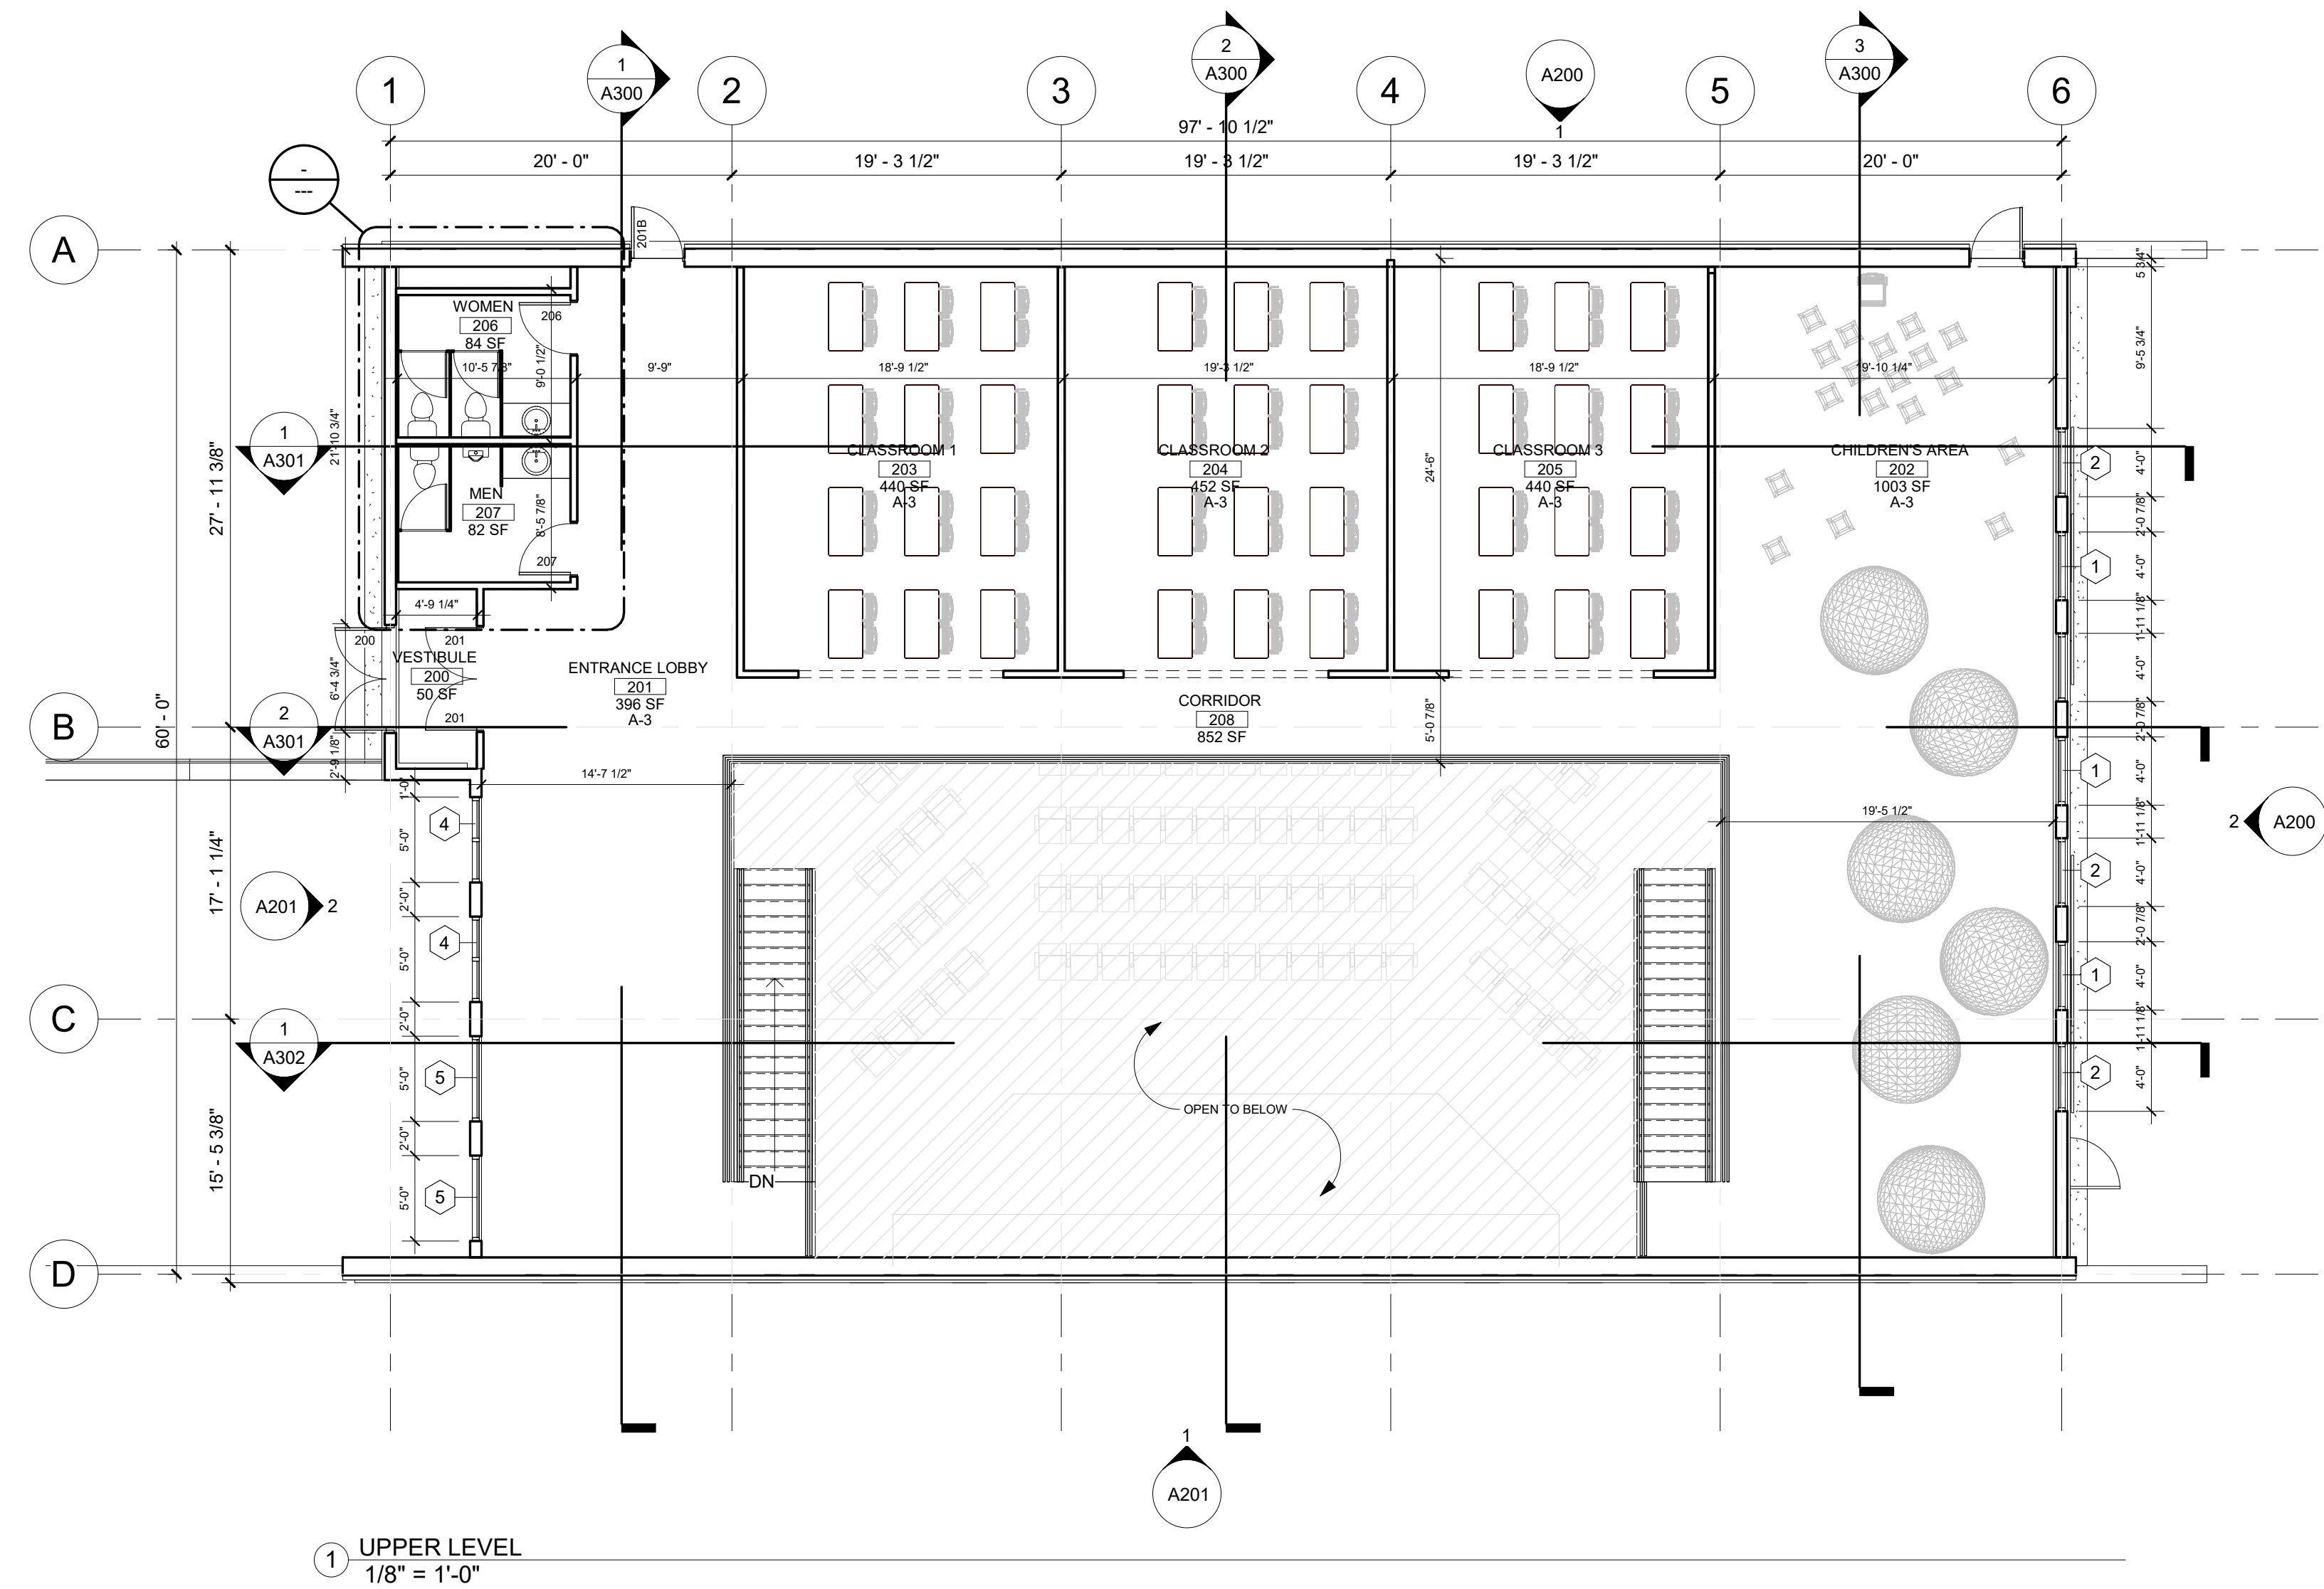[illegible]

PROJECT NAME
ADDRESS
UPPER LEVEL

Project number	17-092
Date	10/13/20
Drawn by	Author
Checked by	Checker

A102

Scale $1/8" = 1'-0"$



Andrew Dasso, AIA
318 E. Third Street
Davenport, IA 52801
309-737-8587
andrew@streamlinearchitects.com


1. ALL GWB CEILING TO PAINTED WHITE, U.N.O.
2. ALL DRYWALL SOFFITS (VERTICAL PLANE) TO MATCH ADJACENT WALL FINISH, U.N.O.
3. ALL FIXTURES TO BE CENTERED IN CEILING TILE
4. ALL GRIDS TO BE CENTERED IN ROOMS, U.N.O.
5. ALL LIGHT FIXTURES INSTALLED IN SOFFITS TO BE CENTERED WITHIN WIDTH, U.N.O.
6. ALL SUSPENDED CEILING GRIDS, MECHANICALS, AUTO SPRINKLER SYSTEMS & PLUMBING TO BE SUPPORTED FROM THE BOTTOM OF JOIST WHEN APPLICABLE
7. GENERAL CONTRACTOR TO CONFIRM CEILING LAYOUT & COORDINATE MECHANICAL, FIRE PROTECTION & ELECTRICAL TRADES
8. SEE MECHANICAL & ELECTRICAL DRAWINGS FOR ADDITIONAL INFORMATION

	2 X 2 SUSPENDED CEILING GRID W/ ACOUSTICAL CEILING TILE
	GWB CEILING
	RECESSED CAN FIXTURE
	CABLE RAIL LIGHTING
	SUSPENDED UTILITY FIXTURE
	2 X 4 DIRECT/INDIRECT LED LIGHT FIXTURE
	EMERGENCY LIGHT W/ 90 MIN. BATTERY
	EXIT LIGHT / EMERGENCY LIGHT (LIGHTED FACE OF SIGN IS SHADED) W/ 90 MIN. BATTERY

[illegible]

Project number	17-092
Date	10/13/20
Drawn by	Author
Checked by	Checker

Scale	As indicated
-------	--------------

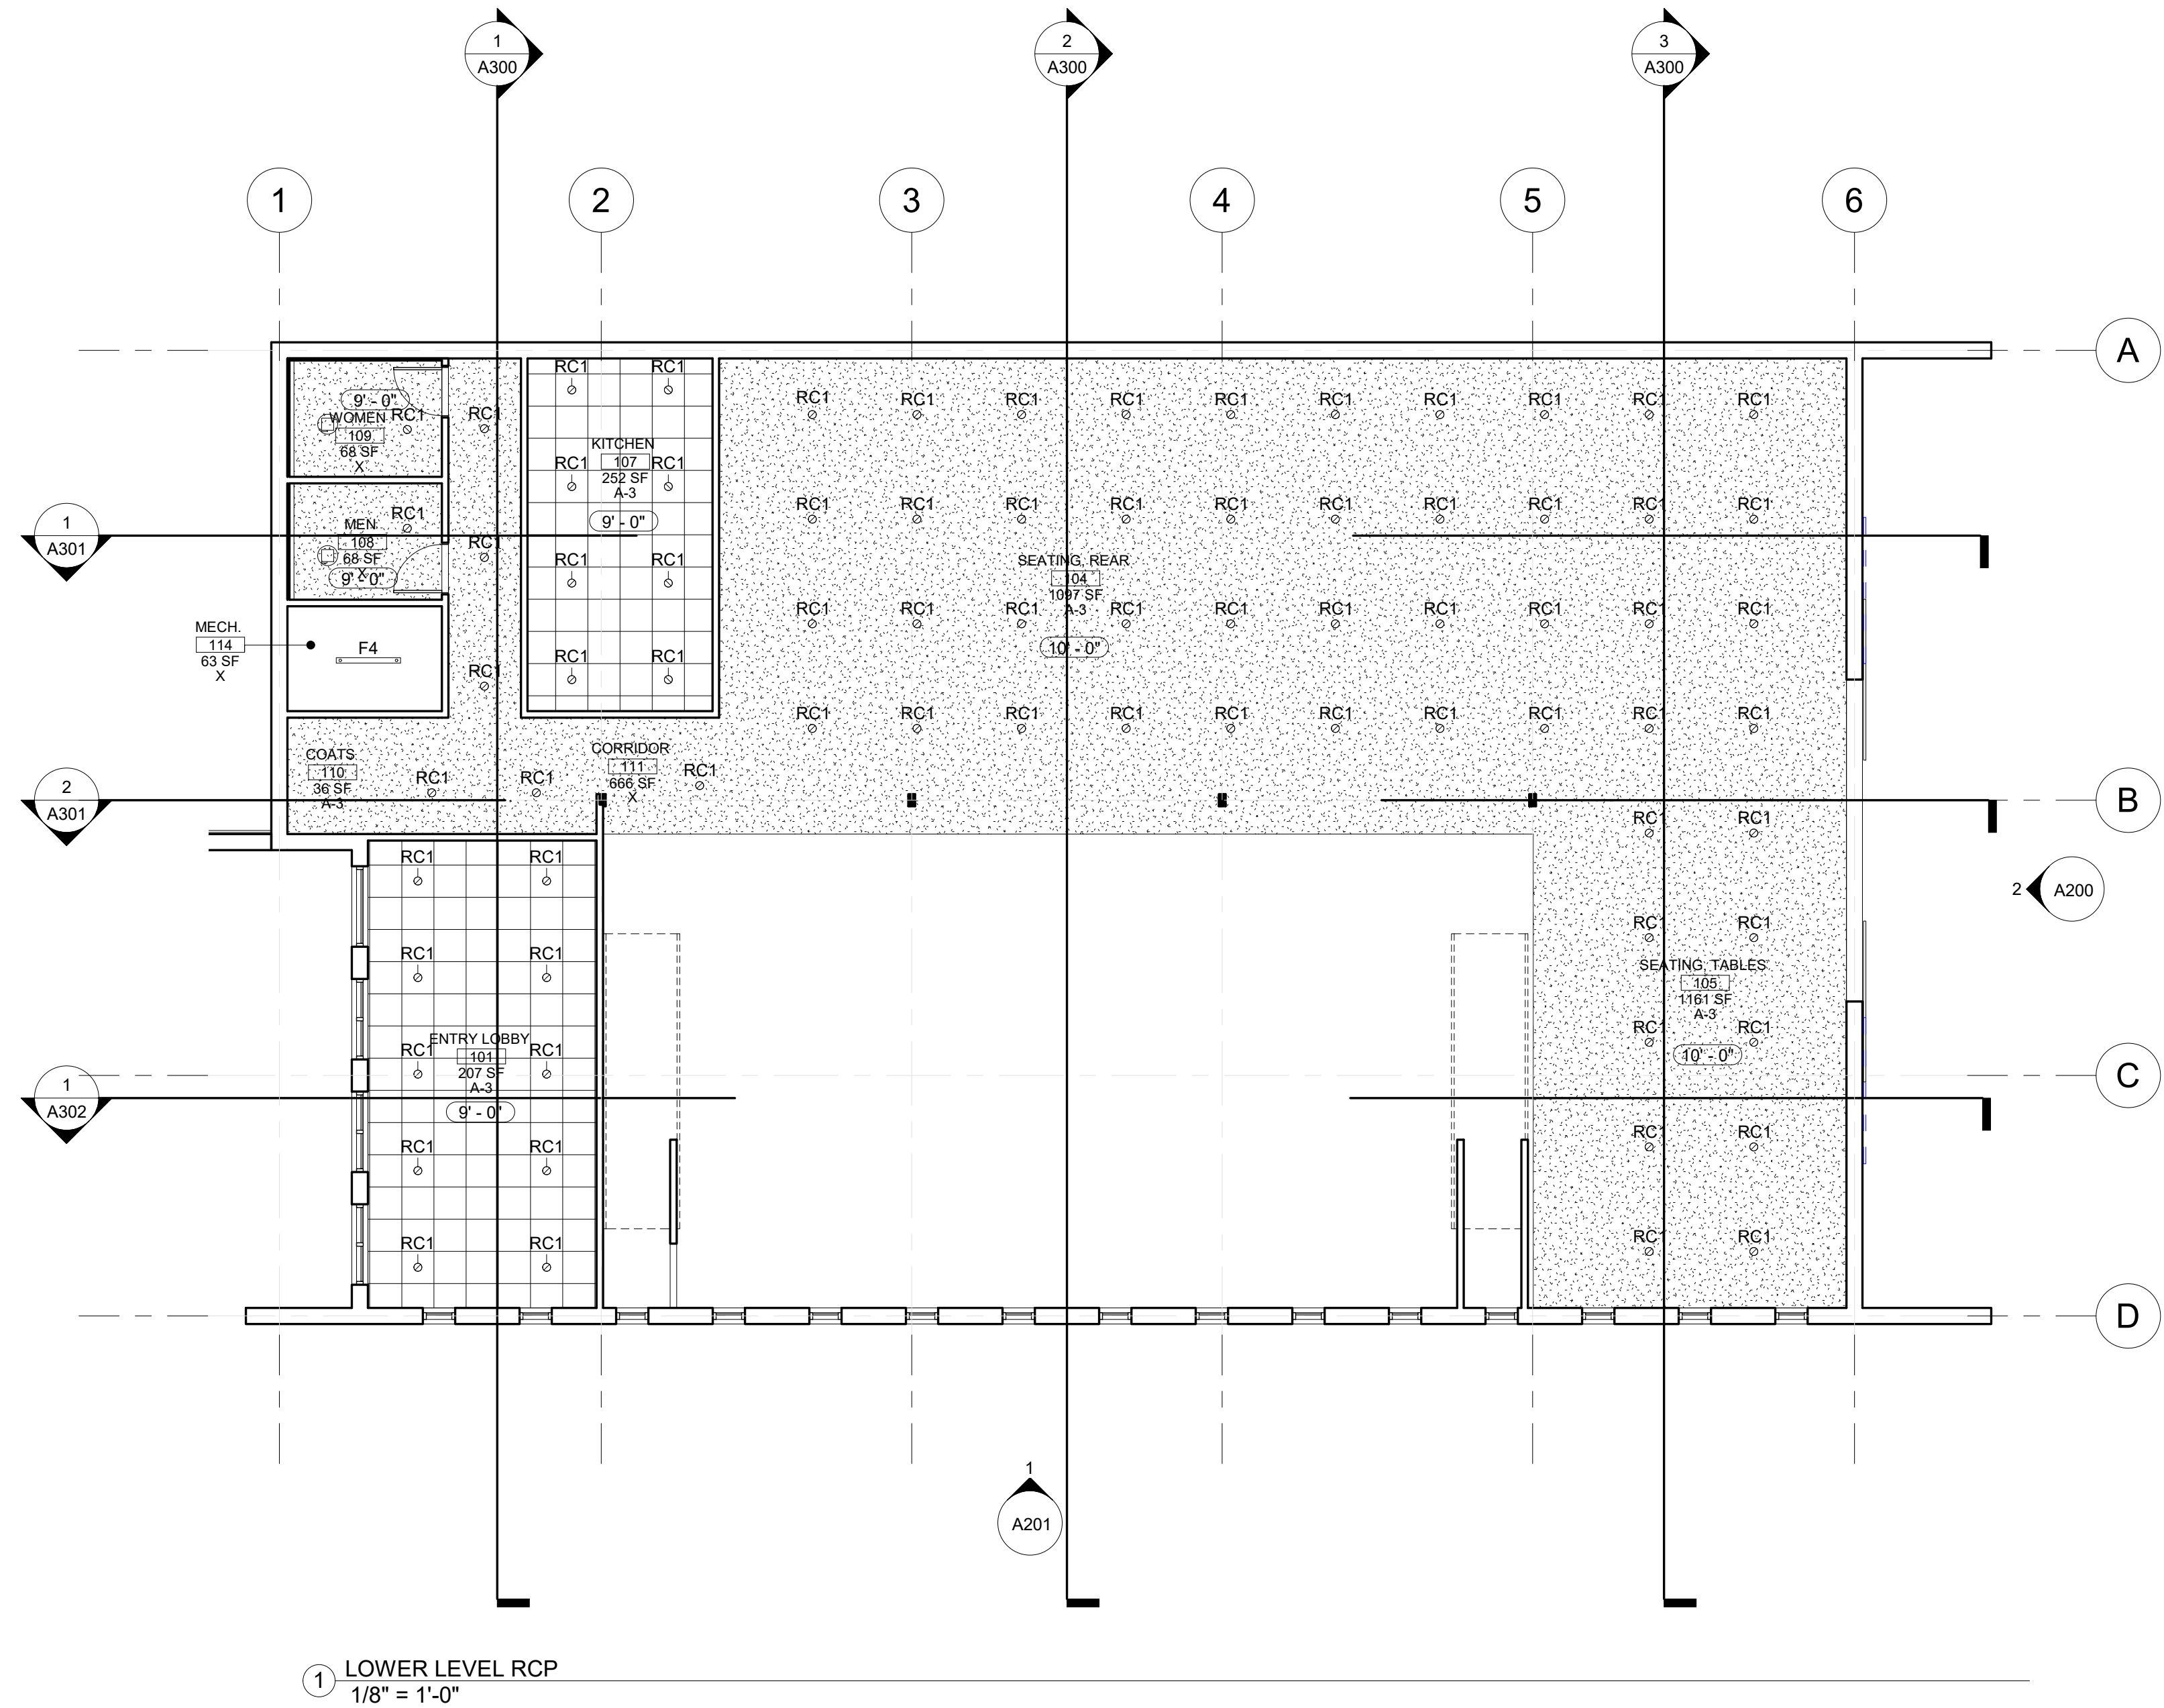



Andrew Dasso, AIA
318 E. Third Street
Davenport, IA 52801
309-737-8587
andrew@streamlinearchitects.com

1. ALL GWB CEILING TO PAINTED WHITE, U.N.O.
2. ALL DRYWALL SOFFITS (V-RITICAL PLANE) TO MATCH ADJACENT WALL FINISH, U.N.O.
3. ALL FIXTURES TO BE CENTERED IN CEILING TILE
4. ALL GRIDS TO BE CENTERED IN ROOMS, U.N.O.
5. ALL LIGHT FIXTURES IF INSTALLED IN SOFFITS TO BE CENTERED WITHIN WIDTH, U.N.O.
6. ALL SUSPENDED CEILING GRIDS, MECH. SYSTEMS, AUTO SPRINKLER SYSTEMS & PLUMBING TO BE SUPPORTED FROM THE BOTTOM OF JOIST WHERE APPLICABLE
7. GENERAL CONTRACTOR TO CONFIRM CEILING LAYOUT & COORDINATE MECHANICAL, FIRE PROTECTION & ELECTRICAL TRADES
8. SEE MECHANICAL & ELECTRICAL DRAWINGS FOR ADDITIONAL INFORMATION

2 x 2 SUSPENDED CEILING
GRID W/ ACOUSTICAL
CEILING TILE

GWB CEILING

RECESSED CAN FIXTURE

CABLE RAIL LIGHTING

SUSPENDED UTILITY FIXTURE

2 X 4 DIRECT / INDIRECT
LIGHT FIXTURE


EMERGENCY LIGHT W/
90 MIN. BATTERY

EXIT LIGHT / EMERGENCY LIGHT
(LIGHTED FACE OF SIGN IS
SHADED) W/ 90 MIN. BATTERY

PROJECT NAME
ADDRESS
UPPER LEVEL RCP


A111

Scale	As indicated
-------	--------------

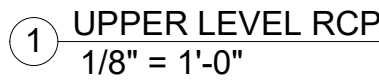



Andrew Dasso, AIA
575 12th Ave
East Moline, IL
309-737-8587
andrew@buildbyarchitects.com

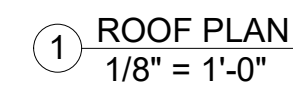


PROJECT NAME
ADDRESS
ROOF PLAN

A120

Scale	1/8" = 1'-0"
-------	--------------



Andrew Dasso, AIA
575 12th Ave
East Moline, IL
309-737-8587
andrew@buildbyarchitects.com

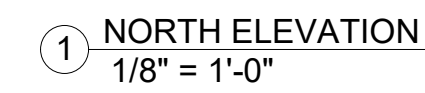


2 EAST ELEVATION
1/8" = 1'-0"

[illegible]

Scale	As indicated
-------	--------------




Andrew Dasso, AIA
318 E. Third Street
Davenport, IA 52801
309-737-8587
andrew@streamlinearchitects.com

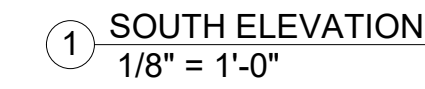

NOTES:

1. ALL FINISHES TO BE APPROVED BY ARCHITECT & OWNER



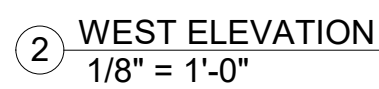


PROJECT NAME
ADDRESS
EXTERIOR
ELEVATIONS

Project number	17-092
Date	10/13/20
Drawn by	Author
Checked by	Checker
A201	
Scale	As indicated



Andrew Dasso, AIA
575 12th Ave
East Moline, IL
309-737-8587
andrew@buildbyarchitects.com

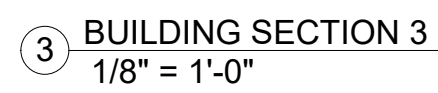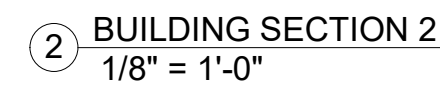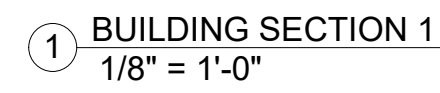



PROJECT NAME
ADDRESS
BUILDING SECTIONS

A300

Scale	1/8" = 1'-0"
-------	--------------



Andrew Dasso, AIA
318 E. Third Street
Davenport, IA 52801
309-737-8587
andrew@streamlinearchitects.com

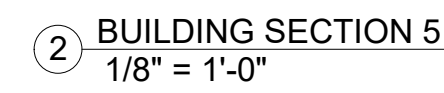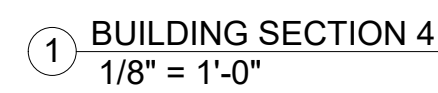

PROJECT NAME	
ADDRESS	
BUILDING SECTIONS	
Project number	17-092
Date	10/13/20
Drawn by	Author
Checked by	Checker
A301	
Scale	1/8" = 1'-0"



Andrew Dasso, AIA
318 E. Third Street
Davenport, IA 52801
309-737-8587
andrew@streamlinearchitects.com


[illegible]

PROJECT NAME
ADDRESS
BUILDING SECTIONS

Project number	17-092
Date	10/13/20
Drawn by	Author
Checked by	Checker

A302

Scale	1/8" = 1'-0"
-------	--------------

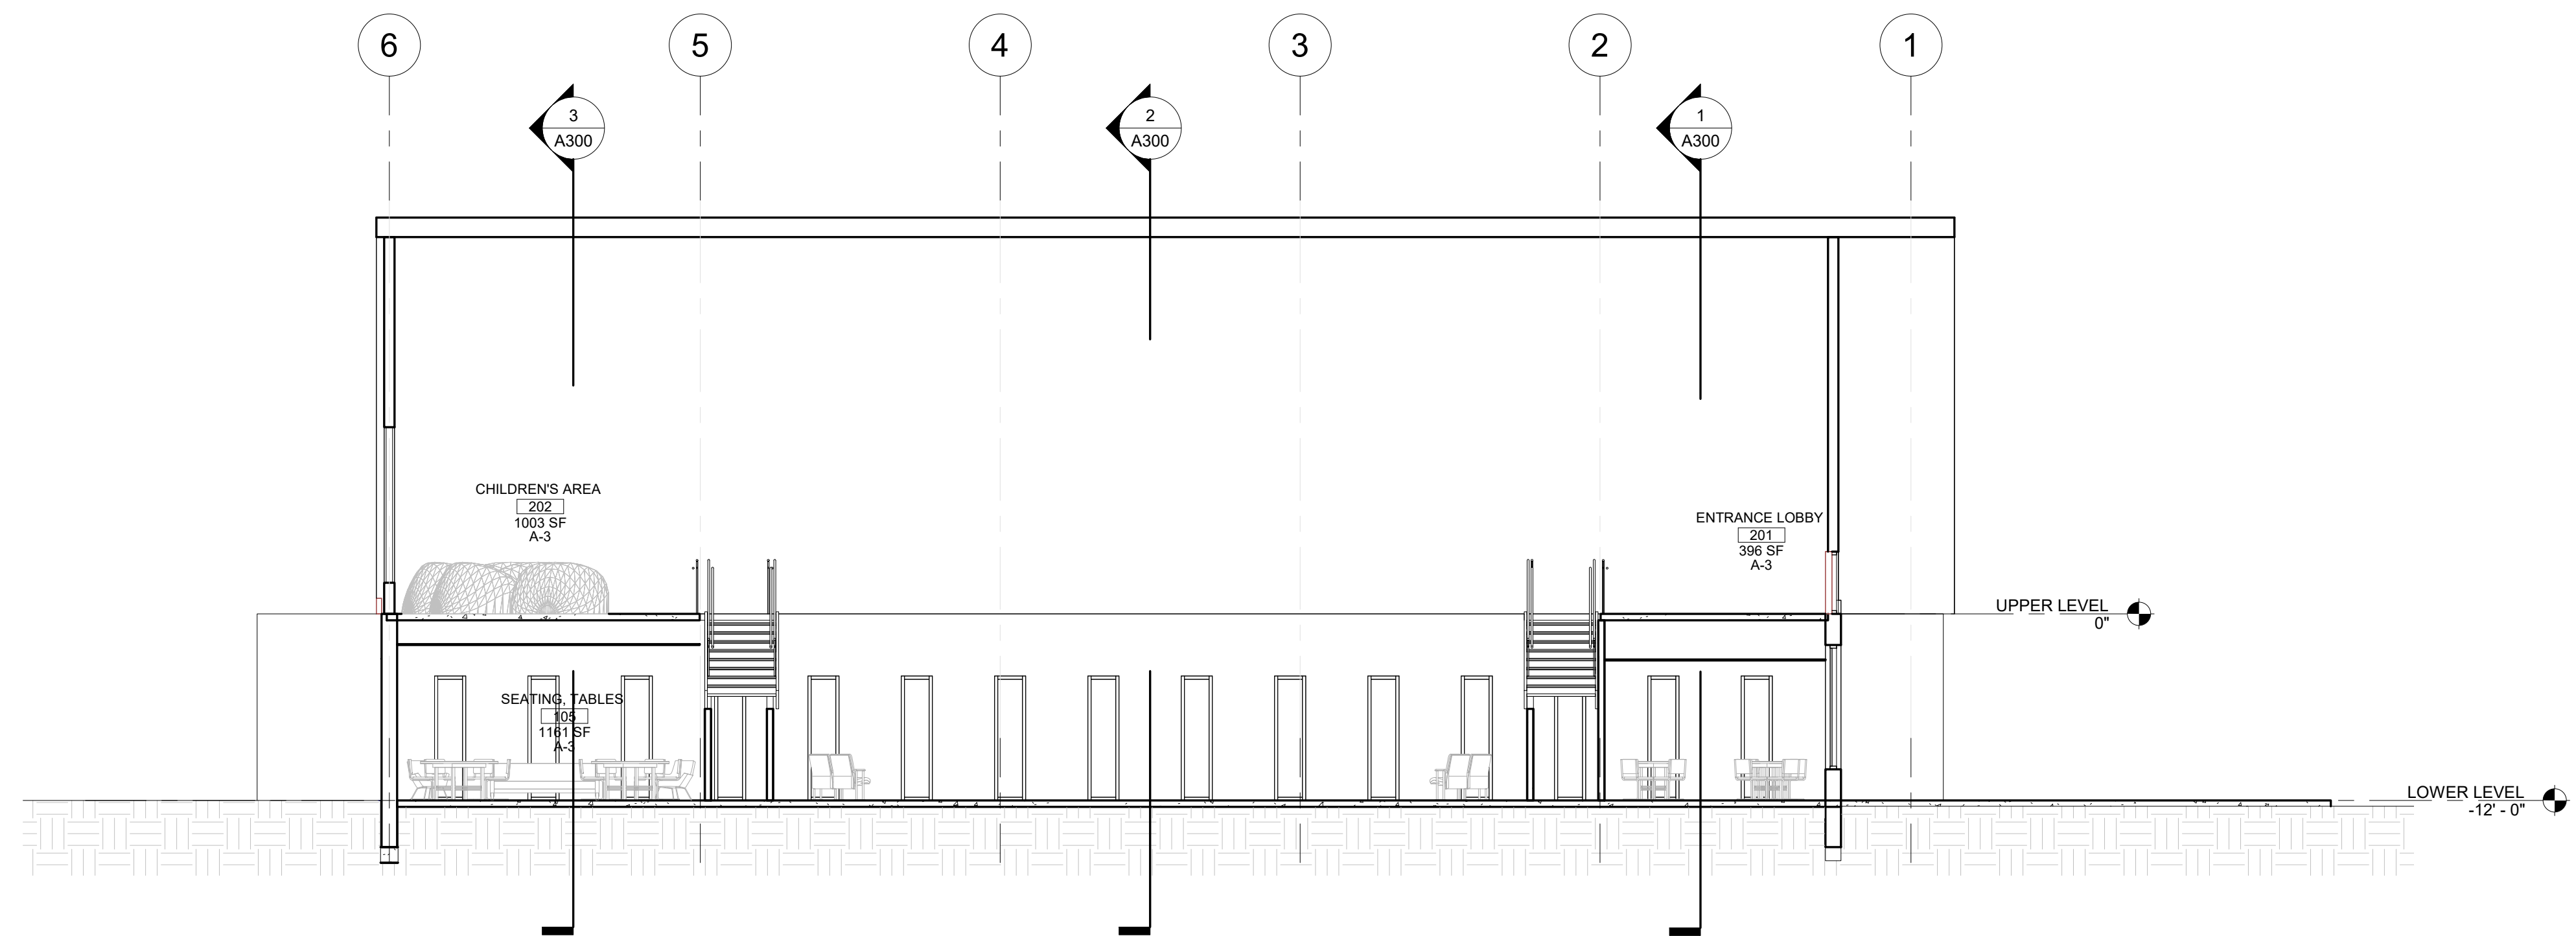

1 BUILDING SECTION 6
1/8" = 1'-0"



DAVENPORT

DEVELOPMENT &
NEIGHBORHOOD SERVICES

Public Hearing Notice | Plan and Zoning Commission

Date: 2/2/2021
Time: 5 PM

Location: Council Chambers | City Hall | 226 W. 4th ST.
Subject: Public Hearing for a Rezoning Request Before the Plan and Zoning Commission

To: All property owners within 200 feet of the subject property located **South of East 46th Street, West of the Railroad Tracks (Parcel P1304-02C).**

What is this About?

This notice is being sent to inform you that a public hearing will be held for a rezoning request. The purpose of the rezoning request is to change the property's allowed uses by changing the zoning classification.

Request/Case Description

Case REZ21-01: Request of Dan Lorentzen on behalf of Rock Church Ministries Inc. to rezone Parcel P1304-02C from S-OS Open Space District to R-1 Single-Family Residential District to allow for the construction of a church [Ward 7].

What are the Next Steps after the Public Hearing?

The Plan and Zoning Commission will hold a formal public hearing at their meeting on February 2, 2021. The Plan and Zoning Commission will vote (provide a recommendation) to the City Council at their meeting on February 16, 2021. The Commission's recommendation will be forwarded to the City Council which will then hold its own public hearing. You will receive a notice of the City Council's public hearing. For the specific dates and times of subsequent meetings, please contact the case planner below.

Would You Like to Submit an Official Comment?

As a neighboring property owner you may have an interest in commenting on the proposed request via email or in person at the public hearing. Send written comments to planning@davenportiowa.com (no later than 12:00 PM one day before the public hearing) or to: Planning, 1200 E 46th St, Davenport IA 52807.

On-line/Telephone Participation:

Persons may join the meeting virtually: https://www.gotomeet.me/Davenport_Planning/planzoning & at 1-866-899-4679 with access code: 492-653-453. All documents related to the meeting (agenda included) are at "Search Minutes & Agendas": <http://www.cityofdavenportiowa.com/boards> Mondays before the meeting/public hearing.

Do You Have Any Questions?

If you have any questions or if accommodations are needed for any reason, please contact the planner assigned to this project (Matt Werderitch) at matt.werderitch@davenportiowa.com or 563-888-2221. Interpretive services are available at no charge. Servicios interpretativos libres estan disponibles. TTY: (563) 326-6145

Please note items may be removed or tabled to a future hearing date at the request of the Applicant or Commission/Board. Those interested verifying case actions and/or tablings, please contact Planning at 563-326-6198 or planning@davenportiowa.com for updates.

Adjacent Property Owner Notice Area
Parcel: P1304-02C
REZ21-01



S-OS Open Space District to R-1 Single-Family Residential District

Private parties utilizing City GIS data do so at their own risk.
The City of Davenport will not be responsible for any costs or
liabilities incurred due to any differences between information
provided and actual physical conditions.

0 125 250 500 750 1,000 Feet



City of Davenport
Plan and Zoning Commission

Department: DNS
Contact Info: Matt Werderitch 563.888.2221

Date
2/2/2021

Subject:
Consideration of the January 19, 2021 meeting minutes.

Recommendation:
Approve the minutes.

ATTACHMENTS:

Type	Description
▣ Backup Material	January 19, 2021 Meeting Minutes

Staff Workflow Reviewers

REVIEWERS:

Department	Reviewer	Action	Date
Community Planning & Economic Development	Werderitch, Matt	Approved	1/29/2021 - 12:03 PM

MINUTES

PLAN AND ZONING COMMISSION MEETING

CITY OF DAVENPORT, IOWA

TUESDAY, JANUARY 19, 2021; 5:00 PM

COUNCIL CHAMBERS, CITY HALL 226 WEST 4TH STREET

A partially electronic meeting was held because a fully “in person” meeting is impractical due to the concerns for the health and safety of Commission members, staff and the public presented by COVID-19 and to follow the Governor’s proclamation and Mayor’s Executive Order directing social distancing and placing restrictions on gatherings. In person attendance by the general public at any City of Davenport public meeting within its facilities shall be limited to 10 persons.

COMBINED PUBLIC HEARING AND REGULAR MEETING AGENDAS

PUBLIC HEARING AGENDA

I. Roll Call

Present: Schneider, Lammers, Medd, Johnson, Tallman, Inghram, Hepner,
Brandsgard, Reinartz, Maness, Garrington
Staff: Berkley, Werderitch

I. New Business

- A. ORD20-02: Request of Palmer College of Chiropractic to amend a section of the Campus Master Plan, bounded by East 11th Street and East 10th Street, between Pershing Avenue and Perry Street, from an athletic field to student housing [Ward 3].

Berkley provided an overview of the case. Dennis Marchiori, Chancellor and CEO of Palmer College of Chiropractic, presented opening statements on the project. Jason Holdorf, IMEG Corp., gave a presentation and overview of the campus master plan. No members of the public spoke. With no comments, the public hearing closed.

- B. Case ROW20-02 being the request of Palmer College of Chiropractic to vacate East 11th Street between Perry Street and Pershing Avenue and portions of alley in Blocks 89 and 96 of LeClaire's 8th Addition. [Ward 3]

Berkley provided an overview of the case. Jason Holdorf, IMEG Corp., gave a presentation on the proposed right-of-way vacations. No members of the public spoke. With no comments, the public hearing closed.

- C. REZ20-09: Request of S.J. Russell, L.C. on behalf of Sophie Foster Revocable Trust to rezone the property located at 4607 East 53rd Street to C-2 Corridor Commercial District and R-MF Multi-Family Residential District. The purpose of the rezoning is to lift the existing land use and development restrictions on the property, adjust the commercial zoning boundary, and allow for townhouse and multi-family development [Ward 6].

Werderitch provided an overview of the case. Erron Vandemore, Russell Construction, and Kevin Dolan, Dan Dolan Homes, gave a presentation of the proposed development and answered questions during public comments. Several abutting property owners spoke in opposition of the proposed zoning map amendment. Concerns included school district capacity, traffic, road connections, light spill over, noise pollution, stormwater management, building height, and buffering. After all in person and virtual attendees spoke, the public hearing closed.

- II. Next Public Hearing: 2/2/2021

REGULAR MEETING AGENDA

- I. Roll Call

Present: Schneider, Lammers, Medd, Johnson, Tallman, Inghram, Hepner, Brandsgard, Reinartz, Maness, Garrington
Staff: Berkley, Werderitch

- II. Report of the City Council Activity: None

- III. Secretary's Report

- A. Consideration of the January 5, 2021 Meeting Minutes.

Motion by Hepner, second by Tallman to approve the January 5, 2021 meeting minutes. Motion to approve was unanimous by voice vote.

- IV. Report of the Comprehensive Plan Committee: None

- V. Zoning Activity

- A. Old Business

- B. New Business

- i. Case REZ20-08: Request of MCC Iowa LLC on behalf of MM Development LLC to rezone 5000 Grand Avenue from R-MF Multi-Family Residential District to I-1 Light Industrial District to allow for construction of a communications building to house and operate electronics and fiber optic cables [Ward 7].

Werderitch provided an overview of the case. Dan Parchert, MCC Iowa LLC, was present to answer questions about the project. No members of the public spoke.

Staff recommended Case REZ20-08 be forwarded to the City Council with a recommendation for approval.

Findings:

1. The proposed I-1 Light Industrial District is compatible with the zoning of nearby property.
2. The established neighborhood character is primarily industrial to the north and east of the subject property. To the south, there is an apartment complex and several smaller scale multi-family residential developments. The proposed low intensity use of the site will serve as a transition between industrial and residential properties.
3. Rezoning the property to I-1 Light Industrial District does not create any nonconformities.

Condition: The City Council is requested to pass a resolution amending the Future Land Use Designation from Residential General (RG) to Industry (I).

Motion by Tallman, second by Hepner to approve staff recommendation for approval of Case REZ20-08. Motion to approve staff recommendation and condition was unanimous by voice vote.

VI. Subdivision Activity: None

A. Old Business: None

B. New Business: None

VII. Future Business:

Staff received a zoning map amendment application on behalf of Rock Church Ministries to rezone land south of 46th Street, west of the railroad tracks, from S-OS Open Space District to R-1 Single-Family Residential District to allow for the construction of a church.

Berkley announced the Committee of the Whole approved the resolution placing a moratorium upon the issuance of special use permits for bars and minor vehicle repair/service in C-1 Neighborhood Commercial Zoning District and two-family conversions in R-3, R-3C, R-4 and R-4C Single and Two-Family Residential Zoning Districts until July 13, 2021.

VIII. Communications: None

IX. Other Business: None

X. Adjourn

The meeting adjourned at 6:38 pm

XI. NEXT MEETING: February 2, 2021

City of Davenport
Plan and Zoning Commission

Department: DNS
Contact Info: Laura Berkley, 563-888-3553

Date
2/2/2021

Subject:

ORD20-02: Request of Palmer College of Chiropractic to amend a section of the Campus Master Plan, bounded by East 11th Street and East 10th Street, between Pershing Avenue and Perry Street, from an athletic field to student housing [Ward 3].

Recommendation:

Staff recommends that the Plan and Zoning Commission forward Case ORD20-02 to City Council with a recommendation of approval with the following findings:

1. The modification is consistent with the Comprehensive Plan.
2. The modification meets the intent of the Institutional Campus District.
3. Sufficient parking has been identified for the student housing.

Background:

The Palmer College of Chiropractic is zoned S-IC Institutional Campus. In 2018, the City approved the rezoning under Ordinance 2018-107 which adopted Palmer's Master Campus Plan. At that time, the Land Use Plan called for a Sports Field in the area bounded by East 11th Street and East 10th Street between Perry Street and Pershing Avenue. The Petitioner has requested to modify the plan to utilize this area for student housing. The project includes 115 units and replaces the proposed student housing along Main Street between 7th and 8th Streets.

The proposal Section 17.07.030F outlines thresholds associated with modifications of the Land Use Plan. The proposed use qualifies as a Major Amendment and requires Plan & Zoning Commission review and City Council approval.

See attached staff report for full analysis.

ATTACHMENTS:

Type	Description
▢ Cover Memo	Staff Report
▢ Backup Material	Major Modification Area current and proposed
▢ Backup Material	Notified Property Owners
▢ Backup Material	Master Plan with Incorporated Changes
▢ Backup Material	Narrative
▢ Backup Material	Parking Plan
▢ Backup Material	Application
▢ Backup Material	Recognized Neighborhood and Organization Letter
▢ Backup Material	Property Owner Notice

Staff Workflow Reviewers

REVIEWERS:

Department	Reviewer	Action	Date
------------	----------	--------	------

City of Davenport
Plan and Zoning Commission

Case: ORD20-02: Request of Palmer College of Chiropractic to amend a section of the Campus Master Plan, bounded by East 11th Street and East 10th Street, between Pershing Avenue and Perry Street, from an athletic field to student housing [Ward 3].

Recommendation: Staff recommends that the Plan and Zoning Commission forward Case ORD20-02 to City Council with a recommendation of approval with the following findings:

1. The modification is consistent with the Comprehensive Plan.
2. The modification meets the intent of the Institutional Campus District.
3. Sufficient parking has been identified for the student housing.

Background:

The Palmer College of Chiropractic is zoned S-IC Institutional Campus. In 2018, the City approved the rezoning under Ordinance 2018-107 which adopted Palmer's Master Campus Plan. At that time, the Land Use Plan called for a Sports Field in the area bounded by East 11th Street and East 10th Street between Perry Street and Pershing Avenue. The Petitioner has requested to modify the plan to utilize this area for student housing. The project includes 115 units and replaces the proposed student housing along Main Street between 7th and 8th Streets.

The proposal Section 17.07.030F outlines thresholds associated with modifications of the Land Use Plan. The proposed use qualifies as a Major Amendment and requires Plan & Zoning Commission review and City Council approval.

Public Input:

Prior to submittal of the Modification request, Palmer College of Chiropractic notified recognized neighborhood and organizations. The notice has been included.

Property owners within 500 feet were notified of the proposed modification. A notice of the public hearing was published in the Quad City Times. A neighborhood meeting was held on January 11, 2021 with 20 people, including staff, elected officials and the Petitioner, in attendance.

A public hearing at the Plan & Zoning Commission was held on January 19, 2021. No one from the public spoke. No written protests from the property owners within the notice area have been submitted.

Comprehensive Plan:

Within Existing Urban Service Area: Yes

Within Urban Service Area 2035: Yes

Future Land Use Designations: The major modification area is within the Civic and Institutional category in the Davenport +2035 Land Use Plan.

Civic and Institutional – Reserved for major developments for government, education, religion, medical, utilities, and other cultural or non-profit organizations located outside of the Downtown (DT)

Zoning: Special Purpose District Institutional Campus (S-IC).

Institutional Campus District - Intended to encourage a comprehensive approach to development by significant institutions within the City. The S-IC District is also intended to:

1. Further the policies of the Comprehensive Plan;
2. Permit appropriate institutional growth within boundaries of the district while minimizing the adverse impacts associated with development and geographic expansion;
3. Balance the ability of specific institutions to grow and adapt to changing needs while protecting the livability and vitality of adjacent areas.
4. Encourage the preparation of a land use plan for higher development intensity institutional campuses that enables the community to understand the levels of development being proposed, their likely impacts and appropriate mitigation measures.

Technical Review: Stormwater has been identified as an ongoing issues within the area. Palmer has proposed stormwater detention as part of the student housing development as well as under the already planned athletic field to the north of the modification area to alleviate some of the stormwater issues. Palmer continues to work with staff to address stormwater and infrastructure needs as the implementation of their Campus Master Plan continues. Engineering staff believes the existing street network can accommodate the traffic associated with this modification.

Discussion: The major modification to the Palmer College of Chiropractic is required due to the increase in intensity within the proposed area. The remaining Campus Master Plan as adopted under Ordinance 2018-107 will remain with any minor changes reviewed by staff as outlined in Section 17.07.030F of the Zoning Code.

Approval Standards for Map Amendments (Chapter 17.14.040)

The Plan and Zoning Commission recommendation and the City Council decision on any zoning text or map amendment is a matter of legislative discretion that is not controlled by any particular standard. However, in making their recommendation and decision, the Plan and Zoning Commission and the City Council must consider the following standards. The approval of amendments is based on a balancing of these standards.

a. The consistency of the proposed amendment with the Comprehensive Plan and any adopted land use policies.

The proposed modification is consistent with the Comprehensive Plan. The modification is simply relocating an already approved use within the plan area.

b. The compatibility with the zoning of nearby property.

The subject property is adjacent to Residential – Multi-Family zoning districts and several other apartments in the vicinity. There is also R-4C at the campus edge. The Campus Master Plan addresses the need for delineating a campus edge which would be implemented with the modification. It is staff's opinion that the proposed amendment is compatible with the zoning of nearby property.

c. The compatibility with established neighborhood character.

The established neighborhood character is mixed use ranging from single and two-family residential, multi-family, commercial, and institutional. It is staff's opinion that the modification is compatible with the already approved character of the Palmer Campus Master Plan.

d. The extent to which the proposed amendment promotes the public health, safety, and welfare of the City.


Palmer has identified 160 parking stalls within and adjacent to the proposed modification that will be allocated to students living within the student housing. According to the overall plan, the modification increases overall parking within the Campus. Appropriate access has been planned and will be achieved in conjunction with the vacation of proposed rights-of-way. The proposed modification will develop in a manner that promotes the public health, safety, and welfare of the City.

e. The suitability of the property for the purposes for which it is presently zoned, i.e. the feasibility of developing the property in question for one or more of the uses permitted under the existing zoning classification.

Under the current Zoning Ordinance, the S-IC Institutional Campus Zoning District allows for multi-family development. The current Campus Master Plan called for the same number of units of student housing to be located on Main Street between 7th and 8th Streets. The modification is relocated that housing as a net zero change in units.

f. The extent to which the proposed amendment creates nonconformities.

No nonconformities will be created with the modification.

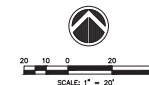

EX-1

Sheet 1 of 2

Adjacent Property Owner Notice Area



Landscape & Site :

As part of the 2015 Master Plan update and this PID, Palmer College has established a new campus aesthetic for the campus exterior spaces. This aesthetic can be seen in the currently under construction of the North Campus Site Improvements. With this project, campus standards have been established for the following site features for future campus site improvements identified in the 2015 Master Plan update and this PID.

HARDSCAPE

Hardscape pavement will primarily consist of Portland Cement Concrete (PCC) and with concrete pavers at key areas around campus.

LIGHTING

Campus lighting will comprise of a mix of pedestrian poles lights, bollard lights and accent lighting and tree up-lighting. Lighting will be designed first with safety in mind, with an emphasis on the aesthetic and energy conversation.

PARKING

Parking areas will be designed to provide safe and organized parking for students, patients, employees and visitors. Parking lots will be constructed of either PCC pavement or asphalt. Lots will have a PCC curb and gutter and will adhere to city standards for setback and screening.

LANDSCAPE

Campus landscape improvements will include quality trees, shrubs, perennials and groundcovers. Irrigation will be provided for most areas, but the plantings should also be designed to be drought tolerance in mind. Other landscape features include benches, trash receptacles, tables and chairs. The North Campus Site Improvements have established the primary campus aesthetic for there elements.

CAMPUS EDGE & SCREENING


As shown on page MP-3, Palmer intends to include an enhanced campus edge that will comprise of ornamental fence with masonry piers at the corners and periodically along the fence line. Shade trees and a mix of deciduous and evergreen shrubs will provide screening of the parking lots and other service type areas around campus.

Gateways & Wayfinding :

As part of the 2015 Master Plan update, campus Gateways & Wayfinding sign locations were preliminarily identified. As the campus master plan is moved ahead, some of the proposed locations may need to be revisited. A series of campus gateways are planned to help establish the campus edge, welcome visitors to campus and improve campus visibility to those traveling through the area. Wayfinding signs have been added over the past few years and future signs will utilize the same design as new wayfinding locations are identified.


LEGEND

-  Primary Gateway Feature
-  Secondary Gateway Feature
-  Existing Gateway Sign
-  Existing Wayfinding Sign
-  Existing Wayfinding Sign - to be repositioned or integrated into site improvements
-  Future Wayfinding Signs (to be installed spring 2015)
-  Future Parking Lot Signs (to be installed spring 2015)
-  Future Promotional/Digital Sign (to be installed spring 2015)

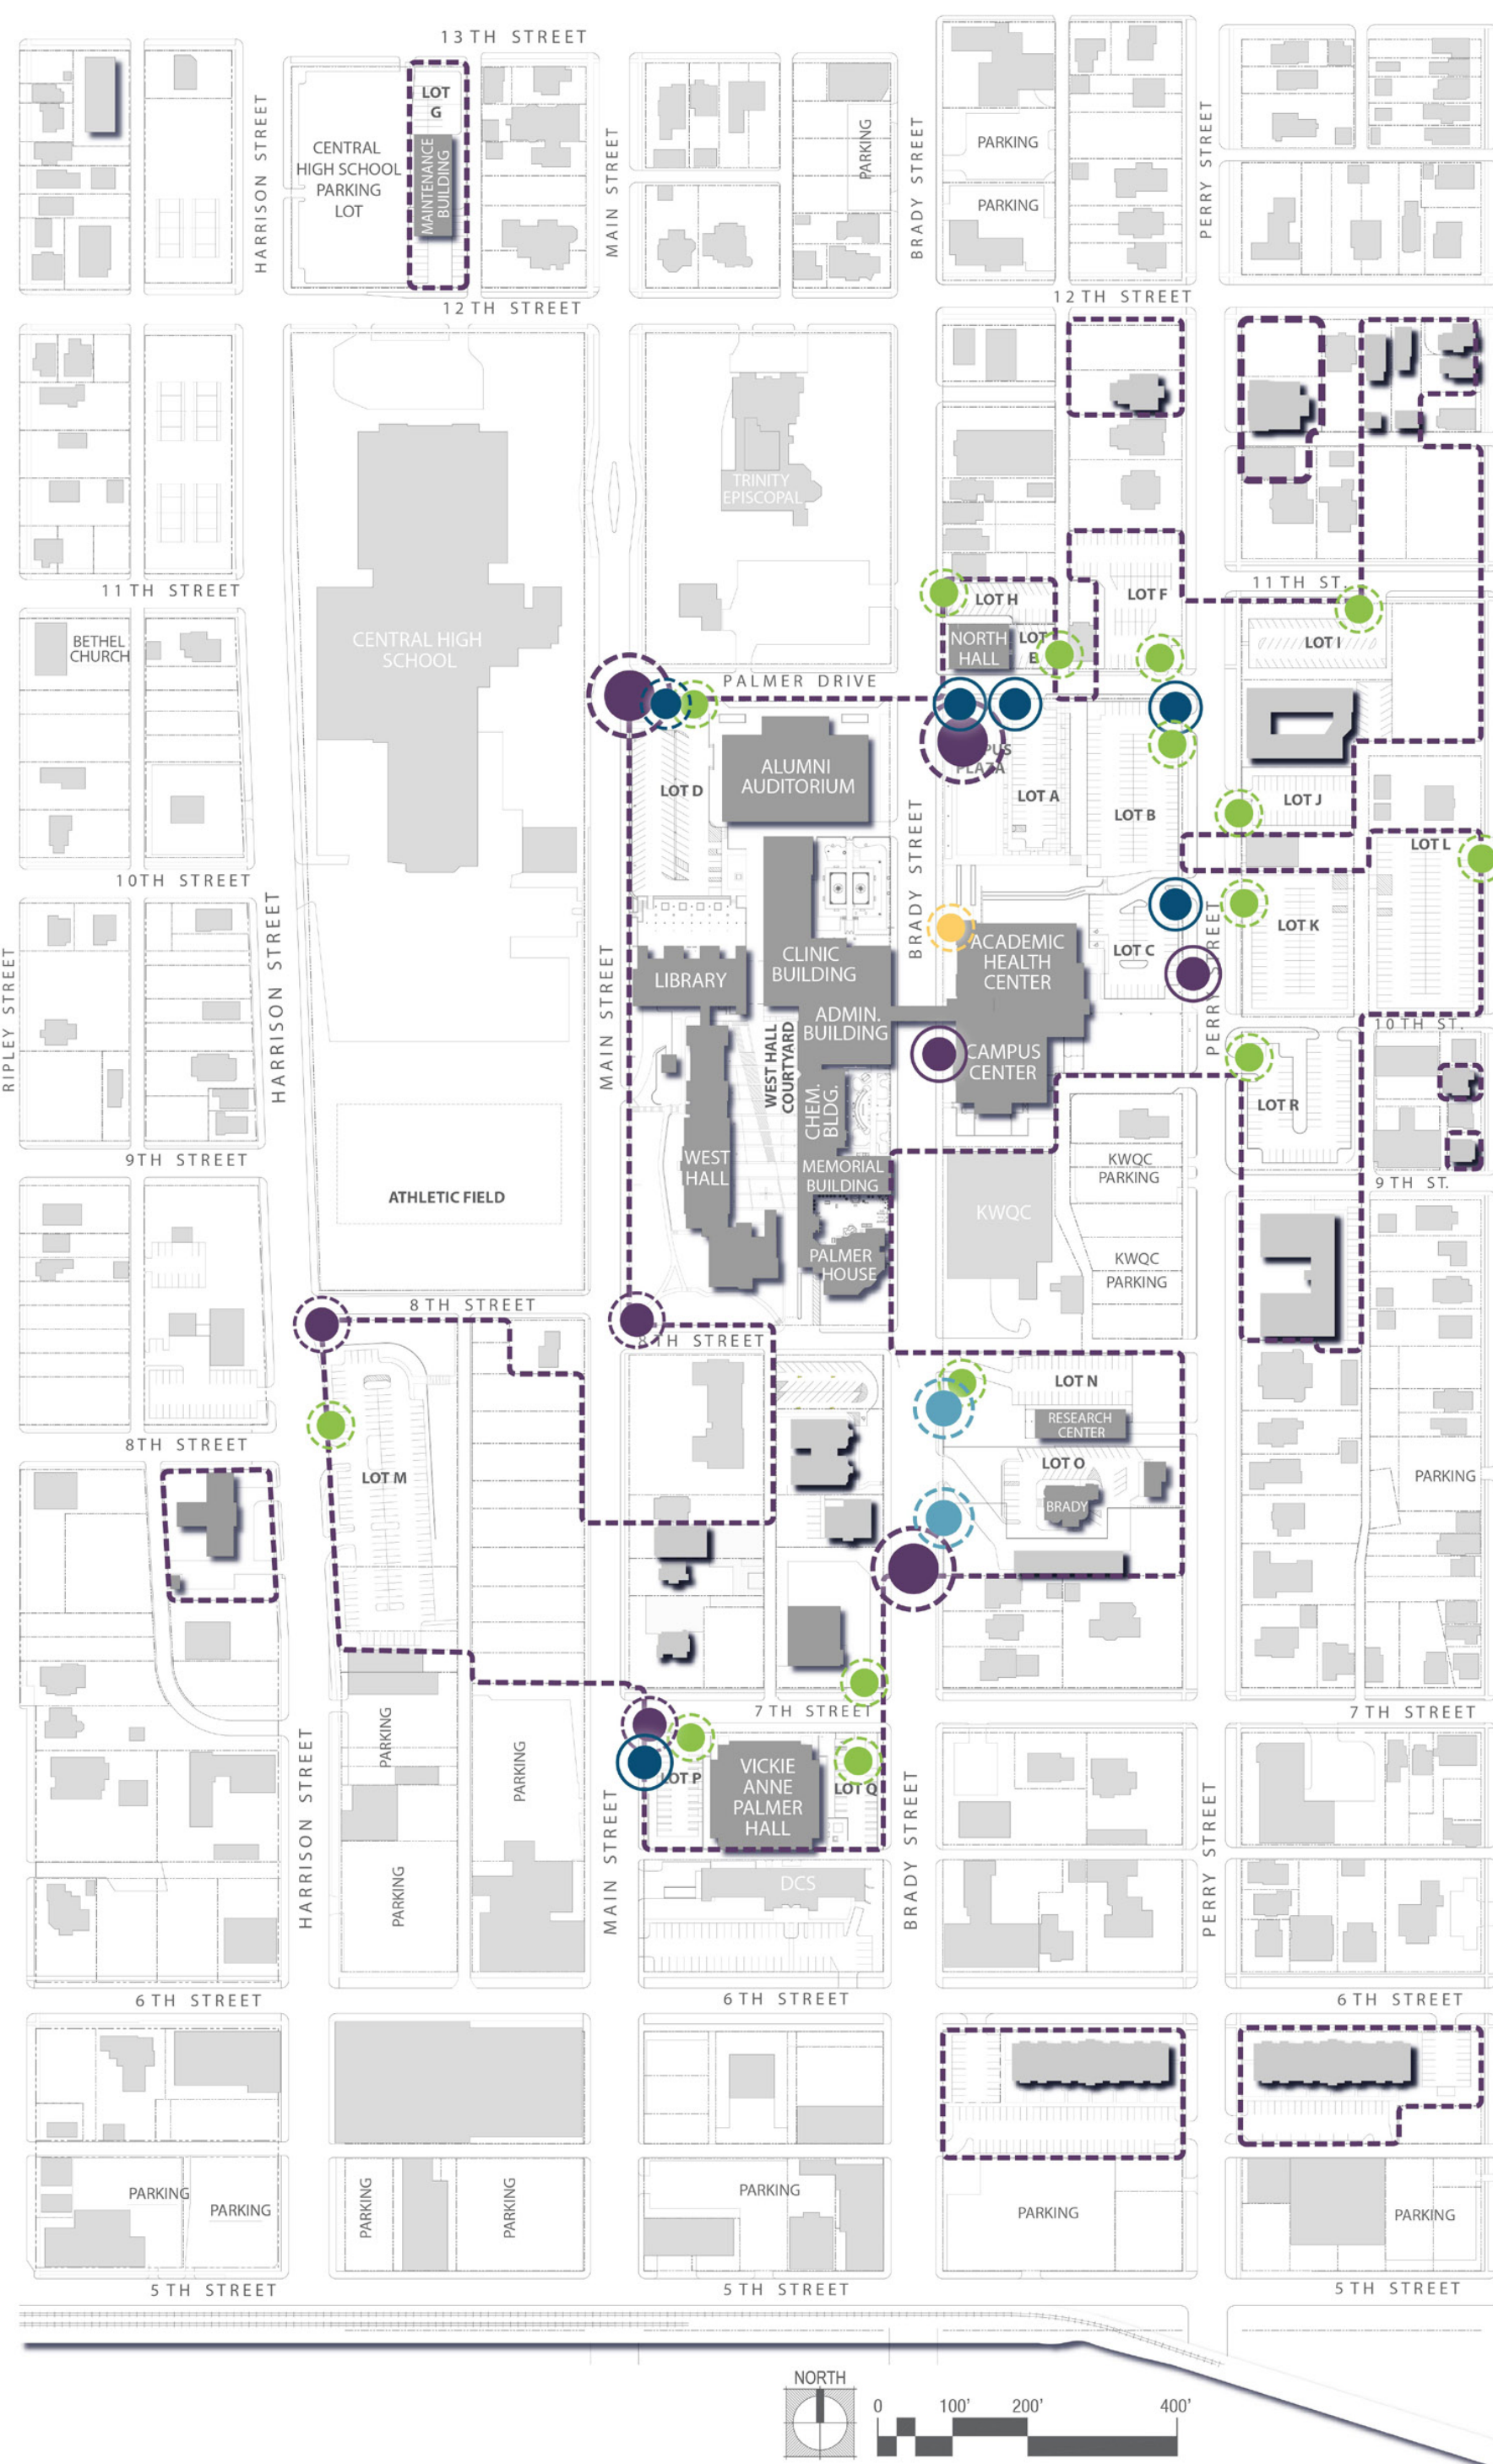

MASTER PLAN KEYNOTES

- A** PROPOSED P.I.D. BOUNDARY
- B** NEW MIXED USE DEVELOPMENT
- C** NEW PARKING - P1
- D** NEW GREEN SPACE
- E** CONVERT 11TH ST TO PEDESTRIAN WALKWAY/ FIRE ACCESS
- F** NEW STUDENT HOUSING
- G** CLOSE EAST HALF OF PALMER DRIVE
- H** NEW FITNESS CENTER
- I** NEW CAMPUS GATEWAY & PARKING
- J** RENOVATED CLINIC GARDENS
- K** ENHANCED PEDESTRIAN CROSSING
- L** CLOSE 10TH STREET
- M** NEW PARKING - P2
- N** RENOVATED WEST HALL COURTYARD
- O** NOT APPLICABLE
- P** PARTIALLY CLOSE 8TH STREET
- Q** MAINTAIN ACCESS FOR SERVICE
- R** NOT APPLICABLE
- S** EXISTING ALLEY IMPROVEMENTS
- T** NEW VICKIE ANNE PALMER HALL PLAZA
- U** PARTIALLY CLOSE 7TH STREET
- V** NOT APPLICABLE
- W** PARTIALLY CLOSE 9TH STREET
- X** BRADY STREETScape ENHANCEMENTS
- Y** EXCLUDED FROM PID BOUNDARY
- Z** CAMPUS GATEWAY SIGN
- AA** EXISTING VACANT SERVICE STATION
- BB** NOT APPLICABLE

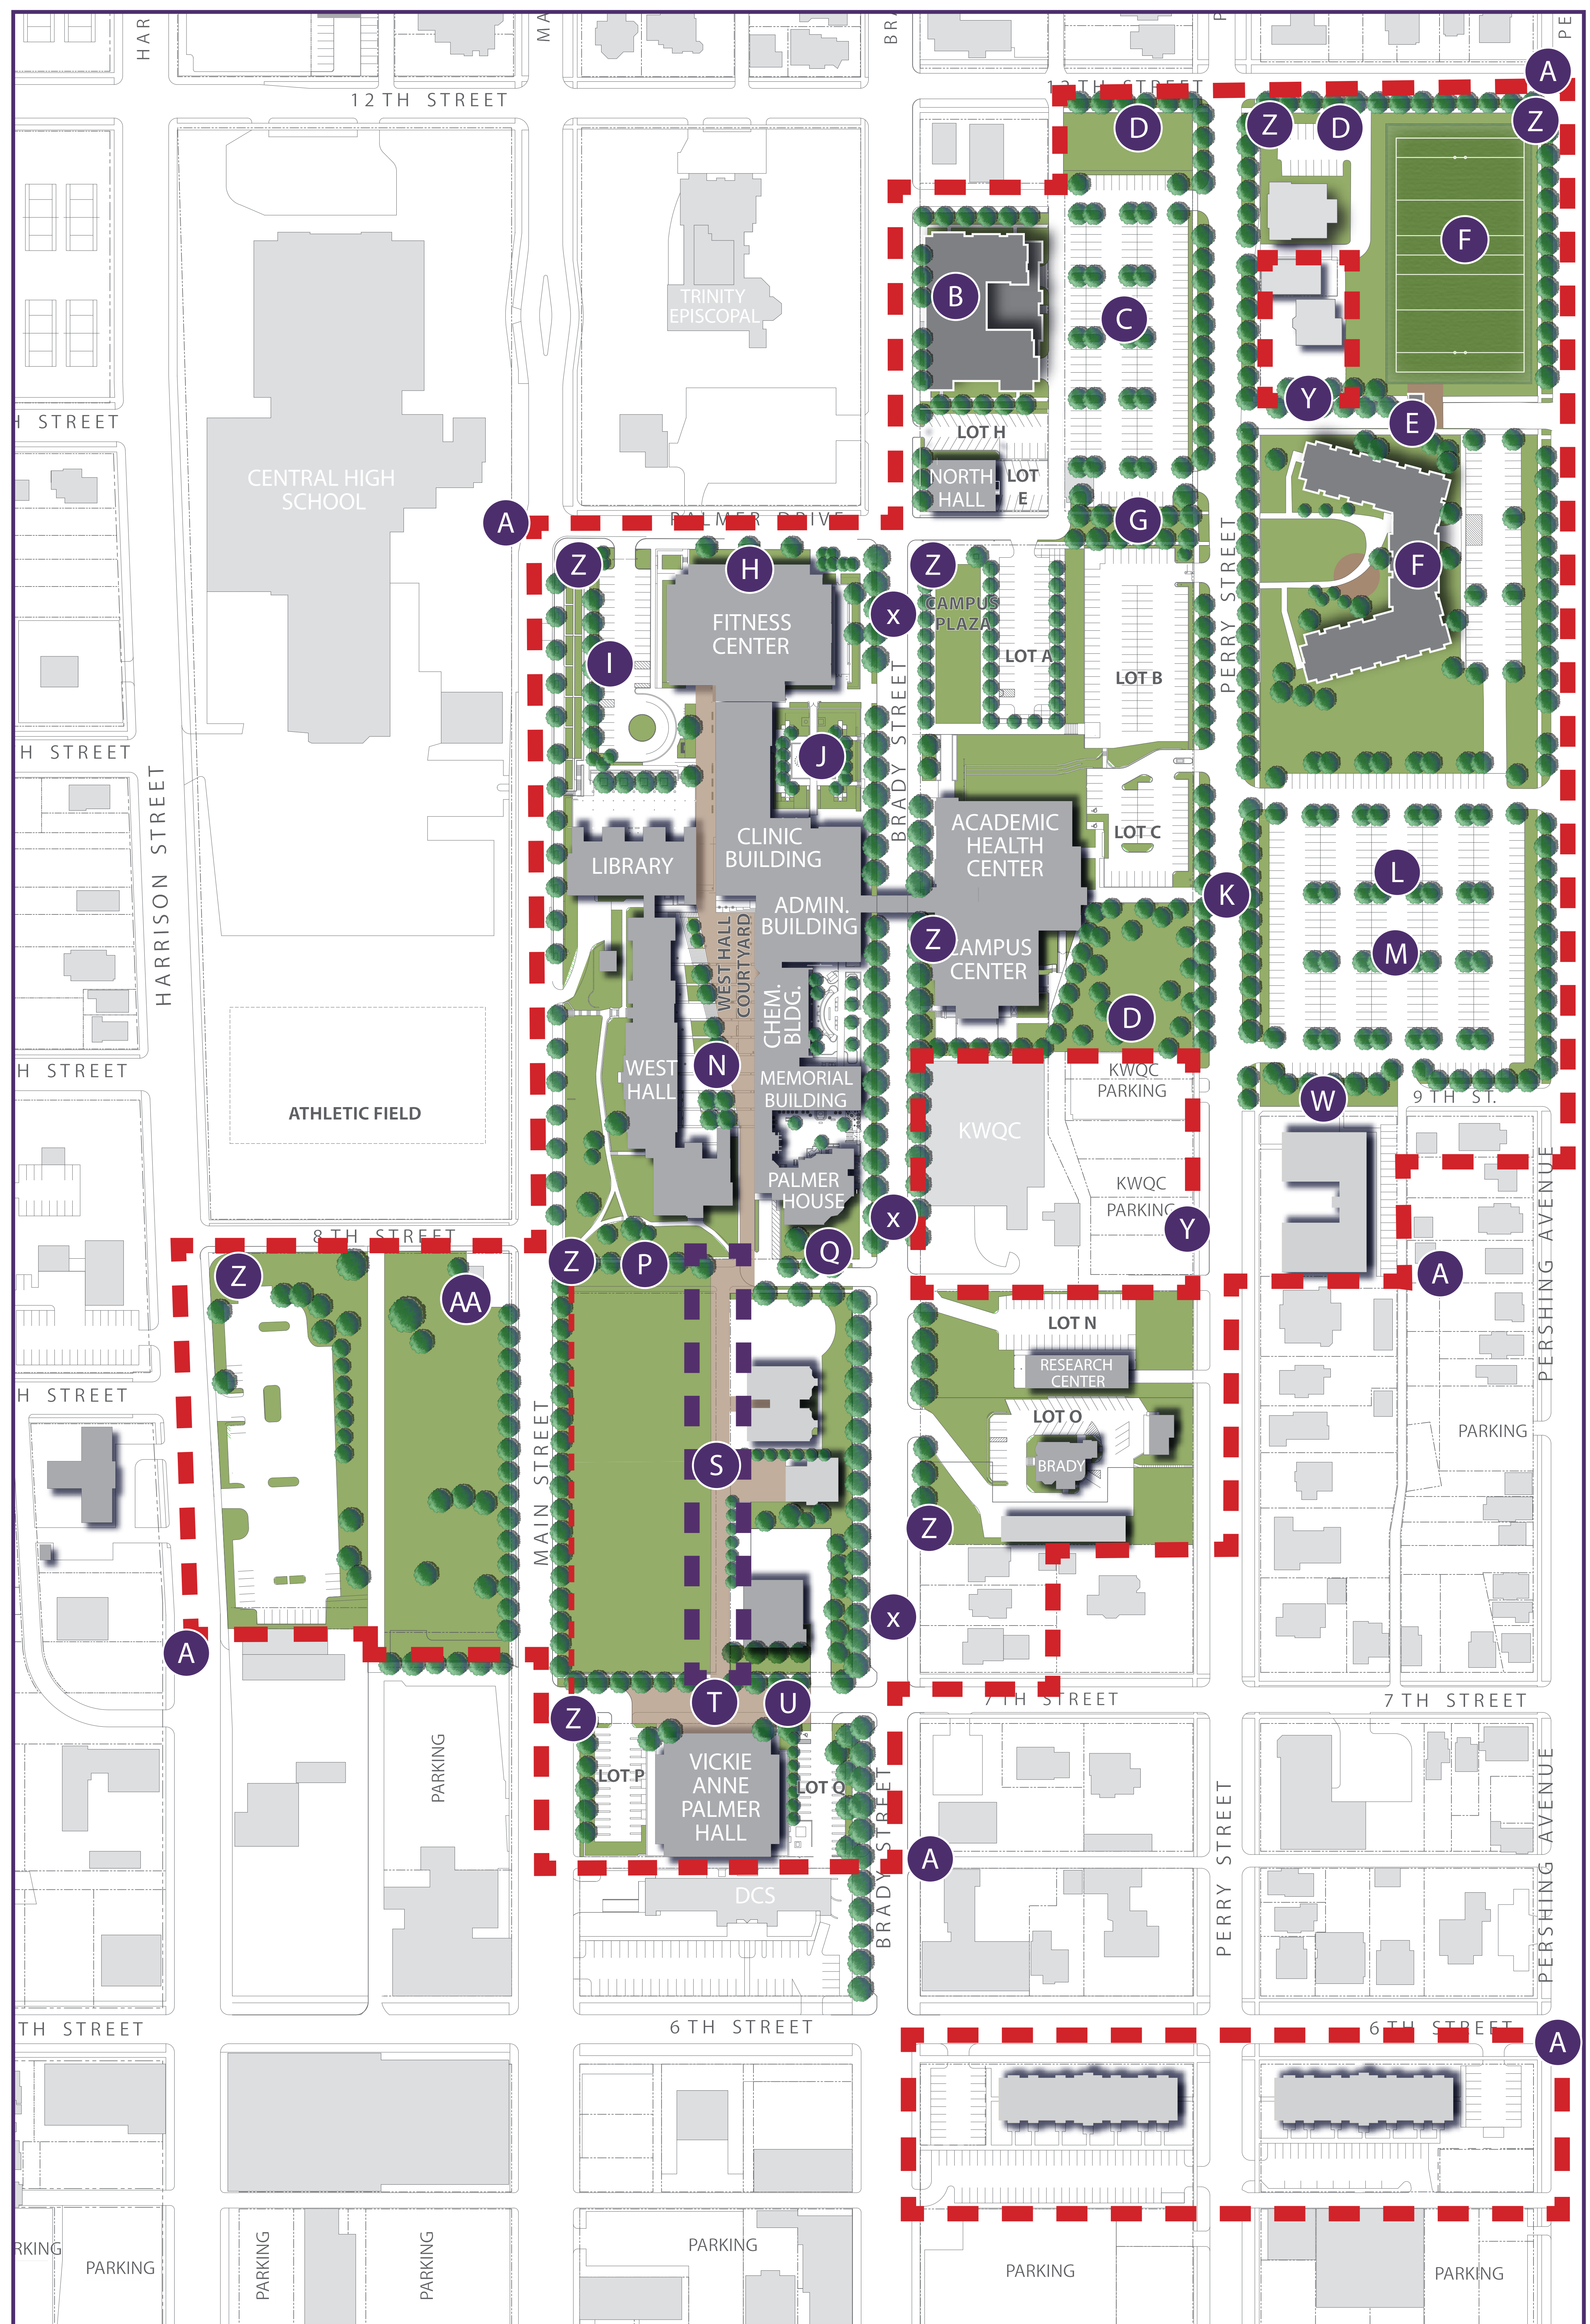

REVISIONS		DATE
NO.	DESCRIPTION	



PALMER PLANNED INSTITUTIONAL DISTRICT
DAVENPORT, IOWA
CAMPUS MASTER PLAN

RDG Project #:
R3001.734.00
File Name:
IMEG CAD BOARDER (003).dwg
COPYRIGHT
ALL RIGHTS RESERVED

Drawn By: JMA
Checked By: JMA
DATE: 12/15/2020

MP-1



PALMER COLLEGE OF CHIROPRACTIC

December 14, 2020

#19001956.03

SPECIAL PURPOSE DISTRICT/INSTITUTIONAL CAMPUS (S/IC) AMENDMENT

NARRATIVE

Narrative of intent and compatibility with surrounding area.

a. Description of overall architectural and/or urban design theme:

- **Palmer College of Chiropractic has evolved to meet the needs of its students and faculty as it has grown over the past 100 years; however, the architectural theme has remained constant. Buildings and houses of brick and stone dominate the campus, with more metal and glass introduced into recent projects. All have an urban “academic” design style with 2 to 4 floors of space. The campus plan and interaction with the neighborhood has also evolved aligning the core of academic spaces with Brady Street and residential buildings/parking at the perimeter. The proposed Master Plan strengthens the campus edge through expanded greenspace and landscaping at perimeter streets, buildings, and parking lots.**

b. Total number of existing and proposed users and employees of the facility:

- **Palmer’s current enrollment on at their Davenport Campus is approximately 1,000 students supported by 250 faculty and staff. 150 students currently live on campus. The proposed 10-year plan allows for an accommodation of up to 1,500 students with 400 living on campus.**

c. Description of existing and proposed conditions of development along the outer boundaries of the planned institutional district and its relationship with the surrounding area. Standards must be established to permit a compatible transition from the institutional use to the surrounding area. Standards include, but are not limited to building height and form, exterior lighting, landscaping, etc.

- **The Master Plan goals are to “create sensitive and mutually beneficial transitions between campus and the adjacent properties.” The proposed Campus Master Plan created by RDG Planning & Design is to create connection and comfort establishing a campus presence with the surrounding area. New buildings are minimal (residential only) and adding enhanced lighting, fencing, and landscaping will enhance this design concept.**

- d. Description of existing and proposed methods of communication between the institution and the community, including a method of resolution of community concerns:
- **Palmer College has been actively involved with Hilltop Campus Village since its inception, as well as in communication with Davenport Community Schools and adjacent businesses regarding any campus activities and improvements that impact the surrounding neighborhood. Although there are no known active residential groups, Palmer proposes to open a line of communication with the neighbors similar to their relationships with surrounding businesses. Palmer will schedule annual meetings with the neighborhood stake holders and residents to present and discuss campus planning and schedule, as well as neighbor concerns.**
- e. Description of any existing and proposed impacts of development and the surrounding area and how these impacts should be mitigated. This description shall include property outside the boundaries of the planned institutional district and their interaction with the surrounding area. Impacts include, but are not limited to lighting, noise, parking, etc.
- **The developments proposed in Palmer's Master Plan are primarily defining and softening their campus edge through expanding green space and landscaping. Proposed buildings will be designed to respect and complement the existing architectural theme on campus.**
- f. Description of existing and proposed relationship of institutional transportation system (auto, bus, bicycle, pedestrian) to the external street network. A description of specific programs to reduce traffic impacts and to encourage the use of public transit, carpooling, bicycling and pedestrian.
- **The urban nature of this campus is reinforced by student living. 15% of Palmer's students live on campus and another 30% to 40% live in rented neighborhood and downtown houses and apartments. The Master Plan proposes an additional 130 beds in new student housing. These students all walk to campus. Other students and faculty are encouraged to use public transportation and/or car-pooling for other daily trips to campus. The greening of Brady Street proposed in the Master Plan provides more opportunity for bus access in proximity to campus buildings.**



PALMER COLLEGE OF CHIROPRACTIC

December 14, 2020

#19001956.03

SPECIAL PURPOSE DISTRICT/INSTITUTIONAL CAMPUS (S/IC) AMENDMENT

NARRATIVE

Narrative of intent and compatibility with surrounding area.

a. Description of overall architectural and/or urban design theme:

- **Palmer College of Chiropractic has evolved to meet the needs of its students and faculty as it has grown over the past 100 years; however, the architectural theme has remained constant. Buildings and houses of brick and stone dominate the campus, with more metal and glass introduced into recent projects. All have an urban “academic” design style with 2 to 4 floors of space. The campus plan and interaction with the neighborhood has also evolved aligning the core of academic spaces with Brady Street and residential buildings/parking at the perimeter. The proposed Master Plan strengthens the campus edge through expanded greenspace and landscaping at perimeter streets, buildings, and parking lots.**

b. Total number of existing and proposed users and employees of the facility:

- **Palmer’s current enrollment on at their Davenport Campus is approximately 1,000 students supported by 250 faculty and staff. 150 students currently live on campus. The proposed 10-year plan allows for an accommodation of up to 1,500 students with 400 living on campus.**

c. Description of existing and proposed conditions of development along the outer boundaries of the planned institutional district and its relationship with the surrounding area. Standards must be established to permit a compatible transition from the institutional use to the surrounding area. Standards include, but are not limited to building height and form, exterior lighting, landscaping, etc.

- **The Master Plan goals are to “create sensitive and mutually beneficial transitions between campus and the adjacent properties.” The proposed Campus Master Plan created by RDG Planning & Design is to create connection and comfort establishing a campus presence with the surrounding area. New buildings are minimal (residential only) and adding enhanced lighting, fencing, and landscaping will enhance this design concept.**

- d. Description of existing and proposed methods of communication between the institution and the community, including a method of resolution of community concerns:
- **Palmer College has been actively involved with Hilltop Campus Village since its inception, as well as in communication with Davenport Community Schools and adjacent businesses regarding any campus activities and improvements that impact the surrounding neighborhood. Although there are no known active residential groups, Palmer proposes to open a line of communication with the neighbors similar to their relationships with surrounding businesses. Palmer will schedule annual meetings with the neighborhood stake holders and residents to present and discuss campus planning and schedule, as well as neighbor concerns.**
- e. Description of any existing and proposed impacts of development and the surrounding area and how these impacts should be mitigated. This description shall include property outside the boundaries of the planned institutional district and their interaction with the surrounding area. Impacts include, but are not limited to lighting, noise, parking, etc.
- **The developments proposed in Palmer's Master Plan are primarily defining and softening their campus edge through expanding green space and landscaping. Proposed buildings will be designed to respect and complement the existing architectural theme on campus.**
- f. Description of existing and proposed relationship of institutional transportation system (auto, bus, bicycle, pedestrian) to the external street network. A description of specific programs to reduce traffic impacts and to encourage the use of public transit, carpooling, bicycling and pedestrian.
- **The urban nature of this campus is reinforced by student living. 15% of Palmer's students live on campus and another 30% to 40% live in rented neighborhood and downtown houses and apartments. The Master Plan proposes an additional 130 beds in new student housing. These students all walk to campus. Other students and faculty are encouraged to use public transportation and/or car-pooling for other daily trips to campus. The greening of Brady Street proposed in the Master Plan provides more opportunity for bus access in proximity to campus buildings.**



September 23, 2020

Dear Palmer College Neighbor,

Palmer College of Chiropractic is beginning the design process for a new student-apartment building, to be located at the southeast corner of Perry and 11th Streets, in Davenport. The location of this facility is a revision, or amendment, to Palmer's city-approved Institutional Campus District Plan (S-IC).

You're receiving this letter because Palmer College is notifying adjacent neighborhood groups that it's beginning the amendment process to the S-IC, per Davenport City Code. As the design develops, additional details will be shared at neighborhood, Planning and Zoning Committee, and City Council meetings.

If approved, construction is expected to begin in March 2021, with completion expected in March 2022.

If you have questions, please contact: Palmer College Marketing & Communication at marketing@palmer.edu, or 563-884-5662.

Sincerely,

A handwritten signature in black ink, reading "Dennis Marchiori".

Dennis Marchiori, D.C., Ph.D.
Chancellor and CEO



REZONING REQUEST NOTICE | Plan and Zoning Commission

Rezoning Request

ORD20-02: Request of Palmer College of Chiropractic to amend a section of the Campus Master Plan, bounded by East 11th Street and East 10th Street, between Pershing Avenue and Perry Street, from an athletic field to student housing. The request also includes proposed right-of-way vacations, as shown on the attached map [Ward 3].

To: All property owners within 500 feet of the subject property bounded by East 11th Street and East 10th Street, between Pershing Avenue and Perry Street.

Neighborhood Meeting

Date: 1/11/21 Time: 5:30 PM Location: Council Chambers | City Hall | 226 W. 4th ST.

Plan and Zoning Commission Public Hearing

Date: 1/19/2021 Time: 5:00 PM Location: Council Chambers | City Hall | 226 W. 4th ST.

What is this About?

This notice is being sent to inform you that a neighborhood meeting and a public hearing will be held for a Zoning Map Amendment. The purpose of the Zoning Map Amendment is to modify a section of the Campus Master Plan from an athletic field to student housing. The request also includes proposed right-of-way vacations, as shown on the attached map.

What are the Next Steps after the Neighborhood Meeting and Public Hearing?

The Plan and Zoning Commission will hold a formal public hearing at their meeting on January 19, 2021. The Plan and Zoning Commission will vote (provide a recommendation) to the City Council at their meeting on February 2, 2021. The Commission's recommendation will be forwarded to the City Council, which is the final review authority. For the specific dates and times of subsequent meetings, please contact the case planner below. As a reminder, **Face masks are required for all in person attendance.**

Would You Like to Submit an Official Comment?

As a neighboring property owner you may have an interest in commenting on the proposed request via email or in person at the public hearing. Send written comments to planning@davenportiowa.com (no later than 12:00 PM *one day before* the public hearing) or to: Planning, 1200 E 46th St., Davenport IA 52807.

On-line/Telephone Participation at the Plan and Zoning Commission Public Hearing


Persons may join the meeting virtually: https://www.gotomeet.me/Davenport_Planning/planzoning & at 1-866-899-4679 with access code: 492-653-453. All documents related to the meeting (agenda included) are at "Search Minutes & Agendas": www.cityofdavenportiowa.com/boards Mondays before the meeting/public hearing.

Do You Have Any Questions?

If you have any questions or if accommodations are needed for any reason, please contact the planner assigned to this project (Matt Werderitch) at matt.werderitch@davenportiowa.com or 563-888-2221. Interpretive services are available at no charge. Servicios interpretativos libres estan disponibles. TTY: (563) 326-6145

Please note items may be removed or tabled to a future hearing date at the request of the Applicant or Commission/Board. Those interested verifying case actions and/or tablings, please contact Planning at 563-326-6198 or planning@davenportiowa.com for updates.

**Request for a Major Amendment to Palmer's Campus Plan
and Proposed Right-Of-Way Vacations
Adjacent Property Owner Notice Area**

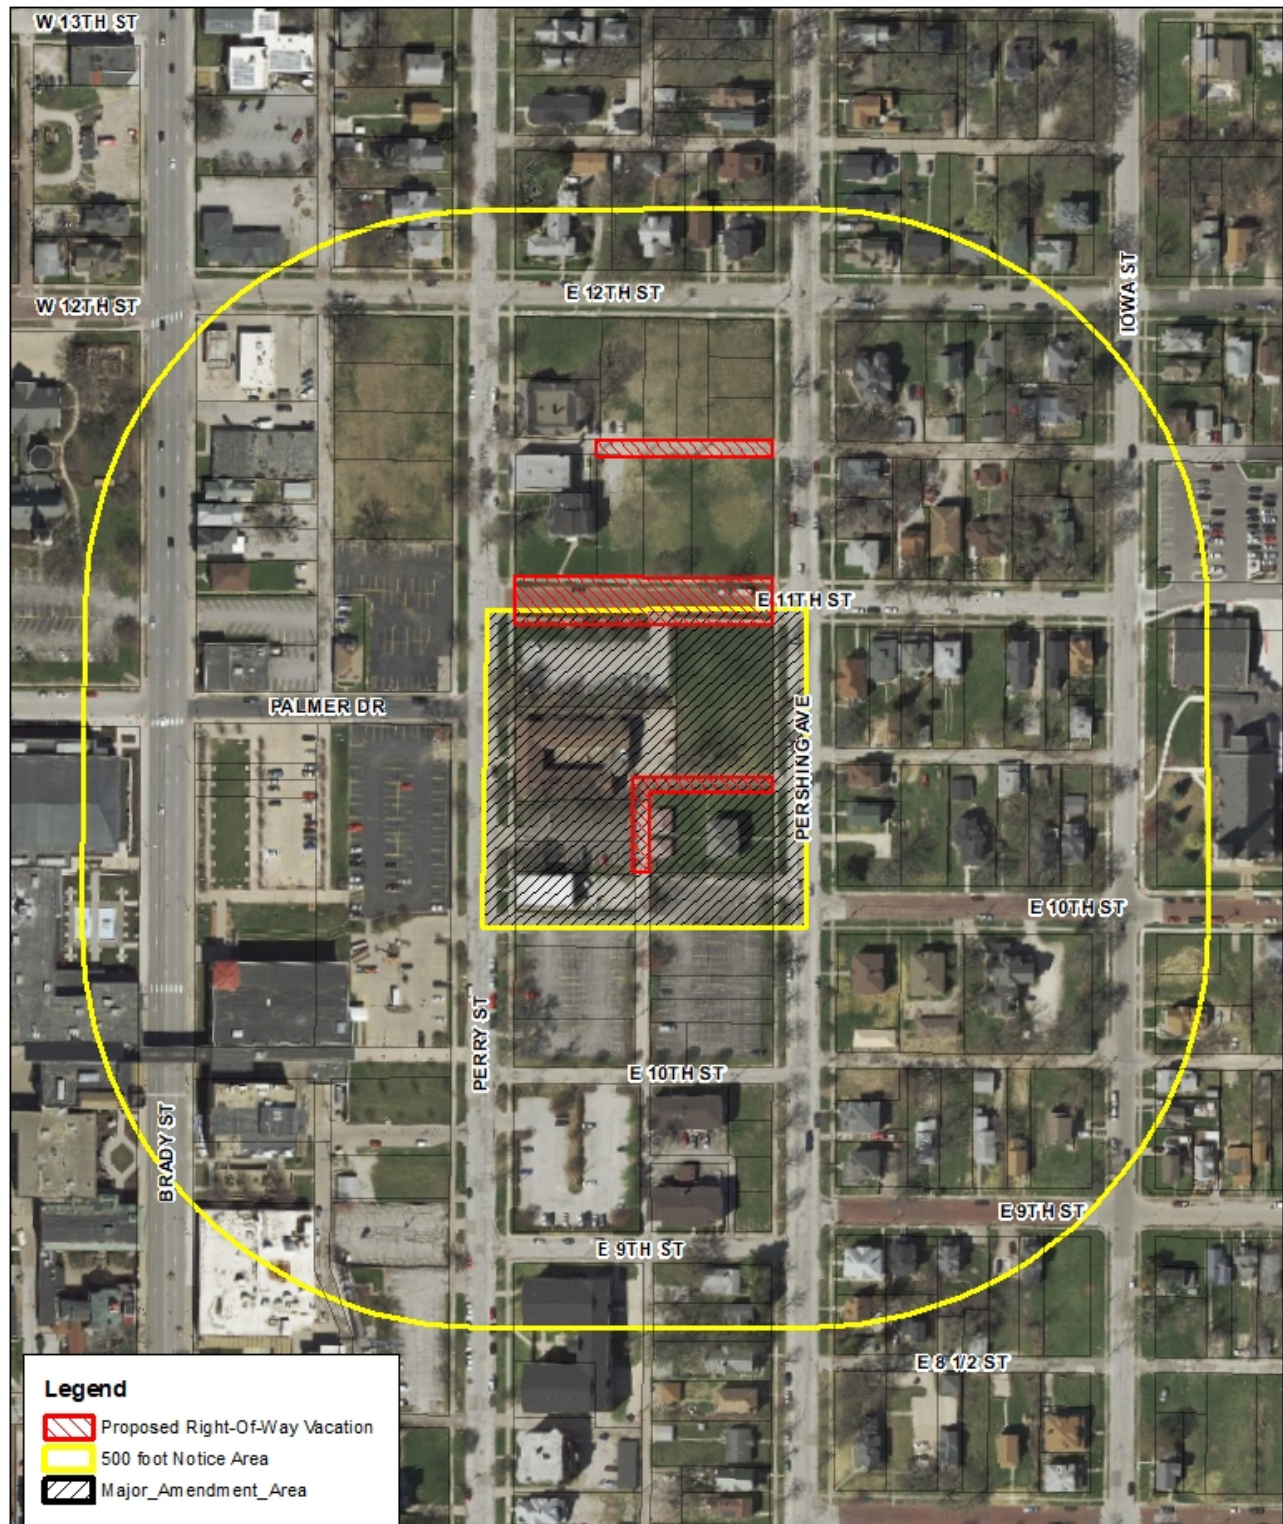

City of Davenport
Plan and Zoning Commission

Department: DNS
Contact Info: Laura Berkley, 563-888-3553

Date
2/2/2021

Subject:

Case ROW20-02 being the request of Palmer College of Chiropractic to vacate East 11th Street between Perry Street and Pershing Avenue and portions of alley in Blocks 89 and 96 of LeClaire's 8th Addition. [Ward 3]

Recommendation:

Staff recommends the City Plan and Zoning Commission table a decision on the alley in Block 96 of LeClaire's 8th Addition.

Staff recommends the City Plan and Zoning Commission accept the listed findings for the East 11th Street and the alley in Block 89 of LeClaire's 8th Addition in Case ROW20-02 to the City Council with a recommendation for approval subject to the listed condition.

Findings:

1. The proposed right of way vacation would not impact adjacent property owners with the proposed ingress/egress easement; and
2. A utility easement would preserve the rights for utility providers maintaining utilities within the East 11th Street right-of-way.

Conditions:

1. A utility easement be dedicated for the preservation and maintenance of public utilities within the East 11th Street right-of-way.
2. An ingress/egress easement be provided from the alley to Pershing Avenue.

Background:

As part of Palmer College of Chiropractic's Campus Master Plan, East 11th Street between Perry Street and Pershing Avenue and the alleys on Blocks 89 and 96 of LeClaire's 8th Addition were planned for future right-of-way vacation. Palmer is formally requesting to vacate these sections of right-of-way to move forward with planned development.

Palmer was rezoned in 2018 to Planned Institutional District (now called S-IC Institutional Campus), with Ordinance 2018-107. Two conditions were specific to the right-of-way:

Condition 3: That Palmer College of Chiropractic formally requests the vacation/abandonment of the public streets and alleys depicted on the Land Use Plan

Condition 4: In the event that East 11th Street between Perry Street and Pershing Avenue is vacated and conveyed to Palmer, that a pedestrian walkway be constructed from Perry Street to Pershing Avenue in the general location of East 11th Street utilizing existing bricks from the roadway surface and that historical markers be located at its intersection with Perry Street and Pershing Avenue.

The legal descriptions of the proposed vacations are attached. The land area to be vacated are as follows:

- 11th Street between Pershing and Perry: 19,545 square feet, more or less.
- Alley in Block 89 of LeClaire's 8th Addition: 5,604 square feet, more or less.
- Alley in Block 96 of LeClaire's 8th Addition: 4,091 square feet, more or less.

The staff report has been attached with a full analysis.

ATTACHMENTS:

Type	Description
▢ Backup Material	Staff Report
▢ Backup Material	ROW vacation map
▢ Backup Material	HPC meeting minutes
▢ Backup Material	Ordinance 2018-107
▢ Backup Material	11th Street Vacation description
▢ Backup Material	Alley Block 89 vacation description
▢ Backup Material	Alley Block 96 vacation description
▢ Backup Material	Property Owner Notice

Staff Workflow Reviewers

REVIEWERS:

Department	Reviewer	Action	Date
Community Planning & Economic Development	Werderitch, Matt	Approved	1/25/2021 - 9:52 AM

City of Davenport
Plan & Zoning Commission

Case ROW20-02: Being the request of Palmer College of Chiropractic to vacate East 11th Street between Perry Street and Pershing Avenue and portions of alley in Blocks 89 and 96 of LeClaire's 8th Addition. [Ward 3]

Introduction:

As part of Palmer College of Chiropractic's Campus Master Plan, East 11th Street between Perry Street and Pershing Avenue and the alleys on Blocks 89 and 96 of LeClaire's 8th Addition were planned for future right-of-way vacation. Palmer is formally requesting to vacate these sections of right-of-way to move forward with planned development.

Palmer was rezoned in 2018 to Planned Institutional District (now called S-IC Institutional Campus), with Ordinance 2018-107. Two conditions were specific to the right-of-way:

Condition 3: That Palmer College of Chiropractic formally requests the vacation/abandonment of the public streets and alleys depicted on the Land Use Plan

Condition 4: In the event that East 11th Street between Perry Street and Pershing Avenue is vacated and conveyed to Palmer, that a pedestrian walkway be constructed from Perry Street to Pershing Avenue in the general location of East 11th Street utilizing existing bricks from the roadway surface and that historical markers be located at its intersection with Perry Street and Pershing Avenue.


The legal descriptions of the proposed vacations are attached. The land area to be vacated are as follows:

- 11th Street between Pershing and Perry: 19,545 square feet, more or less.
- Alley in Block 89 of LeClaire's 8th Addition: 5,604 square feet, more or less.
- Alley in Block 96 of LeClaire's 8th Addition: 4,091 square feet, more or less.

The Petitioner has proposed ingress/egress easement from the alleys to the street to ensure adjacent properties will be able to maintain two-points of access off of the existing street network. These would be formalized as part of a subdivision.



The petitioner also intends to comply with the existing condition for the vacation of East 11th Street. A concept plan has been provided.

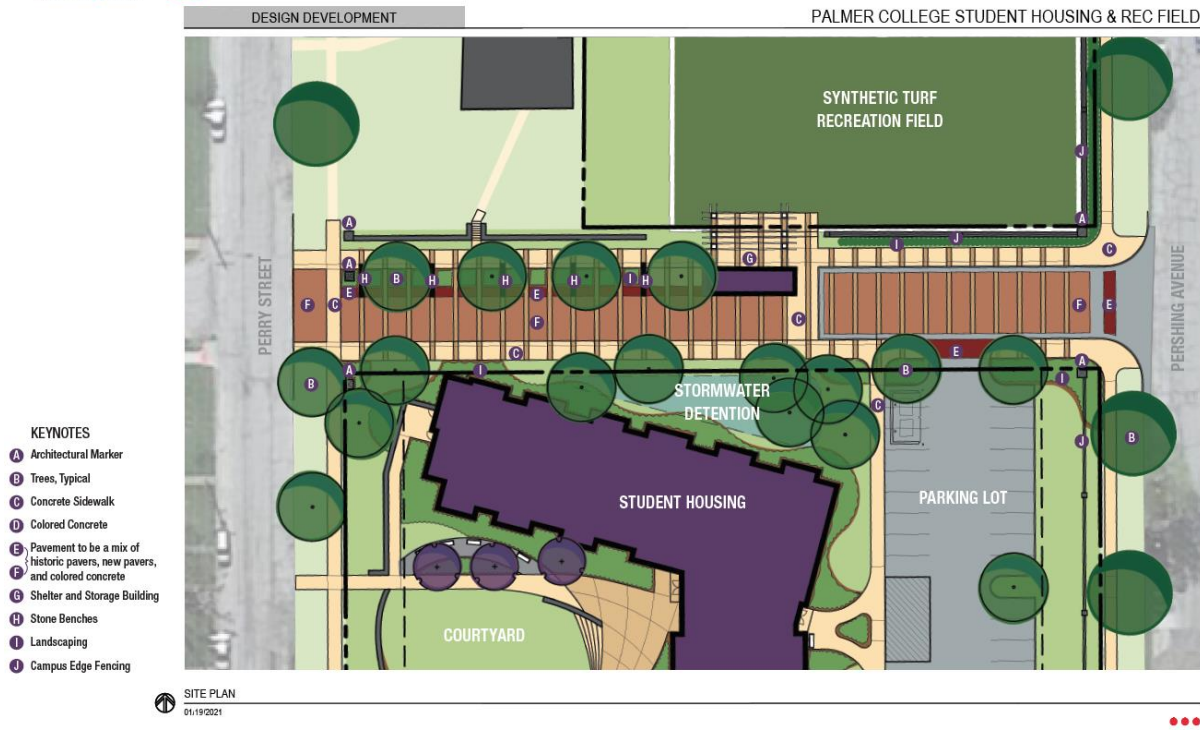

Analysis:

Comprehensive Plan:

Within Existing Urban Service Area: Yes

Within Urban Service Area 2035: Yes

Zoning:

The adjacent properties are zoned S-IC Institutional Campus District and R-MF Residential Multi-Family District.

Technical Review:

Streets. East 11th Street is improved with roadways and sidewalks. Street is currently listed on the protected historic brick street inventory. The Historic Preservation Commission reviews the removal of historic brick streets. The Commission recommended a conditional approval of the removal of East 11th Street between Perry Street and Pershing Avenue at its August 8, 2017. Those conditions were incorporated into the rezoning conditions of the Planned Institutional District.

Storm Water. There is no existing stormwater infrastructure within the alleys or E 11th Street rights-of-way.

Sanitary Sewer. No sanitary sewer service is located within the rights-of-way.

Other Utilities. A water main is located parallel to East 11th Street and a utility easement will be required. Electric and telecommunication utilities are located within the alley in Block 96. Discussions with the utilities on relocation or other alternatives are ongoing, and a final decision from the utilities has not been obtained. Electric service is located within the alley in Block 89; however the utility is able to remove their infrastructure and still service their customers and the proposed student housing.

Emergency Services. East 11th Street will serve as a fire access point for the proposed student housing. All other affected properties are adjacent to other rights-of-way and would not affect Emergency services.

Parks/Open Space. This request does not impact any existing or planned parks or public open spaces. East 11th Street will serve as a pedestrian corridor with the Palmer campus to implement the Campus Master Plan's goal of connectivity throughout the campus.

Public Input:

Public Hearing notices were sent concurrently with Case ORD20-02, which is Palmer's request for a modification to the Campus Master Plan to allow for student housing. Property owners within 200 feet of the proposed right-of-way vacation in advance of the January 19, 2021 Plan and Zoning Commission Public Hearing. No one spoke other than the applicant at the public hearing. To date, staff has not received any written objections to the request.

Staff Recommendation:

Staff recommends the City Plan and Zoning Commission table a decision on the alley in Block 96 of LeClaire's 8th Addition.

Staff recommends the City Plan and Zoning Commission accept the listed findings for the East 11th Street and the alley in Block 89 of LeClaire's 8th Addition in Case ROW20-02 to the City Council with a recommendation for approval subject to the listed condition.


Findings:

1. The proposed right of way vacation would not impact adjacent property owners with the proposed ingress/egress easement; and
2. A utility easement would preserve the rights for utility providers maintaining utilities within the East 11th Street right-of-way.

Conditions:

1. A utility easement be dedicated for the preservation and maintenance of public utilities within the East 11th Street right-of-way.
2. An ingress/egress easement be provided from the alley to Pershing Avenue.


**Request for Right-of-Way Vacation
Adjacent Property Owner Notice Area
Case ROW20-02**

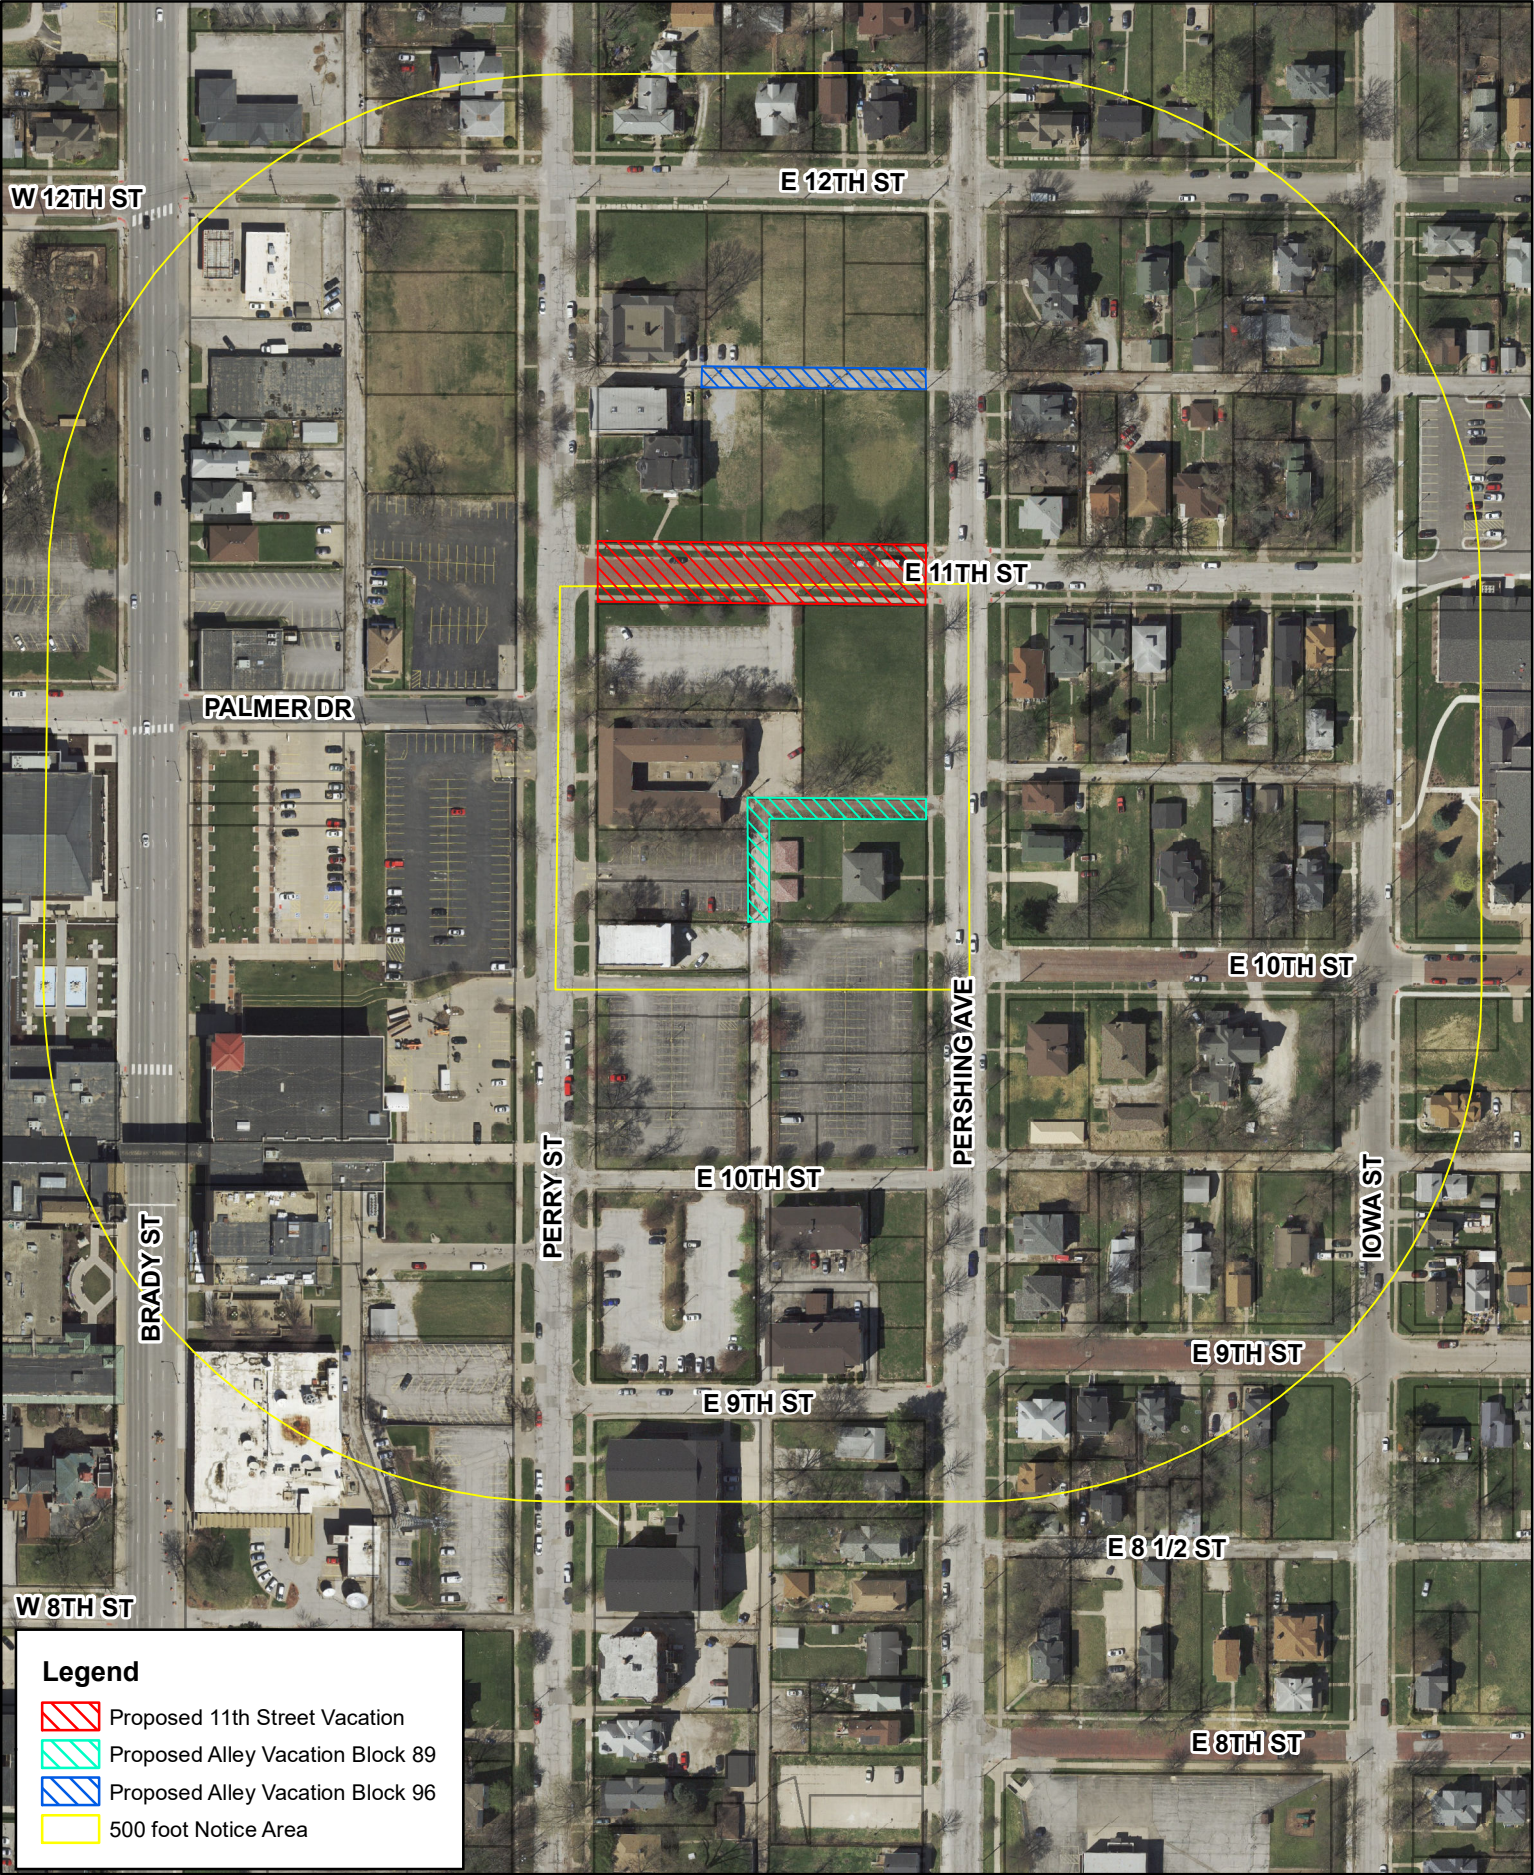



HISTORIC PRESERVATION COMMISSION Meeting Minutes

**Tuesday, August 8, 2017 at 5:00 p.m.
Council Chambers
226 West 4th Street
City of Davenport, Iowa**

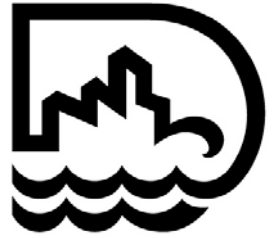

I. Call to Order

Chairman Frueh called the meeting to order at approximately 5:00 p.m. with the following Commissioners present: Joseph Wonio, Kathleen Curoe and Robert McGivern.

Staff Present: Ryan Rusnak, Planner III

II. Commission Secretary's Report

Consideration of the July 11, 2017 regular meeting minutes.

Motion by Curio, second by Wonio to approve the July 11, 2017 regular meeting minutes.

Motion to approve was unanimous by voice vote (4-0).

III. Communications

There was none.

IV. Old Business

1. Removal of East 11th Street between Pershing Street and Perry Street from the list of maintained brick streets. Palmer College of Chiropractic, petitioner.

Aaron Christopher stated that they submitted a revised plan, which was to construct a pedestrian path in the general location of East 11th Street utilizing the bricks from East 11th Street. He also stated that they would erect historical markers commemorating the East 11th Street brick street at the path's intersection with Perry Street and Pershing Avenue. He stated that Palmer agrees to make the approval contingent upon its rezoning request to Planned Institutional District.

Rusnak stated that staff supports the request.

Motion by McGivern, second by Wonio to recommend removal of East 11th Street between Pershing Street and Perry Street from the list of maintained brick streets subject to the following conditions:

1. That the removal be contingent up the approval of Palmer College of Chiropractic's Planned Institutional District rezoning request;
2. That the path be made from bricks from the existing East 11th Street; and
3. That historical markers be erected in the location where the path intersections Perry Street and Pershing Street.

Motion to recommend approval was unanimous by roll call vote (4-0).

V. New Business

1. Case No: COA17-12: Certificate of Appropriateness to remove and replace loose damaged stucco at 627 Ripley Street. Louis P. and Clara L. (Krause) Best House is located in the Local Historic Hamburg District. David Cordes, petitioner.

Rusnak stated that staff recommends approval of COA17-12 as presented.

Cordes summarized the request and presented a brief history of building material and changes that have occurred its history.

Motion by McGivern, second by Wonio to approve COA17-12 in accordance with the work write up.

Motion to approve was unanimous by roll call vote (4-0).

VI. Other Business

1. Election of Vice-Chairperson.

Motion by Curoe, second by Wonio to nominate Robert McGivern as Vice-Chairperson.

Motion to approve was unanimous by roll call vote (4-0).

VII. Open Forum for Comment

No one from the audience spoke.

VIII. Adjournment

The meeting adjourned at 5:45 pm.

ORDINANCE NO. 2018-107

ORDINANCE for Case No. ROW17-08: Request of Palmer College of Chiropractic to rezone 37.63 acres, more or less, of property generally located between Harrison Street and Pershing Avenue and between East 12th and 5th Streets from: "R-4" Moderate Density Dwelling District, "R-6M" High Density Dwelling District, "C-1" Neighborhood Commercial District, "C-2" General Commercial District, "C-4" Central Business District and "M-1" Light Industrial District to "PID" Planned Institutional District [3rd Ward]

BE IT ENACTED BY THE CITY COUNCIL OF THE CITY OF DAVENPORT, IOWA:

Section 1. The following described property in Scott County, Iowa real estate is hereby rezoned from: "R-4" Moderate Density Dwelling District, "R-6M" High Density Dwelling District, "C-1" Neighborhood Commercial District, "C-2" General Commercial District, "C-4" Central Business District and "M-1" Light Industrial District to "PID" Planned Institutional District:

Part of the Northwest Quarter of Section 25, Township 78 North, Range 3 East and the Northeast and Southeast Quarter Section 26, Township 28 North, Range 3 East of the 5th Principal Meridian, Scott County, Iowa, more particularly described as follows:

Beginning at the intersection of the centerlines of Main Street and Palmer Drive; thence east along said centerline of Palmer Drive to the centerline of Brady Street; thence North along said centerline of said Brady Street to the south property line of 1139 Brady Street extended westerly to the centerline of Main Street; thence East along said south property line and its extensions westerly and easterly to the centerline of a public alley; thence North along said centerline of said public alley to the centerline of East 12th Street; thence East along said centerline of East 12 Street to the centerline of Pershing Avenue; thence South along said centerline of Pershing Avenue to the south property line of 826 Pershing Avenue extended easterly to the centerline of Pershing Avenue; thence West along said south property line and its extensions easterly and westerly to the centerline of a public alley; thence South along said centerline of a public alley to the south property line of 809 Perry Street extended easterly; thence West along said south property line to the southwest corner of 809 Perry Street; thence north to the south line of 809 Perry Street; thence west along the south line of 809 Perry Street and its extension westerly to the centerline of Perry Street; thence South along said centerline of Perry Street to the north property line of 702 Perry Street extended easterly to the centerline of Perry Street; thence west along said north property line and its easterly extension to the west property line of 702 Perry Street; thence south along said west property line of 702 Perry Street and its southerly extension to the centerline of East 7th Street; thence West along said centerline of East 7th Street to the

centerline of Brady Street; thence South along said centerline of Brady Street to the centerline of a public alley extended easterly to centerline of Brady Street; thence West along said centerline of a public alley and its westerly extension to the centerline of Main Street; thence North along said centerline of Main Street to the north property line of 614 Main Street (Devries Halligan McCabe Funeral Home) extended easterly to the centerline of Main Street; thence west along said north property line and its extensions easterly and westerly to the centerline of a public alley; thence North along said centerline of a public alley to the north property line of 703 Harrison Street extended easterly to the centerline of a public alley; thence West along said north property line and its extensions easterly and westerly to the centerline of Harrison Street; thence North along said centerline of Harrison Street to the centerline of West 8th Street extended westerly to centerline of Harrison Street; thence East along said centerline of West 8th Street to the centerline of Main Street; thence North along said centerline of Main Street to the Point of Beginning.

Properties excluded from the above described PID boundary are as follows: 805 Brady Street, 1111 Perry Street, and 208 East 11th Street.

Four additional properties included in the PID boundary but not attached to the above described boundary are described as follows:

Beginning at the intersection of the centerlines of Brady Street and East 6th Street; thence east along the centerline of East 6th Street to the centerline of Pershing Avenue; thence south along said centerline of Pershing Avenue to the centerline of a public alley extended easterly to the centerline of Pershing Avenue; thence west along said centerline of a public alley and its extensions easterly and westerly to the west right of way line of Perry Street; thence south along said west right of way line to the south line of 520 Perry Street; thence west along said south line and its westerly extension to the centerline of Brady Street; thence north along said centerline of Brady Street to the Point of Beginning.

The boundaries of the legal descriptions contain 48.58 acres, more or less.

Section 2. The following conditions are hereby imposed upon said rezoning:

1. That any property rendered non-conforming by the adoption of the "PID" Planned Institutional District not be subject to Section 17.46.020 entitled Discontinuance-Conformance required;
2. That the buildings achieve consistency with the required 25 foot front yard setback if a "PID" Planned Institutional District ordinance amendment is not adopted to allow setback reductions as depicted on the adopted Land Use Plan;
3. That Palmer College of Chiropractic formally requests the vacation/abandonment of the public streets and alleys depicted on the Land Use Plan as private use by Palmer College of Chiropractic. These areas on the Land Use are descriptive only with respect to the future use of the property and does not compel approval of any vacation/abandonment request; and
4. In the event that East 11th Street between Perry Street and Pershing Avenue is vacated and conveyed to Palmer College of Chiropractic, a pedestrian walkway be constructed from Perry Street to Pershing Avenue in the general location of East 11th Street utilizing existing bricks from the roadway surface and that historical markers be located at its intersection with Perry Street and Pershing Avenue. The cost of removing the roadway

material, curbs and sidewalks and the installation of the pedestrian walkway and historical markers shall be the expense of Palmer College of Chiropractic.

SEVERABILITY CLAUSE. If any of the provisions of this ordinance are for any reason illegal or void, then the lawful provisions of this ordinance, which are separable from said unlawful provisions shall be and remain in full force and effect, the same as if the ordinance contained no illegal or void provisions.

REPEALER. All ordinances or parts of ordinances in conflict with the provisions of this ordinance are hereby repealed.

EFFECTIVE DATE. This ordinance shall be in full force and effective after its final passage and publication as by law provided.

First Consideration February 28, 2018

Second Consideration March 14, 2018

Approved March 28, 2018





Frank Klipsch
Mayor

Attest:



Jackie Holecek, MMC
Deputy City Clerk

Published in the *Quad City Times* on April 10, 2018

LEGAL DESCRIPTION

That part of East 11th Street located between Perry Street and Pershing Avenue, in the City of Davenport, County of Scott, State of Iowa, more particularly described as follows:

Beginning at the southeast corner of Block 96 in LeClaire's 8th Addition;

Thence South 02°52'09" East, a distance of 60.01 feet to the northeast corner of Block 89 in LeClaire's 8th Addition;

Thence South 88°01'40" West along the north line of said Block 89, a distance of 321.23 feet to the northwest corner of said Block 89;

Thence North 02°07'42" West, a distance of 61.84 feet to the southwest corner of said Block 96;

Thence North 88°21'23" East along the south line of said Block 96, a distance of 320.47 feet to the Point of Beginning.

The above-described parcel contains 19,545 square feet, more or less as shown by the attached Right of Way Vacation Plat.

For the purpose of this description Bearings are based on the Iowa State Plane Coordinate System, South Zone, North American Datum of 1983 (2011 Adjustment).

LEGAL DESCRIPTION

Part of a 20-foot alley located partly in Block 89 of LeClaire's 8th Addition and partly in Outlot 30 of LeClaire's 2nd Addition in the city of Davenport, County of Scott, State of Iowa, more particularly described as follows:

Commencing at the at the northeast corner of Lot 5 in said Block 89;

Thence South 01°50'01" East along the east line of said Block 89, a distance of 185.98 feet to the northerly line of said alley and the Point of Beginning;

Thence continuing South 01°50'01" East along said east line, a distance of 20.00 feet to the southerly line of said alley;

Thence South 88°02'49" West along said southerly line, a distance of 151.54 feet to the easterly line of said alley;

Thence South 01°50'34" East along said easterly line, a distance of 108.54 feet;

Thence South 87°15'17" West, a distance of 20.00 feet to the westerly line of said alley;

Thence North 01°50'34" West along said westerly line, a distance of 128.82 feet to the northerly line of said alley;

Thence North 88°02'49" East along said northerly line, a distance of 171.54 feet to the Point of Beginning.

The above-described parcel contains 5,604 square feet, more or less as shown by the attached Alley Vacation Plat.

For the purpose of this description Bearings are based on the Iowa State Plane Coordinate System, South Zone, North American Datum of 1983 (2011 Adjustment).

LEGAL DESCRIPTION

Part of a 20-foot alley located in Block 96 of LeClaire's 8th Addition in the city of Davenport, County of Scott, State of Iowa, more particularly described as follows:

Beginning at the southeast corner of Lot 5 in said Block 96;

Thence South 01°53'25" East along the east line of said Block 96, a distance of 20.00 feet to the south line of said alley;

Thence South 88°25'19" West along said south line, a distance of 204.63 feet;

Thence North 01°30'45" West, a distance of 20.00 feet to the north line of said alley;

Thence North 88°25'19" East along said north line, a distance of 204.50 feet to the Point of Beginning.

The above-described parcel contains 4,091 square feet, more or less as shown by the attached Alley Vacation Plat.

For the purpose of this description Bearings are based on the Iowa State Plane Coordinate System, South Zone, North American Datum of 1983 (2011 Adjustment).



REZONING REQUEST NOTICE | Plan and Zoning Commission

Rezoning Request

ORD20-02: Request of Palmer College of Chiropractic to amend a section of the Campus Master Plan, bounded by East 11th Street and East 10th Street, between Pershing Avenue and Perry Street, from an athletic field to student housing. The request also includes proposed right-of-way vacations, as shown on the attached map [Ward 3].

To: All property owners within 500 feet of the subject property bounded by East 11th Street and East 10th Street, between Pershing Avenue and Perry Street.

Neighborhood Meeting

Date: 1/11/21 Time: 5:30 PM Location: Council Chambers | City Hall | 226 W. 4th ST.

Plan and Zoning Commission Public Hearing

Date: 1/19/2021 Time: 5:00 PM Location: Council Chambers | City Hall | 226 W. 4th ST.

What is this About?

This notice is being sent to inform you that a neighborhood meeting and a public hearing will be held for a Zoning Map Amendment. The purpose of the Zoning Map Amendment is to modify a section of the Campus Master Plan from an athletic field to student housing. The request also includes proposed right-of-way vacations, as shown on the attached map.

What are the Next Steps after the Neighborhood Meeting and Public Hearing?

The Plan and Zoning Commission will hold a formal public hearing at their meeting on January 19, 2021. The Plan and Zoning Commission will vote (provide a recommendation) to the City Council at their meeting on February 2, 2021. The Commission's recommendation will be forwarded to the City Council, which is the final review authority. For the specific dates and times of subsequent meetings, please contact the case planner below. As a reminder, **Face masks are required for all in person attendance.**

Would You Like to Submit an Official Comment?

As a neighboring property owner you may have an interest in commenting on the proposed request via email or in person at the public hearing. Send written comments to planning@davenportiowa.com (no later than 12:00 PM *one day before* the public hearing) or to: Planning, 1200 E 46th St., Davenport IA 52807.

On-line/Telephone Participation at the Plan and Zoning Commission Public Hearing


Persons may join the meeting virtually: https://www.gotomeet.me/Davenport_Planning/planzoning & at 1-866-899-4679 with access code: 492-653-453. All documents related to the meeting (agenda included) are at "Search Minutes & Agendas": www.cityofdavenportiowa.com/boards Mondays before the meeting/public hearing.

Do You Have Any Questions?

If you have any questions or if accommodations are needed for any reason, please contact the planner assigned to this project (Matt Werderitch) at matt.werderitch@davenportiowa.com or 563-888-2221. Interpretive services are available at no charge. Servicios interpretativos libres estan disponibles. TTY: (563) 326-6145

Please note items may be removed or tabled to a future hearing date at the request of the Applicant or Commission/Board. Those interested verifying case actions and/or tablings, please contact Planning at 563-326-6198 or planning@davenportiowa.com for updates.

**Request for a Major Amendment to Palmer's Campus Plan
and Proposed Right-Of-Way Vacations
Adjacent Property Owner Notice Area**

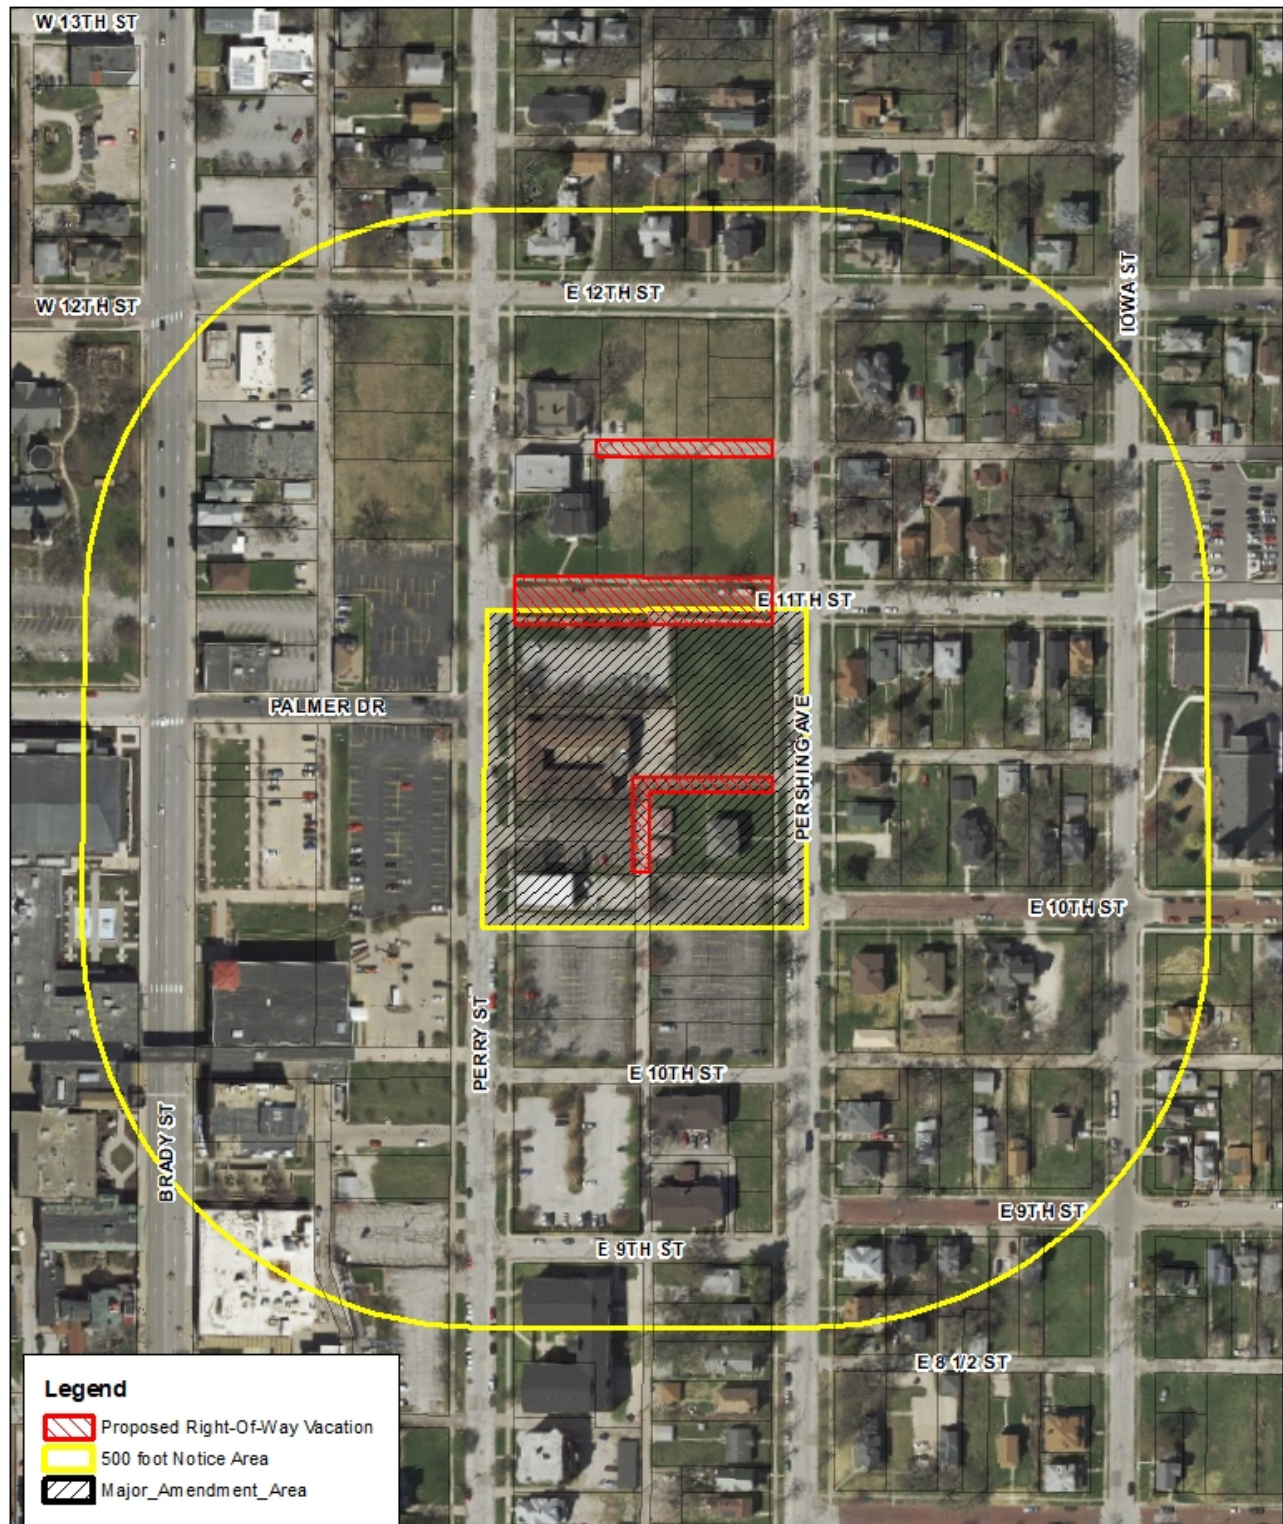

City of Davenport
Plan and Zoning Commission

Department: DNS
Contact Info: Matt Werderitch 563.888.2221

Date
2/2/2021

Subject:

REZ20-09: Request of S.J. Russell, L.C. on behalf of Sophie Foster Revocable Trust to rezone the property located at 4607 East 53rd Street to C-2 Corridor Commercial District and R-MF Multi-Family Residential District. The purpose of the rezoning is to lift the existing land use and development restrictions on the property, adjust the commercial zoning boundary, and allow for townhouse and multi-family development [Ward 6].

Recommendation:

Staff recommend Case REZ20-09 be forwarded to the City Council with a recommendation for approval subject to the listed findings and conditions.

Findings:

1. The zoning map amendment is consistent with the Davenport +2035 Land Use Plan, which identifies the property as Regional Commercial (RC) along the 53rd Street corridor and Residential General (RG) on the southern portion of the site.
2. The proposed C-2 Corridor Commercial District is compatible with the zoning of nearby property on 53rd Street. However, the proposed R-MF Multi-Family Residential District creates a higher density than the surrounding neighborhoods, which are zoned R-3 Single-Family and Two-Family Residential District. Therefore, conditions requiring enhanced landscaping buffers and a reduction in the maximum building height are needed to mitigate potential impacts between land uses.
3. Special consideration must be given to the increased density the proposed rezoning petition. A traffic study is required to address increased traffic demand on the major arterial roadway and local streets. Requiring a traffic signal on 53rd Street and a public north-south road through the development site will aid in mitigating traffic and emergency response concerns.
4. Rezoning the property to C-2 Corridor Commercial District and R-MF Multi-Family Residential District does not create any nonconformities.

Conditions:

1. The City Council is requested to pass a resolution amending the Regional Commercial (RC) and Residential General (RG) land use boundaries on the Davenport +2035 Future Land Use Map.
2. A traffic study is required and additional traffic safety measures may be required as development occurs.
3. A north-south public street shall be required to connect Lakeview Parkway to Eastbury Estates Drive.
4. A traffic signal shall to be required at the intersection of Lakeview Parkway and East 53rd Street.
5. A second ingress/egress point to East 53rd Street shall be required.
6. Street connections to East 51st Street and Hawk Drive shall be prohibited.
7. The multi-purpose trail shall be extended to the west property line.
8. A 20-foot setback on the eastern and western-most property lines in the C-2 zoning district shall be required where abutting commercial zoning districts.
9. A 30-foot buffer shall be required on the eastern, western and southern-most property lines

- of the subject property where abutting residential districts.
10. The height of structures in the R-MF zoning district shall be no greater than 35 feet.

Background:

Comprehensive Plan:

Within Existing Urban Service Area: Yes

Within Urban Service Area 2035: Yes

Future Land Use Designations: The northern 19.86 acre area along East 53rd Street is designated Regional Commercial (RC). The southern 18.06 acre portion of the property is designated as Residential General (RG) in the Davenport +2035 Land Use Plan. The boundary between the two land use designations would need to be amended.

1. **Regional Commercial (RC)** – Are the most intense commercial areas that have service boundaries that extend beyond the City limits of Davenport. Areas designated RC should be located at the intersections of major streets and have good access to interstate and other highways. Typical uses include big box retail and large office complexes; although some residential, service and institutional uses may also be located within RC. Most people will drive or take transit to areas designated RC. However, good pedestrian systems should serve these areas and focus on connectivity from the street, through parking lots and between individual uses. Connectivity to nearby neighborhoods is desirable but less important.
2. **Residential General (RG)** – Designates neighborhoods that are mostly residential but include, or are within one-half mile (walking distance) of scattered neighborhood-compatible commercial services, as well as other neighborhood uses like schools, churches, corner stores, etc. generally oriented along Urban Corridors (UC). Neighborhoods are typically designated as a whole. Existing neighborhoods are anticipated to maintain their existing characteristics in terms of land use mix and density, with the exception along edges and transition areas, where higher intensity may be considered.

Zoning:

The northern portion of the property is currently zoned C-2 Corridor Commercial District. This district is intended to address the commercial corridors that are primarily oriented toward a mix of retail, personal service, and office uses along arterial streets and collector streets adjacent to arterials streets in the City. The C-2 District accommodates auto-oriented development – both individual businesses and retail centers – and mixed-use development, with the intent of improving the pedestrian environment along Davenport's commercial corridors.

The southern half of the site is presently zoned R-4 Single-Family and Two-Family Central Residential Zoning District. This zoning district is intended to accommodate residential neighborhoods in the City of Davenport consisting of single-family and two-family homes in a dense urban development pattern. The R-4 District may also serve as a transitional district between Davenport's single-family and two-family neighborhoods and more intense uses within the City. Limited non-residential uses that are compatible with the surrounding residential neighborhoods may be permitted in the R-4 District. The maximum building height allowed in R-4 districts is 35 feet.

The applicant is petitioning to rezone the southern portion of the property to R-MF Multi-Family Residential District. This district is intended to accommodate a high-density neighborhood

environment characterized by a mixture of housing types including semi-detached dwellings, two-family dwellings, townhomes and multi-family dwellings. Single-family is not allowed in this district. Limited non-residential uses that are compatible with the surrounding residential neighborhoods may be permitted in the R-MF District. The maximum building height allowed in this district is 70 feet. The petitioner has provided a concept plan showing townhomes on the southern portion with the intention of selling as owner occupied. The northern portion of the proposed R-MF would be townhouse-style rental units.

Technical Review:

City Departments reviewed the proposed Zoning Map Amendment Application for compliance with city ordinances and impacts to regional systems. City staff coordinated technical review with planning staff at the City of Bettendorf to ensure continuity between the two municipalities.

Public Input:

Letters were sent to property owners within 200 feet of the proposed request notifying them of the January 7, 2021 Neighborhood Meeting and the January 19, 2021 Plan and Zoning Commission Public Hearing.

Over 40 people attended the meeting to express concern over the proposed commercial and residential development. Discussion was generally related to the following items: impact on property values, opposition of multi-family residential development in favor of single-family homes, building height, buffering between development and the existing neighborhood, traffic on 53rd Street and neighborhood roads, typography and mass grading of the site, wet detention ponds, noise, and light spillover from commercial properties. Comments were generally opposed to the rezoning request.

In addition to the concerns raised at the neighborhood meeting, written comments received after the Plan and Zoning Commission public hearing have highlighted concerns over the capacity of the school district and an increase in crime.

In response to public comments, Dan Dolan Homes has committed to a building height restriction of thirty-five feet, which is consistent with the adjacent residential zoning districts. Both Russell Construction and Dan Dolan Homes have agreed to a minimum thirty foot buffer along the eastern, western, and southern property lines where abutting residential. The overall site plan is being modified to address City and property owner concerns. A revised concept plan has been included in the report, and is subject to change as the petitioner seeks to address additional concerns and incorporate the conditions outlined in staff's recommendation.

Protest Petitions

As of Friday January 29th, staff has received forty-nine protest petitions from adjacent property owners within the 200 foot notification boundary. The percentage of protests impacts City Council action requirements. When the protest rate exceeds the 20% threshold, the rezoning request may only be approved by a favorable $\frac{3}{4}$ vote of the City Council.

Protests are accepted through the public hearing before the City Council. All protest petitions and comment received by the City are included in the staff report packet.

Discussion:

The 37.93 acre lot is currently being used for agriculture. The northern section of the property

abuts East 53rd Street, which is a commercial corridor containing a mix of retail, restaurants, and offices. In contrast, the southern portion is surrounded by single-family residential neighborhoods. The City of Bettendorf borders the eastern boundary of the development site.

In 2011, the property was rezoned as part of a Planned Development District. The Plan and Zoning Commission placed land use restrictions on the site to mitigate potential impacts to the surrounding residential neighborhoods. The development of the property never occurred, but the zoning restrictions have remained on the site. The petitioner is requesting to remove the existing land use and development restrictions from the property, adjust the commercial zoning boundary, and enable multi-family residential development.

The City Council approved Ordinance No. 2011-20 and Ordinance No. 2011-21, which placed the following restrictions on the property:

1. That the proposed uses be limited to professional offices and residential uses.
2. That building height restrictions be reviewed at the site plan phase with lower building height (step down) being located along the perimeter of the development area.
3. That at a minimum, a buffer yard of fifty feet containing an undulated five to six foot berm be established along and within the commercially zoned area and that this buffer yard be developed with the following plantings: three canopy trees, 6 understory trees and 9 shrubs or evergreens/conifers per 100 linear feet. This buffer yard and berm shall be established during construction of any portion of the commercial zoned area.
4. 275 foot building setback line on both the east and west boundaries of the commercial zoning (no buildings allowed in the setback area for both east and west side setbacks other than residential lots on west side (houses to be built on residential lots).
5. A maximum of six buildings in the commercially zoned area.
6. A maximum commercial footprint of 160,000 square feet within the commercially zoned area.
7. A maximum commercial total square feet of 240,000 square feet within the commercial zoned area.
8. A maximum of two story height on the commercial buildings.
9. Any commercial buildings located on the approximate 40% of the PDD area can be no higher than one story above finished grade.
10. That with each site plan, preliminary or final plat provision be made for the dedication of right-of-way for the dedication of right-of-way for: the easterly extension of East 51st Street to Hawk Drive; the northerly extension of Eastbury Estates Drive to East 51st Street; the southerly extension of Lakeview Parkway to East 51st Street; and a northerly connection from East 51st Street to the northerly development site. Review of this connection and any necessary traffic calming measures be done in conjunction with the review and approval of the associated development plan or subdivision platting.
11. That at least 50% of the residential development be single-family detached housing and said detached housing be located abutting the existing single-family development.

Why is a Zoning Map Amendment Required?

The zoning map amendment is required to lift the existing land use and development restrictions on the property, adjust the commercial zoning boundary, and allow for townhouse and multi-family development.

Approval Standards for Map Amendments (Chapter 17.14.040)

The Plan and Zoning Commission recommendation and the City Council decision on any zoning text or map amendment is a matter of legislative discretion that is not controlled by any particular standard. However, in making their recommendation and decision, the Plan and Zoning Commission and the City Council must consider the following standards. The approval of amendments is based on a balancing of these standards.

a. The consistency of the proposed amendment with the Comprehensive Plan and any adopted land use policies.

Staff Response: The property is designated Regional Commercial (RC) and Residential General (RG) in the Davenport +2035 Land Use Plan. The modified boundary for Regional Commercial (RC) on the northern portion of the development site is compatible with the surrounding area. 53rd Street has developed as a major commercial corridor in both the City of Davenport and the City of Bettendorf. The applicant is attracting retail, office, service, and institutional development to the property within the C-2 Zoning District, which is consistent with the established character of 53rd Street.

The southern portion of the site will remain Residential General (RG). However, the boundary will be modified to reflect the conceptual site plan. This land use is consistent with the neighborhoods south of 53rd Street and east of Utica Ridge Road. The surrounding neighborhoods are single-family residential to the west, south, and east of the site. The Residential General (RG) land use classification allows for higher density housing along edges and transition areas.

It is staff's opinion that a condition shall be placed on the Zoning Map Amendment requesting City Council to adopt a resolution amending the Regional Commercial (RC) and Residential General (RG) boundaries on the Future Land Use Map to reflect the proposed development.

b. The compatibility with the zoning of nearby property.

Staff Response: The subject property is located on a commercial corridor, spanning both the City of Davenport and the City of Bettendorf. Land uses to the north of 53rd Street include medical and professional offices. The properties directly east comprise a bank, restaurant, and gas station. Developing the northern portion of the site for similar office, retail, and restaurant establishments is compatible with the zoning of nearby property. To reduce potential conflict with adjacent uses, staff recommends a 20-foot setback on the eastern and western-most property lines in the C-2 zoning district where abutting commercial zoning districts.

It is staff's opinion that the proposed amendment to R-MF Multi-Family Residential District is with no restrictions is incompatible with the zoning of nearby property. The existing R-4 Single-Family and Two-Family Residential District serves as a more appropriate transitional zone between the lower density neighborhoods and the more intense commercial uses on the northern portion of the site. To minimize impacts to the homes on Hamilton Court, 49th Court, 49th Street, and Dove Court, staff recommend a 30-foot buffer along the eastern, western and southern-most property lines that abut residential districts. A height restriction of 35 feet would also reduce overall potential density.

c. The compatibility with established neighborhood character.

Staff Response: The established neighborhood character is primarily commercial along 53rd Street and residential to the west, south, and east of the subject property. It is staff's opinion that the C-2 Corridor Commercial District on the northern portion of the site is compatible with the existing zoning along the 53rd Street corridor. However, the rezoning classification to R-MF Multi-Family Residential District will create a higher-density residential environment that is inconsistent with the established character of the surrounding single-family neighborhood. R-MF allows multi-family and townhouse style developments of 3-units or more, which diverges from the established adjacent neighborhoods. However the change in housing types can help transition between single and two-family homes to a commercial development. To address the differences in density, it is staff's opinion that a buffer, landscaping, and building height restrictions are necessary.

d. The extent to which the proposed amendment promotes the public health, safety, and welfare of the City.

Staff Response: The proposed commercial will result in additional traffic along the 53rd Street corridor. The proposed multi-family development substantially increases the density of the subject property, which will generate additional trips onto 53rd Street, Hawk Drive, and Eastbury Estates Drive. The commercial and residential development of the site requires a traffic study to ensure appropriate infrastructure is in place to address the projected increase in traffic volume on 53rd street and the surrounding residential neighborhoods. City staff recommend a north-south public road be constructed extending Eastbury Estates Drive north to 53rd Street. The new public right-of-way shall align with Lakeview Parkway. This will direct site traffic to a major arterial roadway and reduce traffic on the local streets. A traffic signal shall be installed at the newly created four way intersection. To alleviate congestion at the new traffic signal, a second access point is required further east on 53rd Street.

Based on comments from the City of Bettendorf and adjacent property owners, internal roads shall not connect to 51st Street and Hawk Drive. This ensures local residential roads do not receive higher traffic volumes. In order to enhance walkability and bicycle infrastructure, city staff recommend an extension of the ten foot multi-use path to the west property line. The final placement of streets will be reviewed during the subdivision process.

It is staff's opinion that the proposed zoning map amendment fails to adequately promote the public health, safety, and welfare of the City. The revised conceptual development plan addresses the negative traffic impacts to the regional transportation system on the proposed R-MF area. The C-2 area has not been revised to show staff recommendations on the transportation network. Internal road connectivity is required to ensure emergency response times and service standards. Staff believes adding conditions to the rezoning request can address and mitigate the impacts to the regional transportation network.

e. The suitability of the property for the purposes for which it is presently zoned, i.e. the feasibility of developing the property in question for one or more of the uses permitted under the existing zoning classification.

Staff Response: Under the current Zoning Ordinance, strict conditions are placed on the

commercial portion of the site that limit setbacks, building height, building footprint, number of buildings, total square footage of buildings, and uses. It is staff's opinion that the existing development restrictions on the commercial portion of the site be removed and replaced with modified conditions. The recommended conditions will promote development of the site while recognizing the concerns of the abutting residential property owners.

The current zoning restrictions on the residential portion of the property require the connection of 51st Street, Hawk Drive, and Eastbury Estates Drive. In collaboration with the City of Bettendorf, it was determined that the road network eliminate the connection of 51st Street and Hawk Drive. Instead, a new public road connecting Eastbury Estates Drive to 53rd Street should be constructed to enhance connectivity and direct traffic away from the abutting neighborhoods. The existing zoning conditions require at least fifty percent of the residential development be single-family detached housing, which better maintains the character of the established neighborhoods. The conditions placed are appropriate for the level of density that is permitted under the current zoning.

f. The extent to which the proposed amendment creates nonconformities.

Staff Response: The undeveloped 37.93 acre site satisfies the dimensional standards for C-2 Corridor Commercial District and the R-MF Multi-Family Residential District. Dimensional standards, such as lot area, lot width, setbacks, building coverage, and impervious surface will be addressed during the subdivision and development process.

It is staff's opinion that the proposed amendment will not create any nonconformities. City staff are recommending a condition that the height of structures in the R-MF Multi-Family Residential District be no greater than thirty-five feet, which is the same height restriction in the abutting R-3 Single-Family and Two-Family Residential District. Reducing the maximum building height from seventy feet to thirty-five feet will create consistency with the surrounding single and two story homes.

Findings:

1. The zoning map amendment is consistent with the Davenport +2035 Land Use Plan, which identifies the property as Regional Commercial (RC) along the 53rd Street corridor and Residential General (RG) on the southern portion of the site.
2. The proposed C-2 Corridor Commercial District is compatible with the zoning of nearby property on 53rd Street. However, the proposed R-MF Multi-Family Residential District creates a higher density than the surrounding neighborhoods, which are zoned R-3 Single-Family and Two-Family Residential District. Therefore, conditions requiring enhanced landscaping buffers and a reduction in the maximum building height are needed to mitigate potential impacts between land uses.
3. Special consideration must be given to the increased density the proposed rezoning petition. A traffic study is required to address increased traffic demand on the major arterial roadway and local streets. Requiring a traffic signal on 53rd Street and a public north-south road through the development site will aid in mitigating traffic and emergency response concerns.
4. Rezoning the property to C-2 Corridor Commercial District and R-MF Multi-Family Residential District does not create any nonconformities.

Conditions:

1. The City Council is requested to pass a resolution amending the Regional Commercial (RC) and Residential General (RG) land use boundaries on the Davenport +2035 Future Land Use Map.
2. A traffic study is required and additional traffic safety measures may be required as development occurs.
3. A north-south public street shall be required to connect Lakeview Parkway to Eastbury Estates Drive.
4. A traffic signal shall to be required at the intersection of Lakeview Parkway and East 53rd Street.
5. A second ingress/egress point to East 53rd Street shall be required.
6. Street connections to East 51st Street and Hawk Drive shall be prohibited.
7. The multi-purpose trail shall be extended to the west property line.
8. A 20-foot setback on the eastern and western-most property lines in the C-2 zoning district shall be required where abutting commercial zoning districts.
9. A 30-foot buffer shall be required on the eastern, western, and southern-most property lines of the subject property where abutting residential districts.
10. The height of structures in the R-MF zoning district shall be no greater than 35 feet.

ATTACHMENTS:

Type	Description
▢ Backup Material	Vicinity Map
▢ Backup Material	Zoning Map
▢ Backup Material	Future Land Use Map
▢ Backup Material	Ordinance No. 2011-20 and 2011-21
▢ Backup Material	Application
▢ Backup Material	Property Owner Authorization Letter
▢ Backup Material	Property Deed
▢ Backup Material	Commercial Legal Description
▢ Backup Material	Residential Legal Description
▢ Backup Material	Concept Plan
▢ Backup Material	Revised Concept Plan
▢ Backup Material	Public Hearing Notice
▢ Backup Material	Neighborhood Meeting Sign-In Sheet
▢ Backup Material	Quad City Times Public Hearing Notice
▢ Backup Material	Protest Rate Map
▢ Backup Material	Protest Petitions

Staff Workflow Reviewers


REVIEWERS:

Department	Reviewer	Action	Date
Community Planning & Economic Development	Werderitch, Matt	Approved	1/25/2021 - 9:54 AM

Plan and Zoning Commission

REZ 20-09

4607 East 53rd Street

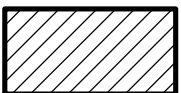

Rezone R-4 to R-MF and C-2
Revise Zoning Areas and Special Conditions

Private parties utilizing City GIS data do so at their own risk.
The City of Davenport will not be responsible for any costs or liabilities incurred due to any differences between information provided and actual physical conditions.



0 250 500 1,000 1,500 2,000 Feet



Zoning Map Amendment (Rezoning) Request

REZ 20-09

4607 East 53rd Street

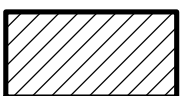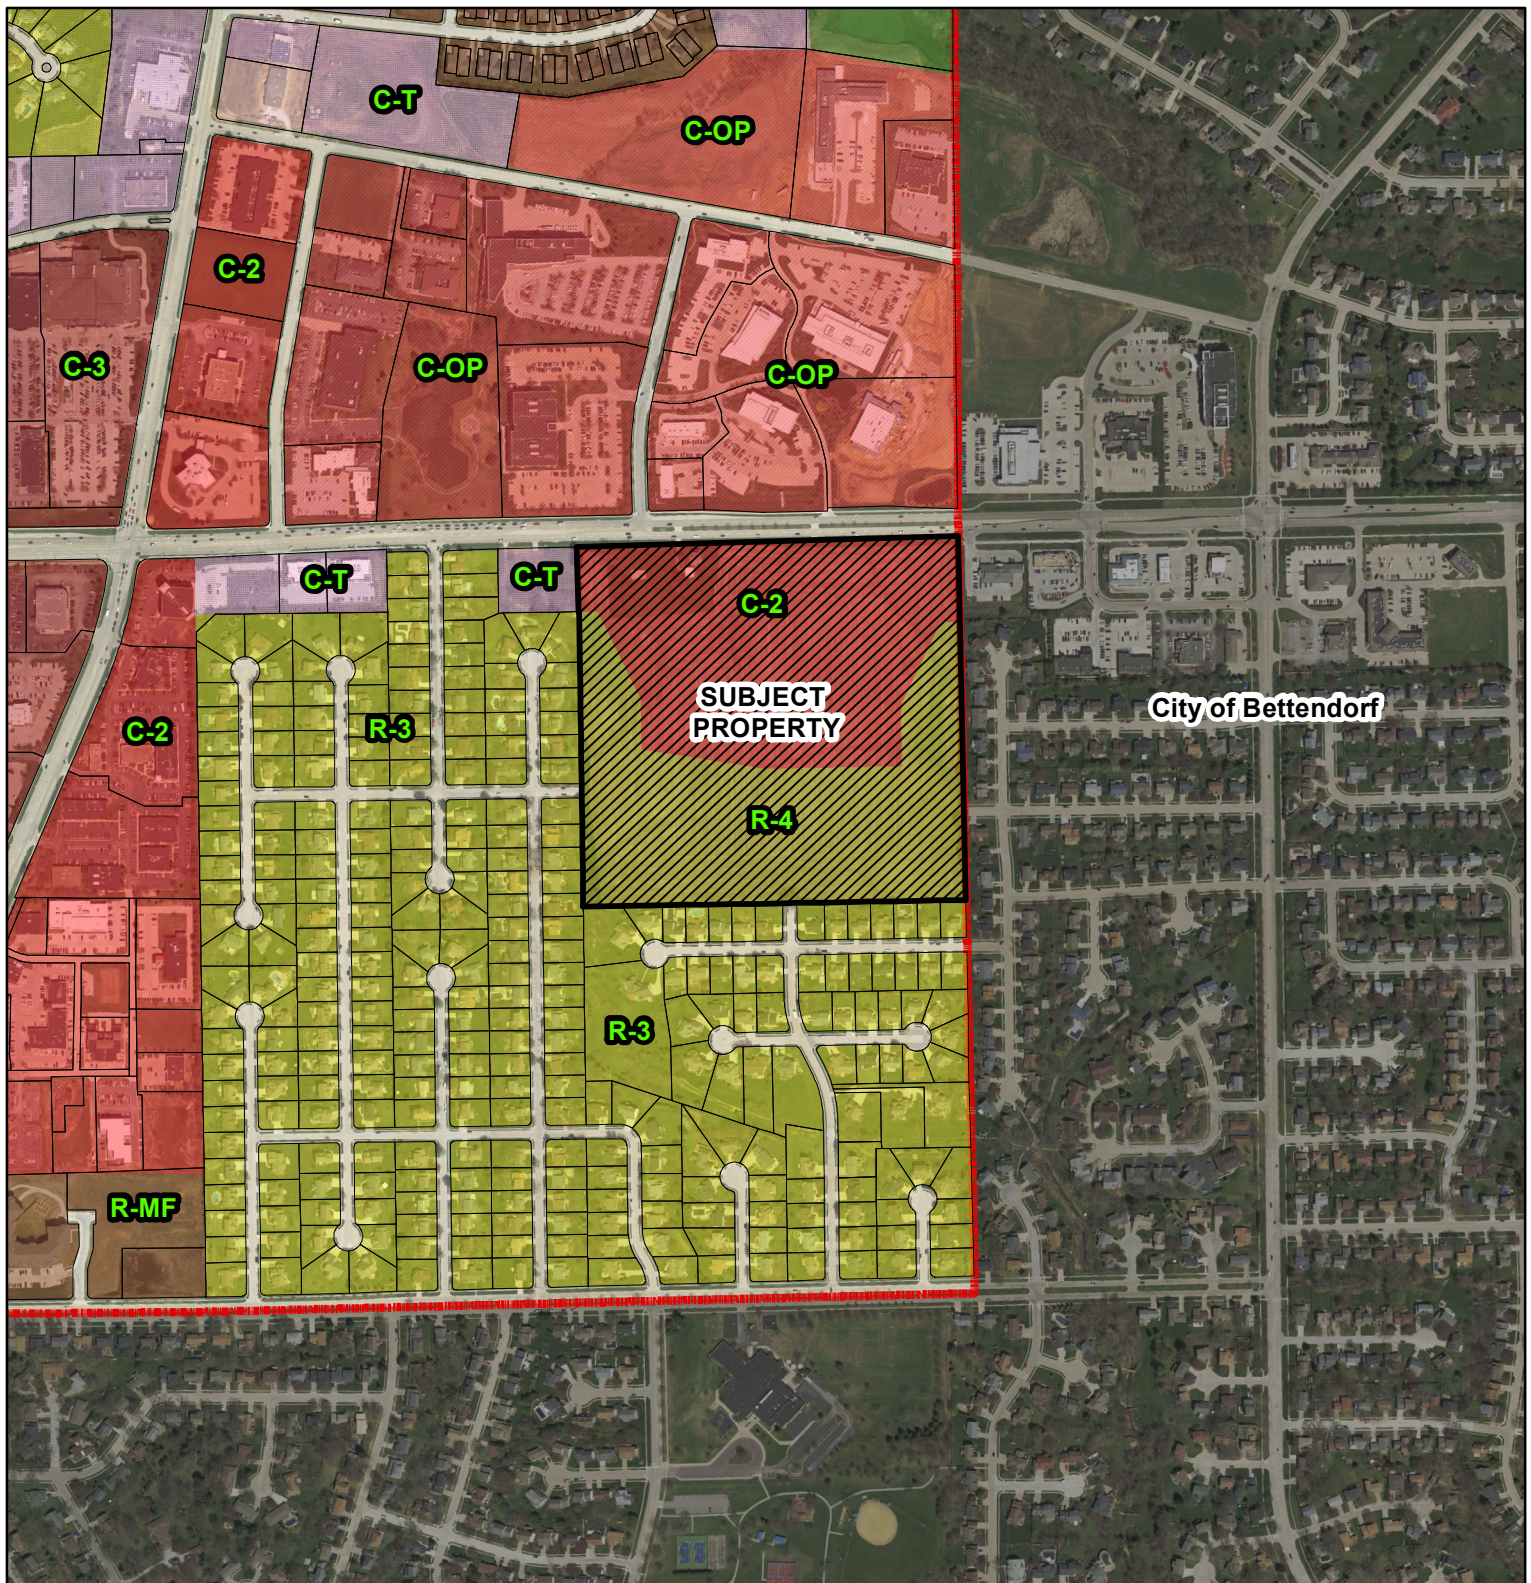

Rezone R-4 to R-MF and C-2

Revise Zoning Areas and Special Conditions

Private parties utilizing City GIS data do so at their own risk. The City of Davenport will not be responsible for any costs or liabilities incurred due to any differences between information provided and actual physical conditions.



0 250 500 1,000 1,500 2,000 Feet



Future Land Use Map - Davenport +2035


REZ 20-09

4607 East 53rd Street

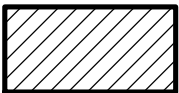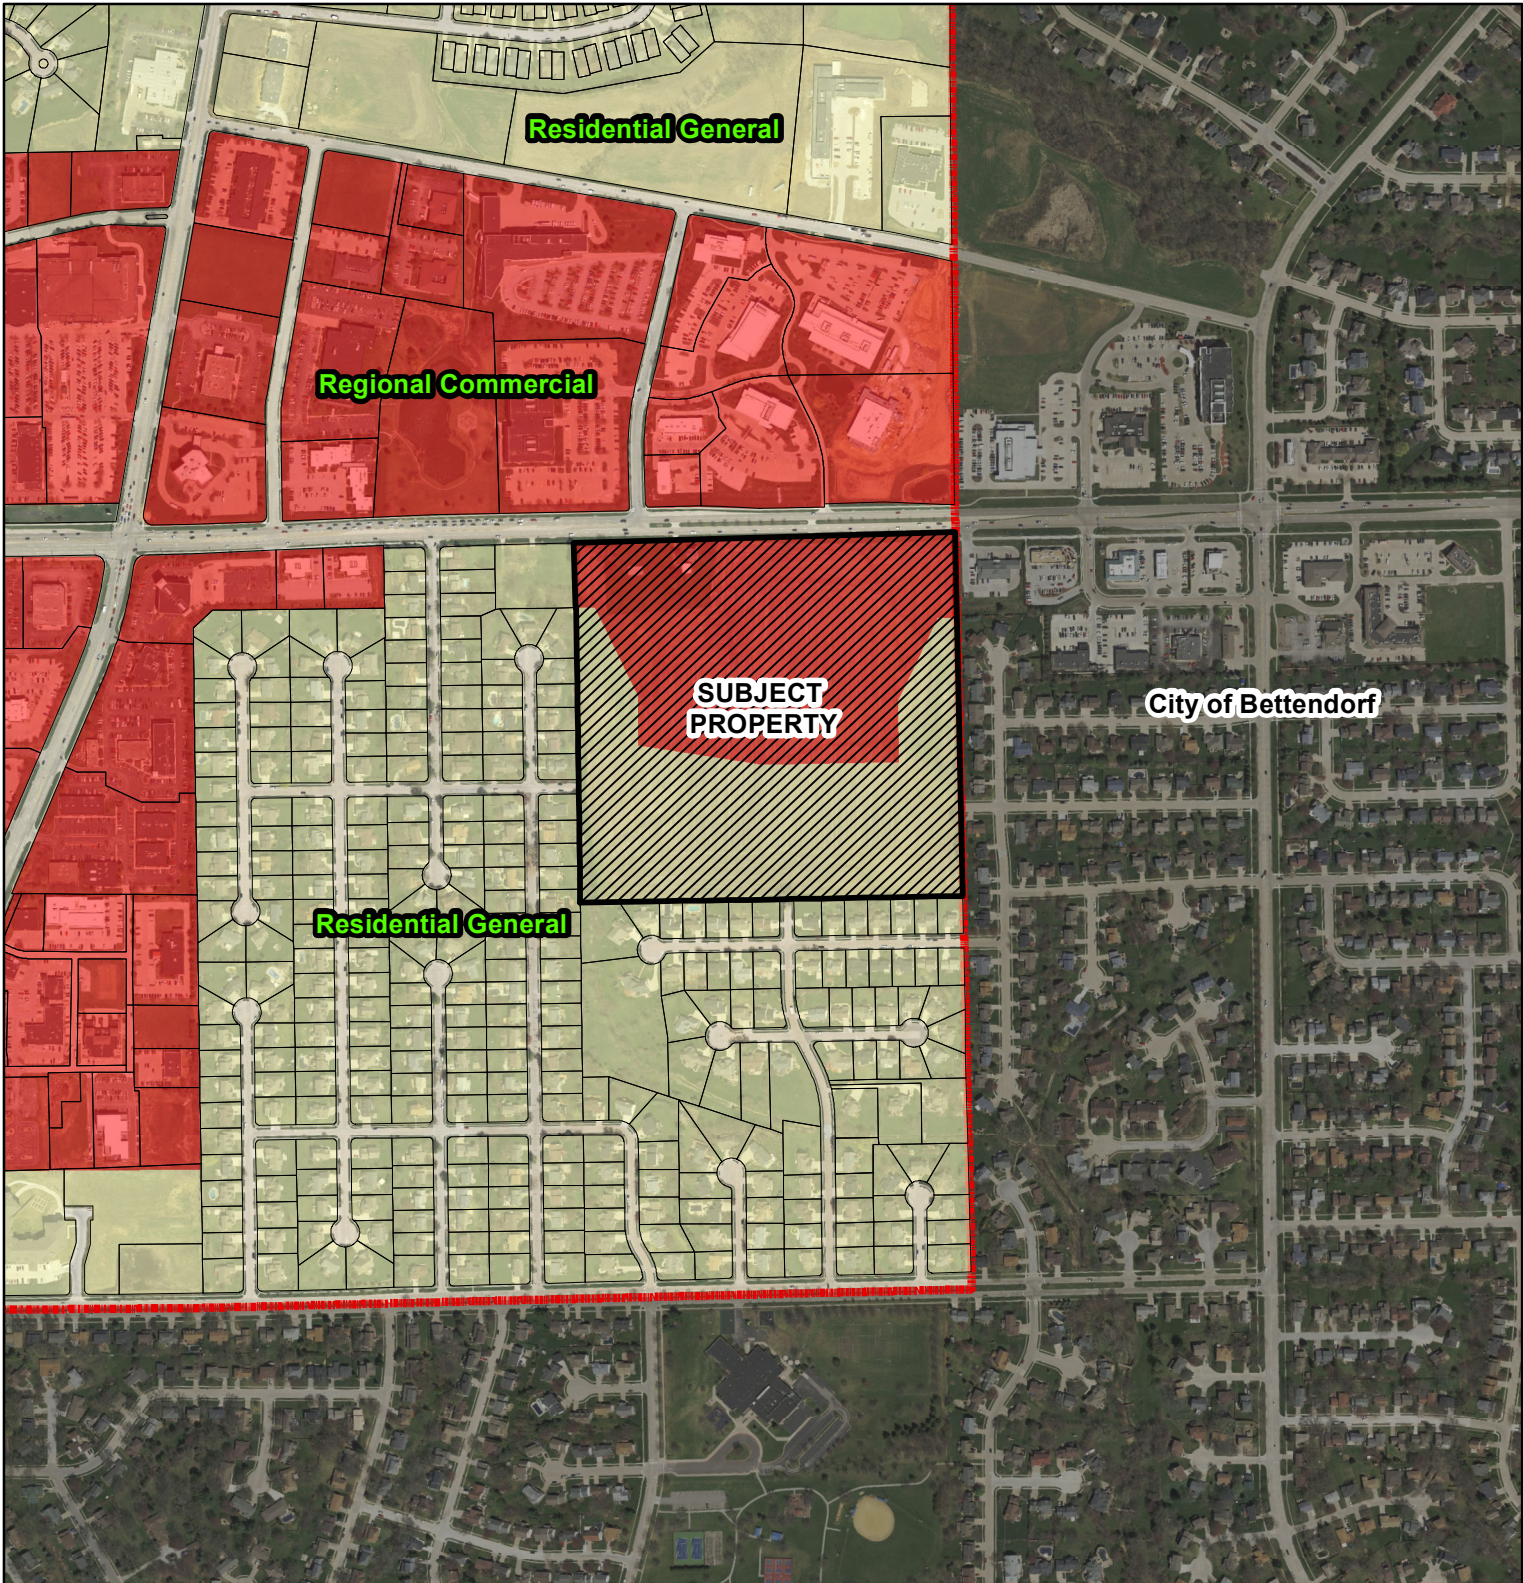

Rezone R-4 to R-MF and C-2
Revise Zoning Areas and Special Conditions

Private parties utilizing City GIS data do so at their own risk.
The City of Davenport will not be responsible for any costs or liabilities incurred due to any differences between information provided and actual physical conditions.

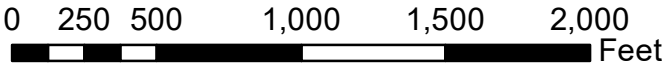

ORDINANCE 2011-20

1. **Condition 6.** That the proposed uses be limited to professional offices and residential uses.
2. **Condition 7.** That building height restrictions be reviewed at the site plan phase with lower building height (step down) being located along the perimeter of the development area.
Note: site plan replaced development plan.
3. **Condition 9.** That at a minimum, a buffer yard of fifty feet containing an undulated five to six foot berm be established along and within the commercially zoned area and that this buffer yard be developed with the following plantings: three canopy trees, 6 understory trees and 9 shrubs or evergreens/conifers per 100 linear feet. This buffer yard and berm shall be established during construction of any portion of the commercial zoned area. Note: Condition 9 was modified to remove reference to previous Zoning Ordinance and the timing of improvements.
4. **Condition 12.** 275 foot building setback line on both the east and west boundaries of the commercial zoning (no buildings allowed in the setback area for both east and west side setbacks other than residential lots on west side (houses to be built on residential lots).
Note: of the commercial zoning replaced on the PDD.
5. **Condition 13.** A maximum of six buildings in the commercially zoned area. Note: commercial zoned area replaced PDD.
6. **Condition 14.** A maximum commercial footprint of 160,000 square feet within the commercially zoned area. Note: within the commercial zoned area replaced on the PDD.
7. **Condition 15.** A maximum commercial total square feet of 240,000 square feet within the commercial zoned area. Note: within the commercial zoned area replaced on the PDD.
8. **Condition 16.** A maximum of two story height on the commercial buildings.
9. **Condition 19.** Any commercial buildings located on the approximate 40% of the PDD area can be no higher than one story above finished grade. Note: commercially zoned area replaced PDD area and removed reference to attached drawing.

Link: [Ordinance 2011-20 for meeting date 1-26-2011.pdf](#)




19.86 Acre Area South of 53rd Street, West of Utica Ridge Road

ORDINANCE 2011-21

1. **Condition 3.** That with each site plan, preliminary or final plat provision be made for the dedication of right-of-way for the dedication of right-of-way for: the easterly extension of East 51st Street to Hawk Drive; the northerly extension of Eastbury Estates Drive to East 51st Street; the southerly extension of Lakeview Parkway to East 51st Street; and a northerly connection from East 51st Street to the northerly development site. Review of this connection and any necessary traffic calming measures be done in conjunction with the review and approval of the associated development plan or subdivision platting. Note: site plan replaced development plan.
2. **Condition 4.** That at least 50% of the residential development be single-family detached housing and said detached housing be located abutting the existing single-family development.

Link: [Ordinance 2011-21 for meeting date 1-26-2011.pdf](#)

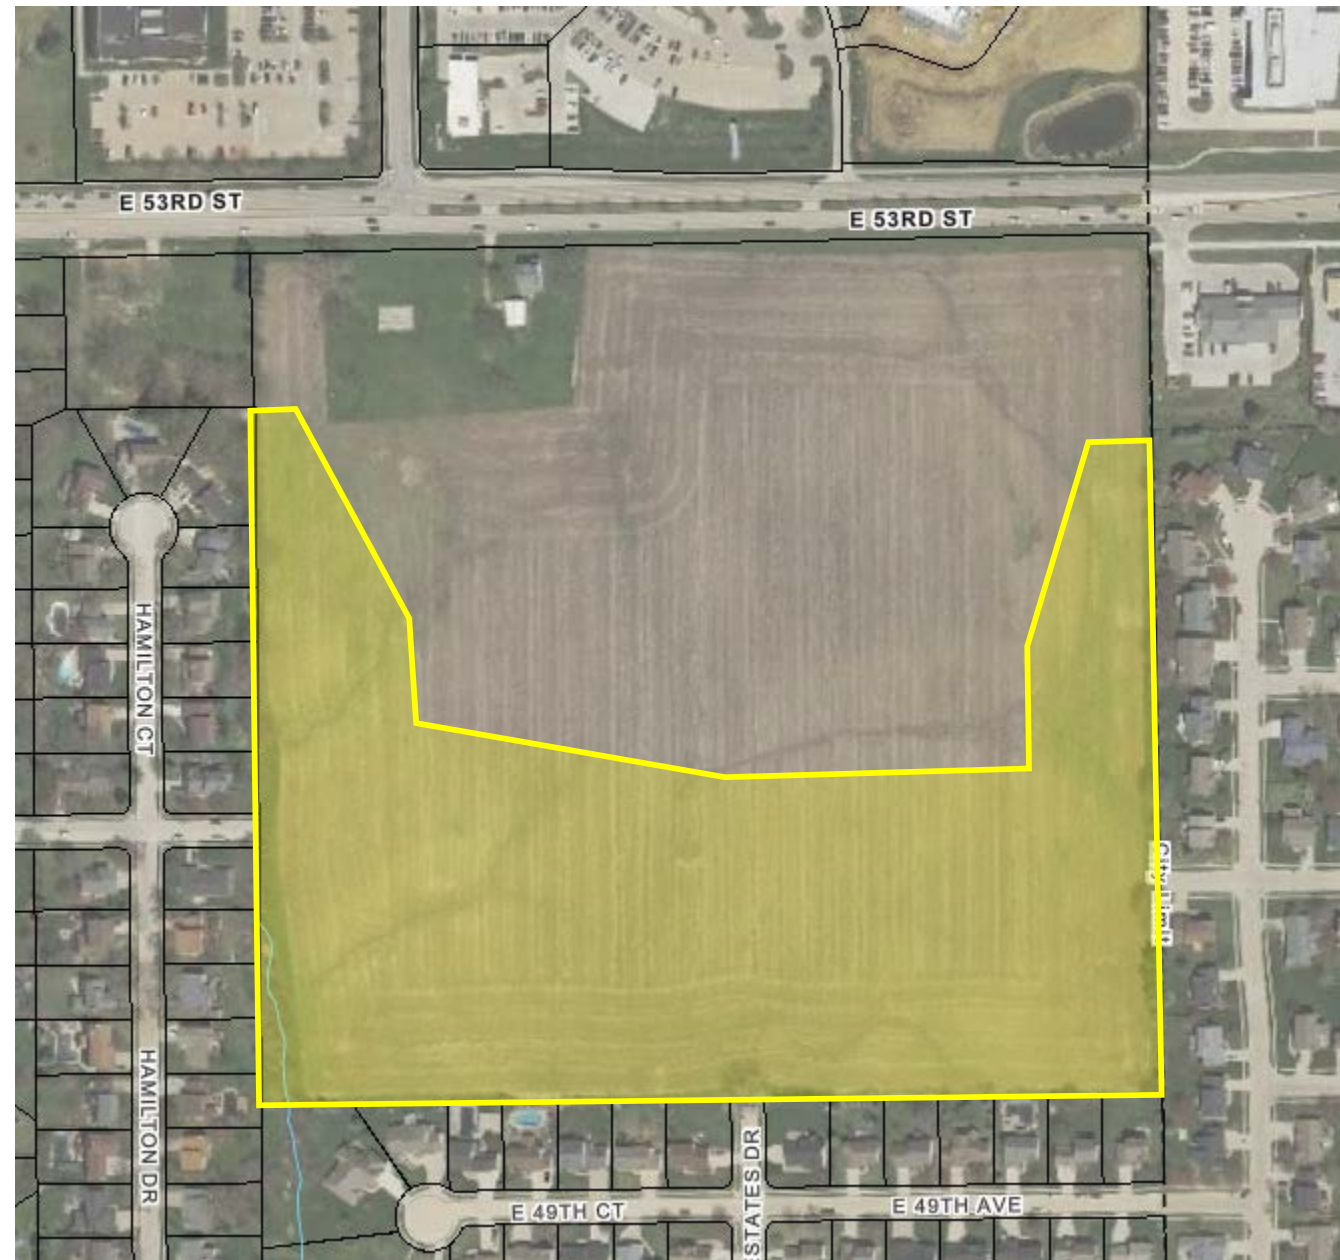

18.06 Acre Area South of 53rd Street, West of Utica Ridge Road



226 West 4th Street
Davenport, Iowa 52801
(563) 326-7765
Planning@ci.davenport.ia.us

Complete application can be emailed to planning@ci.davenport.ia.us

Property Address*

***If no property address, please submit a legal description of the property.**

Applicant (Primary Contact)**

Name:
Company:
Address:
City/State/Zip:
Phone:
Email:

Application Form Type:

Plan and Zoning Commission

Zoning Map Amendment (Rezoning) ☒
Planned Unit Development ☐
Zoning Ordinance Text Amendment ☐
Right-of-way or Easement Vacation ☐
Voluntary Annexation ☐

Owner (if different from Applicant)

Name:
Company:
Address:
City/State/Zip:
Phone:
Email:

Zoning Board of Adjustment

Zoning Appeal ☐
Special Use ☐
Hardship Variance ☐

Design Review Board

Design Approval ☐
Demolition Request in the Downtown ☐
Demolition Request in the Village of East Davenport ☐

Engineer (if applicable)

Name:
Company:
Address:
City/State/Zip:
Phone:
Email:

Historic Preservation Commission

Certificate of Appropriateness ☐
Landmark Nomination ☐
Demolition Request ☐

Architect (if applicable)

Name:
Company:
Address:
City/State/Zip:
Phone:
Email:

Administrative

Administrative Exception ☐
Health Services and Congregate Living Permit ☐

Attorney (if applicable)

Name:
Company:
Address:
City/State/Zip:
Phone:
Email:

****If the applicant is different from the property owner, please submit an authorization form or an accepted contract for purchase.**

Request:

Existing Zoning:

Proposed Zoning Map Amendment:

Purpose of the Request:

Revise the areas of the C-2 and residential zoning per the attached legal descriptions. Request change in zoning of the residential area from R-4 to R-MF. Request removal of the special zoning conditions established in Ordinance No. 2011-20 and Ordinance 2011-21 with the understanding that new special conditions may be established as part of the Planning and Zoning review process.

Total Land Area:

Does the Property Contain a Drainage Way or is it Located in a Floodplain Area: ☒ Yes ☐ No

Submittal Requirements:

- The completed application form.
- Recorded warranty deed or accepted contract for purchase.
- Authorization form, if applicable. If the property is owned by a business entity, please provide Articles of Incorporation.
- A legal description of the request if not easily described on the deed or contract for purchase.
- Required fee:
 - Zoning Map Amendment is less than 1 acre - \$400.
 - Zoning Map Amendment is one acre but less than 10 acres - \$750 plus \$25/acre.
 - Zoning Map Amendment is 10 acres or more - \$1,000 plus \$25/acre.
 - \$10.00 per sign; more than one sign may be required depending upon the area of the request.

Formal Procedure:**(1) Application:**

- Prior to submission of the application, the applicant shall correspond with Planning staff to discuss the request, potential alternatives and the process.
- The submission of the application does not constitute official acceptance by the City of Davenport. Planning staff will review the application for completeness and notify the applicant that the application has been accepted or additional information is required. Inaccurate or incomplete applications may result in delay of required public hearings.

(2) Plan and Zoning Commission public hearing:

- The City shall post notification sign(s) in advance of the public hearing. A minimum of one sign shall be required to face each public street if the property has frontage on that street. It is Planning staff's discretion to require the posting of additional signs. The purpose of the notification sign(s) is to make the public aware of the request.
- The applicant shall make a presentation regarding the request at a neighborhood meeting. The purpose of meeting is to offer an opportunity for both applicant and neighboring residents/property owners to share ideas, offer suggestions, and air concerns in advance of the formal public hearing process. Planning staff will coordinate meeting date, time, and location and send notices to surrounding property owners.
- The Plan and Zoning Commission will hold a public hearing on the request. Planning staff will send notices to surrounding property owners.

(3) Plan and Zoning Commission's consideration of the request:

- Planning staff will perform a technical review of the request and present its findings and recommendation to the Plan and Zoning Commission.
- The Plan and Zoning Commission will vote to provide its recommendation to the City Council.
- If the Plan and Zoning Commission recommends denial, the request may only be approved by a favorable 3/4 vote of the City Council.

Formal Procedure (continued):

(4) City Council's consideration of the request:

- The Committee of the Whole (COW) will hold a public hearing on the request. Planning staff will send a public hearing notice to surrounding property owners.
- If property owners representing 20% or more of the area within 200 feet of the exterior boundaries of the request submit a written protest, the request may only be approved by a favorable 3/4 vote of the City Council. For the purpose of the 20% protest rate, formal protests will be accepted until the public hearing is closed.
- The City Council will vote on the request. For a zoning map amendment to be approved three readings of the Ordinance are required; one reading at each Council Meeting. In order for the Ordinance to be valid it must be published. This generally occurs prior to the next City Council meeting.

Applicant:

Date:

By typing your name, you acknowledge and agree to the aforementioned submittal requirements and formal procedure and that you must be present at scheduled meetings.

Received by:

Planning staff

Date:

Date of the Public Hearing:

Meetings are held in City Hall Council Chambers located at 226 West 4th Street, Davenport, Iowa.

Authorization to Act as Applicant

I, Ms. Sophie Foster authorize **S.J. Russell, L.C.** to act as applicant, representing me/us before the City of Davenport Plan and Zoning Commission and City Council for the property located at 4607 East 53rd Street, Davenport, Iowa

Sophie Foster

Sophie Foster

Signature(s)*

*Note, original signature required

Doc ID: 022579930004 Type: LAN
Recorded: 11/19/2020 at 02:48:02 PM
Fee Amt: \$22.00 Page 1 of 4
Scott County Iowa
Rita A. Vargas Recorder
File **2020-00036966**

FOR RECORDER'S USE ONLY

Prepared By: Nicholas J Esser, Vice President, Fortress Bank, 9000 North Knoxville Ave., Peoria, IL 61615, (309) 966-4850


RECORDATION REQUESTED BY:

Fortress Bank, Peoria, 9000 North Knoxville Ave., Peoria, IL 61615

WHEN RECORDED MAIL TO:

Fortress Bank, Peoria, 9000 North Knoxville Ave., Peoria, IL 61615

MODIFICATION OF MORTGAGE

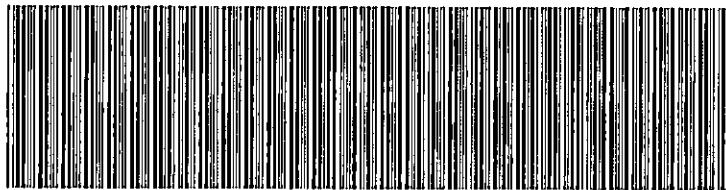

000000100000032068074011162020

The names of all Grantors (sometimes "Grantor") can be found on page 1 of this Modification. The names of all Grantees (sometimes "Lender") can be found on page 1 of this Modification. The property address can be found on page 2 of this Modification. The legal description can be found on page 2 of this Modification. The related document or instrument number can be found on page 2 of this Modification.

THIS MODIFICATION OF MORTGAGE dated November 16, 2020, is made and executed between Sophie Foster, not personally but as Trustee on behalf of Sophie Foster Revocable Trust Dated November 14, 2005, whose address is 6590 Golf Course Road, Bettendorf, IA 52722 (referred to below as "Grantor") and Fortress Bank, whose address is 9000 North Knoxville Ave., Peoria, IL 61615 (referred to below as "Lender").

MORTGAGE. Lender and Grantor have entered into a Mortgage dated November 14, 2019 (the "Mortgage") which has been recorded in Scott County, State of Iowa, as follows:

**MODIFICATION OF MORTGAGE
(Continued)**

Loan No: 100000032068

Page 2

Recorded in Scott County, Iowa as Document ID 022195600020 on December 13, 2019.

REAL PROPERTY DESCRIPTION. The Mortgage covers the following described real property located in Scott County, State of Iowa:

See Exhibit A, which is attached to this Modification and made a part of this Modification as if fully set forth herein.

The Real Property or its address is commonly known as 4607 E 53rd Street, Davenport, IA 52807. The Real Property tax identification number is N0910-01.

MODIFICATION. Lender and Grantor hereby modify the Mortgage as follows:

Extending Maturity Date to November 16, 2021.

CONTINUING VALIDITY. Except as expressly modified above; the terms of the original Mortgage shall remain unchanged and in full force and effect and are legally valid, binding, and enforceable in accordance with their respective terms. Consent by Lender to this Modification does not waive Lender's right to require strict performance of the Mortgage as changed above nor obligate Lender to make any future modifications. Nothing in this Modification shall constitute a satisfaction of the promissory note or other credit agreement secured by the Mortgage (the "Note"). It is the intention of Lender to retain as liable all parties to the Mortgage and all parties, makers and endorsers to the Note, including accommodation parties, unless a party is expressly released by Lender in writing. Any maker or endorser, including accommodation makers, shall not be released by virtue of this Modification. If any person who signed the original Mortgage does not sign this Modification, then all persons signing below acknowledge that this Modification is given conditionally, based on the representation to Lender that the non-signing person consents to the changes and provisions of this Modification or otherwise will not be released by it. This waiver applies not only to any initial extension or modification, but also to all such subsequent actions.

GRANTOR ACKNOWLEDGES HAVING READ ALL THE PROVISIONS OF THIS MODIFICATION OF MORTGAGE AND GRANTOR AGREES TO ITS TERMS. THIS MODIFICATION OF MORTGAGE IS DATED NOVEMBER 16, 2020.


GRANTOR:

SOPHIE FOSTER REVOCABLE TRUST DATED NOVEMBER 14, 2005

By: Sophie Foster
Sophie Foster, Trustee of Sophie Foster Revocable Trust
Dated November 14, 2005

LENDER:

FORTRESS BANK

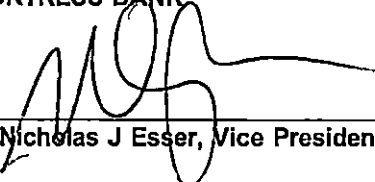X 

Nicholas J Esser, Vice President

MODIFICATION OF MORTGAGE
(Continued)


Loan No: 100000032068

Page 3

TRUST ACKNOWLEDGMENT

STATE OF Iowa)
) SS
COUNTY OF Scott)

This record was acknowledged before me on Nov 2, 2020 by Sophie Foster, Trustee of Sophie Foster Revocable Trust Dated November 14, 2005.

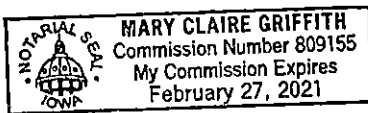


Mary Claire Griffith
Notary Public in and for the State of Iowa

My commission expires 27 Feb 2021

LENDER ACKNOWLEDGMENT

STATE OF Iowa)
) SS
COUNTY OF Scott)

This record was acknowledged before me on 2 Nov, 2020 by Nicholas J Esser as Vice President of Fortress Bank.

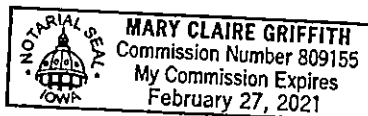

Mary Claire Griffith
Notary Public in and for the State of Iowa

My commission expires 27 Feb 2021

EXHIBIT A

Part of the Northeast Quarter of the Southwest Quarter of Section 9, T78N, R4E, of the 5th P.M. Davenport, Scott County, Iowa, more particularly described as follows:

Commencing as a point of reference at the Northeast corner of the Northeast quarter of the Southwest Quarter of Section 9, T78N, R4E, of the 5th P.M. thence South 00°09'16" West 50.00 feet along the East line of the Northeast Quarter of the Southwest Quarter of said Section 9 to the Southerly right-of-way line of 53rd Street and the point of beginning of the parcel herein described (for the purposes of this description of the North line of the Northeast Quarter of the Southwest Quarter of said Section 9 is assumed to bear North 90°00'00" East);

thence South 00°09'16" West 1261.71 feet along the East line of the said Northeast Quarter of the Southwest Quarter of Section 9 and the Westerly line of Hunter Meadows 3rd and 4th Additions to the City of Bettendorf, Scott County, Iowa;

thence North 89°36'03" West 1316.85 feet to the West line of the said Northeast Quarter of the Southwest Quarter of Section 9 and the Easterly line of Olde Coventry First Addition to the City of Davenport, Scott County, Iowa;

thence North 00°23'41" East 1252.56 feet along the said West line of the Northeast Quarter of the Southwest Quarter of Section 9 and the Easterly line of Olde Coventry First Addition to the said Southerly right-of-way line of 53rd Street;

thence North 90°00'0" East 1311.59 feet along the said Southerly right-of-way line of 53rd Street to the point of beginning.

This parcel contains 37.93 acres more or less.

LAND DESCRIPTION

PART OF THE NORTHEAST QUARTER OF THE SOUTHWEST QUARTER OF SECTION 9, TOWNSHIP 78 NORTH, RANGE 4 EAST OF THE 5TH PRINCIPAL MERIDIAN, CITY OF DAVENPORT, SCOTT COUNTY, IOWA, MORE PARTICULARLY DESCRIBED AS FOLLOWS:

COMMENCING AS A POINT OF REFERENCE AT THE NORTHEAST CORNER OF THE NORTHEAST QUARTER OF THE SOUTHWEST QUARTER OF SECTION 9, TOWNSHIP 78 NORTH, RANGE 4 EAST, OF THE 5TH PRINCIPAL MERIDIAN;

THENCE SOUTH 00°09'16" WEST 50.00 FEET ALONG THE EASTERLY LINE OF THE NORTHEAST QUARTER OF THE SOUTHWEST QUARTER OF SAID SECTION 9 TO THE SOUTHERLY RIGHT-OF-WAY LINE OF 53RD STREET AND THE POINT OF BEGINNING;

THENCE CONTINUING SOUTH 00°09'16" WEST 599.44 FEET ALONG THE SAID EASTERLY LINE OF THE NORTHEAST QUARTER OF THE SOUTHWEST QUARTER OF SECTION 9 AND THE WESTERLY LINE OF HUNTER MEADOW 4TH ADDITION TO A LINE PARALLEL TO THE NORTHERLY LINE OF THE SAID NORTHEAST QUARTER OF THE SOUTHWEST QUARTER OF SECTION 9;

THENCE NORTH 90°00'00" WEST 1314.08 FEET ALONG THE SAID LINE PARALLEL TO THE NORTHERLY LINE OF THE NORTHEAST QUARTER OF THE SOUTHWEST QUARTER OF SECTION 9 TO THE WESTERLY LINE OF THE SAID NORTHEAST QUARTER OF THE SOUTHWEST QUARTER OF SECTION 9 AND THE EASTERLY LINE OF OLD COVENTRY 1ST ADDITION;

THENCE NORTH 00°23'41" EAST 590.30 FEET ALONG THE SAID WESTERLY LINE OF THE NORTHEAST QUARTER OF THE SOUTHWEST QUARTER OF SECTION 9 AND THE EASTERLY LINE OF OLD COVENTRY 1ST ADDITION TO THE SOUTHERLY RIGHT-OF-WAY LINE OF 53RD STREET;

THENCE NORTH 90°00'00" EAST 1311.59 FEET ALONG THE SAID SOUTHERLY RIGHT-OF-WAY LINE OF 53RD STREET TO THE EASTERLY LINE OF THE NORTHEAST QUARTER OF THE SOUTHWEST QUARTER OF SECTION 9 AND THE POINT OF BEGINNING.

THIS PARCEL CONTAINS 17.928 ACRES MORE OR LESS.

(FOR PURPOSES OF THIS DESCRIPTION, THE NORTHERLY LINE OF THE NORTHEAST QUARTER OF THE SOUTHWEST QUARTER OF SECTION 9 IS ASSUMED TO BEAR NORTH 90°00'00" EAST).



LAND DESCRIPTION

PART OF THE NORTHEAST QUARTER OF THE SOUTHWEST QUARTER OF SECTION 9, TOWNSHIP 78 NORTH, RANGE 4 EAST OF THE 5TH PRINCIPAL MERIDIAN, CITY OF DAVENPORT, SCOTT COUNTY, IOWA, MORE PARTICULARLY DESCRIBED AS FOLLOWS:

COMMENCING AS A POINT OF REFERENCE AT THE NORTHEAST CORNER OF THE NORTHEAST QUARTER OF THE SOUTHWEST QUARTER OF SECTION 9, TOWNSHIP 78 NORTH, RANGE 4 EAST, OF THE 5TH PRINCIPAL MERIDIAN;

THENCE SOUTH 00°09'16" WEST 50.00 FEET ALONG THE EASTERLY LINE OF THE NORTHEAST QUARTER OF THE SOUTHWEST QUARTER OF SAID SECTION 9 TO THE SOUTHERLY RIGHT-OF-WAY LINE OF 53RD STREET;

THENCE CONTINUING SOUTH 00°09'16" WEST 599.44 FEET ALONG THE SAID EASTERLY LINE OF THE NORTHEAST QUARTER OF THE SOUTHWEST QUARTER OF SECTION 9 AND THE WESTERLY LINE OF HUNTER MEADOW 4TH ADDITION TO A LINE PARALLEL TO THE NORTHERLY LINE OF THE SAID NORTHEAST QUARTER OF THE SOUTHWEST QUARTER OF SECTION 9 AND THE POINT OF BEGINNING;

THENCE CONTINUING SOUTH 00°09'16" WEST 662.27 FEET ALONG THE SAID EASTERLY LINE OF THE NORTHEAST QUARTER OF THE SOUTHWEST QUARTER OF SECTION 9 AND THE WESTERLY LINE OF HUNTER MEADOW 3RD AND 4TH ADDITIONS TO THE NORTHERLY LINE OF O'SELL'S ADDITION;

THENCE NORTH 89°36'03" WEST 1316.85 FEET ALONG THE SAID NORTHERLY LINE OF O'SELL'S ADDITION TO THE WESTERLY LINE OF THE SAID NORTHEAST QUARTER OF THE SOUTHWEST QUARTER OF SECTION 9 AND THE EASTERLY LINE OF OLD COVENTRY 1ST ADDITION;

THENCE NORTH 00°23'41" EAST 662.26 FEET ALONG THE SAID WESTERLY LINE OF THE NORTHEAST QUARTER OF THE SOUTHWEST QUARTER OF SECTION 9 AND THE EASTERLY LINE OF OLD COVENTRY 1ST ADDITION TO A LINE PARALLEL TO THE NORTHERLY LINE OF THE NORTHEAST QUARTER OF THE SOUTHWEST QUARTER OF SECTION 9 AND THE SOUTHERLY RIGHT-OF-WAY LINE OF 53RD STREET;

THENCE NORTH 90°00'00" EAST 1314.08 FEET ALONG THE SAID LINE PARALLEL TO THE NORTHERLY LINE OF THE NORTHEAST QUARTER OF THE SOUTHWEST QUARTER OF SECTION 9 AND THE SOUTHERLY RIGHT-OF-WAY LINE OF 53RD STREET TO THE EASTERLY LINE OF THE NORTHEAST QUARTER OF THE SOUTHWEST QUARTER OF SECTION 9 AND THE WESTERLY LINE OF HUNTER MEADOW 4TH ADDITION AND THE POINT OF BEGINNING.

THIS PARCEL CONTAINS 20.000 ACRES MORE OR LESS.

(FOR PURPOSES OF THIS DESCRIPTION, THE NORTHERLY LINE OF THE NORTHEAST QUARTER OF THE SOUTHWEST QUARTER OF SECTION 9 IS ASSUMED TO BEAR NORTH 90°00'00" EAST).



53RD STREET

EXISTING SINGLE FAMILY

EAST 51ST ST.

HAMILTON DRIVE

EXISTING SINGLE FAMILY

EXISTING SINGLE FAMILY

HAWK DRIVE

EXISTING SINGLE FAMILY

DOVE COURT

WET DETENTION

WET DETENTION

PARK

EXISTING SINGLE FAMILY

EXISTING SINGLE FAMILY

RESIDENTIAL DEVELOPMENT
DAN DOLAN HOMES

EASTBURY
ESTATES DR

2020-12-28
S.J. Russell, L.C.
Sophie Foster Property
3204340

COMMERCIAL DEVELOPMENT

SHIVEHATTERY
ARCHITECTURE+ENGINEERING

Martin & Whitacre
Surveyors & Engineers, Inc.
1505 RIDGEMILL ROAD MUSCATINE, IOWA
PHONE: (562) 362-7581 EMAIL: INFO@MARTIN-WHITACRE.COM

FL EXISTING CREEK

5' SIDEWALK

SETBACK

LANDSCAPE BUFFER / SCREEN

5' SIDEWALK

LANDSCAPE BUFFER / SCREEN

LANDSCAPE BUFFER / SCREEN

28

27

26

25

24

23

22

21

20

19

18

17

16

15

14

13

12

11

10

9

8

7

6

5

4

3

2

1

13

12

11

10

9

8

7

6

5

4

3

2

1

13

12

13

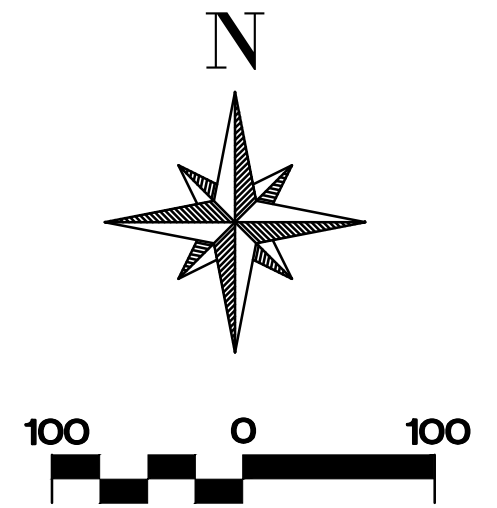

#	DATE	DESCRIPTION	BY	DESIGNED BY:
				MWJ
				DRAWN BY:
				RAM
				PROJECT ENGR:
				MWJ



Martin & Whitacre
Surveyors & Engineers, Inc.
1508 BIDWELL ROAD
MUSCATINE, IOWA
PHONE (563) 263-7691
EMAIL info@martin-whitacre.com

DOLAN 20 ACRE DEVELOPMENT
DAVENPORT, IOWA

OVERALL SITE DEVELOPMENT CONCEPT
DOLAN CONDEPT - E

PROJ NO:	8630.20	DRAWING NO:
CONST PROJ:	000	EX-6
SCALE:	AS NOTED	SHEET NO:
DATE:	1/29/21	



REZONING REQUEST NOTICE | Plan and Zoning Commission

Rezoning Request

REZ20-09: Request of S.J. Russell, L.C. on behalf of Sophie Foster Revocable Trust to rezone the property located at 4607 East 53rd Street to C-2 Corridor Commercial District and R-MF Multi-Family Residential District. [Ward 6].

To: All property owners within 200 feet of the subject property located at **4607 East 53rd Street**.

Neighborhood Meeting

Date: 1/7/2021 Time: 5:30 PM Location: Birchwood Learning Center | 4620 East 53rd Street.

Plan and Zoning Commission Public Hearing

Date: 1/19/2021 Time: 5:00 PM Location: Council Chambers | City Hall | 226 W. 4th ST.

What is this About?

This notice is being sent to inform you that a neighborhood meeting and a public hearing will be held for a Zoning Map Amendment. The purpose of the Zoning Map Amendment is to lift the existing land use and development restrictions on the property, adjust the commercial zoning boundary, and allow for townhouse and multi-family development.

What are the Next Steps after the Neighborhood Meeting and Public Hearing?

The Plan and Zoning Commission will hold a formal public hearing at their meeting on January 19, 2021. The Plan and Zoning Commission will vote (provide a recommendation) to the City Council at their meeting on February 2, 2021. The Commission's recommendation will be forwarded to the City Council, which is the final review authority. For the specific dates and times of subsequent meetings, please contact the case planner below. As a reminder, **Face masks are required for all in person attendance.**

Would You Like to Submit an Official Comment?

As a neighboring property owner you may have an interest in commenting on the proposed request via email or in person at the public hearing. Send written comments to planning@davenportiowa.com (no later than 12:00 PM *one day before* the public hearing) or to: Planning, 1200 E 46th St, Davenport IA 52807.

On-line/Telephone Participation at the Plan and Zoning Commission Public Hearing:


Persons may join the meeting virtually: https://www.gotomeet.me/Davenport_Planning/planzoning & at 1-866-899-4679 with access code: 492-653-453. All documents related to the meeting (agenda included) are at "Search Minutes & Agendas": www.cityofdavenportiowa.com/boards Mondays before the meeting/public hearing.

Do You Have Any Questions?

If you have any questions or if accommodations are needed for any reason, please contact the planner assigned to this project (Matt Werderitch) at matt.werderitch@davenportiowa.com or 563-888-2221. Interpretive services are available at no charge. Servicios interpretativos libres estan disponibles. TTY: (563) 326-6145

Please note items may be removed or tabled to a future hearing date at the request of the Applicant or Commission/Board. Those interested verifying case actions and/or tablings, please contact Planning at 563-326-6198 or planning@davenportiowa.com for updates.

Adjacent Property Owner Notice Area
REZ 20-09
4607 East 53rd Street

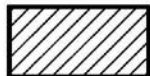

Rezone from C-2 and R-4 to C-2 and R-MF
Revise Zoning Areas and Special Conditions

Private parties utilizing City GIS data do so at their own risk.
The City of Davenport will not be responsible for any costs or
liabilities incurred due to any differences between information
provided and actual physical conditions.

0 115 230 460 690 920 Feet



Neighborhood Meeting Sign-In Sheet

	NAME & TITLE	COMPANY NAME & ADDRESS	PHONE # / FAX # E-MAIL ADDRESS
28.	Jason Gillaspie	5143 Hamilton Ct	563-940-7044 jason.gillaspie709@gmail.com
29.	Jessy Kelly	4832 E. 49th Ave	563-320-5894 jkelly@jewellgroup.com
30.	Jim Long	4996 Dove Ct	563-332-3493 Susan Long@Q.com
31.	Janel Kelly	5034 Hamilton Dr.	563-449 16191
32.	Michael Ryan	4646 E 49th Ct	563-326-2892 michaelmarioryan@aenail.com
33.	Brion Wales	4835 E 49th Ave	563 332 13101
34.	W.T. Grampp	4750 E 49th Ave	563-343-1900 wgrampp@aol.com
35.	Anthony Ziskovsky	5200 Dove Ct	563 5251 3137 Zikodavich@gmail.com
36.	Maile Burton	2115 Hawk Dr.	(563)349-2757 mludgate@gmail.com
37.	Sue Thompson	2282 Hawk Dr	563-940-4386 theonecruiser@hotmail.com
38.			/
39.			/
			/
			/
			/
			/

Neighborhood Meeting Sign-In Sheet

SHIVEHATTERY
ARCHITECTURE • ENGINEERING

Attendance Sheet

PROJECT NAME: 53rd St Commercial Development MEETING TYPE: Neighborhood Meeting

MEETING DATE: 1/7/2021 LOCATION: Birchwood Learning Center

MEETING TIME: 5:30 - 6:30 PM PROJECT NO.: 3204340

Please Write Clearly

PHONE # / MOBILE #
E-MAIL ADDRESS

NAME & TITLE	COMPANY NAME & ADDRESS	PHONE # / MOBILE # E-MAIL ADDRESS
1. Bob Inghram	Plan & Zone Chair	B Inghram @ Active Internal net
2. David Sheets	neighbor	wx4sheets@g.com
3. Jimmie Clifford	Adjacent Property Owner	c1.fordj1@gmail.com
4. Mary Clifford	Adjacent Property Owner	amclifford@mediacombb.net
5. JARED VAN MIDDLESWORTH	ADJACENT PROPERTY OWNER	vanmiddlesworth198@gmail.com
6. Kyle Gripp	ALDERMAN	
7. Travis Unterzuber	Davenport Resident	
8. Barry & Kristin Winkler	4978 Dove Ct	
9. Jim & Maria Powell	5078 Dove Ct	Ajzmrspowell@icloud.com
10.		
11.		
12.		

Neighborhood Meeting Sign-In Sheet

Page 2 of 7

Please Write Clearly

NAME & TITLE	COMPANY NAME & ADDRESS	PHONE # / FAX # E-MAIL ADDRESS
13. Ben Jobgen	6316 Forest Rd. Davenport 52807	/
14. Cathy Hettrick	5166 Dove dr Beth	/
15. Jim Hettrick	"	/
16.		/
17.		/
18.		/
19.		/
20.		/
21.		/
22.		/
23.		/
		/
		/
		/
		/
		/

Neighborhood Meeting Sign-In Sheet

Page 4 of 7

	NAME & TITLE	COMPANY NAME & ADDRESS	PHONE # / FAX # E-MAIL ADDRESS
43.	Kelly Young	Russell 4700 E 5 th 3rd	/ Kjyoung75@gmail.com
44.			/
45.			/
46.			/
47.			/
48.			/
49.			/
50.			/
51.			/
52.			/
53.			/

Neighborhood Meeting Sign-In Sheet

	NAME & TITLE	COMPANY NAME & ADDRESS	PHONE # / FAX #
			E-MAIL ADDRESS
58.	Mark Steinhilber		/
59.			/
60.			/
61.			/
62.			/
63.			/
64.			/
65.			/
66.			/
67.			/
68.			/
69.			/
70.			/

*** Proof of Publication ***

STATE OF IOWA
SCOTT COUNTY, } ss.

The undersigned, being first duly sworn, on oath does say that he/she is an authorized employee of THE QUAD-CITY TIMES, morning edition, a daily newspaper printed and published by Lee Enterprises, Incorporated, in the City of Davenport, Scott County, Iowa, and that a notice, a printed copy of which is made a part of this affidavit, was published in said THE QUAD-CITY TIMES, on the dates listed below.

CITY OF DAVENPORT

226 W 4TH ST
DAVENPORT, IA 52801

ORDER NUMBER 85876

The affiant further deposes and says that all of the facts set forth in the foregoing affidavit are true as he/she verily believes.



Section: Notices & Legals

Category: 2627 Miscellaneous Notices

PUBLISHED ON: 01/07/2021

TOTAL AD COST: 79.91

FILED ON: 1/7/2021

Subscribed and sworn to before me by said affiant this 7 day of Jan 2021.



Notary Public in and for Scott County, Iowa



*** Proof of Publication ***

PUBLIC NOTICE
PUBLIC HEARING
TUESDAY, JANUARY 19 - 5:00 P.M.
CITY OF DAVENPORT
PLAN AND ZONING COMMISSION
COUNCIL CHAMBERS -
DAVENPORT CITY HALL
226 WEST 4th STREET --
DAVENPORT, IOWA

There is on file in the Development & Neighborhood Services Department, on behalf of the Plan and Zoning Commission, the following requests:

Case REZ20-09: Request of S.J. Russell, LC on behalf of Sophie Foster Revocable Trust for a zoning map amendment on 38 acres, more or less, of property located at 4607 East 53rd Street as follows:

The north 18 acres, more or less, to C-2 Commercial Corridor with existing conditions removed.

The south 20 acres, more or less, from R-4 Single and Two-Family Residential to R-MF Residential Multi-Family with existing conditions removed. [Ward 6]

Case ORD20-02: Request of Palmer College of Chiropractic to amend a section of the Campus Master Plan, bounded by East 11th Street and East 10th Street, between Pershing Avenue and Perry Street, from an athletic field to student housing. [Ward 3]

Case ORD20-02 also includes Request of Palmer College of Chiropractic to vacate the following three Rights-of-Way [Ward 3]:

(1) A portion of East 11th Street between Perry Street and Pershing Avenue described as follows: That part of East 11th Street located between Perry Street and Pershing Avenue, in the City of Davenport, County of Scott, State of Iowa, more particularly described as follows:

Beginning at the southeast corner of Block 96 in LeClaire's 8th Addition; Thence South 02°52'09" East, a distance of 60.01 feet to the northeast corner of Block 89 in LeClaire's 8th Addition; Thence South 88°01'40" West along the north line of said Block 89, a distance of 321.23 feet to the northwest corner of said Block 89; Thence North 02°07'42" West, a distance of 61.84 feet to the southwest corner of said Block 96; Thence North 88°21'23" East along the south line of said Block 96, a distance of 320.47 feet to the Point of Beginning. The above-described parcel contains 19,545 square feet, more or less.

(2) Part of a 20-foot alley located partly in Block 89 of LeClaire's 8th Addition and partly in Outlot 30 of LeClaire's 2nd Addition in the city of Davenport, County of Scott, State of Iowa, more particularly described as follows: Commencing at the at the northeast corner of Lot 5 in said Block 89; Thence South 01°50'01" East along the east line of said Block 89, a distance of 165.98 feet to the northerly line of said alley and the Point of Beginning; Thence continuing South 01°50'01" East along said east line, a distance of 20.00 feet to the southerly line of said alley; Thence South 88°02'49" West along said southerly line, a distance of 151.54 feet to the easterly line of said alley; Thence South 01°50'34" East along said easterly line, a distance of 108.54 feet; Thence South 87°15'17" West, a distance of 20.00 feet to the westerly line of said alley; Thence North 01°50'34" West along said westerly line, a distance of 128.82 feet to the northerly line of said alley; Thence North 88°02'49" East along said northerly line, a distance of 171.54 feet to the Point of Beginning. The above-described parcel contains 5,604 square feet, more or less.

(3) Part of a 20-foot alley located in Block 96 of LeClaire's 8th Addition in the city of Davenport, County of Scott, State of Iowa, more particularly described as follows: Beginning at the southeast corner of Lot 5 in said Block 96; Thence South 01°53'25" East along the east line of said Block 96, a distance of 20.00 feet to the south line of said alley; Thence South 88°25'19" West along said south line, a distance of 204.63 feet; Thence North 01°30'45" West, a distance of 20.00 feet to the north line of said alley; Thence North 88°25'19" East along said north line, a distance of 204.50 feet to the Point of Beginning. The above-described parcel contains 4,091 square feet, more or less.

The public hearing on the above matter is scheduled for 5:00 p.m. or as soon thereafter as possible on Tuesday, January 19, 2021 in the Council Chambers of Davenport City Hall, 226 West 4th Street, Davenport, Iowa. You may submit written comments on the above item(s) or to attend the public hearing to express your views, or both. Information regarding the hearing is available at the


*** Proof of Publication ***

Interpretive services are available at no charge. Servicios interpretativos libres estan disponibles. TTY: (563) 326-6145

Any written comments to be reported at the public hearing should be received in the Department of Community Planning & Economic Development, at the above address, no later than 12:00 noon on the day of the public hearing(s). PO No. 2105773

Department of Development & Neighborhood Services
E-MAIL: planning@davenportiowa.com
PHONE: 563-326-6198

Adjacent Property Owner Notice Area
REZ 20-09
4607 East 53rd Street

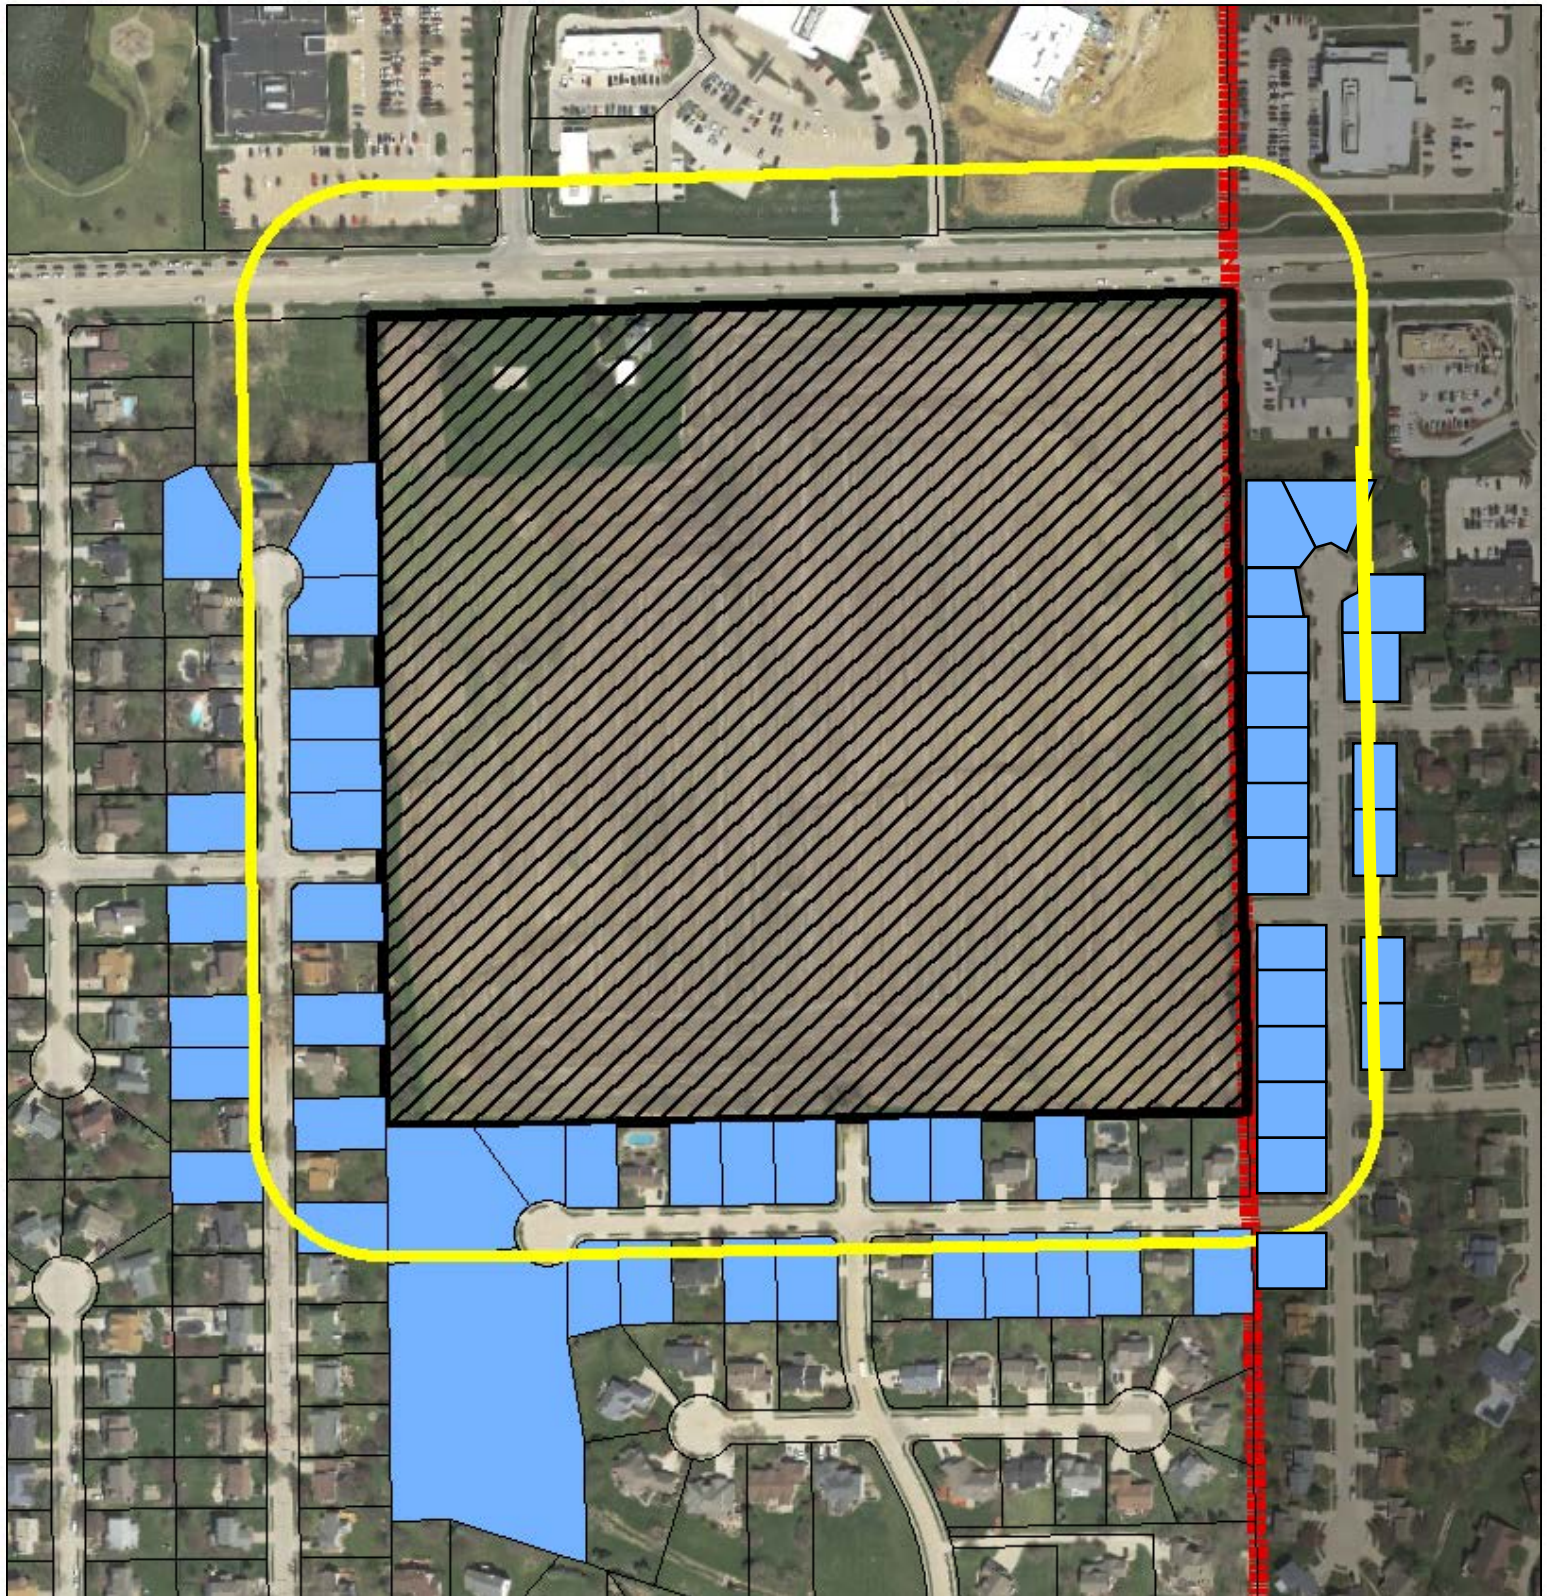


Written Protest Petitions as of January 29, 2021



I object to the City of Davenport Case Zoning Case No. REZ20-09 of property at 4607 East 53rd Street.

Name: Anthony & Christy Ziskovsky

Address: 5200 Dove Ct. Bettendorf

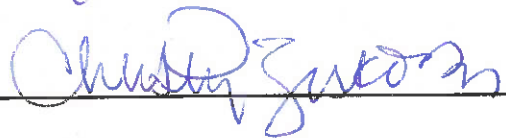Signature:  

I object to the City of Davenport Case Zoning Case No. REZ20-09 of property at 4607 East 53rd Street.

Name: Nicole Dinville

Address: 5142 Hamilton Ct. Davenport

Signature: Nicole Dinville

I object to the City of Davenport Case Zoning Case No. REZ20-09 of property at 4607 East 53rd Street.

Name: Brian Wales

Address: 4835 E 49th Ave Davenport IA 52807

Signature: 

I object to the City of Davenport Case Zoning Case No. REZ20-09 of property at 4607 East 53rd Street.

Name: David Poole

Address: 4507 E 51st St, Davenport, IA 52807

Signature: David Poole

I object to the City of Davenport Case Zoning Case No. REZ20-09 of property at 4607 East 53rd Street.

Name: Meghan Wilson

Address: 5153 Dove Ct. Bettendorf, IA 52722

Signature: Meghan Wilson

I object to the City of Davenport Case Zoning Case No. REZ20-09 of property at 4607 East 53rd Street.

Name: STEVEN KUNZ

Address: 4609 E 49th CT DAVENPORT IA 52805

Signature: SK

I object to the City of Davenport Case Zoning Case No. REZ20-09 of property at 4607 East 53rd Street.

Name:

James A Lange

Address:

4894 Dove Ct BETT

Signature:

James A Lange

I object to the City of Davenport Case Zoning Case No. REZ20-09 of property at 4607 East 53rd Street.

Name:

Pete & Karen Moldt

Address:

5131 Dove Ct, Bettendorf IA 52722

Signature:

Karen Sue Moldt

I object to the City of Davenport Case Zoning Case No. REZ20-09 of property at 4607 East 53rd Street.

Name:

Mike Reckman

Address:

4803 E 49th Ave

Signature:

Mike Reckman

I object to the City of Davenport Case Zoning Case No. REZ20-09 of property at 4607 East 53rd Street.

Name: Marlena Jipp

Address: 4718 E. 49th Ave

Signature: Marlena Jipp

I object to the City of Davenport Case Zoning Case No. REZ20-09 of property at 4607 East 53rd Street.

Name: Brenda Ripslinger

Address: 5026 Hamilton Drive

Signature: Brenda Ripslinger

I object to the City of Davenport Case Zoning Case No. REZ20-09 of property at 4607 East 53rd Street.

Name: Stephani Nagle

Address: 4702 E 49th Ave

Signature: [Signature]

I object to the City of Davenport Case Zoning Case No. REZ20-09 of property at 4607 East 53rd Street.

Name: Troy C. Skeen

Address: 4755 E. 49th Ave

Signature: [Signature]

I object to the City of Davenport Case Zoning Case No. REZ20-09 of property at 4607 East 53rd Street.

Name: Kelly Poster

Address: 4661 E. 49th Ct. Davenport, IA 52807

Signature: Kelly Poster

I object to the City of Davenport Case Zoning Case No. REZ20-09 of property at 4607 East 53rd Street.

Name: BRIAN FRITZ

Address: 4625 E. 49th Ct Davenport

Signature: Brian Fritz

I object to the City of Davenport Case Zoning Case No. REZ20-09 of property at 4607 East 53rd Street.

Name: JACKSON FRIEDS

Address: 4927 HAMILTON DR Davenport IA 52807

Signature: Jackson Frieds

I object to the City of Davenport Case Zoning Case No. REZ20-09 of property at 4607 East 53rd Street.

Name: Joseph Helmke

Address: 5018 Hamilton Dr. DAV 52807

Signature: Joseph Helmke

I object to the City of Davenport Case Zoning Case No. REZ20-09 of property at 4607 East 53rd Street.

Name: Colleen Gillespie
Address: 5143 Hamilton Ct. Davenport, IA 52807
Signature: Colleen Gillespie

I object to the City of Davenport Case Zoning Case No. REZ20-09 of property at 4607 East 53rd Street.

Name: Jordan Cummings / Jennifer Nichols
Address: 5042 Hamilton Dr Davenport IA 52807
Signature: Jordan Cummings / Jennifer Nichols

I object to the City of Davenport Case Zoning Case No. REZ20-09 of property at 4607 East 53rd Street.

Name: ROSEMARY CARPENTER
Address: 4420 E 51ST STREET DAVENPORT
Signature: R Carpenter

I object to the City of Davenport Case Zoning Case No. REZ20-09 of property at 4607 East 53rd Street.

Name: Senelle Haines
Address: 5121 Hamilton Ct.
Signature: Senelle Haines

I object to the City of Davenport Case Zoning Case No. REZ20-09 of property at 4607 East 53rd Street.

Name: Liang Zhao

Address: 4634 E 49th Ct Davenport IA 52807

Signature: Liang Zhao

I object to the City of Davenport Case Zoning Case No. REZ20-09 of property at 4607 East 53rd Street.

Name: BRIAN MORRISSEY

Address: 5137 HAMILTON CT

Signature: Brian Morrissey

I object to the City of Davenport Case Zoning Case No. REZ20-09 of property at 4607 East 53rd Street.

Name: Patty Knight

Address: 5004 Hamilton Dr.

Signature: P. Knight

I object to the City of Davenport Case Zoning Case No. REZ20-09 of property at 4607 East 53rd Street.

Name: Andrew Galvan

Address: 4649 E 49th Ct

Signature: Andrew Galvan

I object to the City of Davenport Case Zoning Case No. REZ20-09 of property at 4607 East 53rd Street.

Name: Mary Jo Andersen
Address: 4658 E 49th Ct, Davenport IA
Signature: Mary Jo Andersen

I object to the City of Davenport Case Zoning Case No. REZ20-09 of property at 4607 East 53rd Street.

Name: Michael Ryan
Address: ~~49~~ 4646 E 49th Ct
Signature: Michael Ryan


I object to the City of Davenport Case Zoning Case No. REZ20-09 of property at 4607 East 53rd Street.

Name: John Prindle
Address: 4735 E 49th Ave, Davenport
Signature: John Prindle


I object to the City of Davenport Case Zoning Case No. REZ20-09 of property at 4607 East 53rd Street.

Name: Deane VonDerbinst
Address: 4545 E 49th Court Davenport Ia 52807
Signature: Deane VonDerbinst

I object to the City of Davenport Case Zoning Case No. REZ20-09 of property at 4607 East 53rd Street.

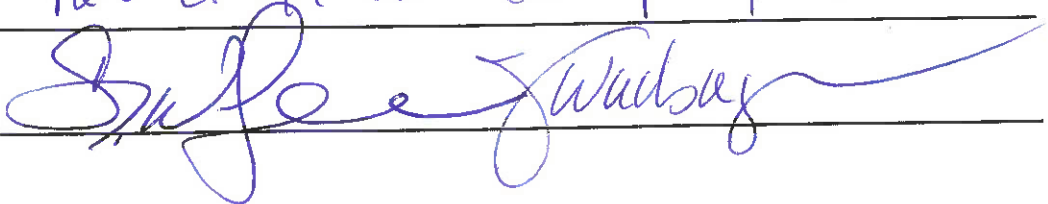Name: SCOTT AND Janet Wadsage
Address: 4610 E. 49 Ct. Davenport, IA. 52807
Signature: 

I object to the City of Davenport Case Zoning Case No. REZ20-09 of property at 4607 East 53rd Street.

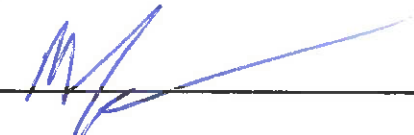Name: Matt Zumwalt
Address: 5113 Hamilton Ct
Signature: 

I object to the City of Davenport Case Zoning Case No. REZ20-09 of property at 4607 East 53rd Street.

Name: Diane Stanley
Address: 5011 Hamilton Dr Daw
Signature: Diane Stanley

I object to the City of Davenport Case Zoning Case No. REZ20-09 of property at 4607 East 53rd Street.

Name: Kathryn E Phillips
Address: 5090 Dove Ct, Bettendorf, IA
Signature: Kathryn E Phillips

I object to the City of Davenport Case Zoning Case No. REZ20-09 of property at 4607 East 53rd Street.

Name: Tamara J Cheif

Address: 4622 E. 49th CRT, Davenport IA 52807

Signature: Tamara J Cheif

Does Not Count Towards Protest Rate: Signature Does Not Match Name on Deed.

I object to the City of Davenport Case Zoning Case No. REZ20-09 of property at 4607 East 53rd Street.

Name: Ryan Kelly

Address: 5034 HAMILTON DR.

Signature: [Signature]

Does Not Count Towards Protest Rate: Signature Does Not Match Name on Deed.

I object to the City of Davenport Case Zoning Case No. REZ20-09 of property at 4607 East 53rd Street.

Name: John Shirsung

Address: 417 E. 4th Ave, Davenport IA 52802

Signature: [Signature]

I object to the City of Davenport Case Zoning Case No. REZ20-09 of property at 4607 East 53rd Street.

Name: Lisa Reisen

Address: 4919 Dove Ct Bettendorf IA 52722

Signature: Lisa M Reisen

Does Not Count Towards Protest Rate: Property Outside 200 Ft. Notification Boundary.

I object to the City of Davenport Case Zoning Case No. REZ20-09 of property at 4607 East 53rd Street.

Name: Nate Hernandez

Address: 4928 Hamilton Dr

Signature: Nate Hernandez

Does Not Count Towards Protest Rate: Property Outside 200 Ft. Notification Boundary.

I object to the City of Davenport Case Zoning Case No. REZ20-09 of property at 4607 East 53rd Street.

Name: A John Holmes

Address: 4919 Hamilton Dr

Signature: A John Holmes

Does Not Count Towards Protest Rate: Property Outside 200 Ft. Notification Boundary.

FORMAL PROTEST

Name: Barry & Kristin Winkler

Address: 4978 Dove Ct., Bettendorf, IA 52722

I am filing this formal protest with the Planning and Zoning Commission and City Council of the City of Davenport, Iowa. I **object** to the rezoning of 4607 E. 53rd St. (Case REZ20-09).

Other comments (optional): The current zoning plan maintains a consistent housing plan within the neighborhood. The new zoning plan completely changes the neighborhood adjacent to the property. The only reason there is a new zoning request is because the property is priced above market value. If the property was sold at market value, the current zoning plan would allow any developer to make a reasonable profit.

Signature: Barry Winkler Kristin Winkler

Date: 1/18/2021 1/18/2021

Mail signed document to: Planning Division, 1200 E. 46th St., Davenport, IA 52807

Or Email signed document to: planning@davenportiowa.com

January 15, 2021

To: Davenport City Council Members

We are residents of Bettendorf at 5011 Dove Court, (corner of Hawk Dr. & Dove Ct.).

This letter serves as our reasons for objecting to the recent request for a Davenport rezoning plan filed under the Sophie Foster estate.

We live within the immediate perimeter of several neighborhoods impacted by the proposed plan. As a longtime Bettendorf resident (19 yrs.), we request consideration of our concerns listed in this letter on this subject. We have no plans of moving as many of us within these neighborhoods have homes that can or have been modified to allow us a quality of life of aging within our current homes.

Our main concerns to be addressed and/or communicated more in detail in future meetings:

1. There will be a significant increase in traffic volume and varying patterns of flow since Hawk Dr. is one of two outlets to/from the projected housing areas.

We currently enjoy a clean, quiet, low crime neighborhood that will certainly change if this project is approved. That change has not been proven this would be a positive one.

Question: Has there been a study conducted to show residents an estimation of impact/volume?


2. Traffic flow from the proposed condo/apartments adjacent to the proposed and including the commercial section only shows access or outlet from an already very busy 53rd Street. This proposal going forward should include plans for a coordinated and timely commitment to install sufficient well placed traffic lights. Otherwise, the current status for safety, convenience, and quality of commuting will decline quickly. If nothing more is communicated, this proposal will meet with escalating objections. This part is critical. I would hope planners, developers, etc, do not adopt the thought that disappointed and unhappy current residents will just simply pick up and move if they don't like it. We have created this desirable neighborhood and community in the first place. It just happened to be built next to farming land. Regardless, we all have been great stewards of our properties and plan to continue to maintain that same high level standard in the future. This is seen as a threat to leaving behind and perhaps the planners will not be gaining back like-minded new residents. Something to think about.
3. Light pollution from future commercial development hasn't been communicated very well as to how this is monitored, enforced, or addressed if there are infractions. That information is missing and lay people need to understand what would be leveraged as enforceable and result in fines should there be infractions.

We can share the impression of many present during the last meeting was once the land is approved/rezoned, planners can do as they please. What protects current residents?

4. Collection ponds should be dry and not wet as the ponds north of 53rd St. have not been desirable in how they have been kept up, cleaned up, and the attraction of more geese with contamination of their proliferative waste products is not now we need more of. The collection marsh to the east of the Village Cooperative of Crow Creek is a far better option year round. Walking by them is more pleasant all seasons compared to north of 53rd.

These comments reflect our major concerns with this rezoning and we are asking for consideration and attention to this project.

Thank you,

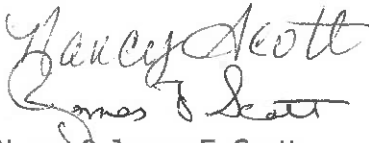Handwritten signature of Nancy & James F. Scott in cursive script.

Nancy & James F. Scott
5011 Dove Court
Bettendorf, Iowa 52722


January 14, 2021

To Whom It May Concern,

This letter is to serve as a written protest to the rezoning of the land on 4607 E 53rd St. Davenport (Case REZ20-09). My husband and I own property at 2115 Hawk Dr. Bettendorf, IA which is within 200 feet of the property under consideration. We strongly object to the rezoning from R4 to R-MF, as we feel this would negatively impact our neighborhood and home values. We are also concerned about the amount of additional vehicular traffic on Hawk Dr. if it becomes an access street to the new townhomes as proposed.

We hope that you will take our concerns, as well as our neighbors', into consideration during the rezoning process.

Sincerely,

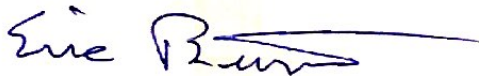

Marie and Eric Burton

2115 Hawk Dr.

Bettendorf, IA 52722

Subject: 38 acres of Foster land on 53rd.

To the City of Davenport

Russell Construction's request to rezone the land from R-4 to R-MF would be far too much for the schools to handle with all the children moving in and it would also decrease the value of our homes on 49th CT. in Davenport.

Russell Construction's greed will only hurt the city and our home values.

Please consider the home owners affected by this decision and rule in our favor to not allow them to rezone the land.


Thank You. Douglas E Andersen
4658 East 49th CT
Davenport Ia, 52807

Doug E Andersen

To Whom It May Concern:

My name is Kelly Cypher and I live at 4721 E 49th Ave Davenport, IA 52807. I have recently been notified about the proposed rezoning of 4607 E 53rd St Davenport, IA 52807, the property across the street from my home. I must voice my strong opposition to this rezoning as I bought my current home since it was not near any apartments, condominiums or town homes. This rezoning will decrease our property values and increase traffic and noise in our neighborhood which is one of the main reasons we purchased our home here, those are not current issues in this area. Please take into consideration all the homeowners, including myself and my family, near this property that object the rezoning of case # REZ20-09.

Thank you for your time,

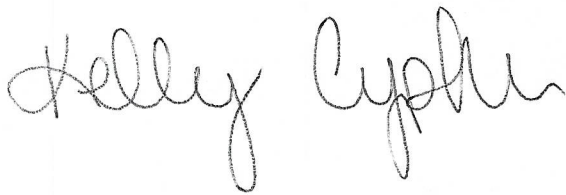A handwritten signature in cursive script that reads "Kelly Cypher". The signature is written in dark ink and is positioned above the printed name.

Kelly Cypher

Matt,

I would be in protest of the proposed rezone. I own a property at 4750 E. 49th Ave. that touches the south end.

After attending the January 7th public meeting property owners raised solid arguments and concerns. I have practiced real estate sales and brokerage in Davenport for 40 years, statements made about property value reduction are "valid".

If the zoning on this property was decades old or zoned "ag" a change makes sense. The current zoning is only 3 years old. Several neighbors made purchase decisions based on the 2018 zoning change.

It is unfair to "move the goalposts" on the neighborhood.

The development should fit the zoning, not the other way around.

Kevin Dolan mentioned at the public meeting the ground was extremely expensive so the proposed development plan was needed to cover the costs. Why should property owners be damaged so Sophie Foster obtains a premium over market value.

She has been trying to sell the ground for 15 years. If it was "market priced" it would of sold in one year.

Enforce the current zoning without modification.

Please share this E-mail with the P&Z commission and or city council.

Regards,



W. T. Grampp

FORMAL PROTEST

Name: Steve + Jan Slade
Address: 4956 Dove Ct Bettendorf, IA 52722

I am filing this formal protest with the Planning and Zoning Commission and City Council of the City of Davenport, Iowa. I **object** to the rezoning of 4607 E. 53rd St. (Case REZ20-09).

Other comments (optional): _____

Signature: Jan Slade
Date: 1/25/21

Mail signed document to: Planning Division, 1200 E. 46th St., Davenport, IA 52807

Or Email signed document to: planning@davenportiowa.com

~~This~~ is James Long @ 4996 dove ct. Bettendorf Iowa. I object to the rezoning of 4607 east 53rd street [case rez20-09]. This land should be zoned the same as the land (with houses) on its three sides.

James A. Long

18 January 2021

To: City Of Davenport
Planning Division
1200 E. 46th St.
Davenport, IA 52807

Subject: Rezoning Of Sophie Foster Property
4607 E. 53rd St.
Davenport, IA

This letter is presented in opposition to the rezoning of the above listed property. Based on the proposed use of this property by S.J. Russell, L.C. major concerns are:

- a. There are only two entrances/exits for the residential portion of this property. Rezoning as requested for multi-family dwellings and 56 single family dwellings will severely overload the residential streets of Hawk Drive and Eastbury Estates Drive.
- b. The Bettendorf elementary neighborhood school will be adversely affected with the potential substantial increase in children.
- c. There is concern for excessive water run-off due to the increased number of buildings being suggested for this property. Today there is a large of amount of water run-off and pooling in the low areas on the east side of this area is substantial.

Sincerely,

A handwritten signature in cursive script that reads "Rebecca & Dan Stansberry". The ink is dark and the signature is fluid.

Rebecca & Dan Stansberry
5120 Dove Ct.
Bettendorf, IA 52722

FORMAL PROTEST

Name: Beth and Jared Van Middlesworth
Address: 5148 Dove Ct
Bettendorf, IA 52722

City of Davenport Planning and Zoning,
Subject: **OBJECTION** to the rezoning of 4607 E. 53rd St. (Case REZ20-09)
Reference Property: 4607 E. 53rd St. (Case REZ20-09)

I would like to formally **object** to rezoning of 4607 E. 53rd St. (Case REZ20-09). We have many concerns with the development of this property, which is adjacent to my property. The following are my concerns.

Residential/Multi Family Concerns (R-MF)

- Traffic from single family homes.
 - o Having the families exiting and entering the new neighborhood through Hawk Drive and Eastberry Estates poses many issues.
- The largest, and most concerning is safety. There are many families with children in the area, any additional traffic only increases the risk of accidents.
- Another major concern is maintenance. With the addition of the 100+ cars a day there will be additional wear and tear on the streets in Bettendorf. Who is going to pay for the additional maintenance that is required?
- Traffic from the Multi Family Rental Properties
 - o How is the additional traffic on 53rd going to be addressed? It is already congested and adding 120+ homes will only make it worse.
- Height of the Multi Family Rental Properties
 - o The R-MF zoning allows for building up to 70 feet tall. This does not fit the area and would be a big deterrent to owning a home adjacent to these structures. I feel a height restriction of 25-30 ft (2-story) exposed building would be appropriate for the area.
- Light Pollution from Multi family parking lots
 - o I understand the builders will be required to follow the codes, with lighting levels of <1 fc at the lot line, but this does not address the direct site of the light fixtures themselves.

Commercial (C-2)

- Type of uses being proposed, Retail and Restaurants (bars), for the commercial zoned areas is less than desirable for many reasons.
 - o Additional traffic. In addition to the traffic single family homes, the additional traffic to the stores and restaurants will only cause more traffic issues. How is this being addressed?
 - o Noise. If restaurants and bars are going to be built there will be outdoor seating and the possibility of live, or played, music that will disrupt the surrounding area. If these types of businesses are going to be built, I feel limitations on outdoor seating and limitations on sound levels should be included in the zoning.
- Light Pollution from parking lots
 - o I understand the builders will be required to follow the codes, with lighting levels of <1 fc at the lot line, but this does not address the direct site of the light fixtures themselves.

Thank you,



Jared Van Middlesworth

18 January 2021


City Of Davenport
Planning Division
1200 E. 46th St.
Davenport, IA 52807

Subject: Rezoning Of Sophie Foster Property 4607 E. 53rd St. Davenport, IA

This letter is presented in opposition to the rezoning of the above listed property. Based on the proposed use of this property by S.J. Russell, L.C. major concerns are:

- It seems to me that when both sides, that is the east and west sides of the property adjacent to 4607 East 53rd Street were being developed, adequate traffic flow onto the streets surrounding that property and the safety issues regarding vehicle congestion in those residential streets were a part of the planning process. In the proposed plan there seems to be no regard for those residents who own property on Hawk Drive and Eastbury Drive in terms of the new traffic flowing into those single family home residential areas. I believe this proposal will create a serious safety issue for the current residents.
- It seems to me that the school system in Bettendorf, specifically Paul Norton Elementary, has enrollment challenges due to the current population of residents in the area. I believe adding more family housing into the area will create more problems for current residents.

Thank you for your consideration,

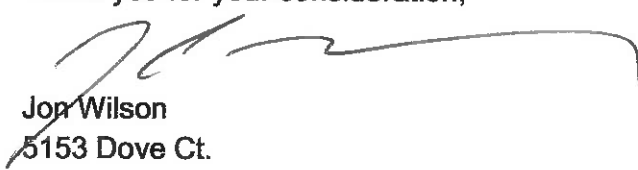

Jon Wilson
5153 Dove Ct.
Bettendorf, IA 52722

I object to the City of Davenport Case Zoning Case No. REZ20-09 of property at 4607 East 53rd Street.

Name: Jimmie Clifford

Address: 4530 E 49th Ct., Davenport, IA

Signature: Jimmie I Clifford

1-18-21

I object to the rezoning
of 4607 E. 53rd St.

Sara Husser

Sara Husser

4550 E 49th Dr

David Cleveland
5027 Hamilton Dr.
Davenport IA 52807

I object to the rezoning proposed at

4607 E. 53RD Street
Davenport IA 52807

David Cleveland

FORMAL PROTEST

Name: Lowell Horton

Address: 5056 DOVE CT Belthendorf

I am filing this formal protest with the Planning and Zoning Commission and City Council of the City of Davenport, Iowa. I object to the rezoning of 4607 E. 53rd St. (Case REZ20-09).

Other comments (optional):

Property values will go down.
No close schools
Traffic problems on 53rd st.

Signature: Lowell T Horton

Date: 1/27/2021

Mail signed document to: Planning Division, 1200 E. 46th St., Davenport, IA 52807

Or Email signed document to: planning@davenportiowa.com

I object to the City of Davenport Case Zoning Case No. REZ20-09 of property at 4607 East 53rd Street.

Name:

D James Powell

Address:

5078 Douch Ct Bettendorf 52722

Signature:

D James Powell

Formal Protest REZ20-09

We, David and Julie Sheets, who own the property located at

5105 Hamilton Court

Davenport, Iowa 52807

Hereby protest the proposed REZ20-09 (property at 4607 E. 53rd St)

Signed: David Sheets

Julie Sheets

Date: 1/26/21